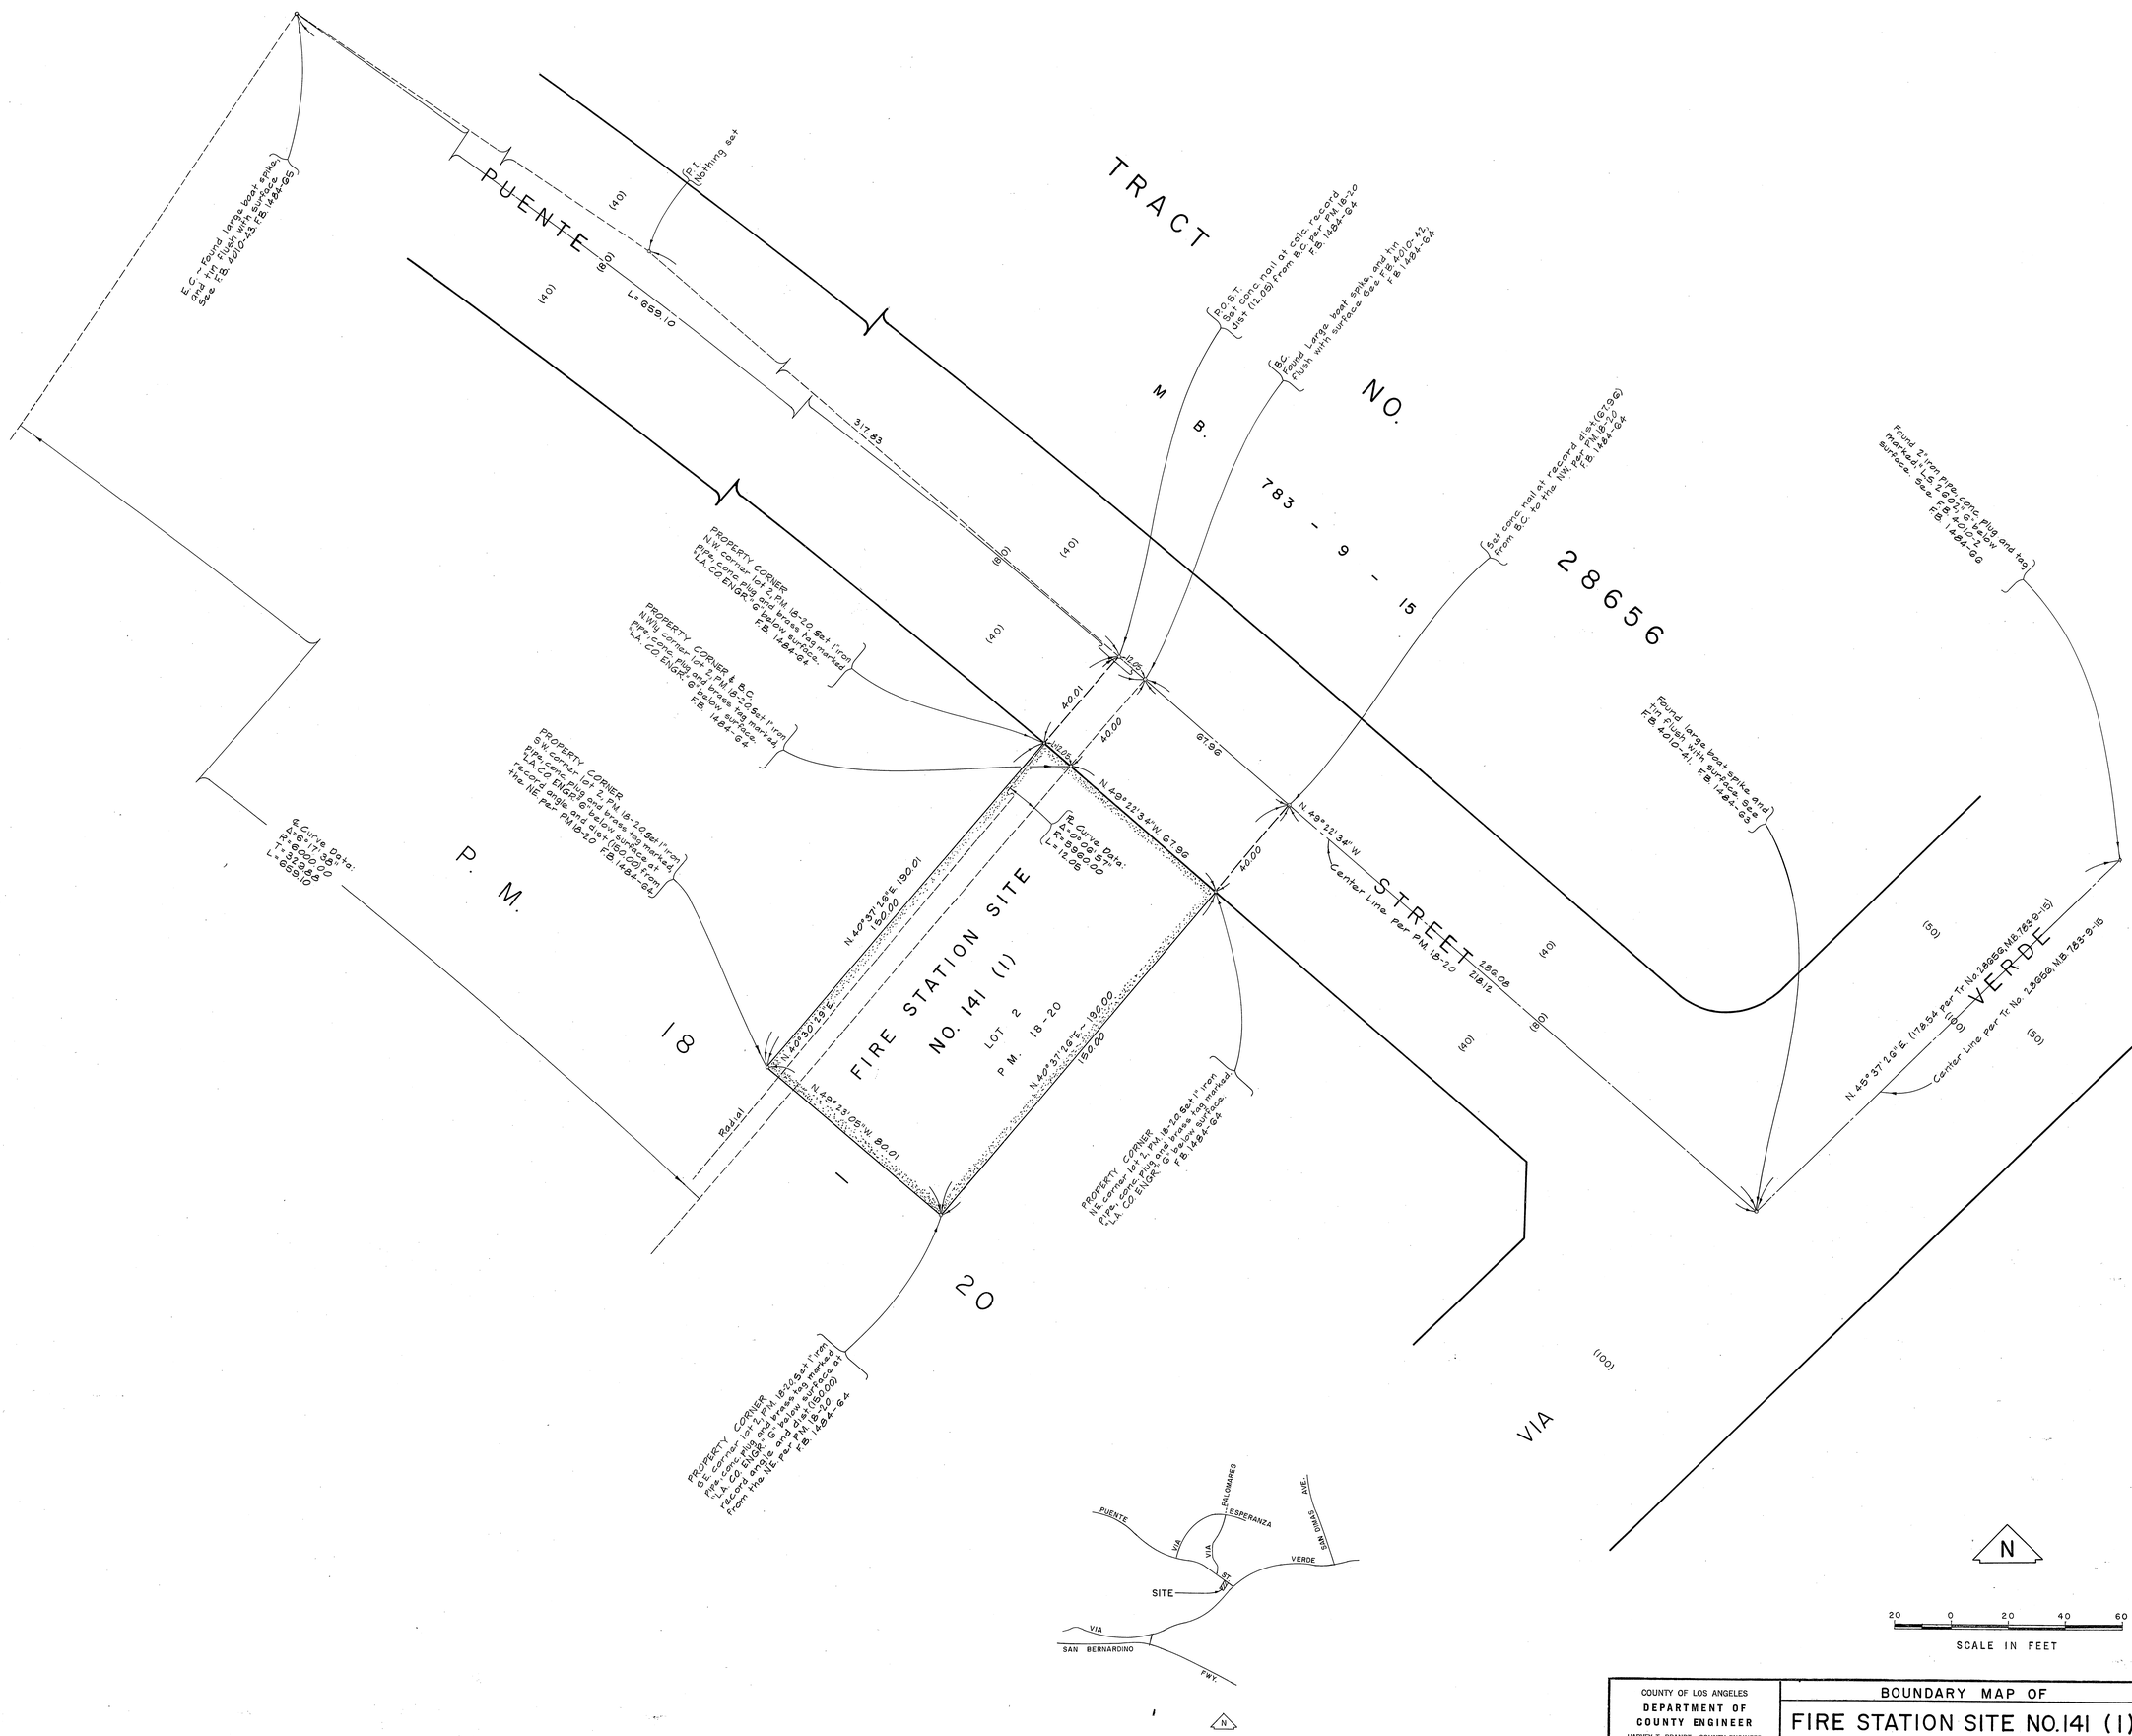

COUNTY OF LOS ANGELES
DEPARTMENT OF COUNTY ENGINEER
HARVEY T. BRANDT—COUNTY ENGINEER
PREPARED BY
SURVEY DIVISION
GEORGE J. FRANCESCHINI—DIVISION ENGINEER
SURVEYED BY H. H. SPRIGGS
CHECKED BY R. HILARIO
DRAWN BY S. KURACHI C. MOTEN

BOUNDARY MAP OF
FIRE STATION SITE NO. 141 (1)
CITY OF SAN DIMAS
FOR TOPOGRAPHY SEE SURVEY DIVISION
FILE MAP NO PT-H 37.

BASIS OF BEARINGS
THE CENTER LINE OF PUENTE ST.
(N. 49° 22' 34" W) PER. P.M. 18-20

COUNTY SURVEYOR'S MAP NO.
B-5178
SHEET 1 OF 1 SHEET
FILED: August 9, 1972
R. J. Mitchell
DEPUTY
SURVEYED
NOV. 1971
REFERENCE
F.B. 1484-61-68
JOB NUMBER 0039.16
INDEX MAP NO. 48

REVISION		
NO.	BY	DATE

C.2.B-2178