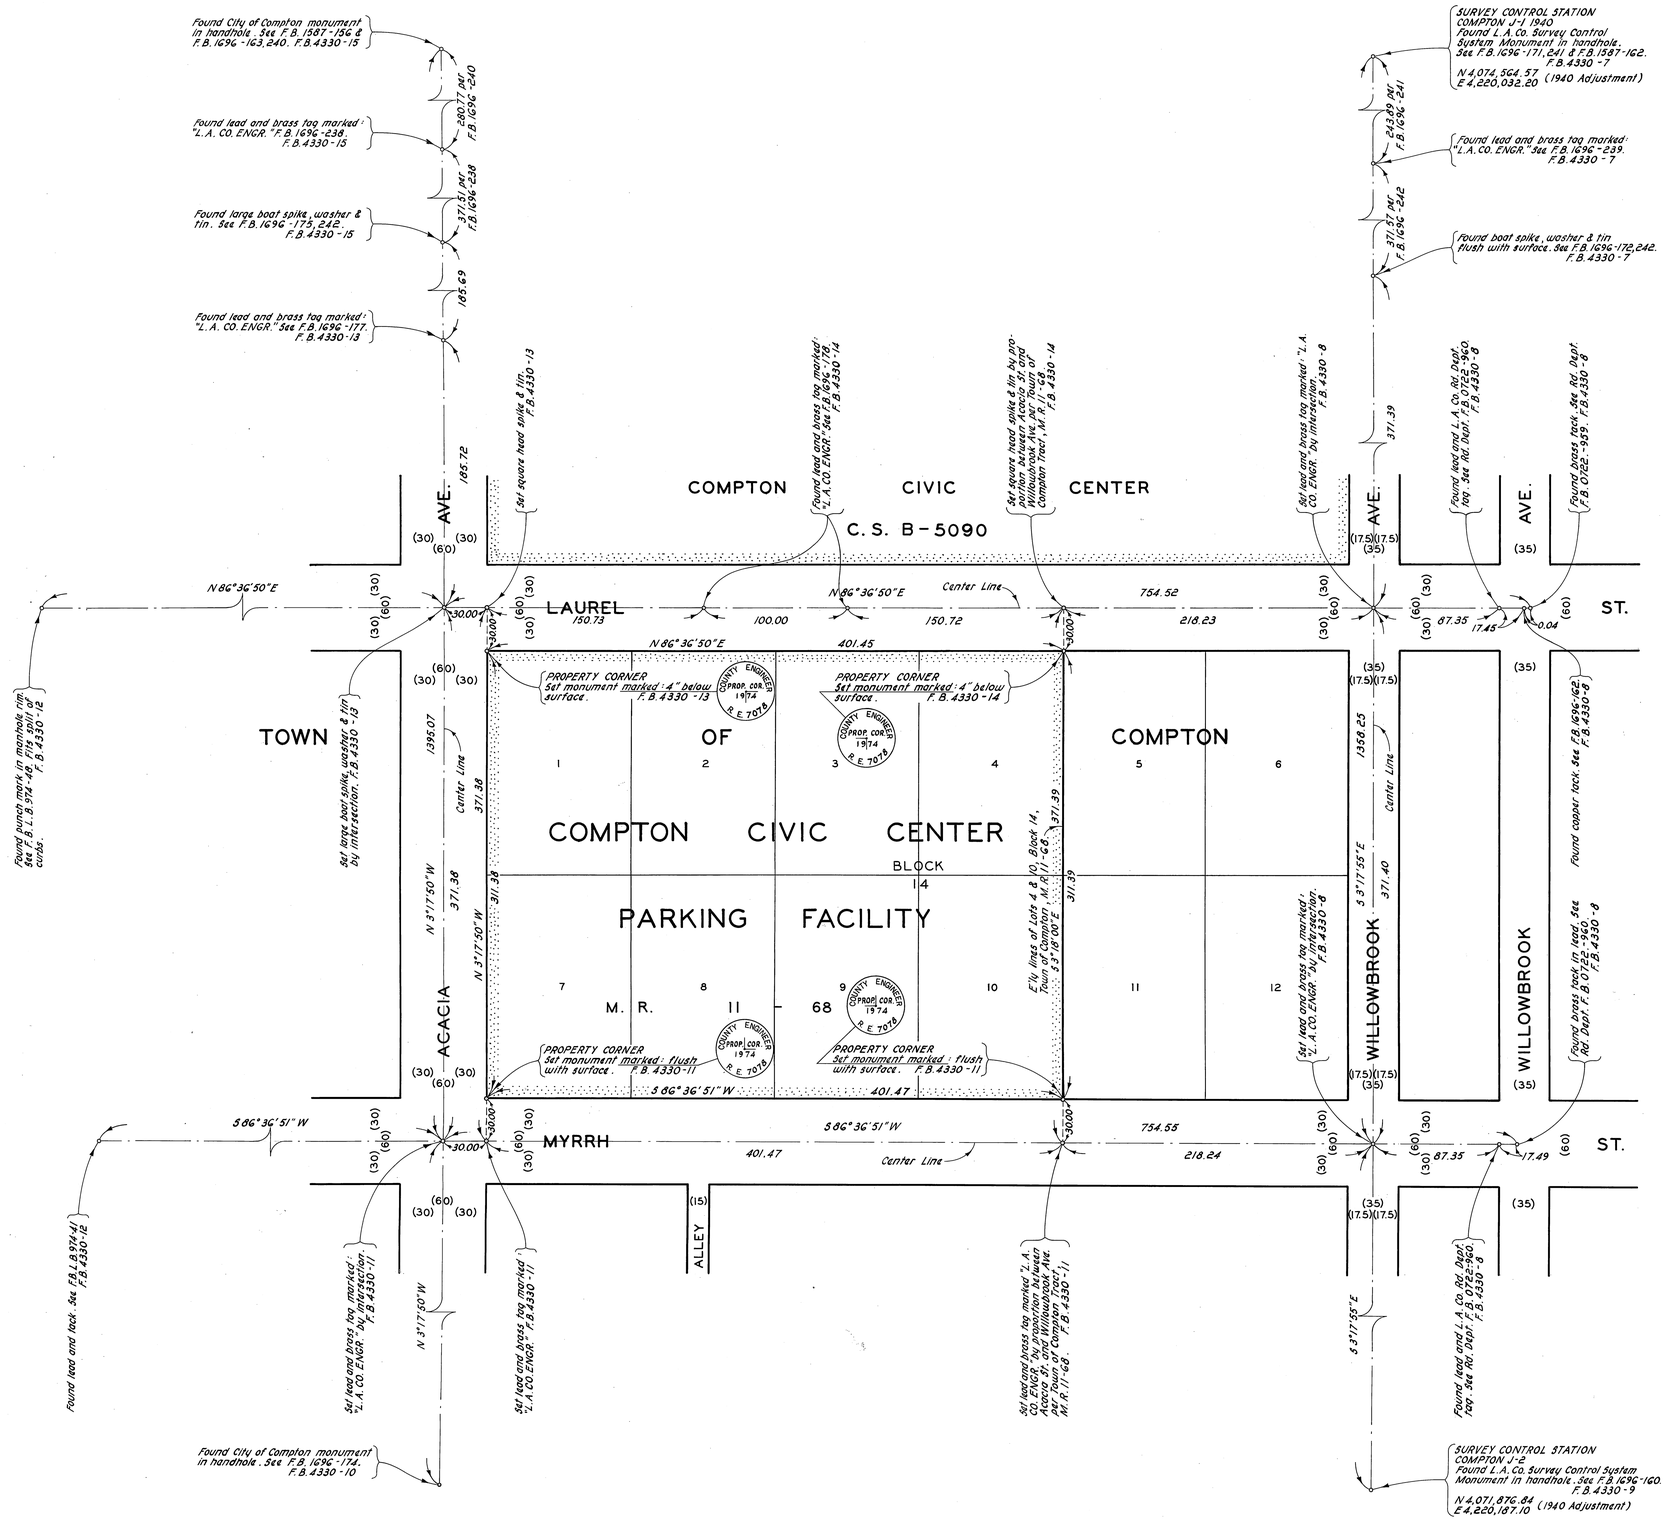

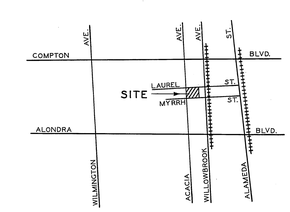

VICINITY MAP
NOT TO SCALE

N

40 0 40 80 120
SCALE IN FEET

COUNTY OF LOS ANGELES DEPARTMENT OF COUNTY ENGINEER HARVEY T. BRANDT—COUNTY ENGINEER PREPARED BY SURVEY DIVISION GEORGE J. FRANCESCHINI—DIVISION ENGINEER SURVEYED BY J. BAZEN CHECKED BY R. BARTHOLOMEW DRAWN BY S. SUNABE	BOUNDARY MAP OF COMPTON CIVIC CENTER PARKING FACILITY FOR TOPOGRAPHY SEE SURVEY DIVISION FILE MAP NO. P. T. H216-4 BASIS OF BEARINGS CALIFORNIA COORDINATE SYSTEM, ZONE 7	COUNTY SURVEYOR'S MAP NO. B-5243 SHEET 1 OF 1 SHEET FILED: February 20, 1975 R. J. Mitchell DEPUTY SURVEYED SEPT., 1974 REFERENCE F.B. 4330 JOB NUMBER 001827 INDEX MAP NO. 26	REVISION NO. BY DATE

C.S. B-2543