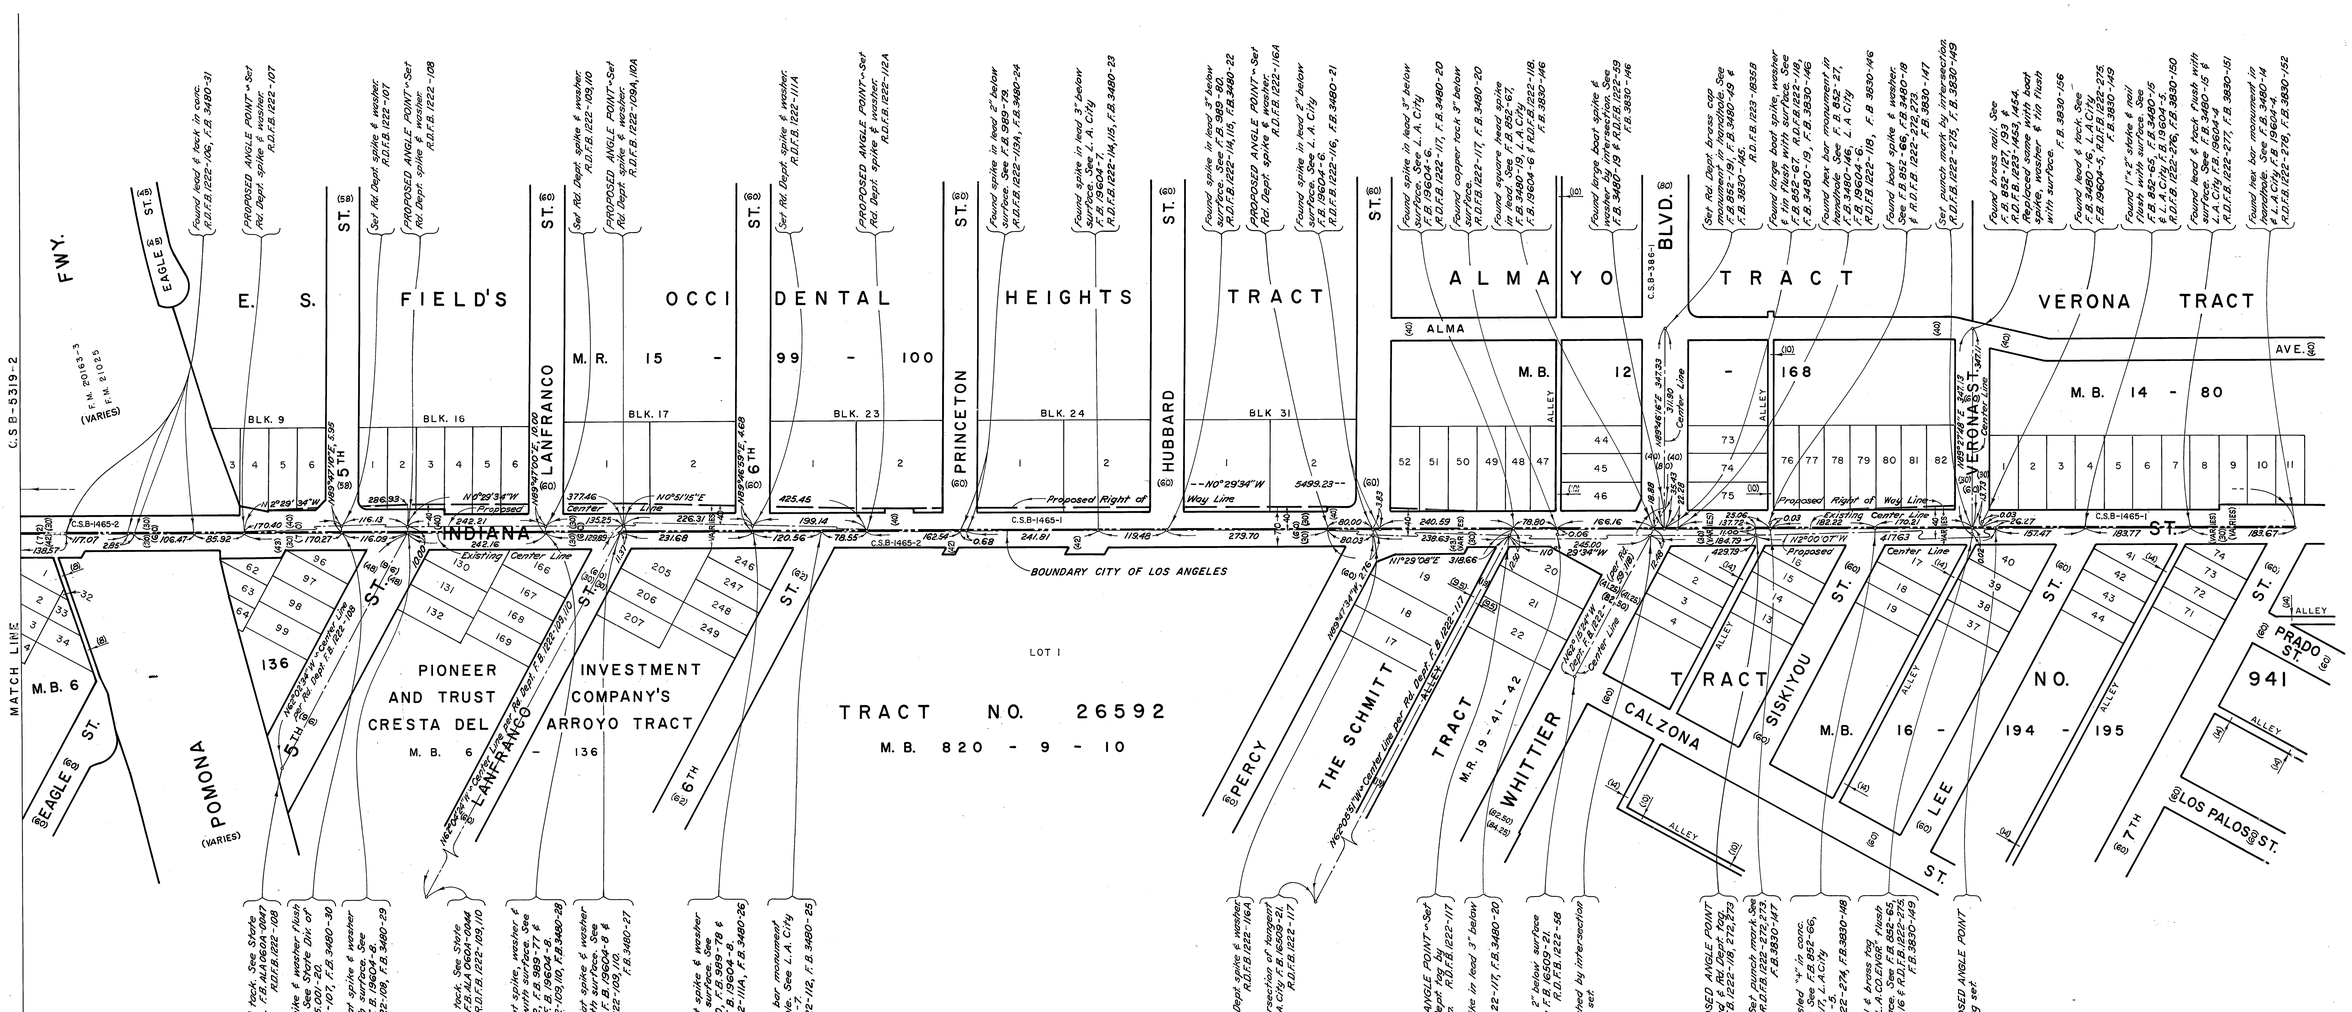

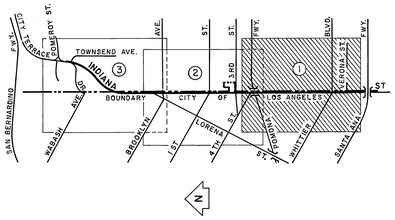

INDEX MAP
NOT TO SCALE

SCALE IN FEET

SCALE IN METRES

COUNTY OF LOS ANGELES
DEPARTMENT OF
COUNTY ENGINEER-FACILITIES
STEPHEN J. KOONCE-COUNTY ENGINEER

PREPARED BY
SURVEY DIVISION
RICHARD J. MITCHELL—DIVISION ENGINEER

SURVEYED BY W. A. RICHARDS
CHECKED BY T. ABE
DRAWN BY J. F. MERRILL

ALIGNMENT MAP OF
INDIANA STREET
FROM
VERONA STREET
TO
POMEROY STREET

BASIS OF BEARINGS
CALIFORNIA COORDINATE SYSTEM, ZONE 7

COUNTY SURVEYOR'S MAP NO.
B-5319
SHEET 1 OF 3 SHEETS

FILED: January 14, 1977
R. J. Mitchell
DEPUTY

SURVEYED
NOVEMBER 1963 - MARCH 1975

REFERENCE
F.B.3156, F.B.3158, F.B.3256, F.B.3261, F.B.3281, F.B.3480, F.B.3830, R.O.F.B.1222 & R.O.F.B.1223

JOB NUMBER 009837
INDEX MAP NO. 7

REVISION		
NO.	BY	DATE

C.B.-2319-S

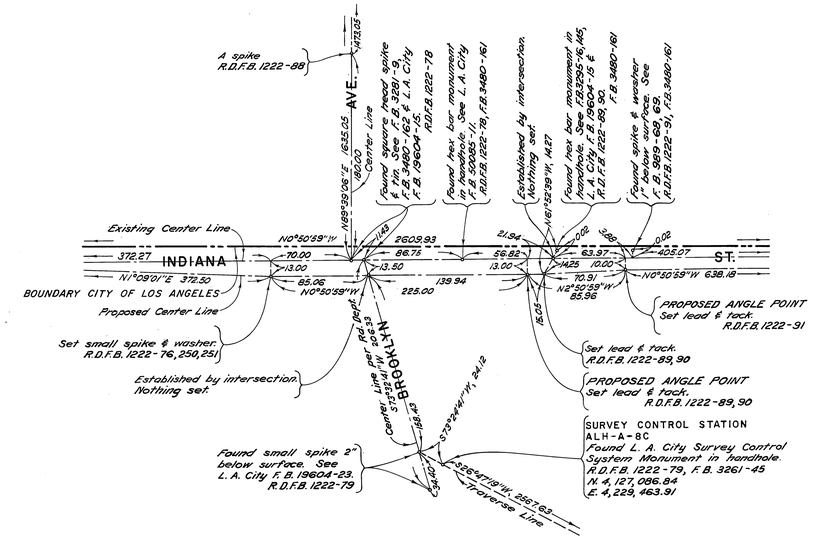

DETAIL MAP B

NOT TO SCALE

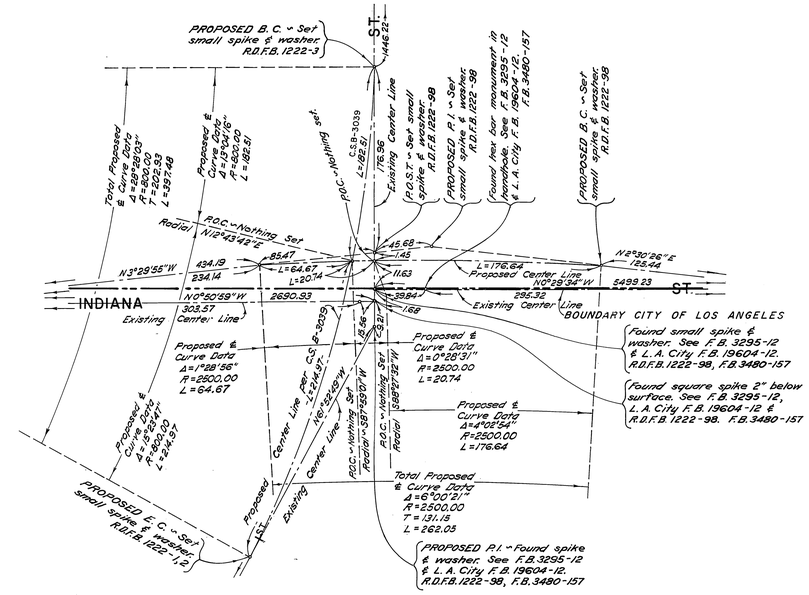

DETAIL MAP A

NOT TO SCALE

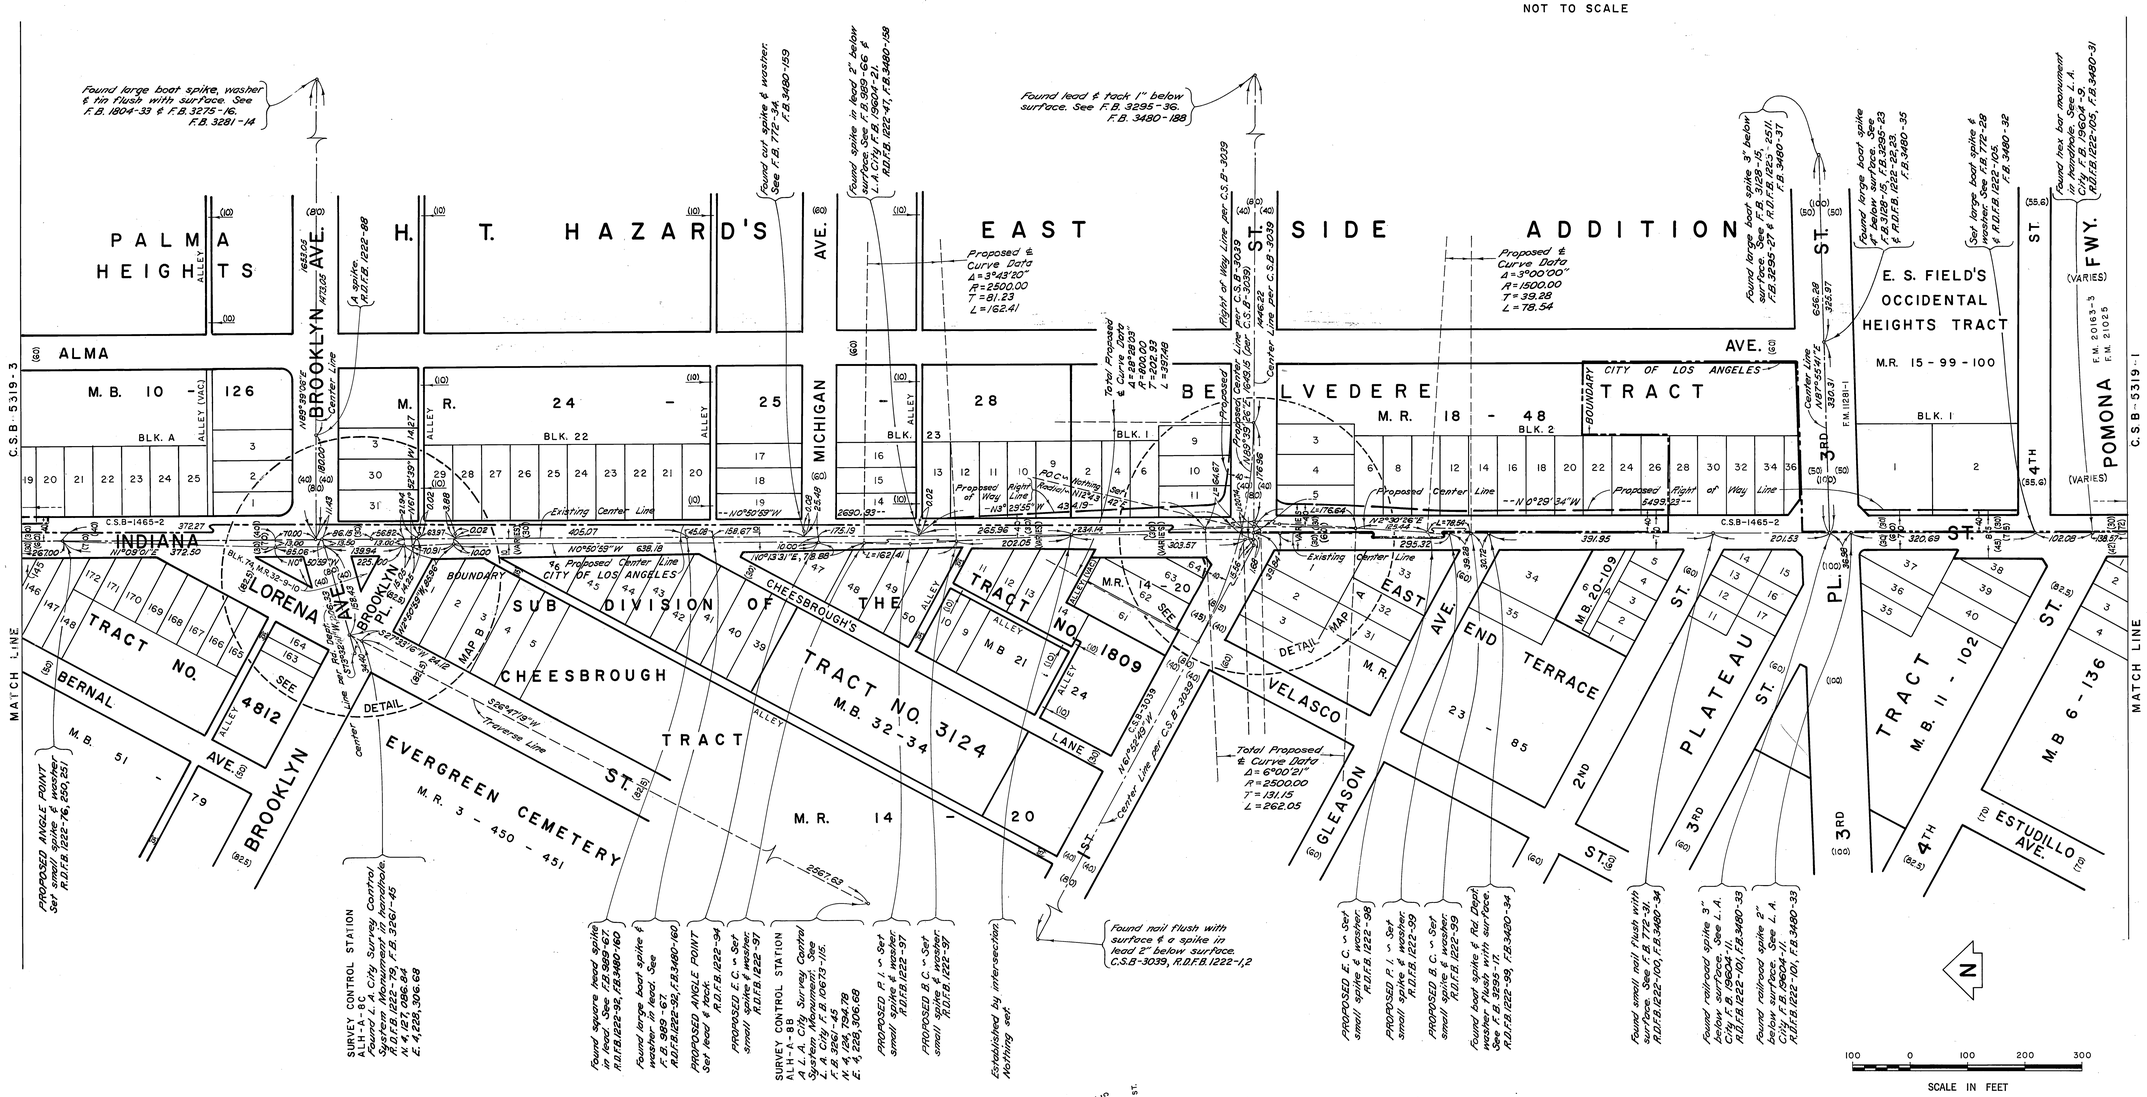

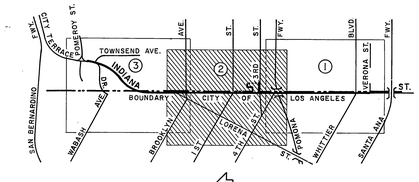

INDEX MAP

NOT TO SCALE

SCALE IN FEET: 100 0 100 200 300

SCALE IN METRES: 50 0 50 100

COUNTY OF LOS ANGELES
DEPARTMENT OF COUNTY ENGINEER-FACILITIES
STEPHEN J. KOONCE-COUNTY ENGINEER

PREPARED BY
SURVEY DIVISION
RICHARD J. MITCHELL—DIVISION ENGINEER

SURVEYED BY W. A. RICHARDS
CHECKED BY T. ABE
DRAWN BY J. F. MERRILL

ALIGNMENT MAP OF INDIANA STREET FROM VERONA STREET TO POMEROY STREET

BASIS OF BEARINGS
CALIFORNIA COORDINATE SYSTEM, ZONE 7

COUNTY SURVEYOR'S MAP NO. B-5319
SHEET 2 OF 3 SHEETS

FILED: December 18, 1979
R. J. Mitchell
DEPUTY

SURVEYED NOVEMBER 1963 - MARCH 1975

REFERENCE
F.B. 3156, F.B. 3158, F.B. 3256, F.B. 3261, F.B. 3281, F.B. 3480, F.B. 3830, R.D.F.B. 1222 & R.D.F.B. 1223

JOB NUMBER 0098.37
INDEX MAP NO. 7

REVISION		
NO.	BY	DATE

C.B.-5319-S

C2B-2318-3

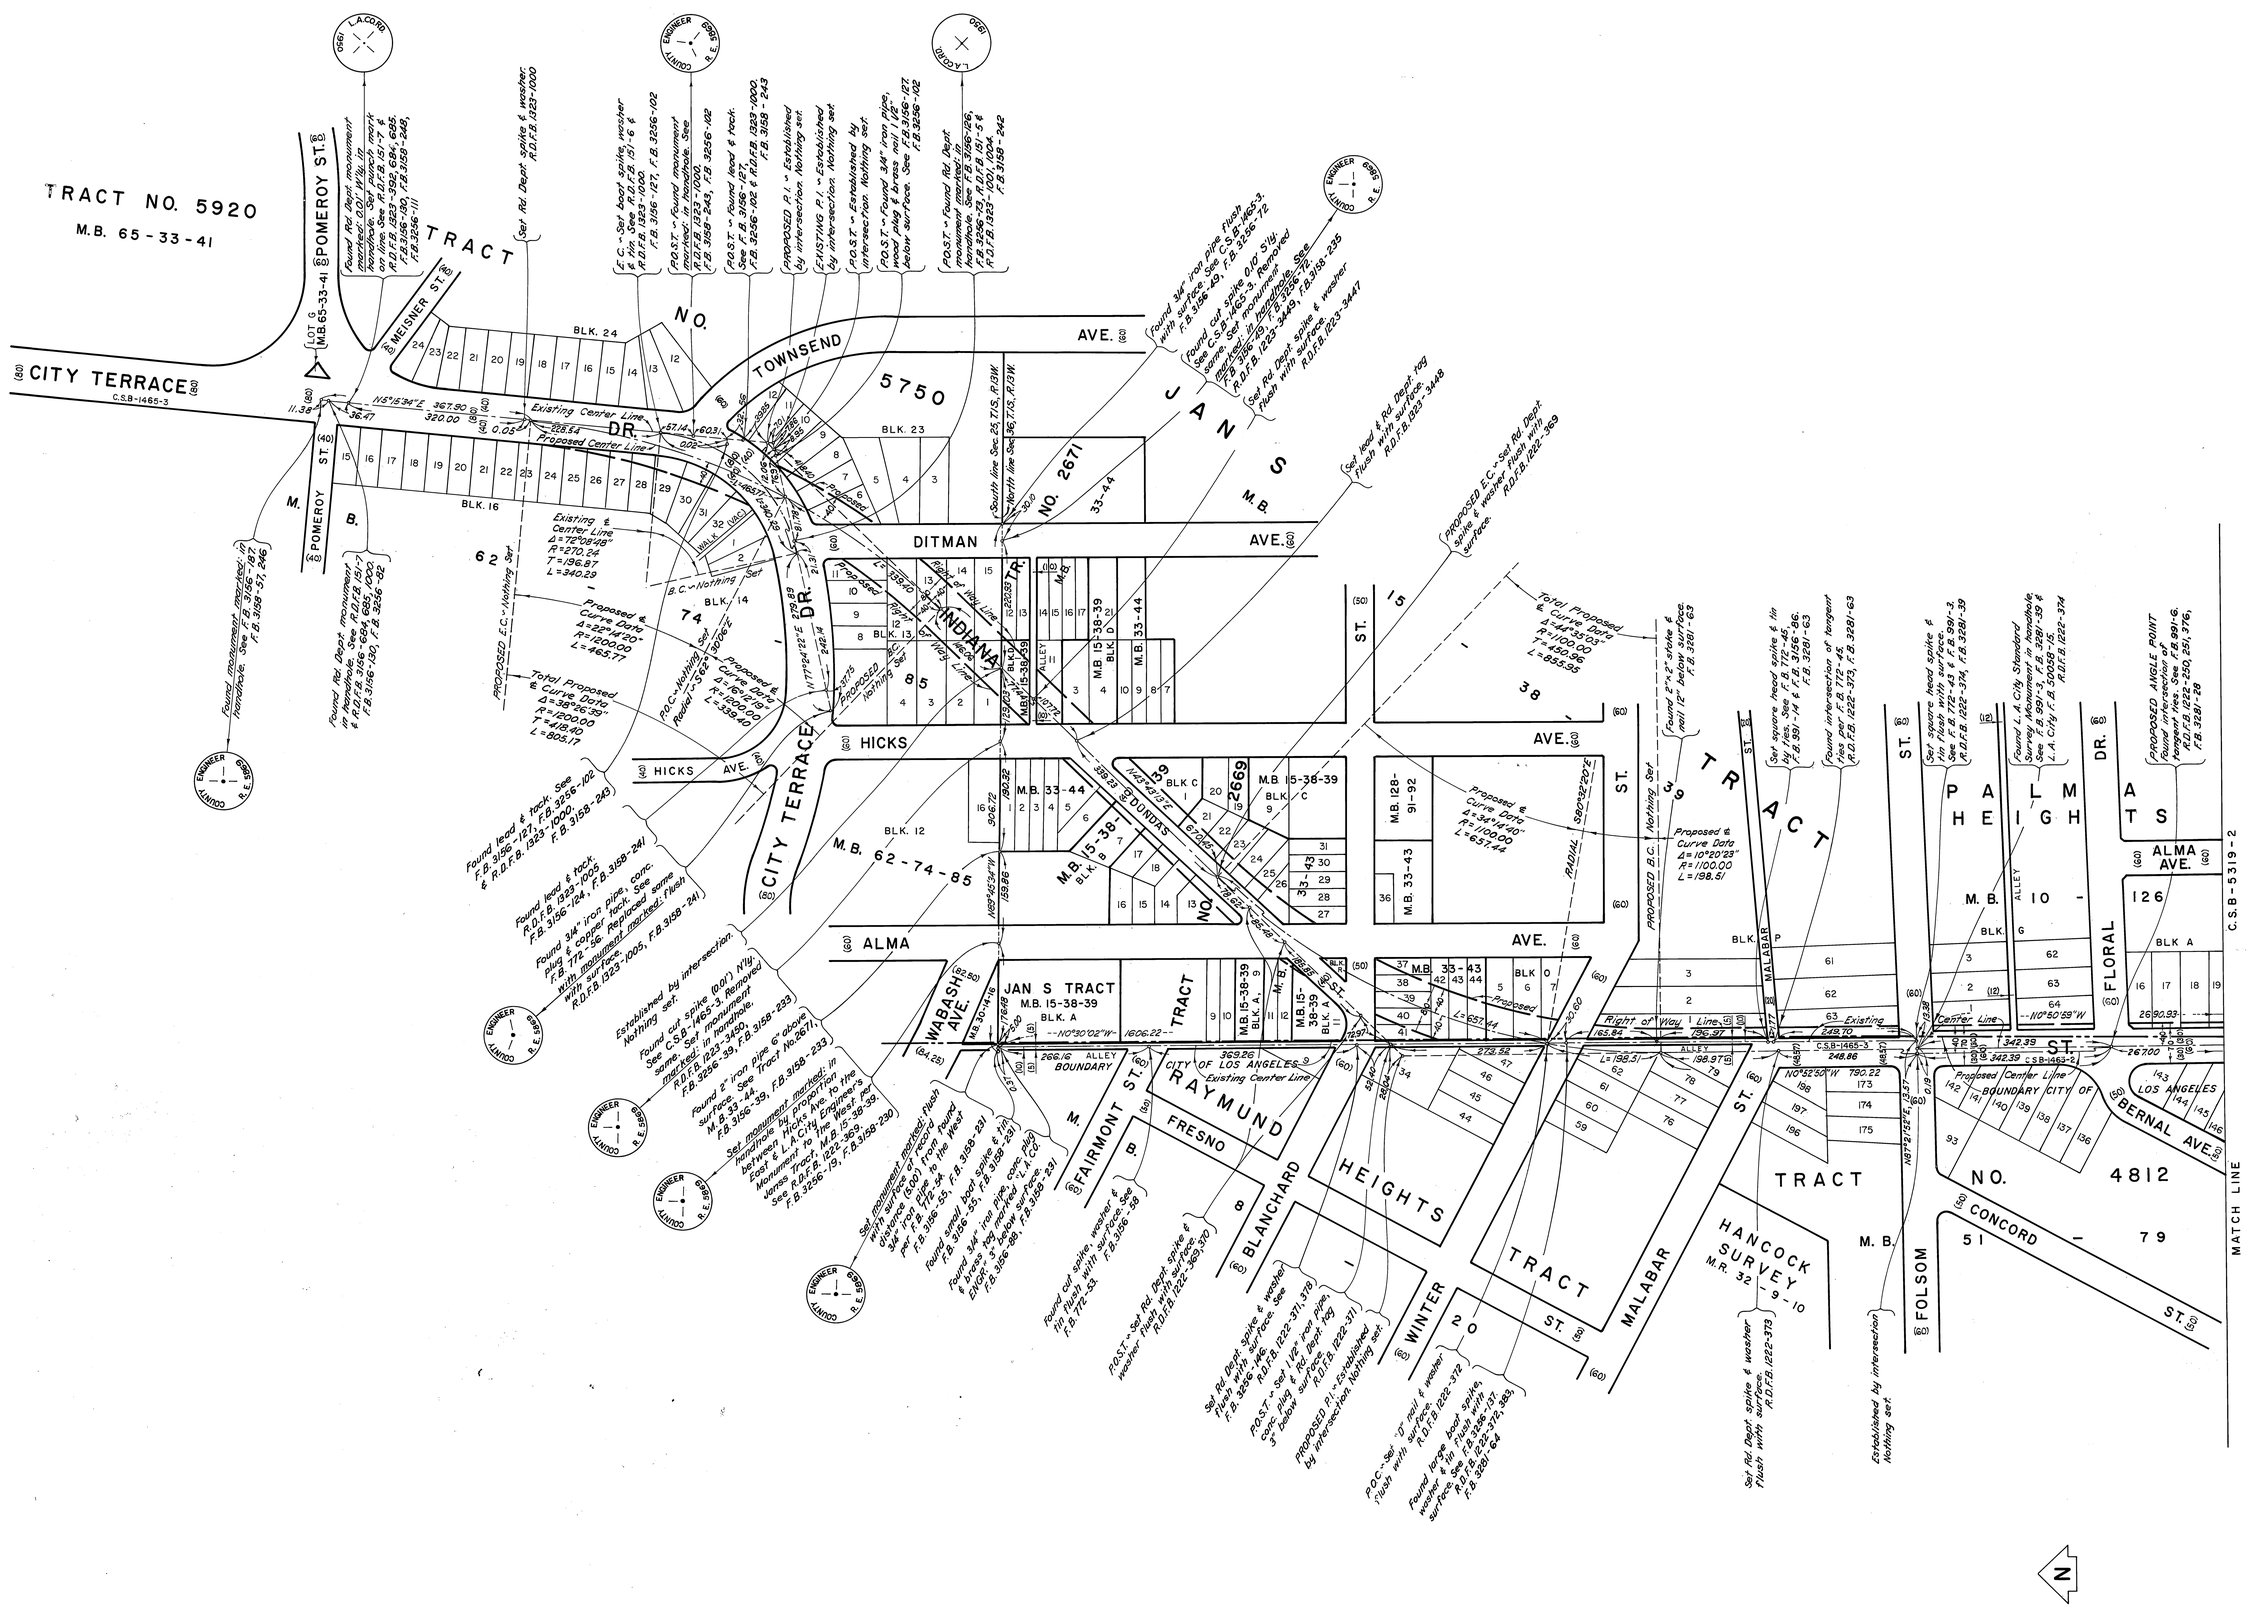

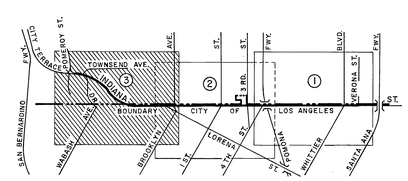

INDEX MAP
NOT TO SCALE

SCALE IN FEET

SCALE IN METRES

COUNTY OF LOS ANGELES DEPARTMENT OF COUNTY ENGINEER-FACILITIES STEPHEN J. KOONCE-COUNTY ENGINEER PREPARED BY SURVEY DIVISION RICHARD J. MITCHELL—DIVISION ENGINEER SURVEYED BY W. A. RICHARDS CHECKED BY T. ABE DRAWN BY J. F. MERRILL	ALIGNMENT MAP OF INDIANA STREET FROM VERONA STREET TO POMEROY STREET BASIS OF BEARINGS CALIFORNIA COORDINATE SYSTEM, ZONE 7	COUNTY SURVEYOR'S MAP NO. B-5319 SHEET 3 OF 3 SHEETS FILED: February 16, 1979 B. J. Mitchell DEPUTY SURVEYED NOVEMBER 1963 – MARCH 1975 REFERENCE F.B.3156, F.B.3158, F.B.3256, F.B.3261, F.B.3281, F.B.3490, F.B.3830, R.O.F.B.1222 & R.O.F.B.1223 JOB NUMBER 0098.37 INDEX MAP NO. 7	REVISION NO. BY DATE

C2B-2318-3