C.S.B-2385

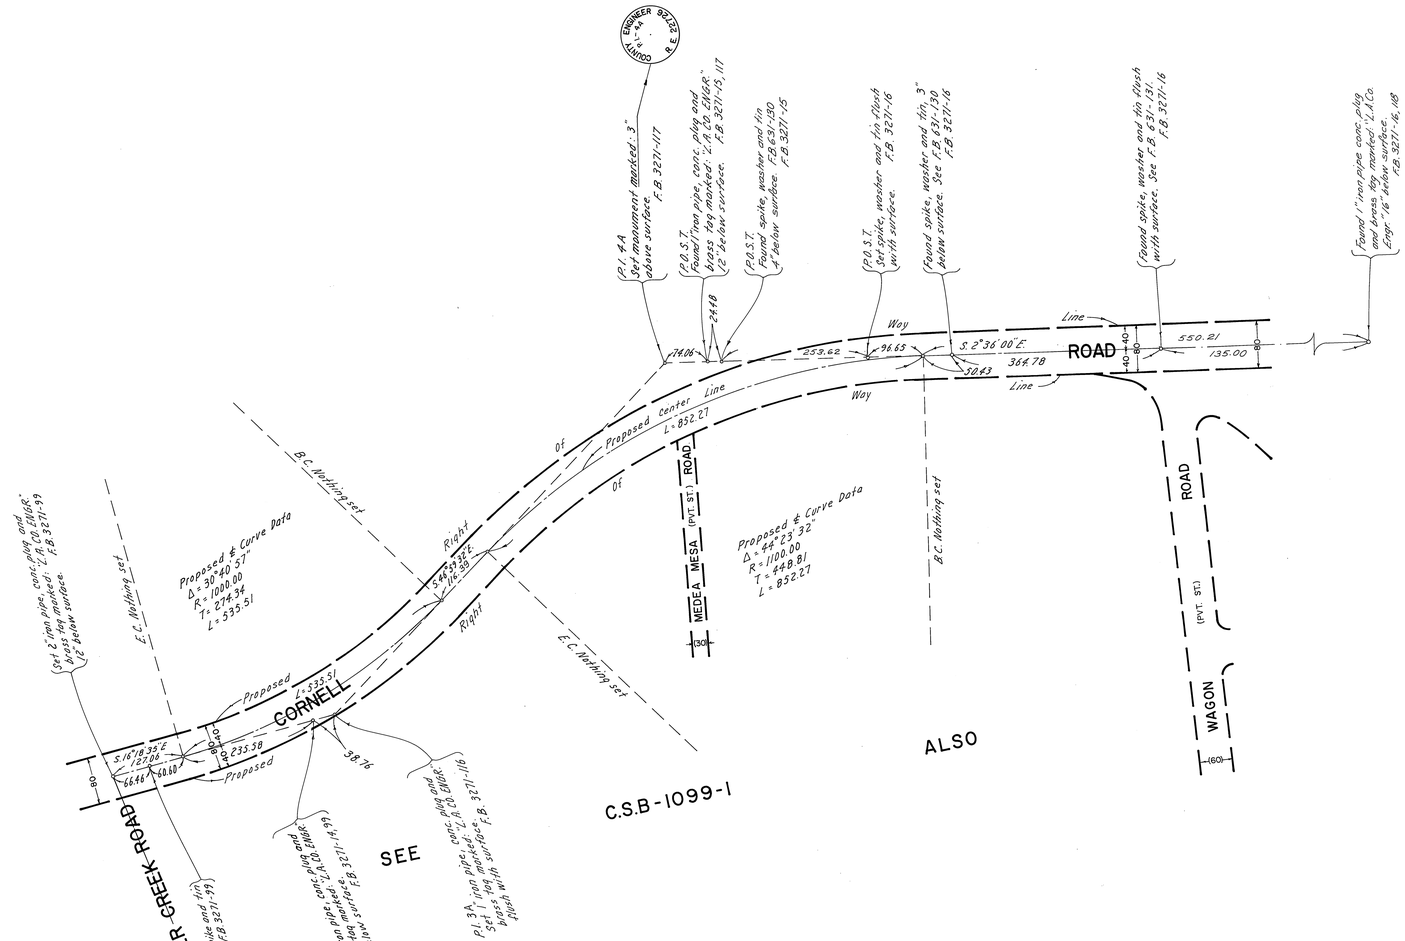

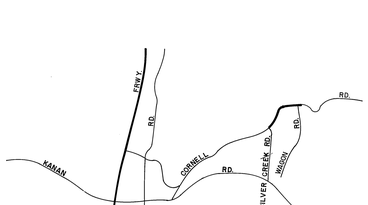

VICINITY MAP
NOT TO SCALE

N

100 0 100 200 300
SCALE IN FEET

50 0 50 100
SCALE IN METRES

COUNTY OF LOS ANGELES
DEPARTMENT OF
COUNTY ENGINEER-FACILITIES
STEPHEN J. KOONCE-COUNTY ENGINEER
PREPARED BY
SURVEY DIVISION
RICHARD J. MITCHELL—DIVISION ENGINEER
SURVEYED BY M. E. WACKER
CHECKED BY J. F. McMILLAN
DRAWN BY G. MASUDA

ALIGNMENT MAP OF
CORNELL ROAD
FROM
WAGON ROAD (PVT. ST.)
TO
SILVER CREEK ROAD

BASIS OF BEARINGS
SEE C.S.B-1099-1

COUNTY SURVEYOR'S MAP NO.
B-5382
SHEET 1 OF 1 SHEETS
FILED: June 2, 1980
DEPUTY
SURVEYED
MAR. 1980
REFERENCE
F.B. 3271 C.S.B-1099-1
JOB NUMBER 1500.14
INDEX MAP NO. 159-057

REVISION		
NO.	BY	DATE

C.S.B-2385