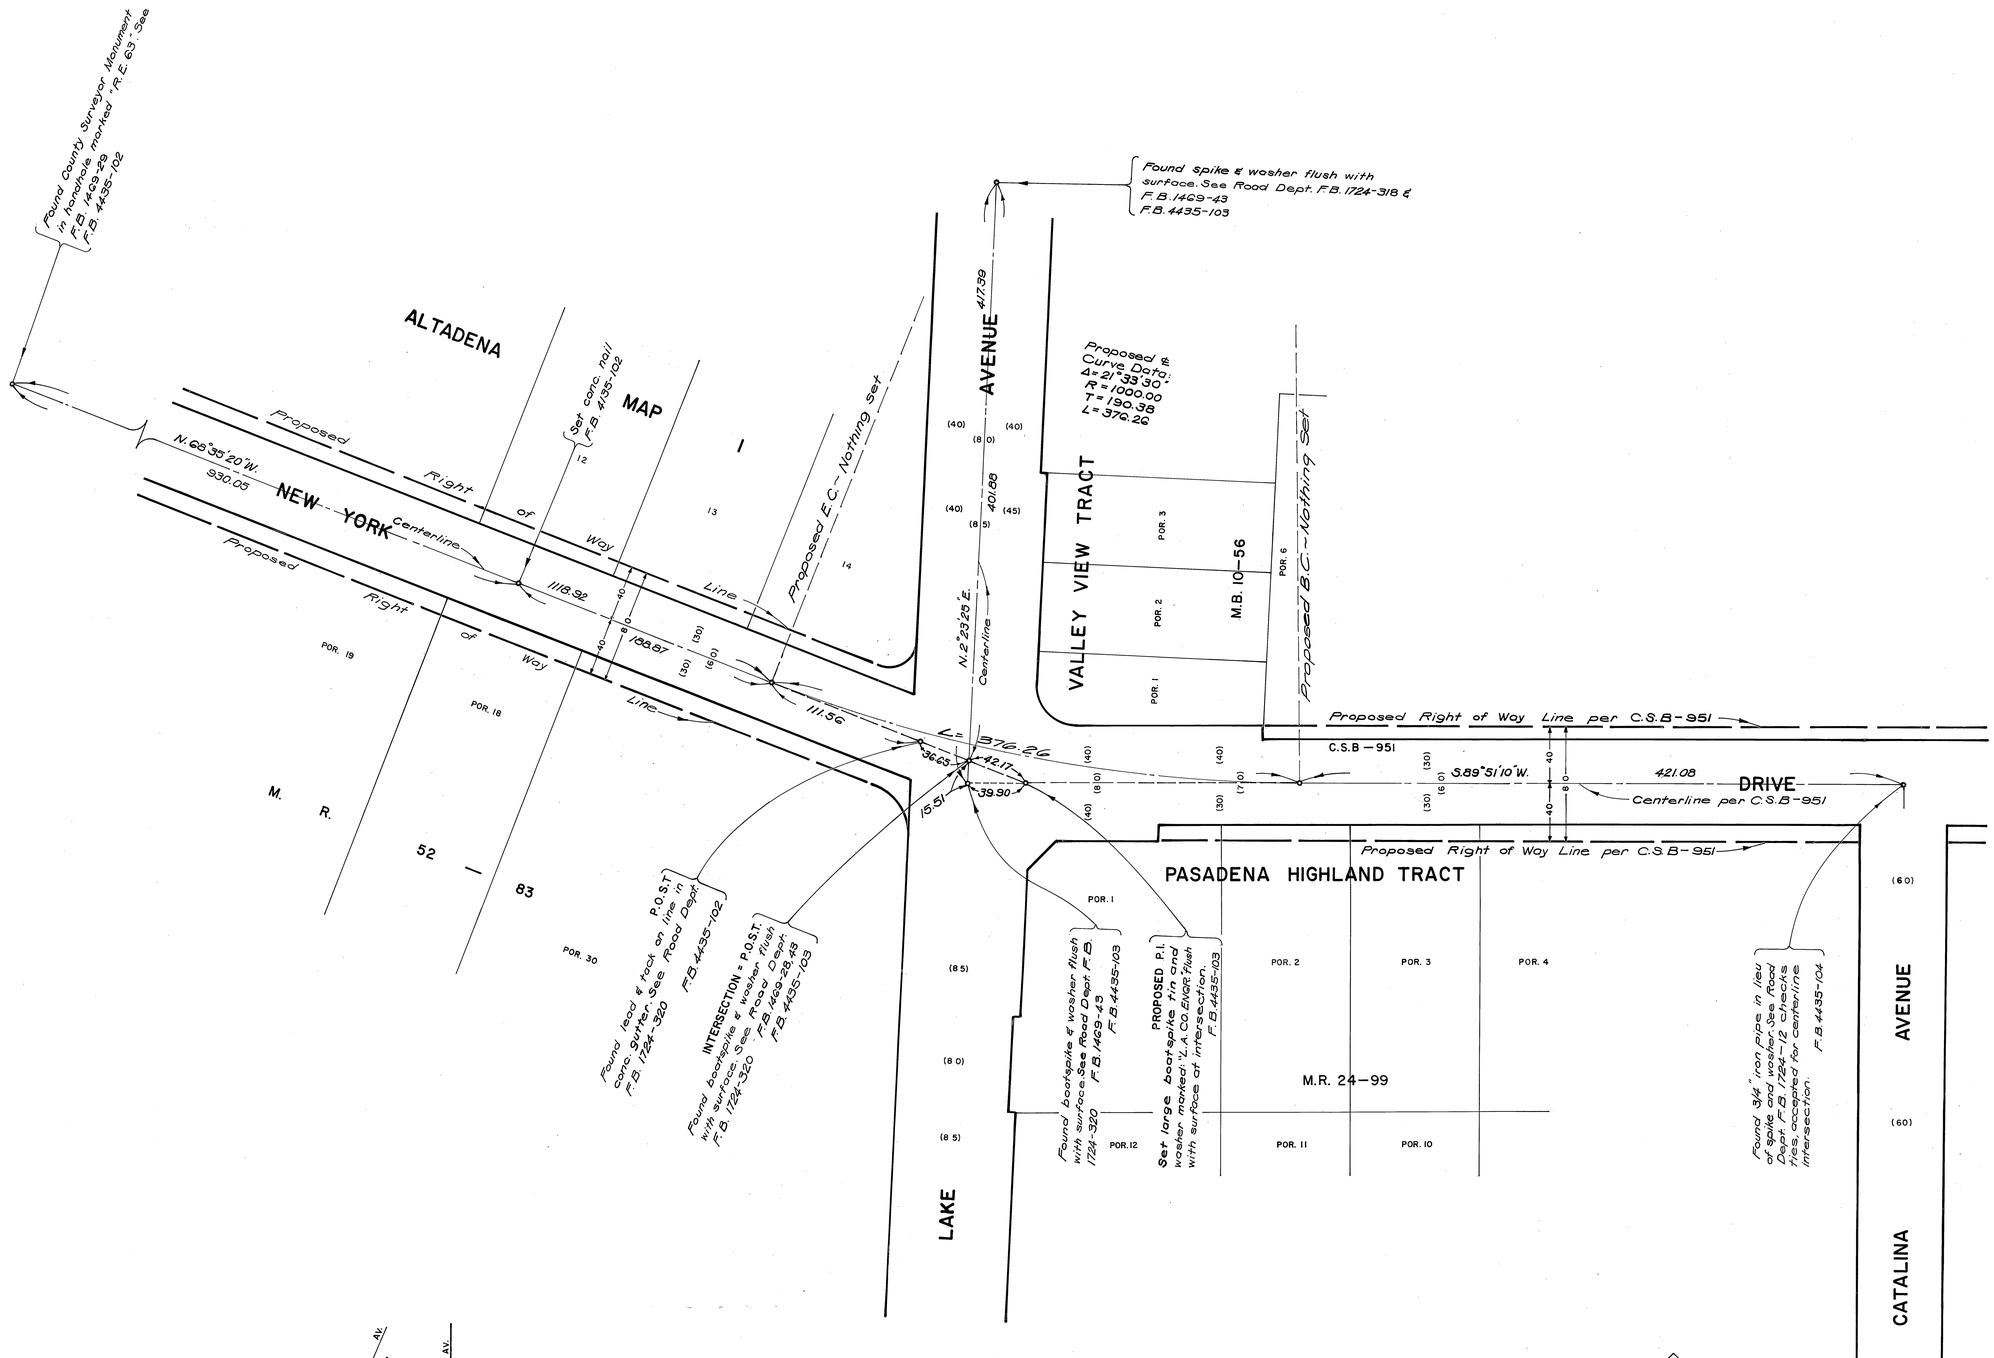

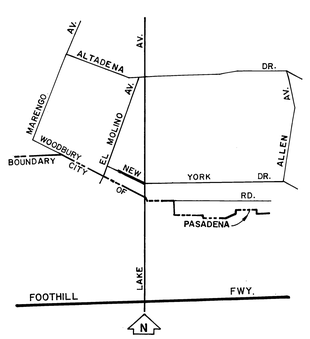

INDEX MAP
NOT TO SCALE

NOTE:
THIS MAP SUPERSEDES THE PROPOSED ALIGNMENT OF NEW YORK DRIVE AS SHOWN ON C.S.B-951-2 WITHIN THE LIMITS SHOWN HEREIN, SEE I.E.C. MINUTES DATED SEPT. 29, 1983

COUNTY OF LOS ANGELES DEPARTMENT OF COUNTY ENGINEER-FACILITIES STEPHEN J. KOONCE-COUNTY ENGINEER PREPARED BY SURVEY-LAND DEVELOPMENT DIVISION GIBSON PHELPS JR. ASSISTANT DEPUTY COUNTY ENGINEER SURVEYED BY E. LANDA CHECKED BY R. HILARIO DRAWN BY R.N. TELEBRICO	ALIGNMENT MAP OF NEW YORK DRIVE AT THE INTERSECTION OF LAKE AVENUE (ALTADENA) BASIS OF BEARINGS THE CENTERLINE OF NEW YORK DRIVE (S.89°51'10"W.) AS SHOWN ON C.S.B.-951	COUNTY SURVEYOR'S MAP NO. B-5385 SHEET 1 OF 1 SHEET FILED: June 29, 1984 DEPUTY SURVEYED MAY 1984 REFERENCE F.B. 4435 JOB NUMBER 1529.38 INDEX MAP NO. 88	REVISION NO. BY DATE

C.S.B-2382