

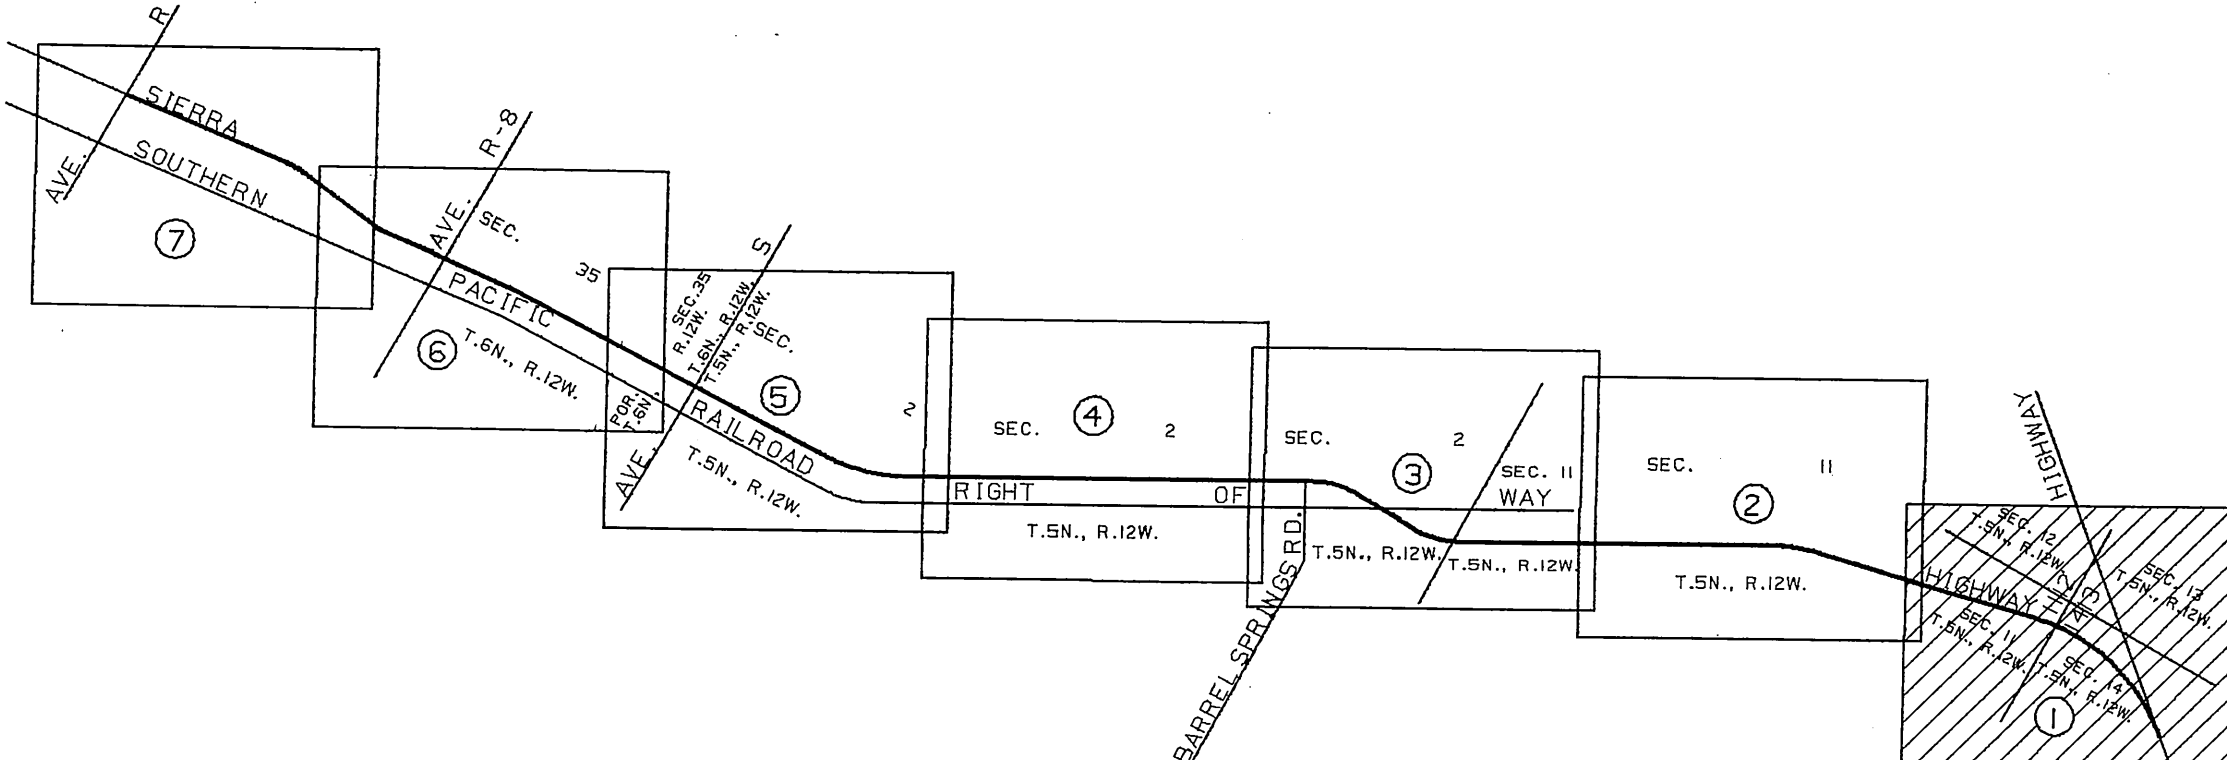


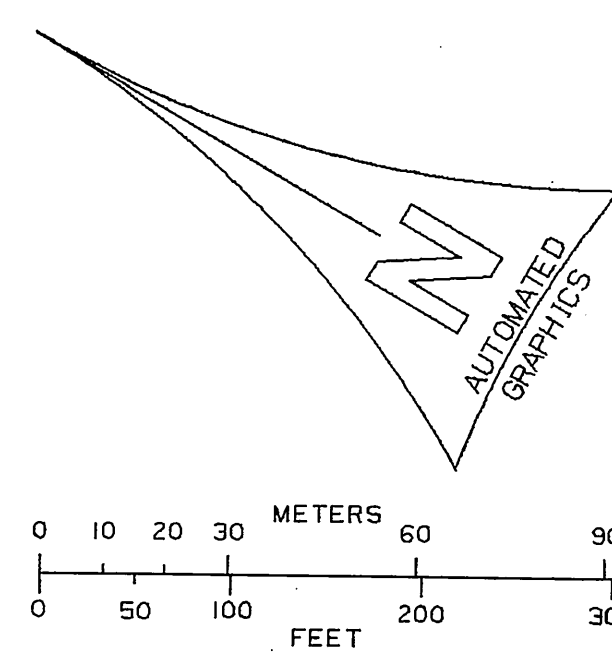

INDEX MAP
NOT TO SCALE



NOTE :
THIS MAP SUPERSEDES THE PROPOSED ALIGNMENT
OF SIERRA HIGHWAY AS SHOWN ON C.S.B-2501 WITH
IN THE LIMITS SHOWN HEREIN. SEE I.E.C. MINUTES
DATED AUGUST 11, 1983.

COUNTY OF LOS ANGELES DEPARTMENT OF PUBLIC WORKS T. A. TIDEMANSON - COUNTY ENGINEER PREPARED BY MAPPING AND PROPERTY MANAGEMENT DIVISION AND SURVEY DIVISION SURVEYED BY <u>J. COVEY</u> CHECKED BY <u>W. LARLO</u> DRAWN BY <u>G. MASUDA</u>	MAP OF SIERRA HIGHWAY FROM PEARLBLOSSOM HIGHWAY TO AVENUE R BASIS OF BEARINGS CALIFORNIA COORDINATE SYSTEM, ZONE 7		COUNTY SURVEYOR'S MAP NO. B-5505 SHEET 1 OF 7 SHEETS FILED: <u>May 13 - 1984</u> <u>ASST. DEPUTY DIRECTOR</u> APPROVED SURVEYED DATE: <u>5, 1984</u> REFERENCE F.B. 4426 C.S.B. 2501 JOB NUMBER INDEX MAP NO.
--	---	--	---

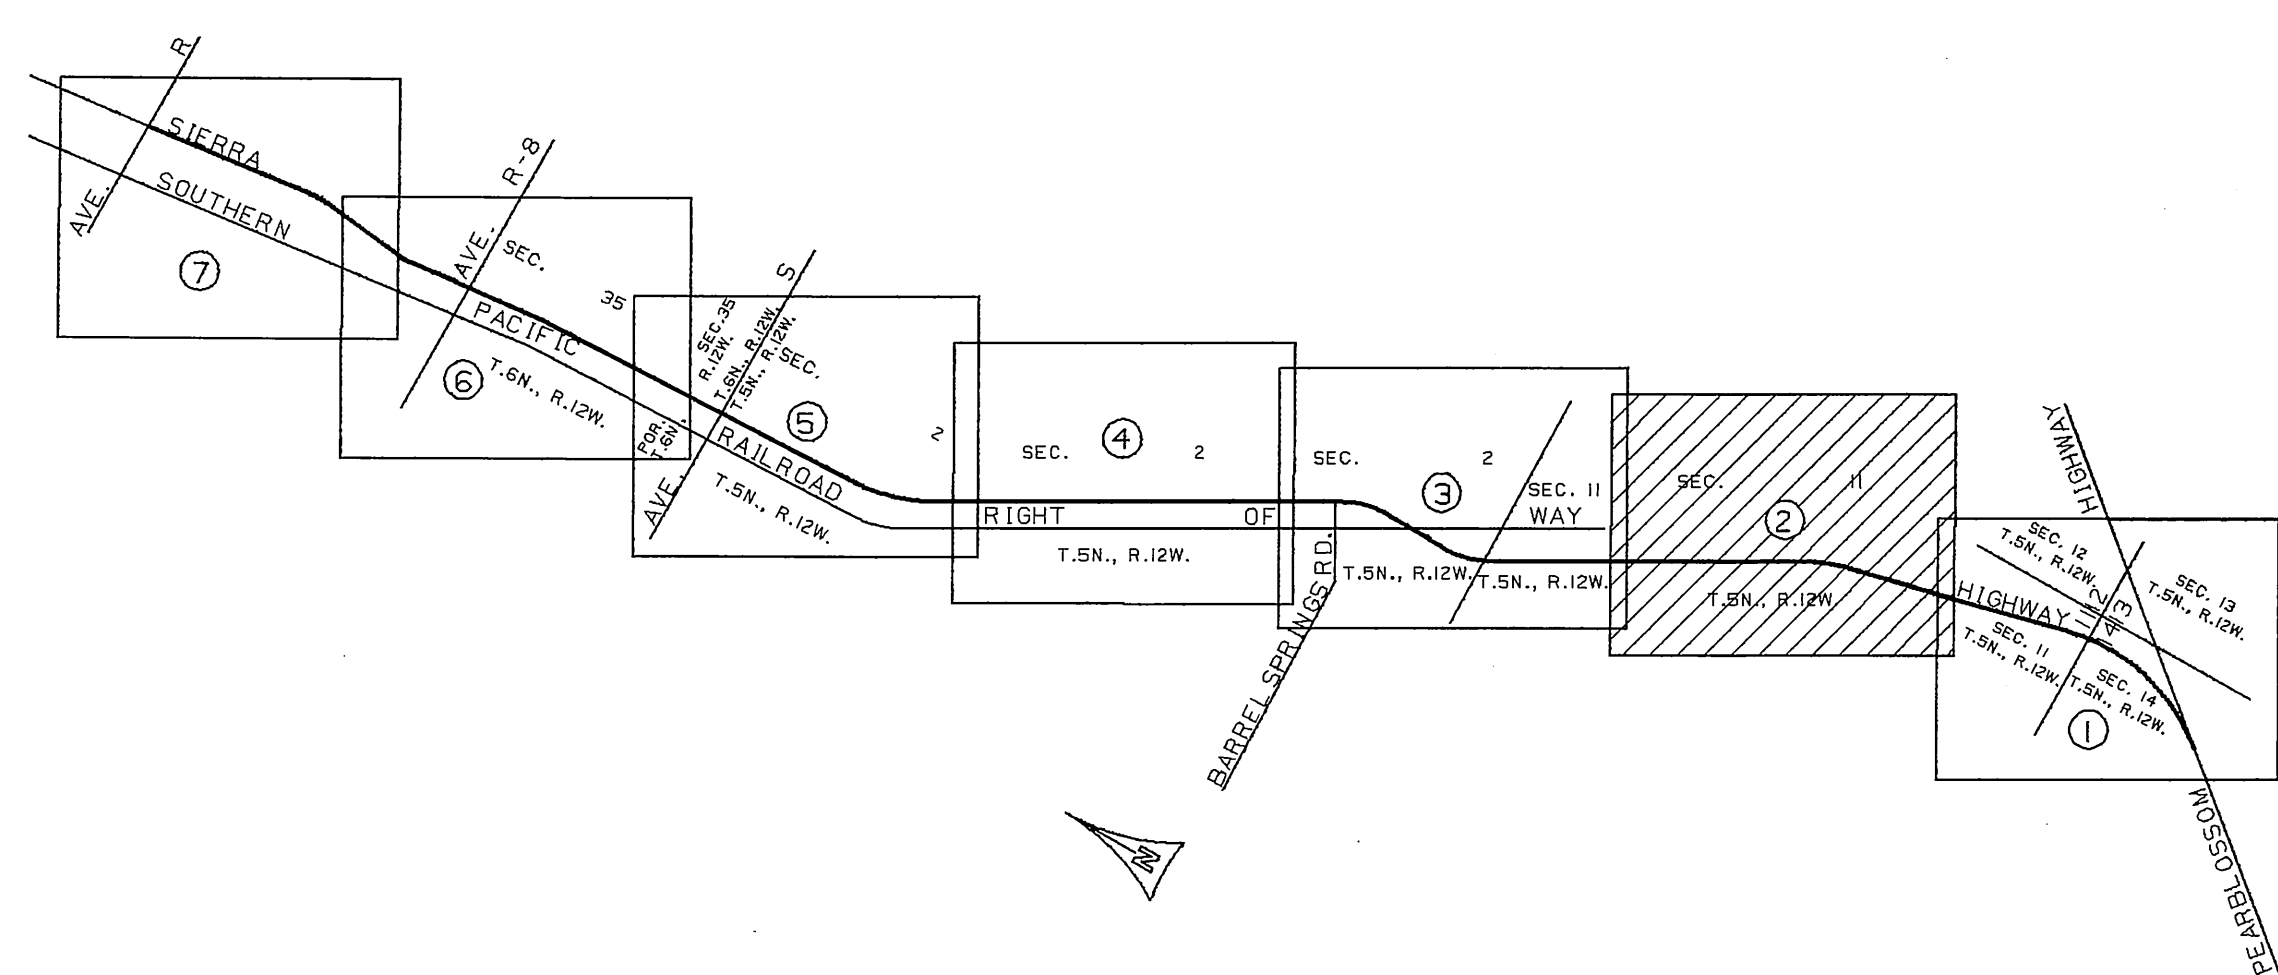


NOTE :
THIS MAP SUPERSEDES THE PROPOSED ALIGNMENT
OF SIERRA HIGHWAY AS SHOWN ON C.S.B-2501 WITH-
IN THE LIMITS SHOWN HEREIN. SEE I.E.C. MINUTES
DATED AUGUST 11, 1983.



COUNTY OF LOS ANGELES	MAP OF		COUNTY SURVEYOR'S MAP NO
DEPARTMENT OF PUBLIC WORKS	SIERRA HIGHWAY		B-5505
T. A. TIDEMANSON - COUNTY ENGINEER	FROM		SHEET 2 OF 7 SHEETS
PREPARED BY	PEARBLOSSOM HIGHWAY		FILED: May 17 1986
MAPPING AND PROPERTY MANAGEMENT DIVISION	TO		ASST. DEPUTY DIRECTOR
AND	AVENUE R		SURVEYED
SURVEY DIVISION	BASIS OF BEARINGS		JULY 5 1984
SURVEYED BY: J. COVEY	CALIFORNIA COORDINATE SYSTEM, ZONE 7		REFERENCE
CHECKED BY: R. HILARIO			F.B.4426 C.S.B-2501
DRAWN BY: G. WASUDA			JOB NUMBER 9208.11
			INDEX MAP NO 65 307-237

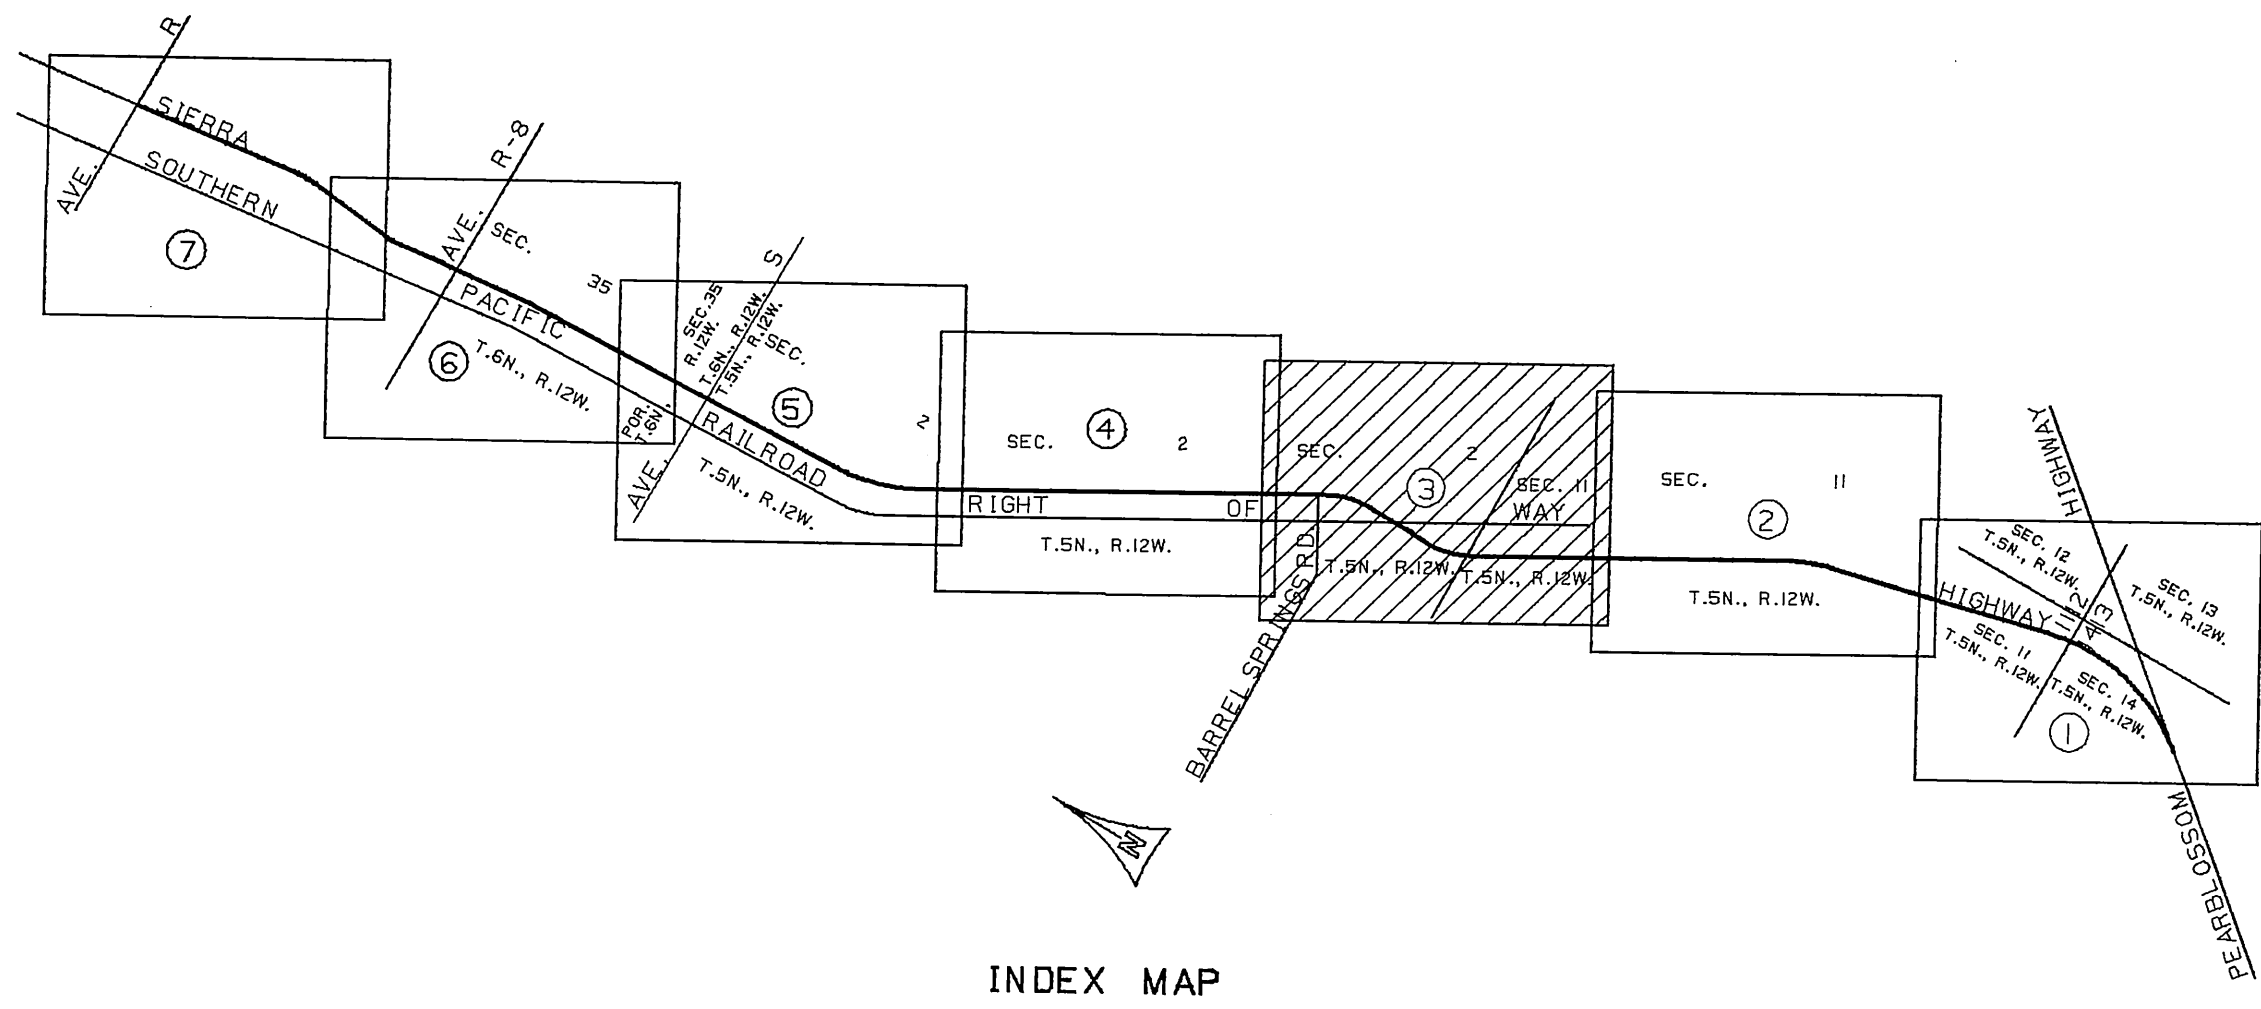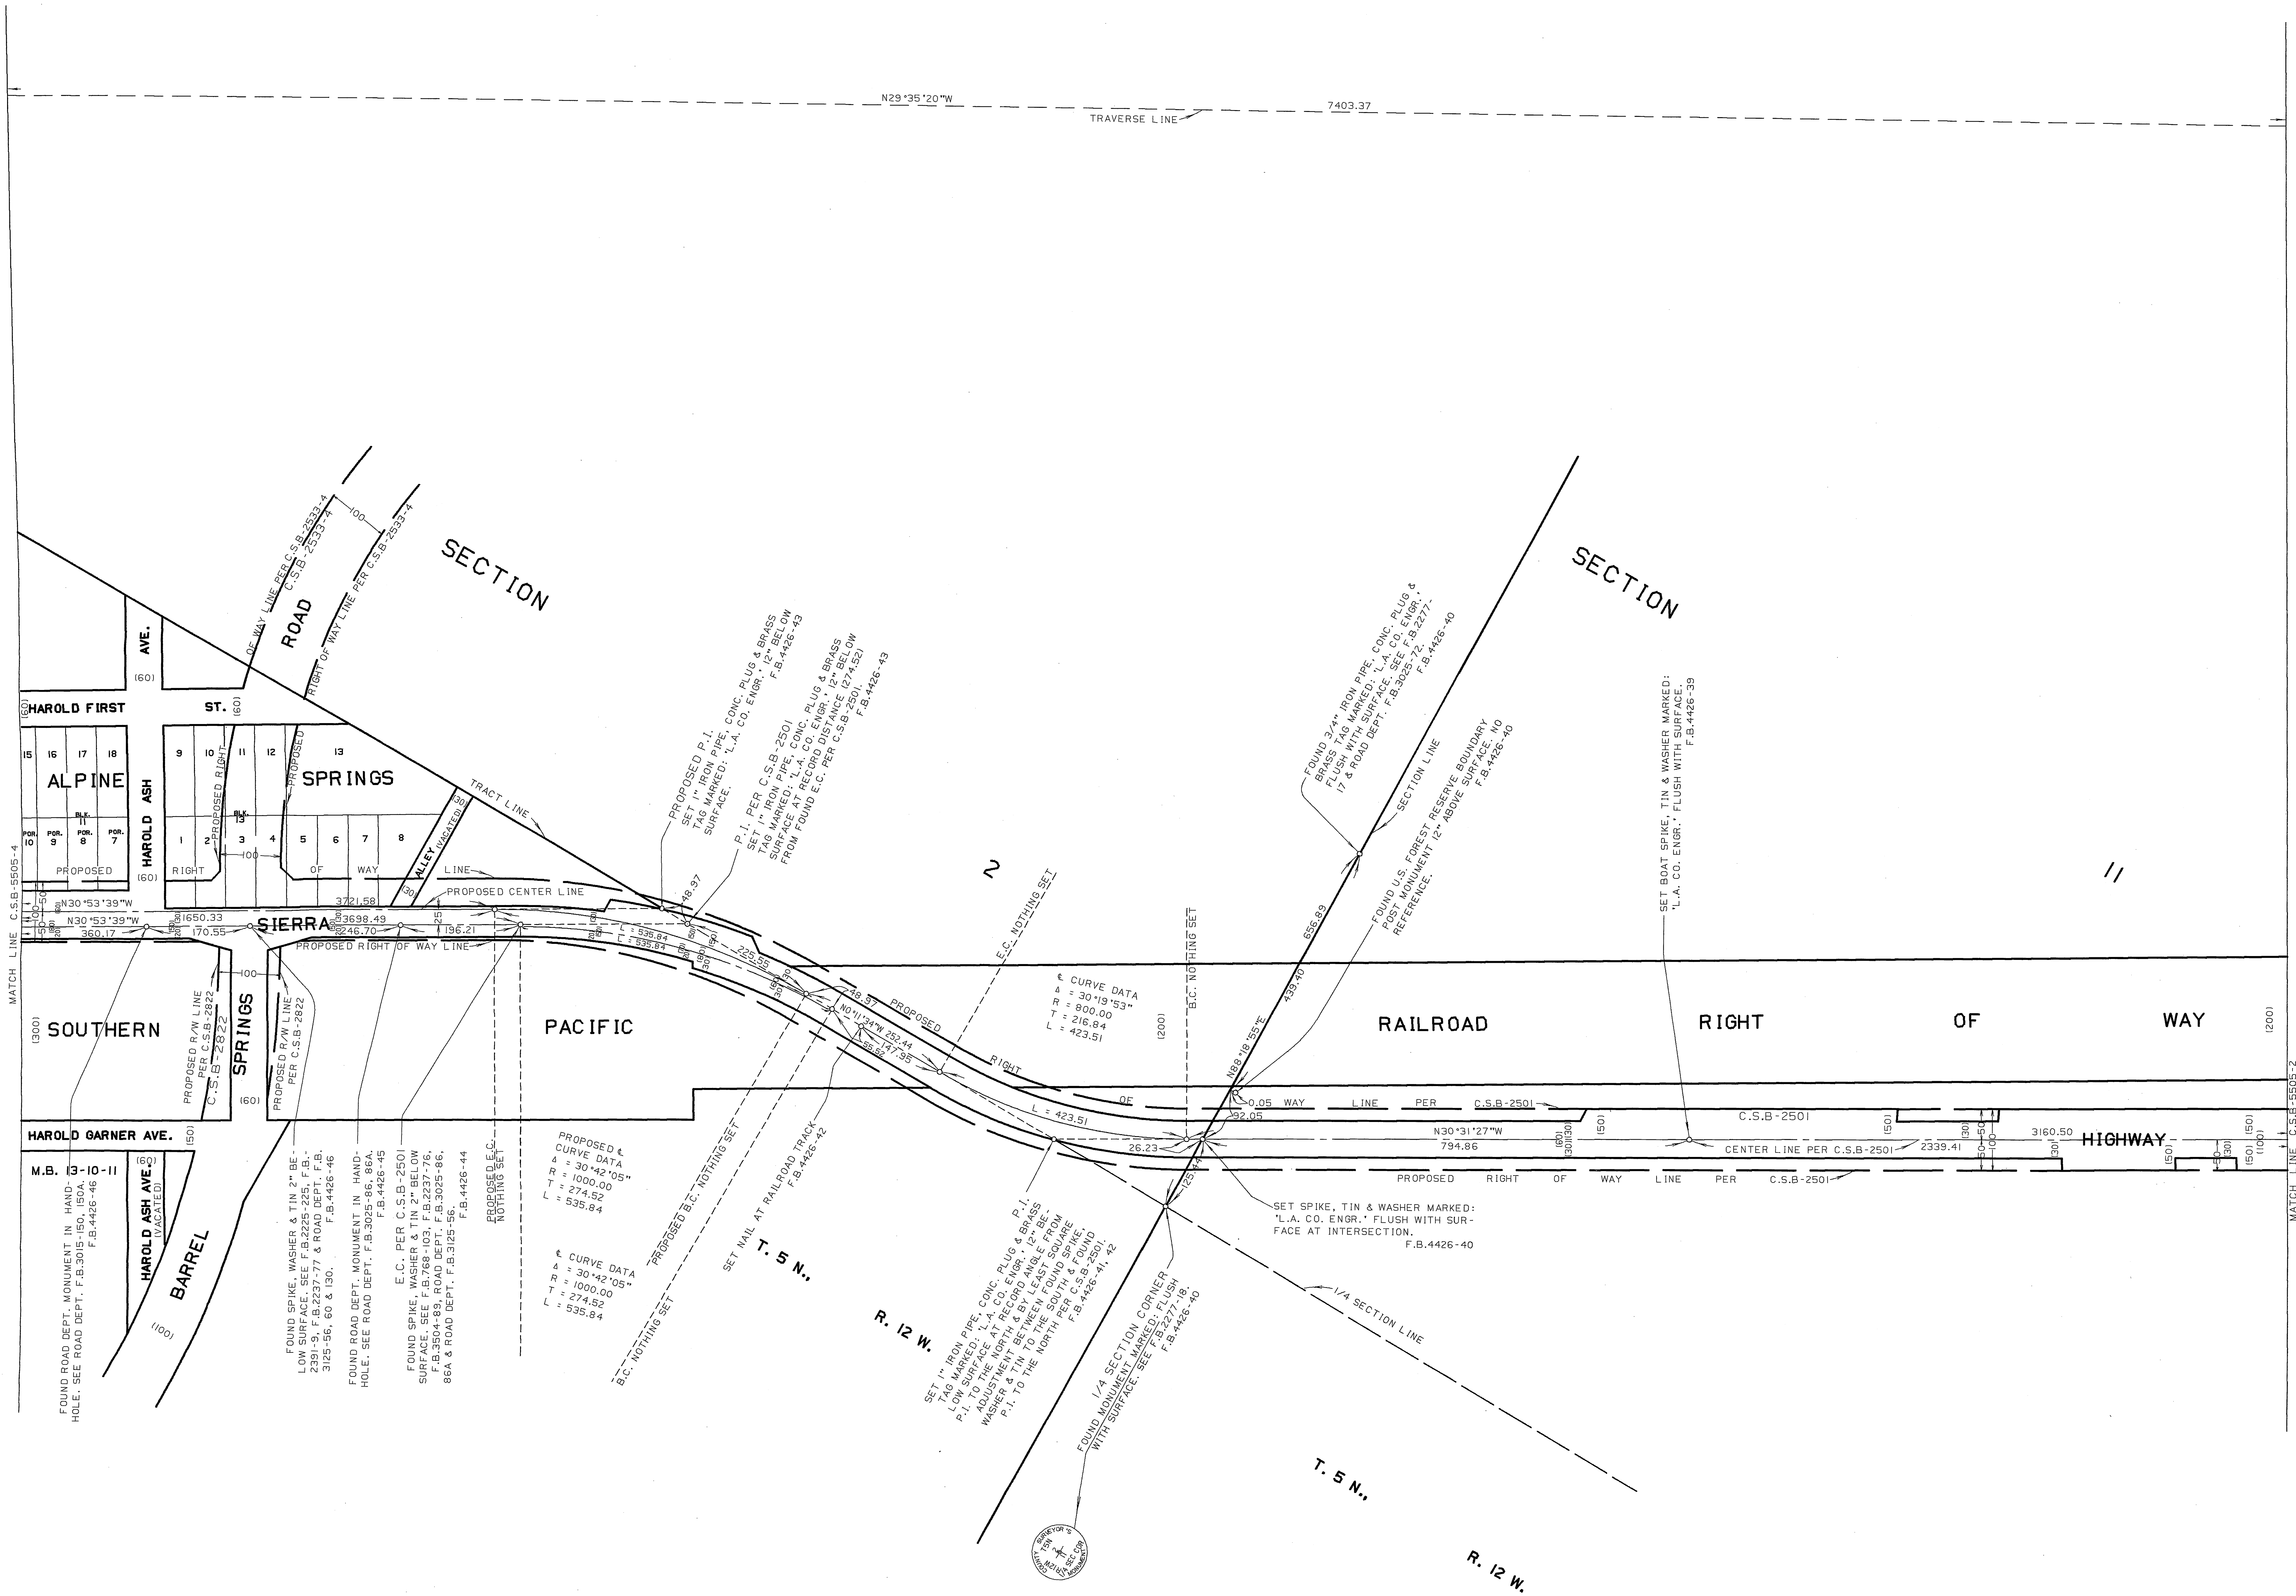

NOTE:
THIS MAP SUPERSEDES THE PROPOSED ALIGNMENT
OF SIERRA HIGHWAY AS SHOWN ON C.S.B.-2501 WITH-
IN THE LIMITS SHOWN HEREIN. SEE I.E.C. MINUTES
DATED AUGUST 11, 1983.


COUNTY OF LOS ANGELES DEPARTMENT OF PUBLIC WORKS T. A. TIDEMANSON - COUNTY ENGINEER PREPARED BY MAPPING AND PROPERTY MANAGEMENT DIVISION AND SURVEY DIVISION SURVEYED BY J. L. COVEY CHECKED BY J. L. HILARIO DRAWN BY S. MASUDA	MAP OF SIERRA HIGHWAY FROM PEARLBLOSSOM HIGHWAY TO AVENUE R BASIS OF BEARINGS CALIFORNIA COORDINATE SYSTEM, ZONE 7	COUNTY SURVEYOR'S MAP NO B-5505 SHEET 3 OF 7 SHEETS FILED: May 13 1984 ASST. DEPUTY DIRECTOR SURVEYED APRIL 5, 1984 REFERENCE F.B.4426 C.S.B.-2501 JOB NUMBER 0208.11 INDEX MAP NO 65 309-237


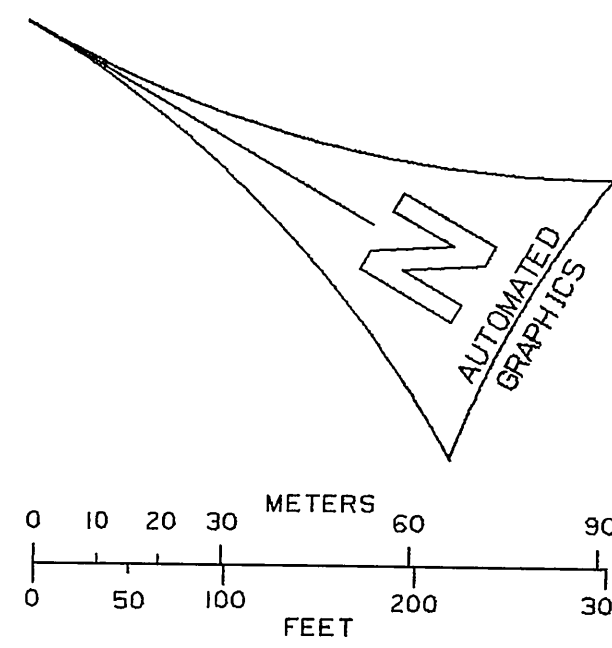


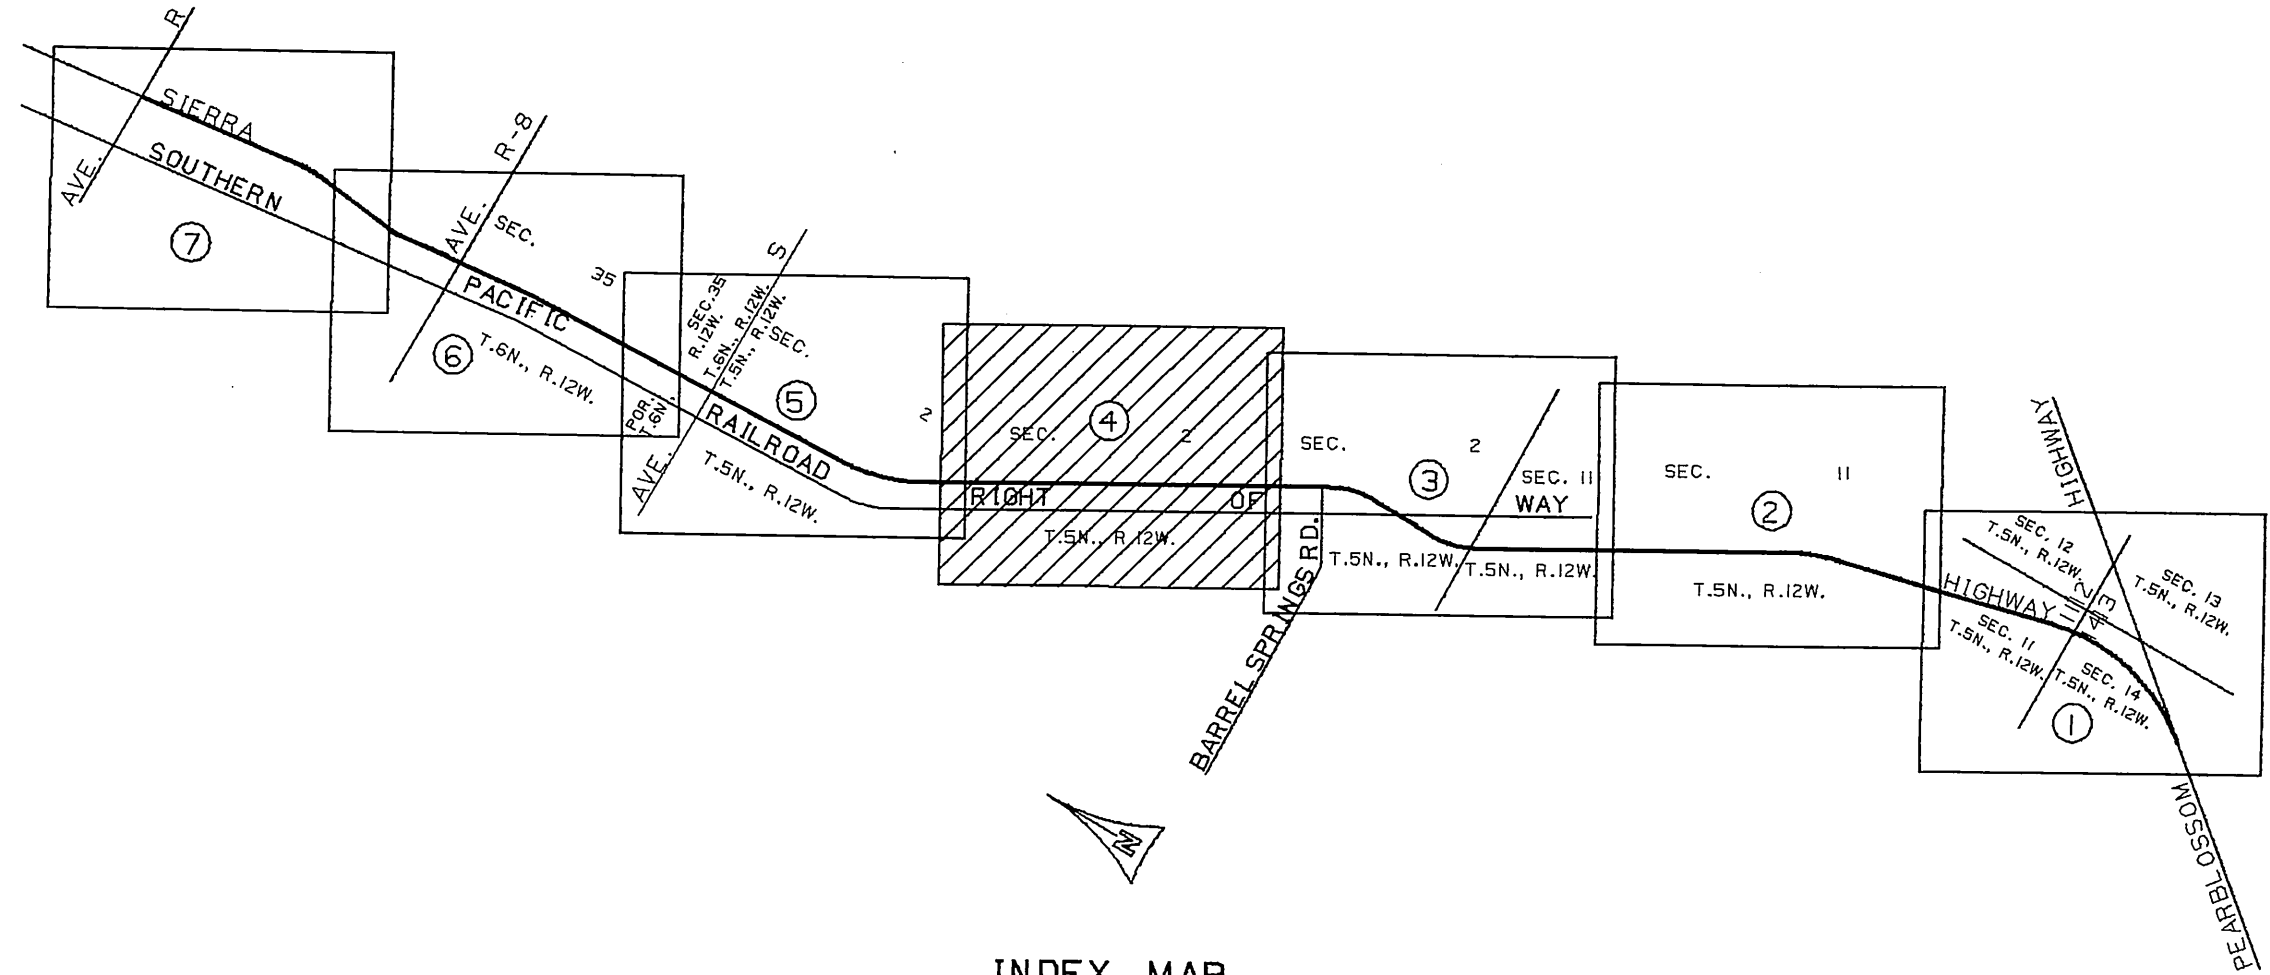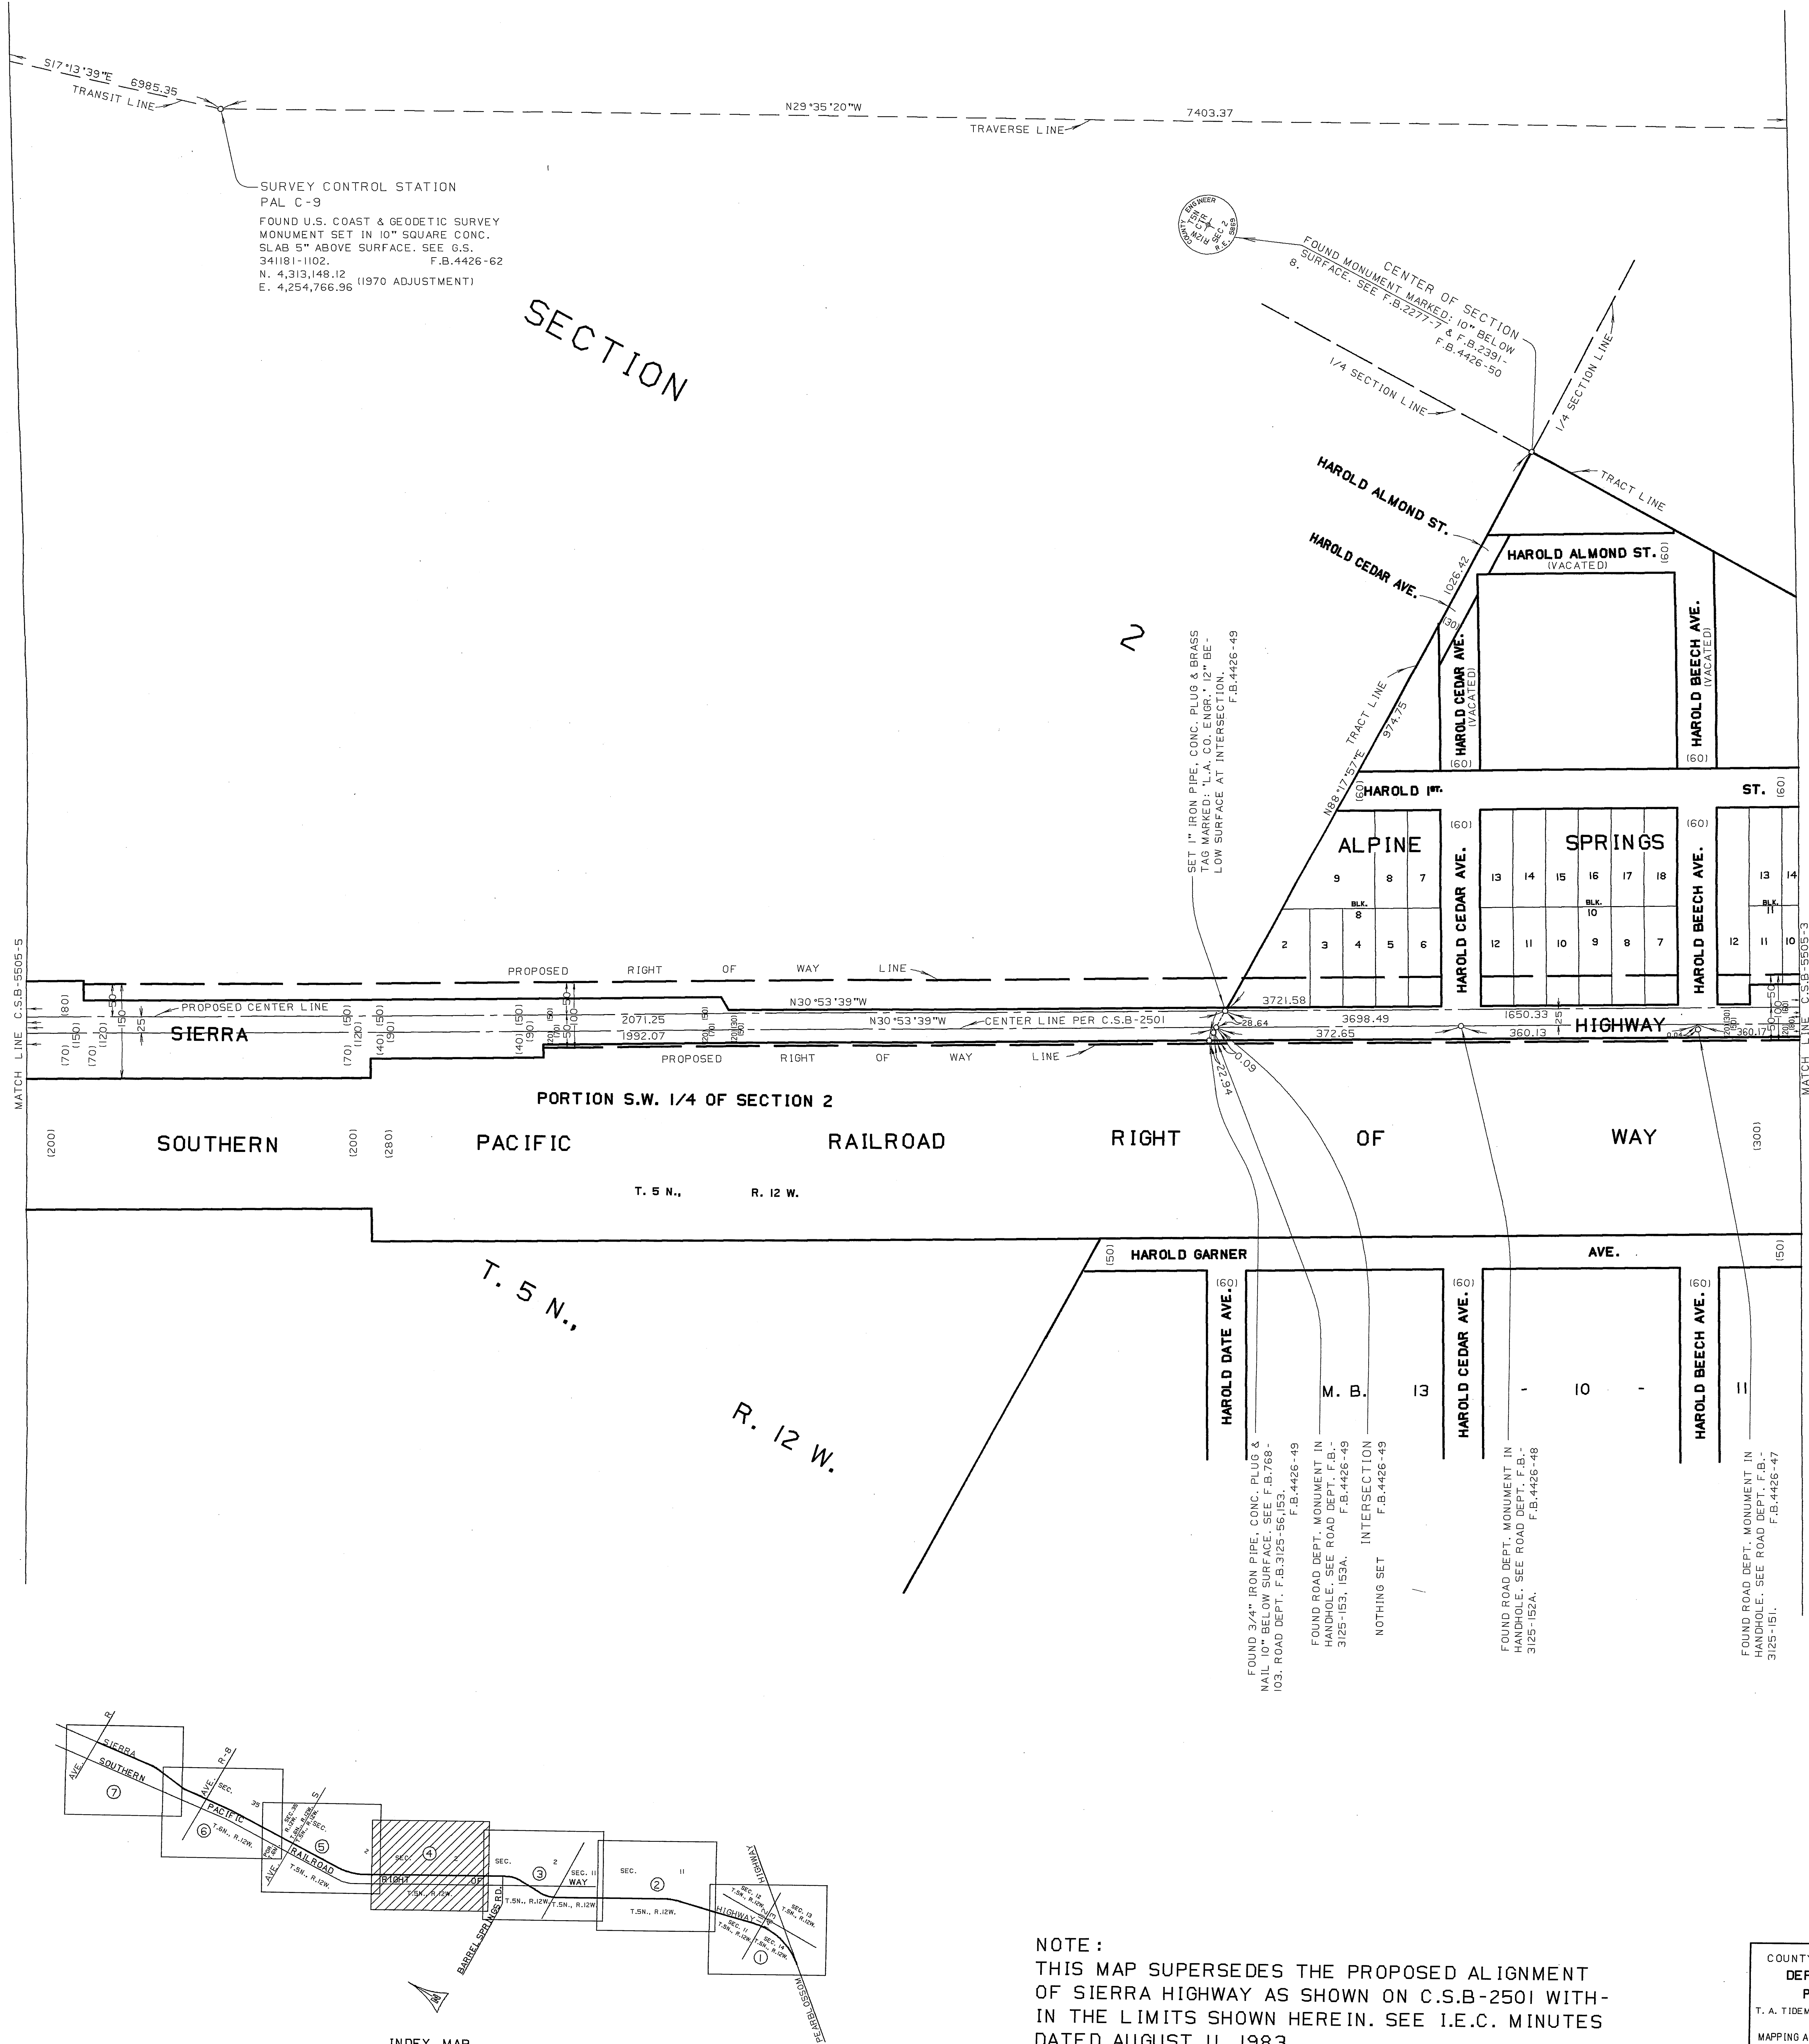

NOTE:
THIS MAP SUPERSEDES THE PROPOSED ALIGNMENT
OF SIERRA HIGHWAY AS SHOWN ON C.S.B-2501 WITH-
IN THE LIMITS SHOWN HEREIN. SEE I.E.C. MINUTES
DATED AUGUST 11, 1983.




COUNTY OF LOS ANGELES DEPARTMENT OF PUBLIC WORKS T. A. TIDEMANSON - COUNTY ENGINEER PREPARED BY MAPPING AND PROPERTY MANAGEMENT DIVISION AND SURVEY DIVISION SURVEYED BY J. L. COVEY CHECKED BY J. L. HILARIO DRAWN BY S. MASUDA	MAP OF SIERRA HIGHWAY FROM PEARLBLOSSOM HIGHWAY TO AVENUE R BASIS OF BEARINGS CALIFORNIA COORDINATE SYSTEM, ZONE 7	COUNTY SURVEYOR'S MAP NO B-5505 SHEET 4 OF 7 SHEETS FILED: <u>May 23</u> 1986 ASST. DEPUTY DIRECTOR SURVEYED APRIL 5, 1984 REFERENCE F.B.4426 C.S.B-2501 JOB NUMBER 0208.11 INDEX MAP NO 65 309-237	

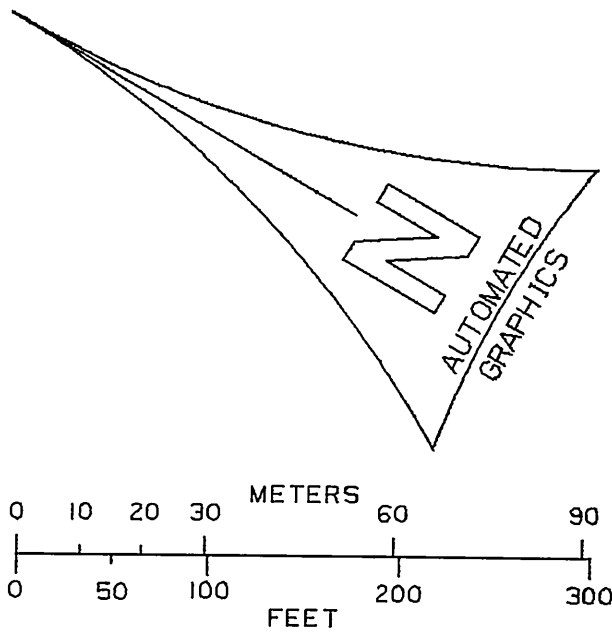

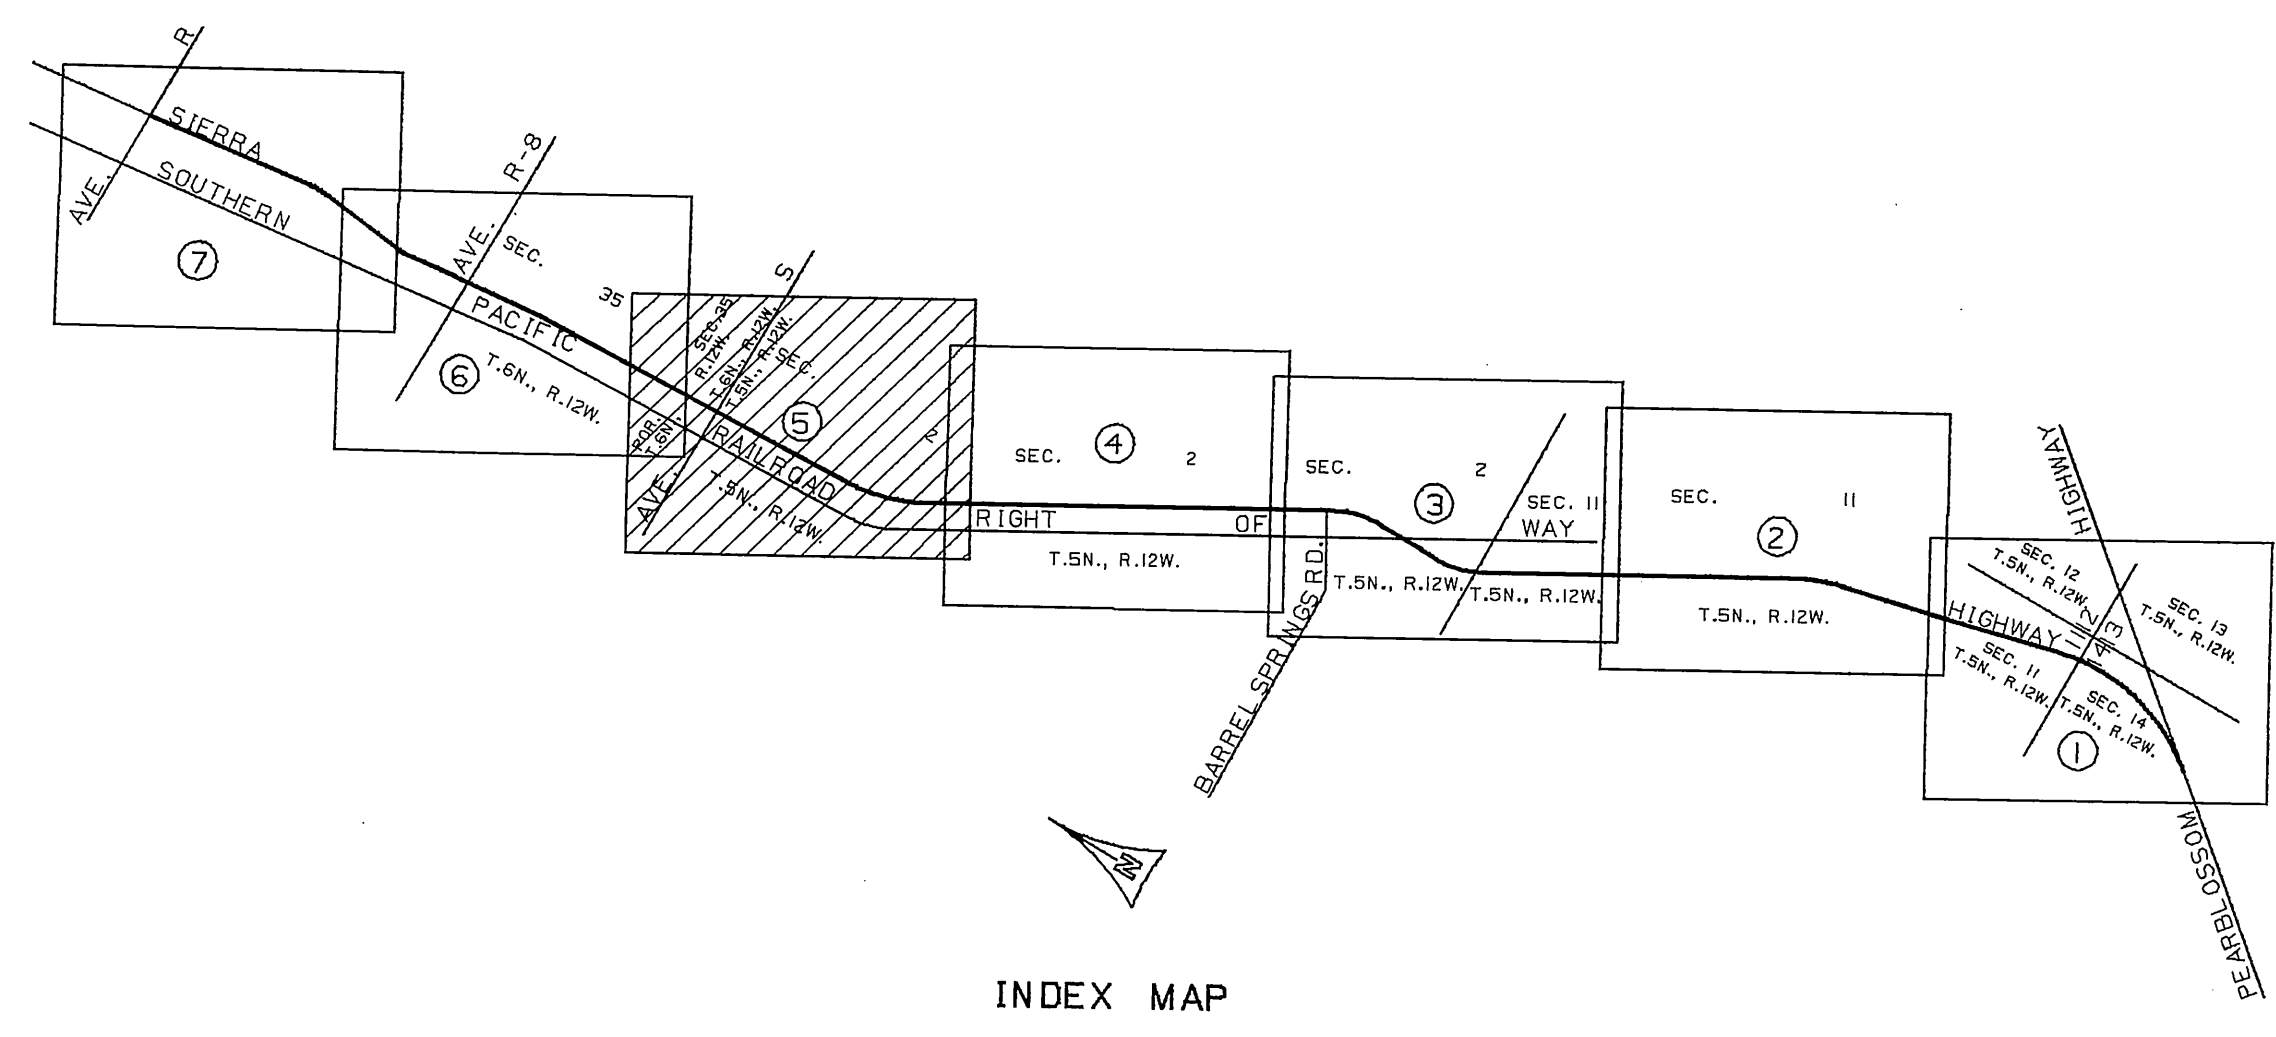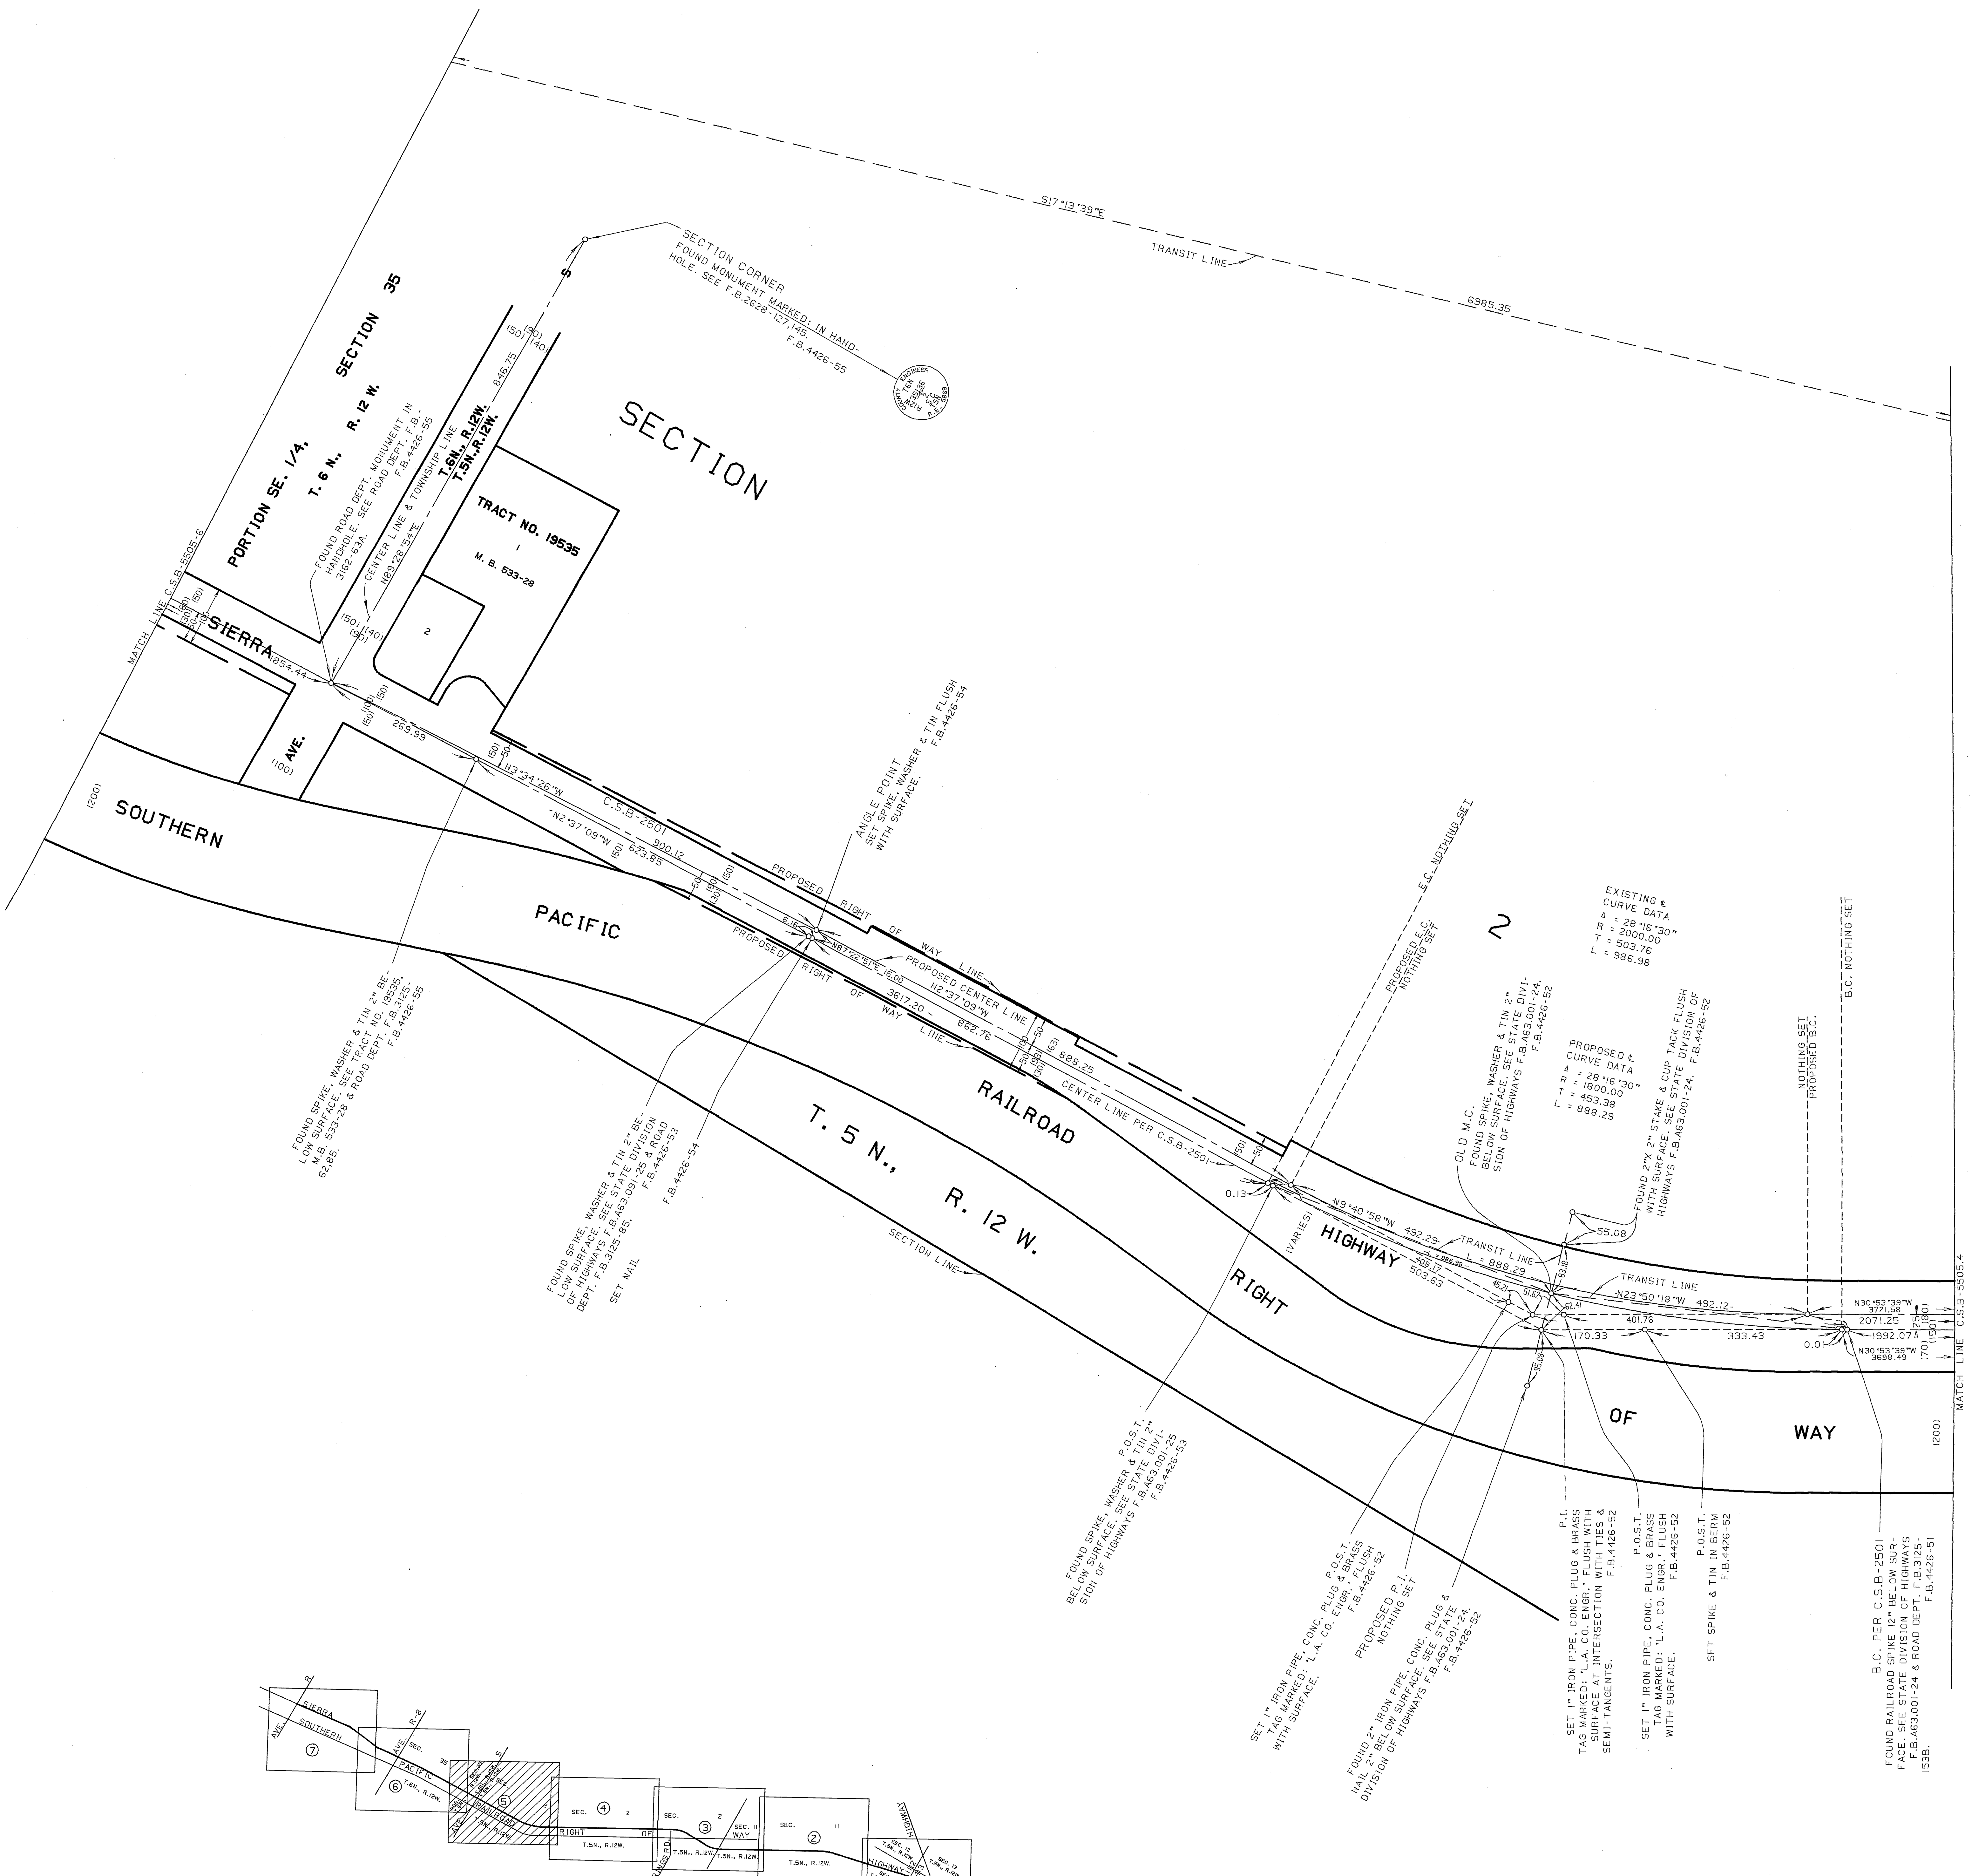



NOTE:
THIS MAP SUPERSEDES THE PROPOSED ALIGNMENT
OF SIERRA HIGHWAY AS SHOWN ON C.S.B-2501 WITH-
IN THE LIMITS SHOWN HEREIN. SEE I.E.C. MINUTES
DATED AUGUST 11, 1983.

COUNTY OF LOS ANGELES DEPARTMENT OF PUBLIC WORKS T. A. TIDEMANSON - COUNTY ENGINEER PREPARED BY MAPPING AND PROPERTY MANAGEMENT DIVISION AND SURVEY DIVISION SURVEYED BY J. COVEY CHECKED BY R. HILARIO DRAWN BY G. MASUDA	MAP OF SIERRA HIGHWAY FROM PEARLBLOSSOM HIGHWAY TO AVENUE R BASIS OF BEARINGS CALIFORNIA COORDINATE SYSTEM, ZONE 7	COUNTY SURVEYOR'S MAP NO B-5505 SHEET 5 OF 7 SHEETS FILED: May 13 1984 ASST. DEPUTY DIRECTOR APRIL 5, 1984 REFERENCE F.B.4426 C.S.B-2501 JOB NUMBER 0208.11 INDEX MAP NO 65 309-237

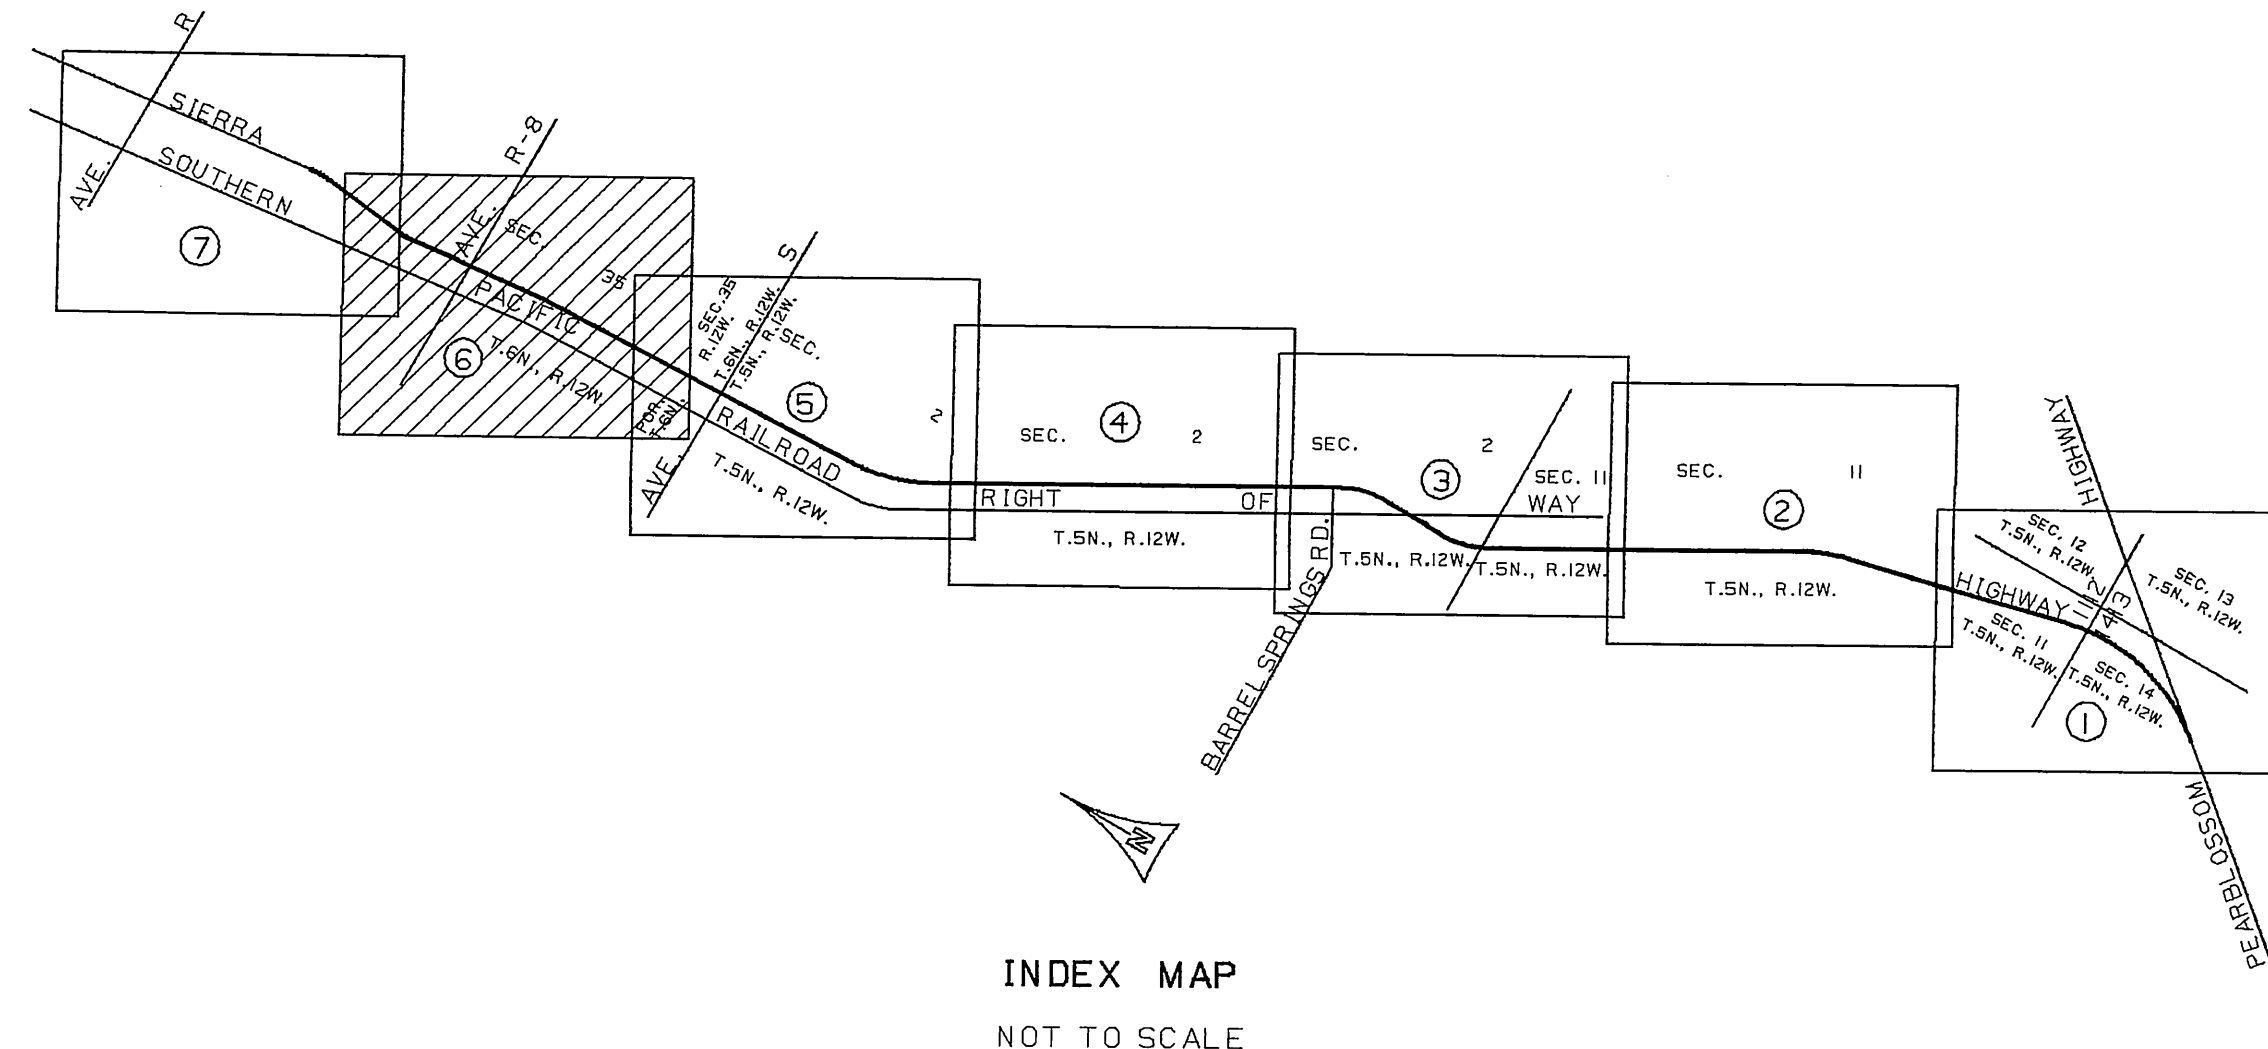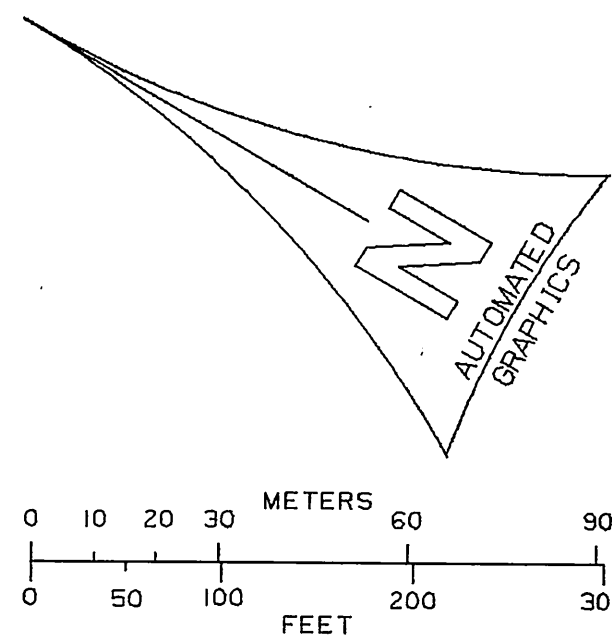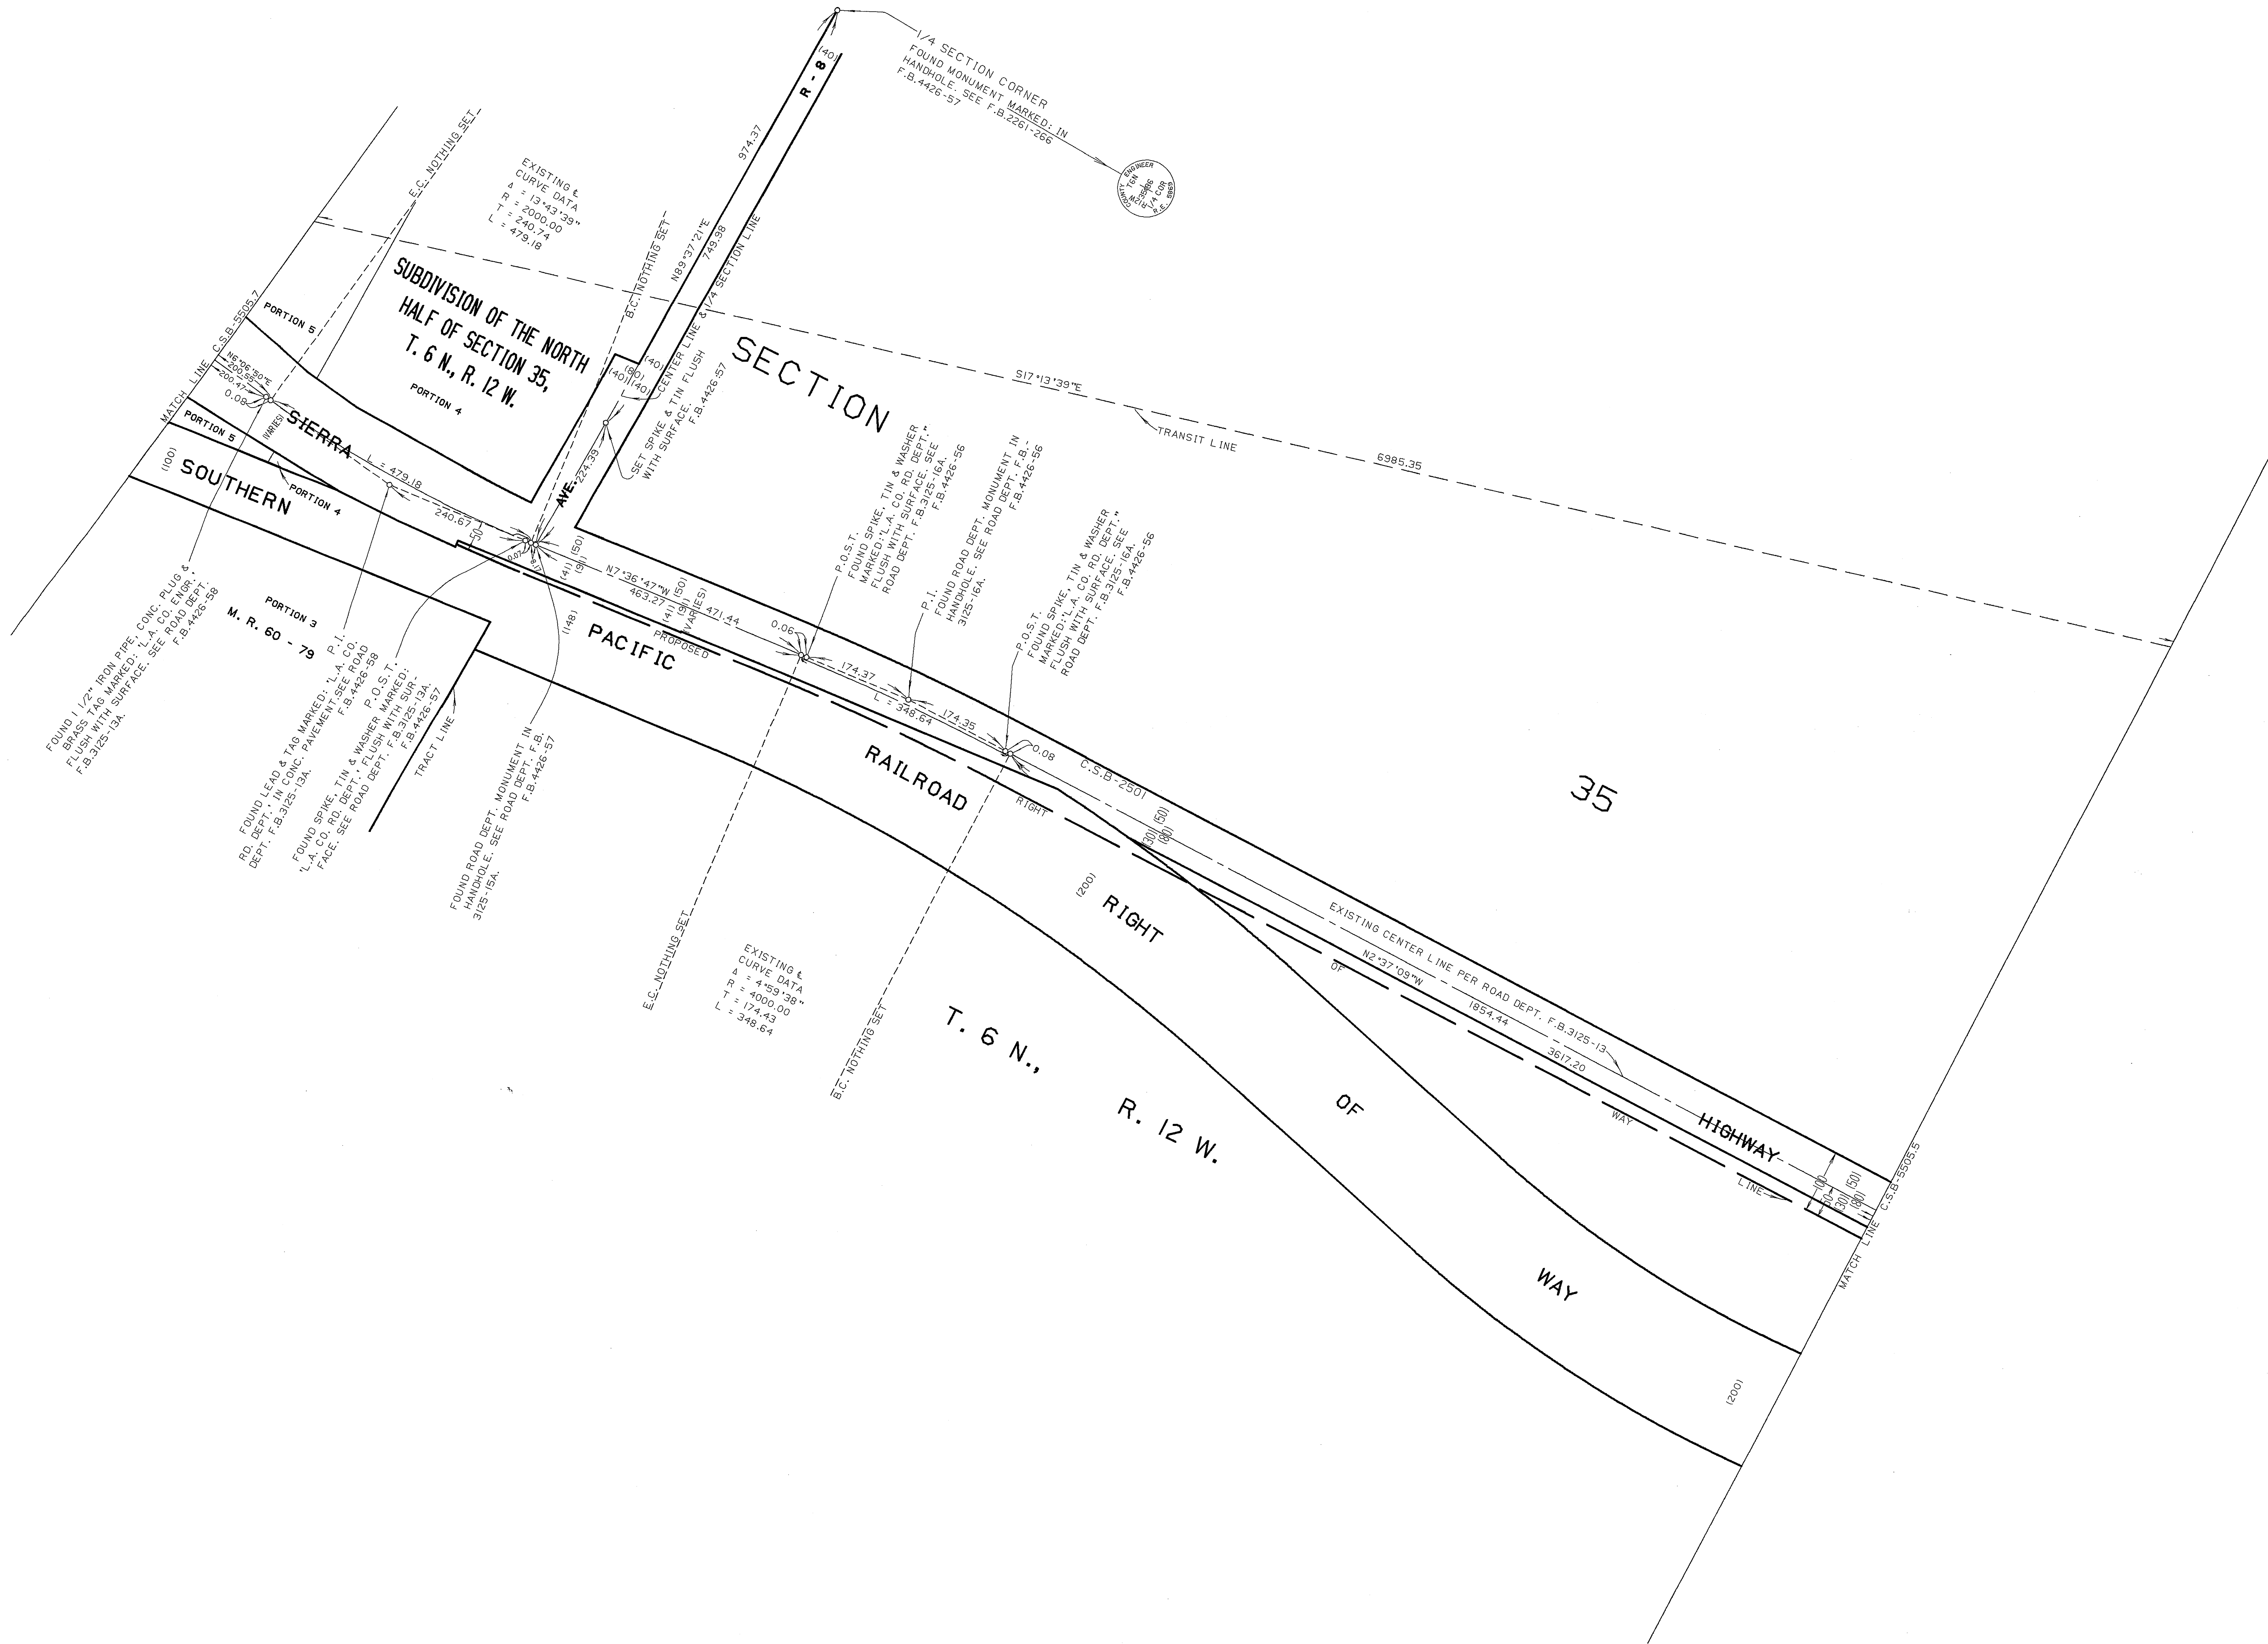

NOTE:
THIS MAP SUPERSEDES THE PROPOSED ALIGNMENT
OF SIERRA HIGHWAY AS SHOWN ON C.S.B-2501 WITH-
IN THE LIMITS SHOWN HEREIN. SEE I.E.C. MINUTES
DATED AUGUST 11, 1983.

COUNTY OF LOS ANGELES DEPARTMENT OF PUBLIC WORKS T. A. TIDEMANSON - COUNTY ENGINEER PREPARED BY MAPPING AND PROPERTY MANAGEMENT DIVISION AND SURVEY DIVISION SURVEYED BY J. L. COVEY CHECKED BY R. L. HILARIO DRAWN BY S. MASUDA	MAP OF SIERRA HIGHWAY FROM PEARLBLOSSOM HIGHWAY TO AVENUE R BASIS OF BEARINGS CALIFORNIA COORDINATE SYSTEM, ZONE 7	COUNTY SURVEYOR'S MAP NO B-5505 SHEET 6 OF 7 SHEETS FILED: May 13, 1984 ABST. DEPUTY DIRECTOR APRIL 5, 1984 REFERENCE F.B. 4426 C.S.B-2501
		JOB NUMBER 0208.11
		INDEX MAP NO 65 309-237

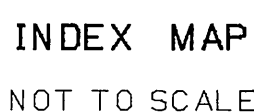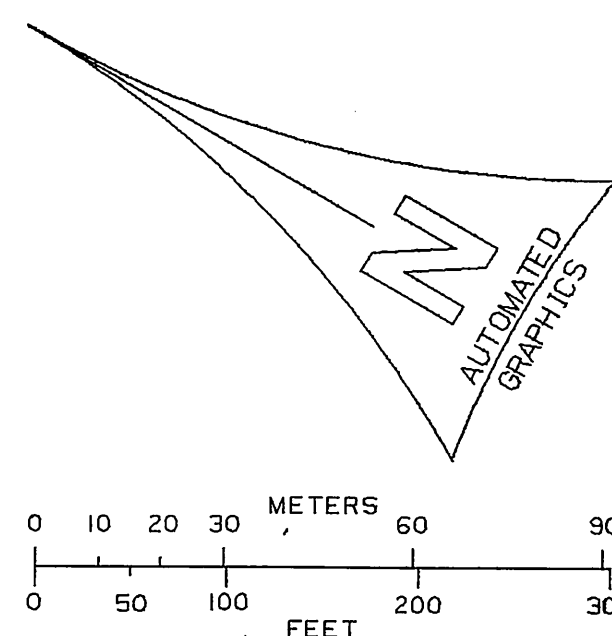

COUNTY OF LOS ANGELES
DEPARTMENT OF
PUBLIC WORKS
T. A. TIDEMANSON - COUNTY ENGINEER
PREPARED BY
MAPPING AND PROPERTY MANAGEMENT
DIVISION
AND
SURVEY DIVISION
SURVEYED BY J. COVEY
CHECKED BY R. HILARIO
DRAWN BY G. MASUDA

Basis of Bearings
CALIFORNIA COORDINATE SYSTEM, ZONE 7

COUNTY SURVEYOR'S MAP NO B-5505 SHEET 7 OF 7 SHEETS	
FILED: <i>May 13</i> , 19 <i>86</i> --- <i>David C. B.</i> --- ASST. DEPUTY DIRECTOR	
SURVEYED APRIL 5, 1984	
REFERENCE F.B.4426 C.S.B-2501	
JOB NUMBER 20	INDEX MAP NO