


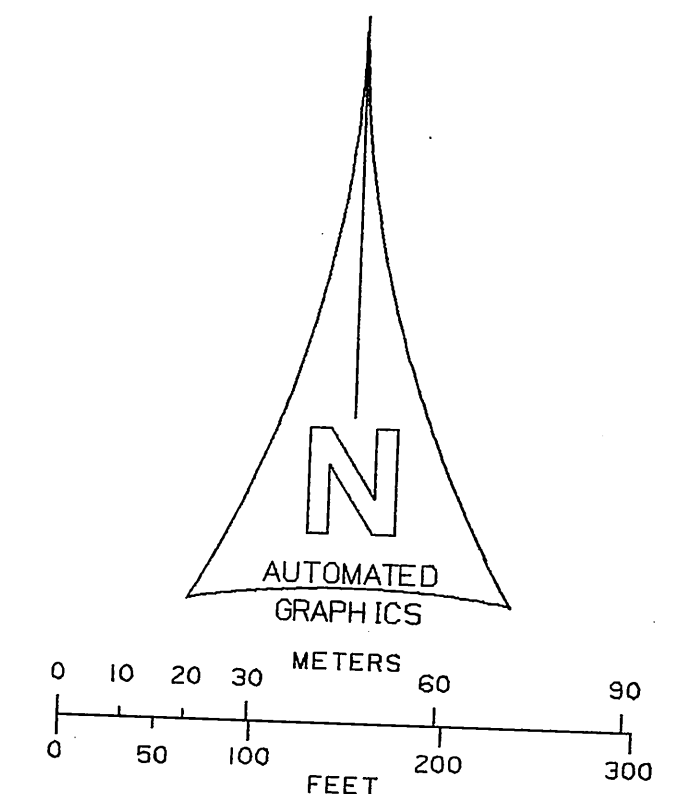
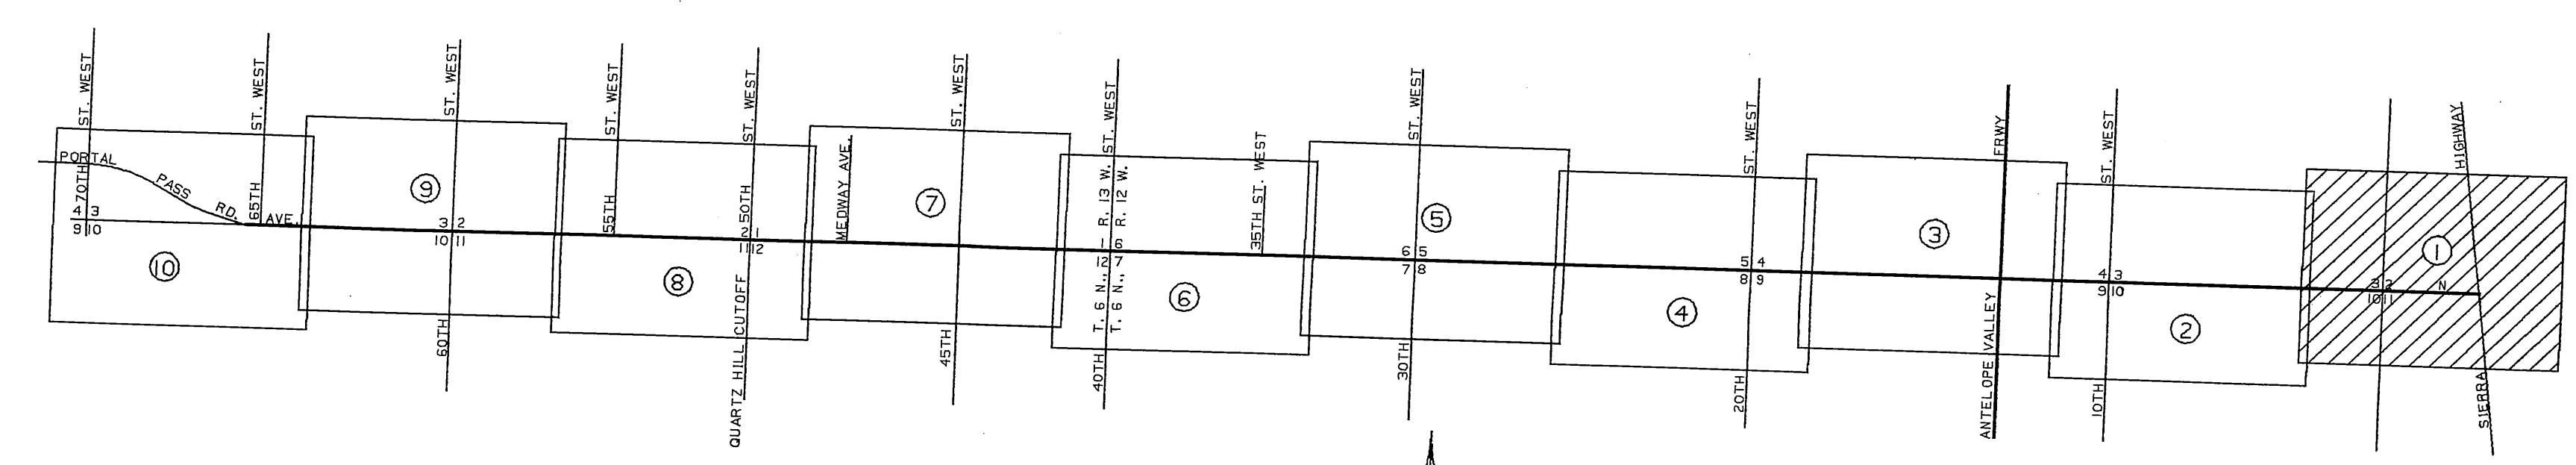
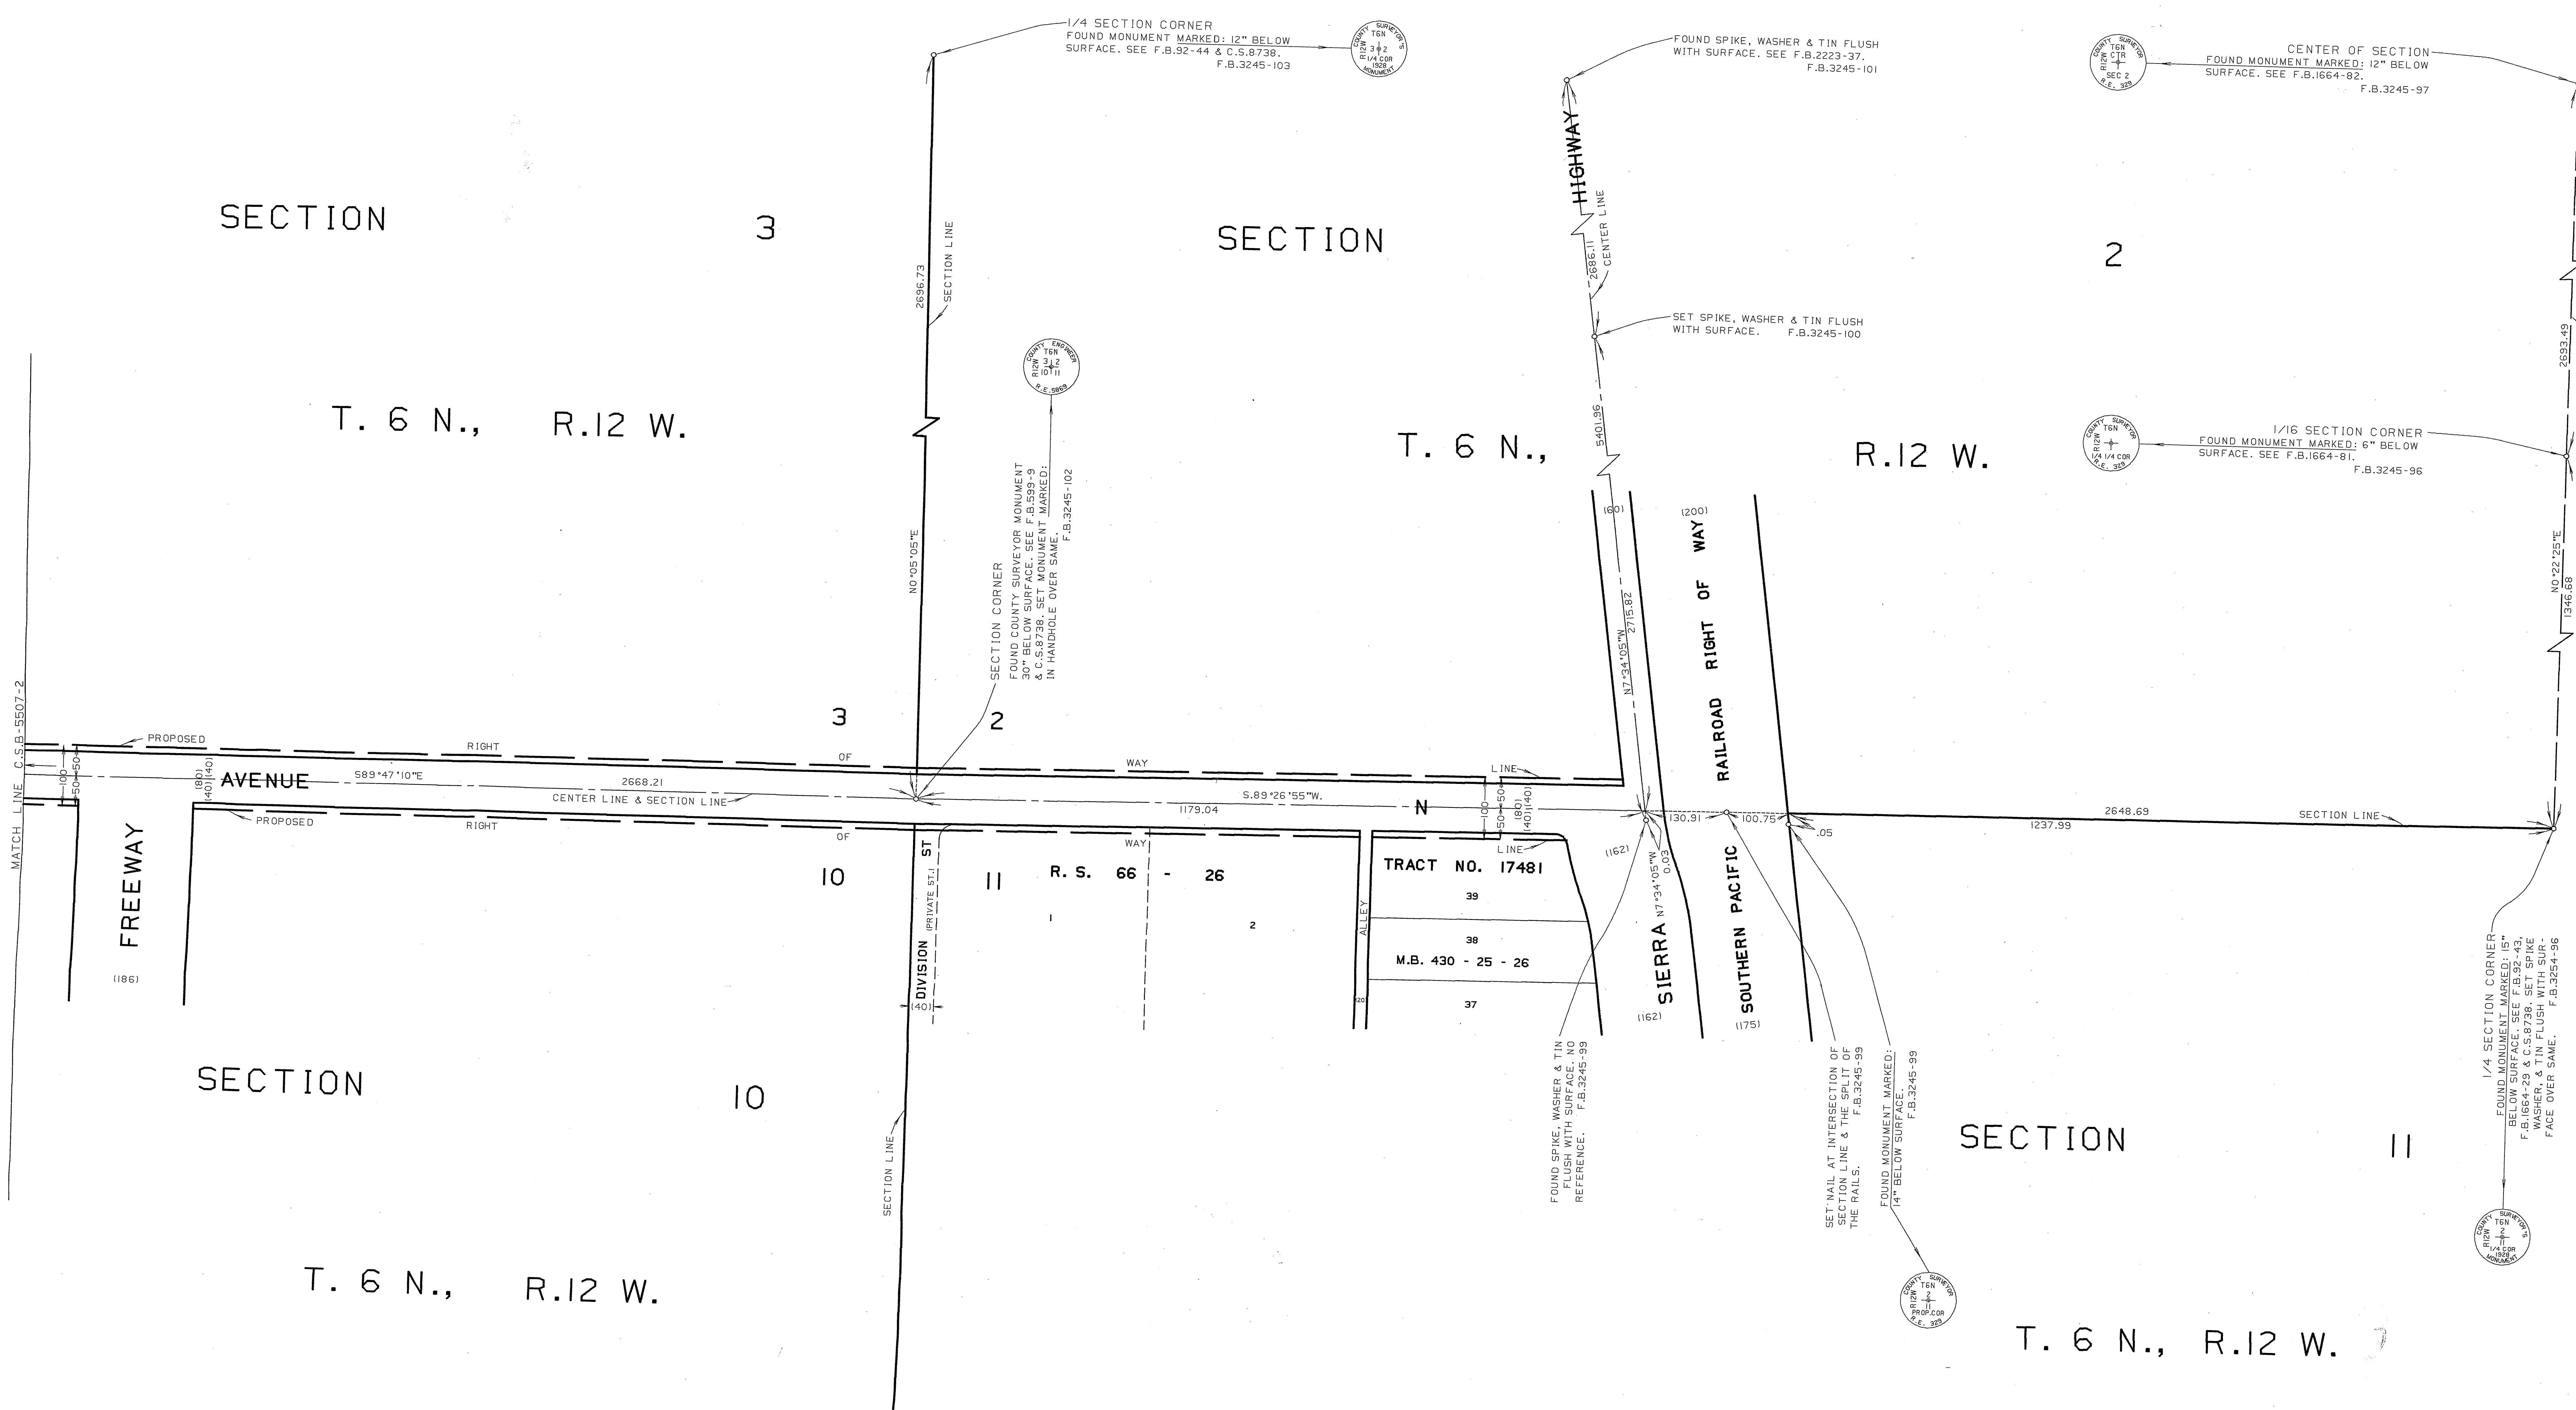
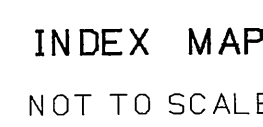


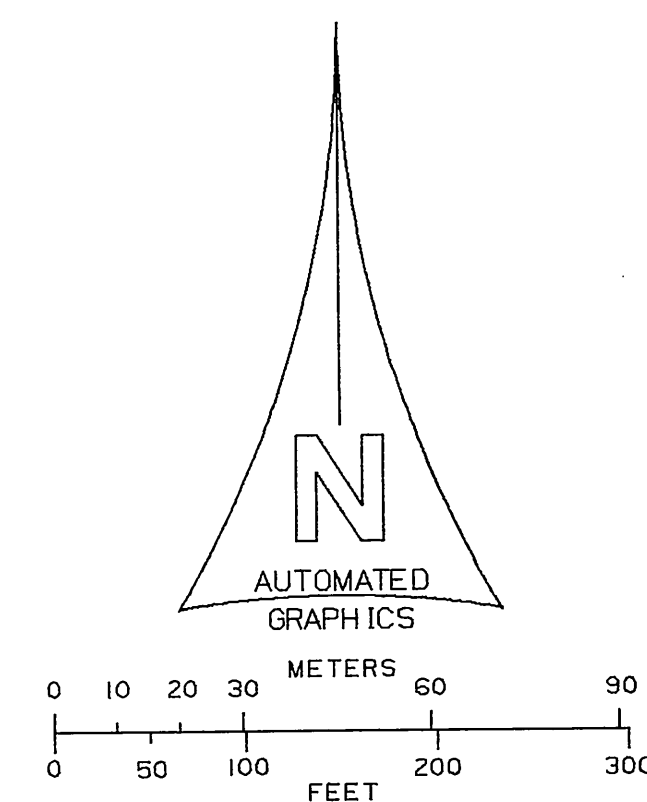




COUNTY OF LOS ANGELES DEPARTMENT OF PUBLIC WORKS T. A. TIDEMANSON - COUNTY ENGINEER PREPARED BY MAPPING AND PROPERTY MANAGEMENT DIVISION AND SURVEY DIVISION SURVEYED BY <u>J. MENDONCA</u> CHECKED BY <u>R. HILARIO</u> DRAWN BY <u>S. MASUDA</u>	MAP OF AVENUE N FROM SIERRA HIGHWAY TO 70TH STREET WEST BASIS OF BEARINGS CALIFORNIA COORDINATE SYSTEM, ZONE 7	COUNTY SURVEYOR'S MAP NO. B-5507 SHEET 1 OF 10 SHEETS FILED: <u>10/27</u> , 19 <u>88</u> ASST. DEPUTY DIRECTOR SURVEYED JANUARY 1968 REFERENCE F.B. 943 F.B. 3227 F.B. 3245 JOB NUMBER 0208.11 INDEX MAP NO. 64 65
---	--	---

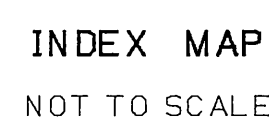




COUNTY OF LOS ANGELES DEPARTMENT OF PUBLIC WORKS T. A. TIDEMANSON - COUNTY ENGINEER PREPARED BY MAPPING AND PROPERTY MANAGEMENT DIVISION AND SURVEY DIVISION SURVEYED BY <u>J. MENDONCA</u> CHECKED BY <u>R. HILARIO</u> DRAWN BY <u>G. MASUDA</u>	MAP OF AVENUE N FROM SIERRA HIGHWAY TO 70TH STREET WEST BASIS OF BEARINGS CALIFORNIA COORDINATE SYSTEM, ZONE 7		COUNTY SURVEYOR'S MAP NO. B-5507 SHEET 2 OF 10 SHEETS FILED: <u>2022</u> 19 <u>21</u> <u>2020</u> ASST. DEPUTY DIRECTOR SURVEYED JANUARY, 1968 REFERENCE F.B.943 F.B.3227 F.B.3245
	JOB NUMBER 020811	TRUCK MAP NO. 64 65	

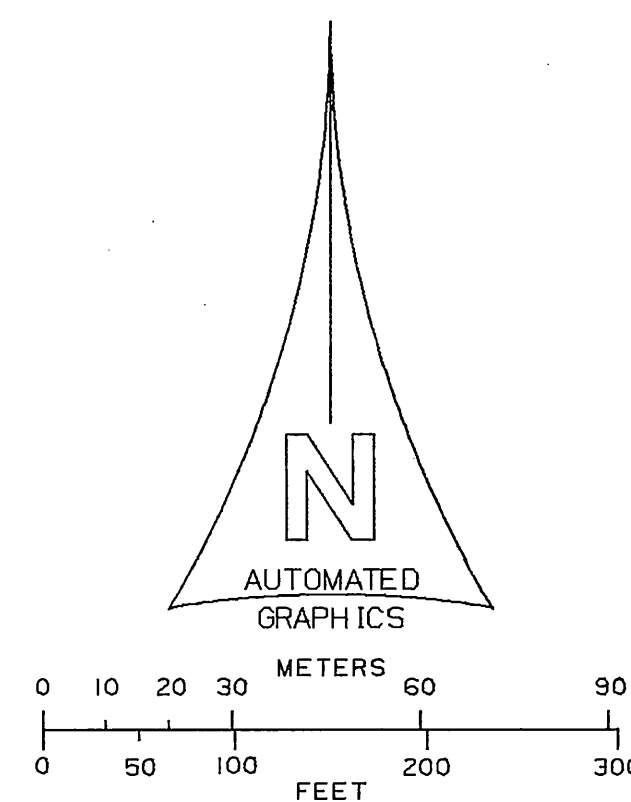



COUNTY SURVEYOR'S MAP NO	
B - 5507	
SHEET 3 OF 10 SHEETS	
FILED: <i>10/27</i> 19 <i>86</i>	
ASST. DEPUTY DIRECTOR	
SURVEYED	
JANUARY 1968	
REFERENCE	
F.B.943	F.B.3227
F.B.3245	
JOB NUMBER	INDEX MAP NO
0708 II	64 65

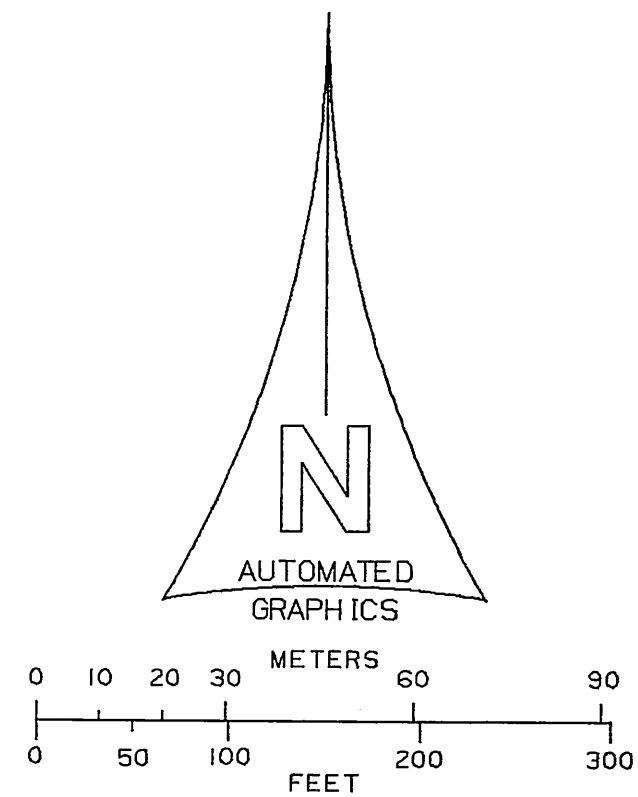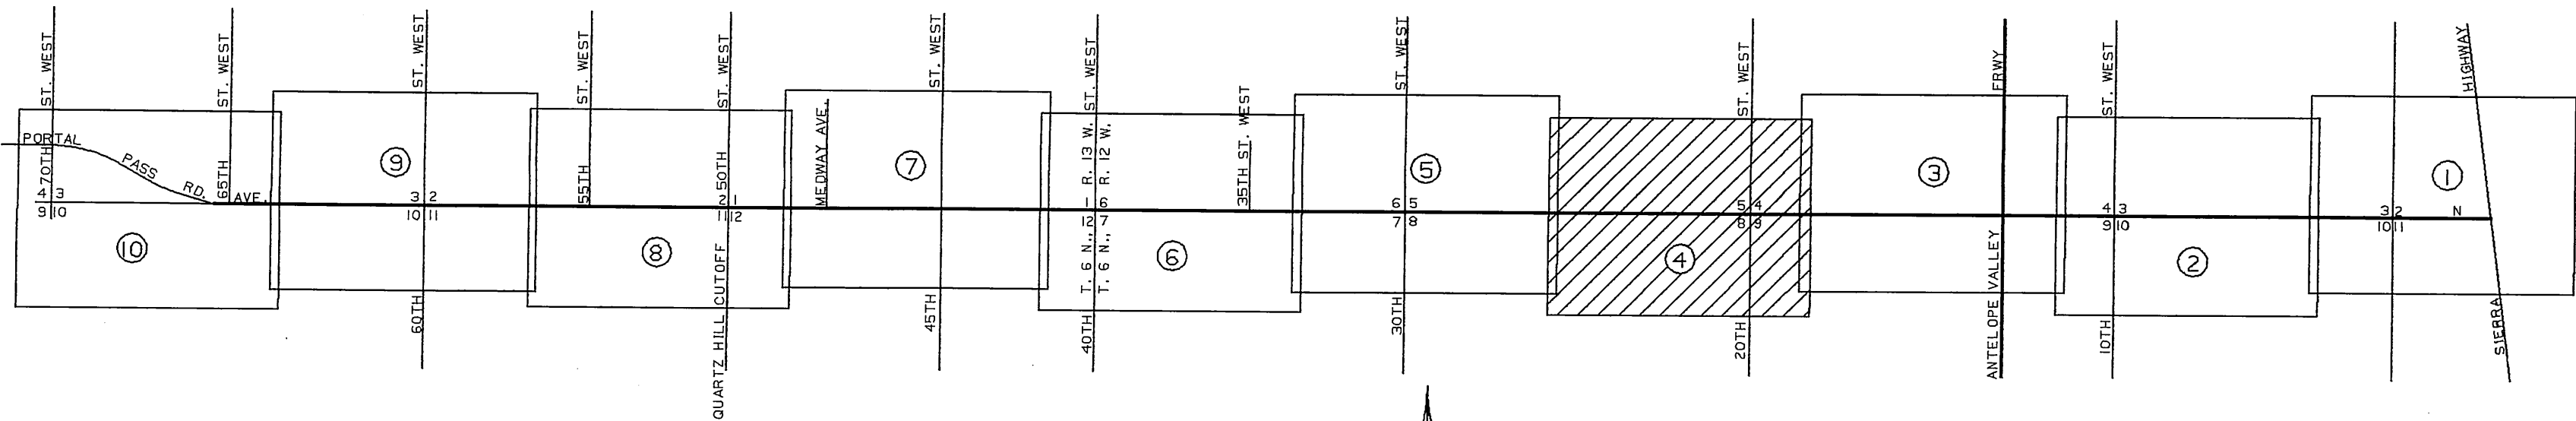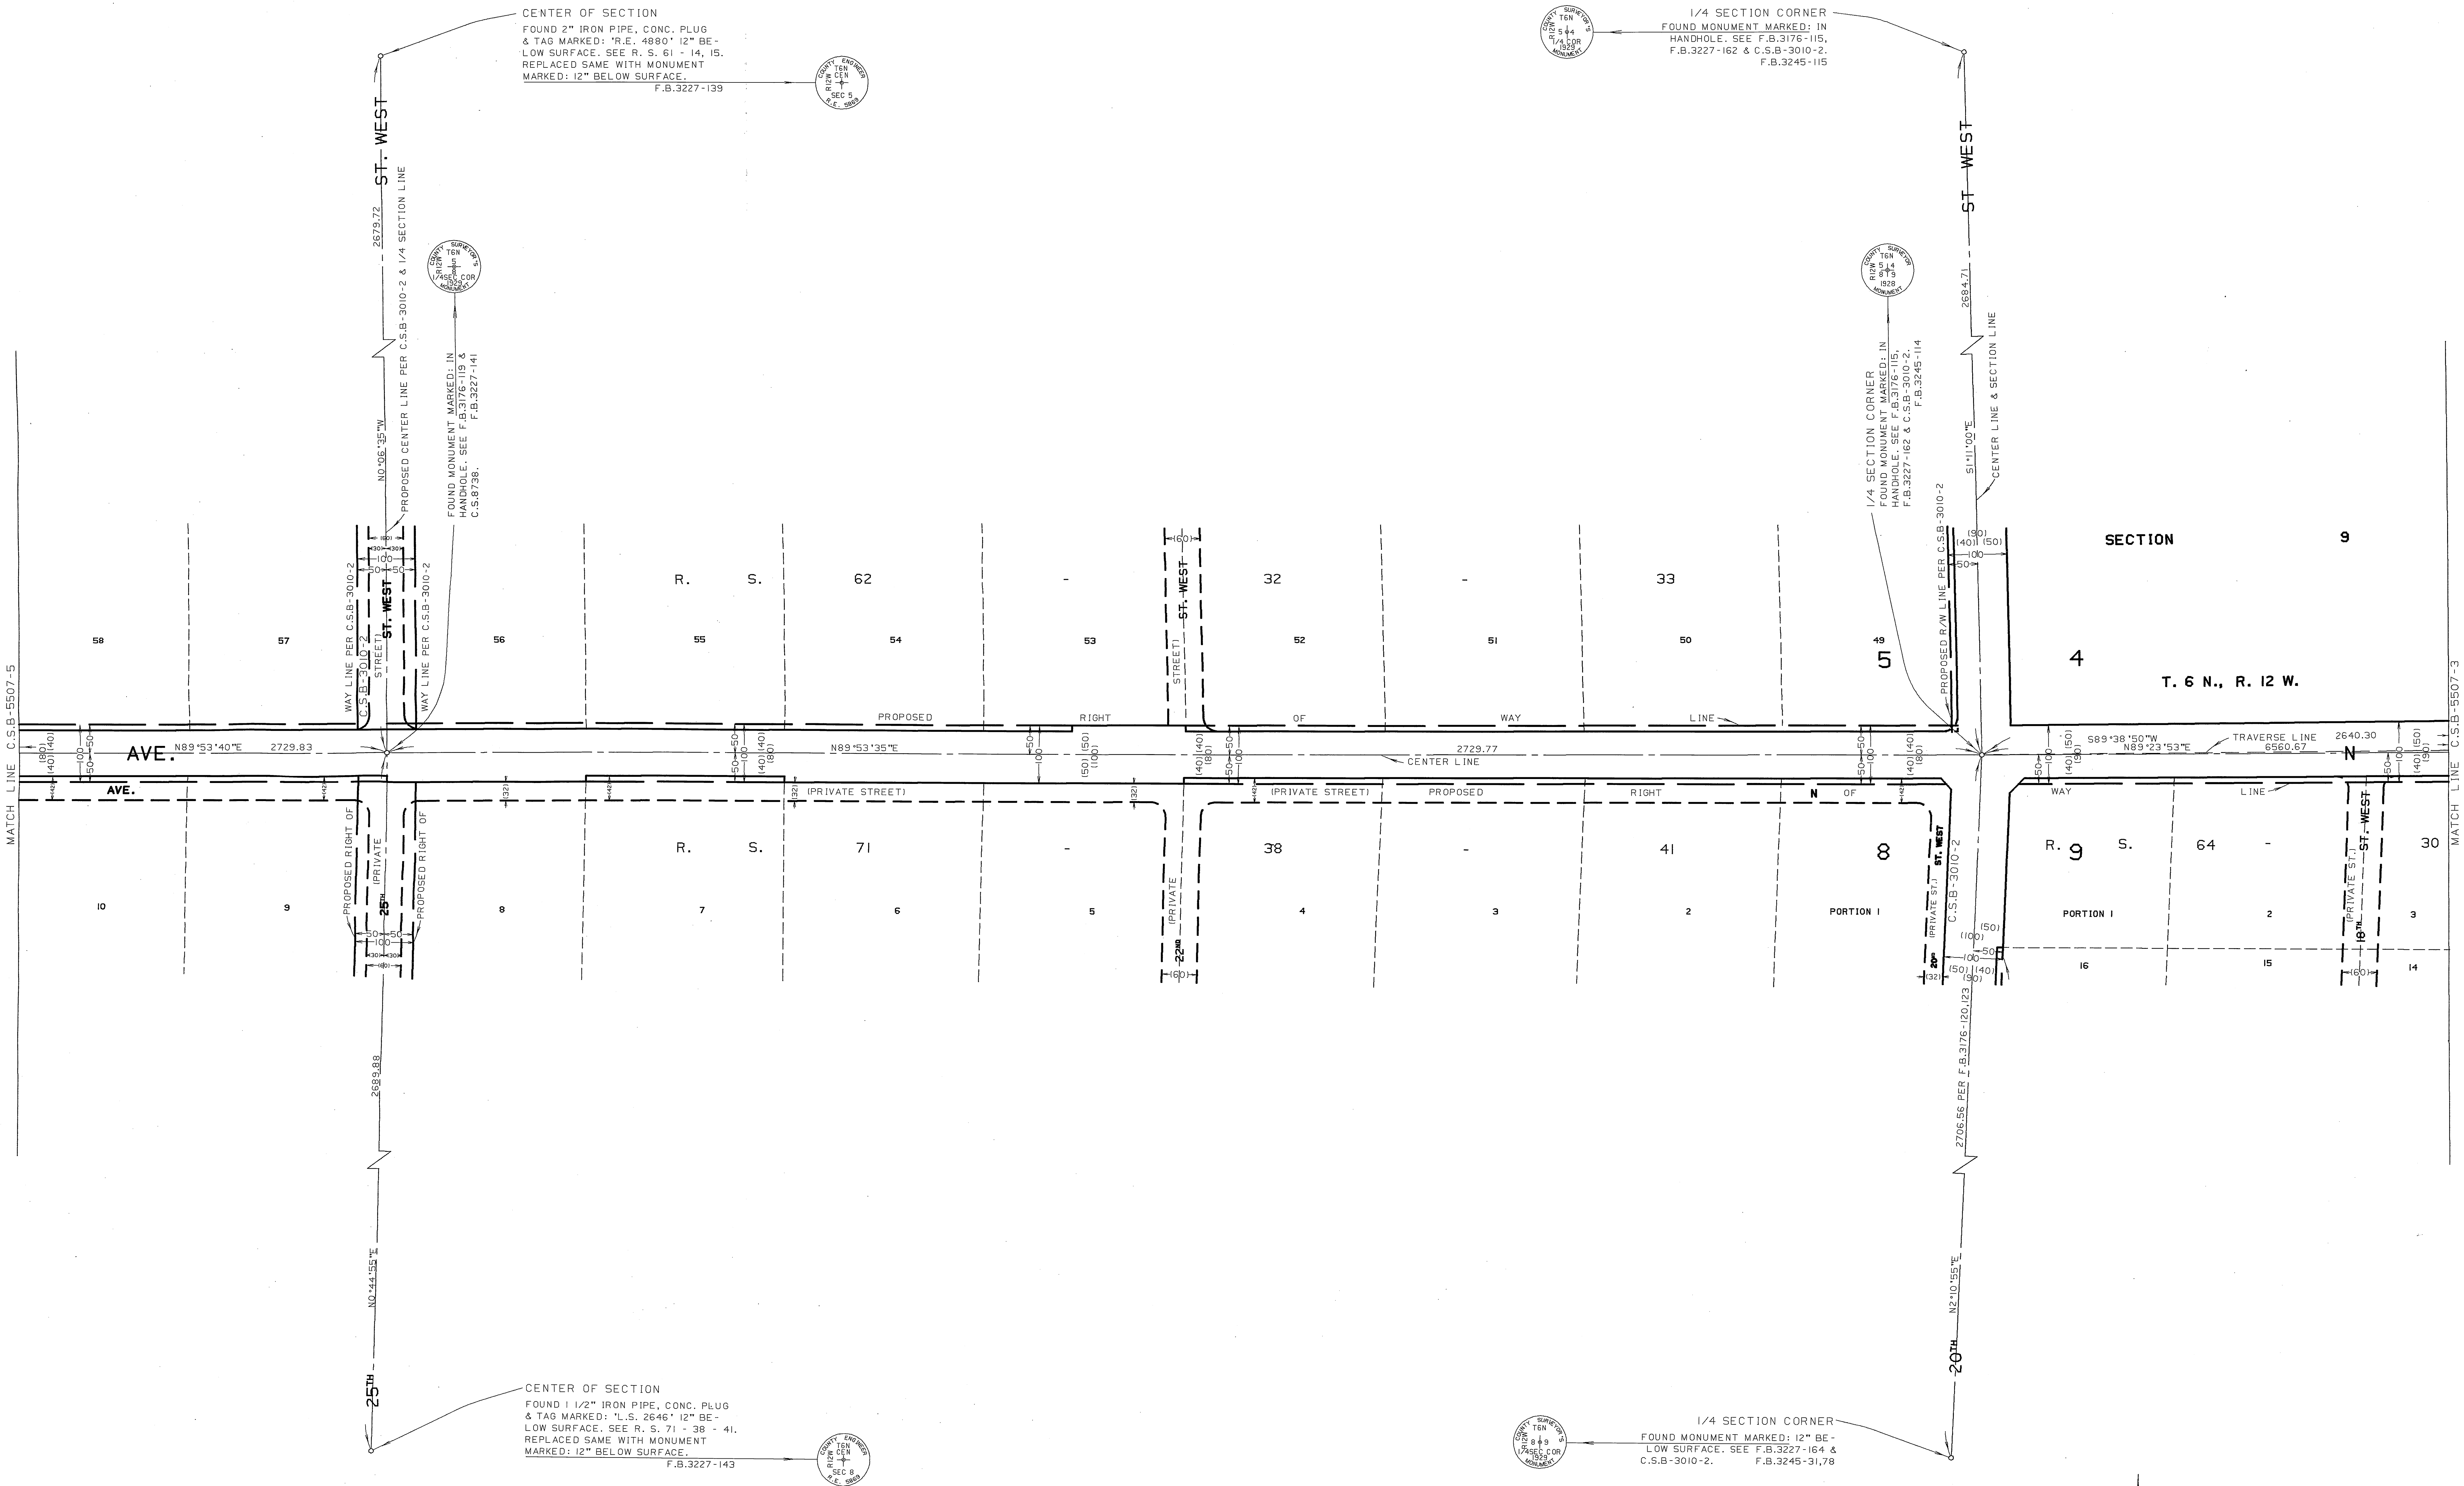

COUNTY OF LOS ANGELES DEPARTMENT OF PUBLIC WORKS T. A. TIDEMANSON - COUNTY ENGINEER PREPARED BY MAPPING AND PROPERTY MANAGEMENT DIVISION AND SURVEY DIVISION SURVEYED BY J. MENDONÇA CHECKED BY R. HILARIO DRAWN BY G. MASUDA	MAP OF AVENUE N FROM SIERRA HIGHWAY TO 70TH STREET WEST BASIS OF BEARINGS CALIFORNIA COORDINATE SYSTEM, ZONE 7	COUNTY SURVEYOR'S MAP NO B-5507 SHEET 4 OF 10 SHEETS FILED: 10/22/1926 ASST. DEPUTY DIRECTOR SURVEYED JANUARY 1968 REFERENCE F.B.343 F.B.3227 F.B.3245 JOB NUMBER 0208.11 INDEX MAP NO 64 65
--	--	---

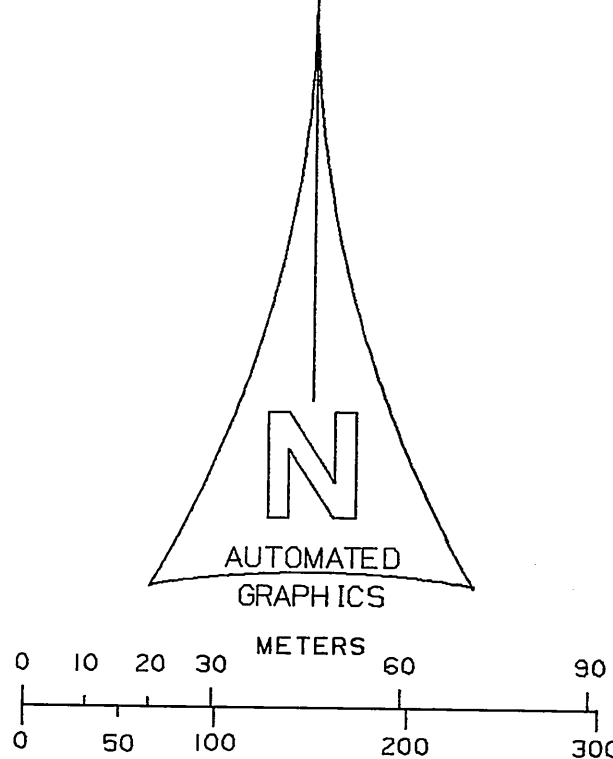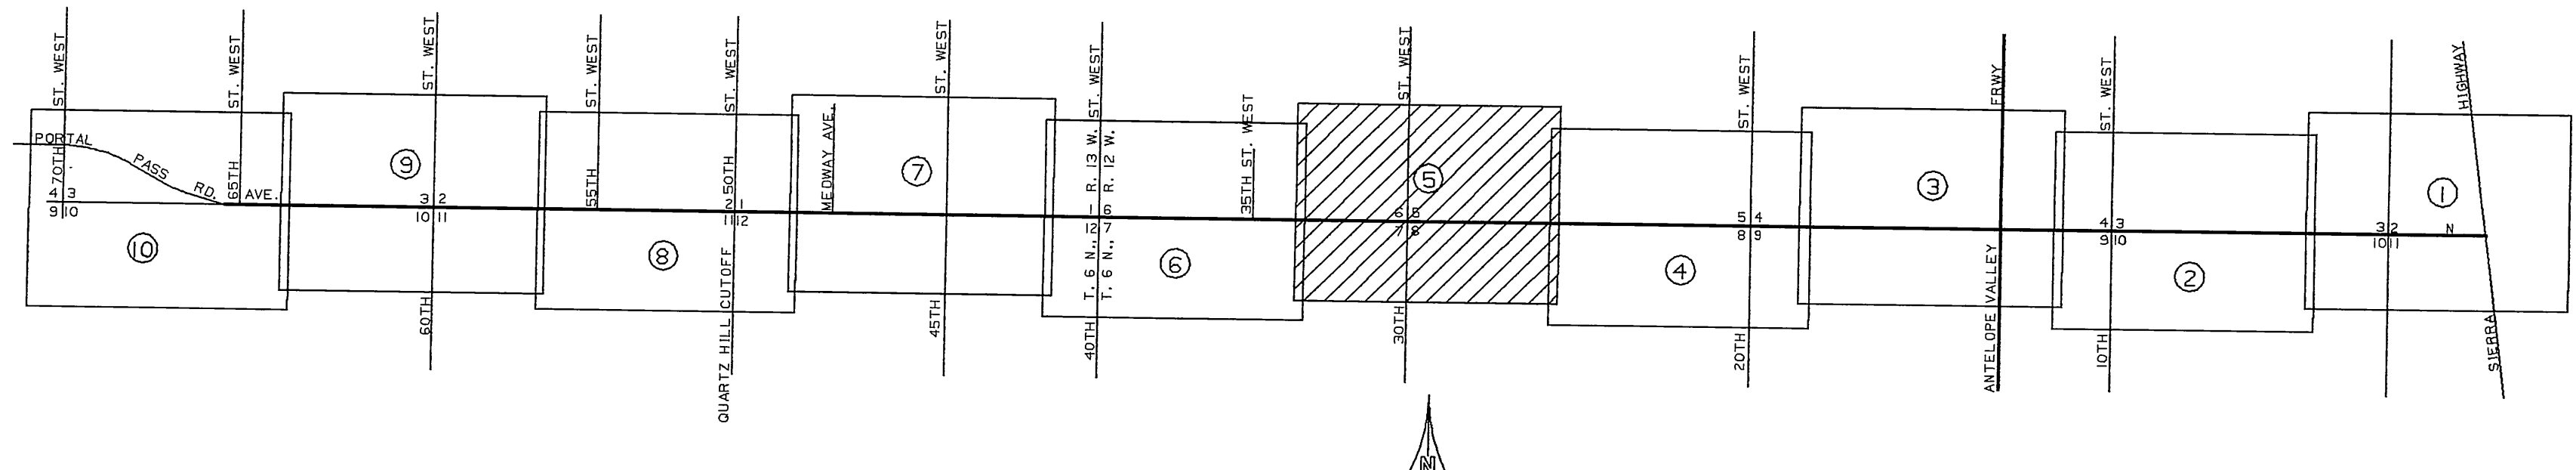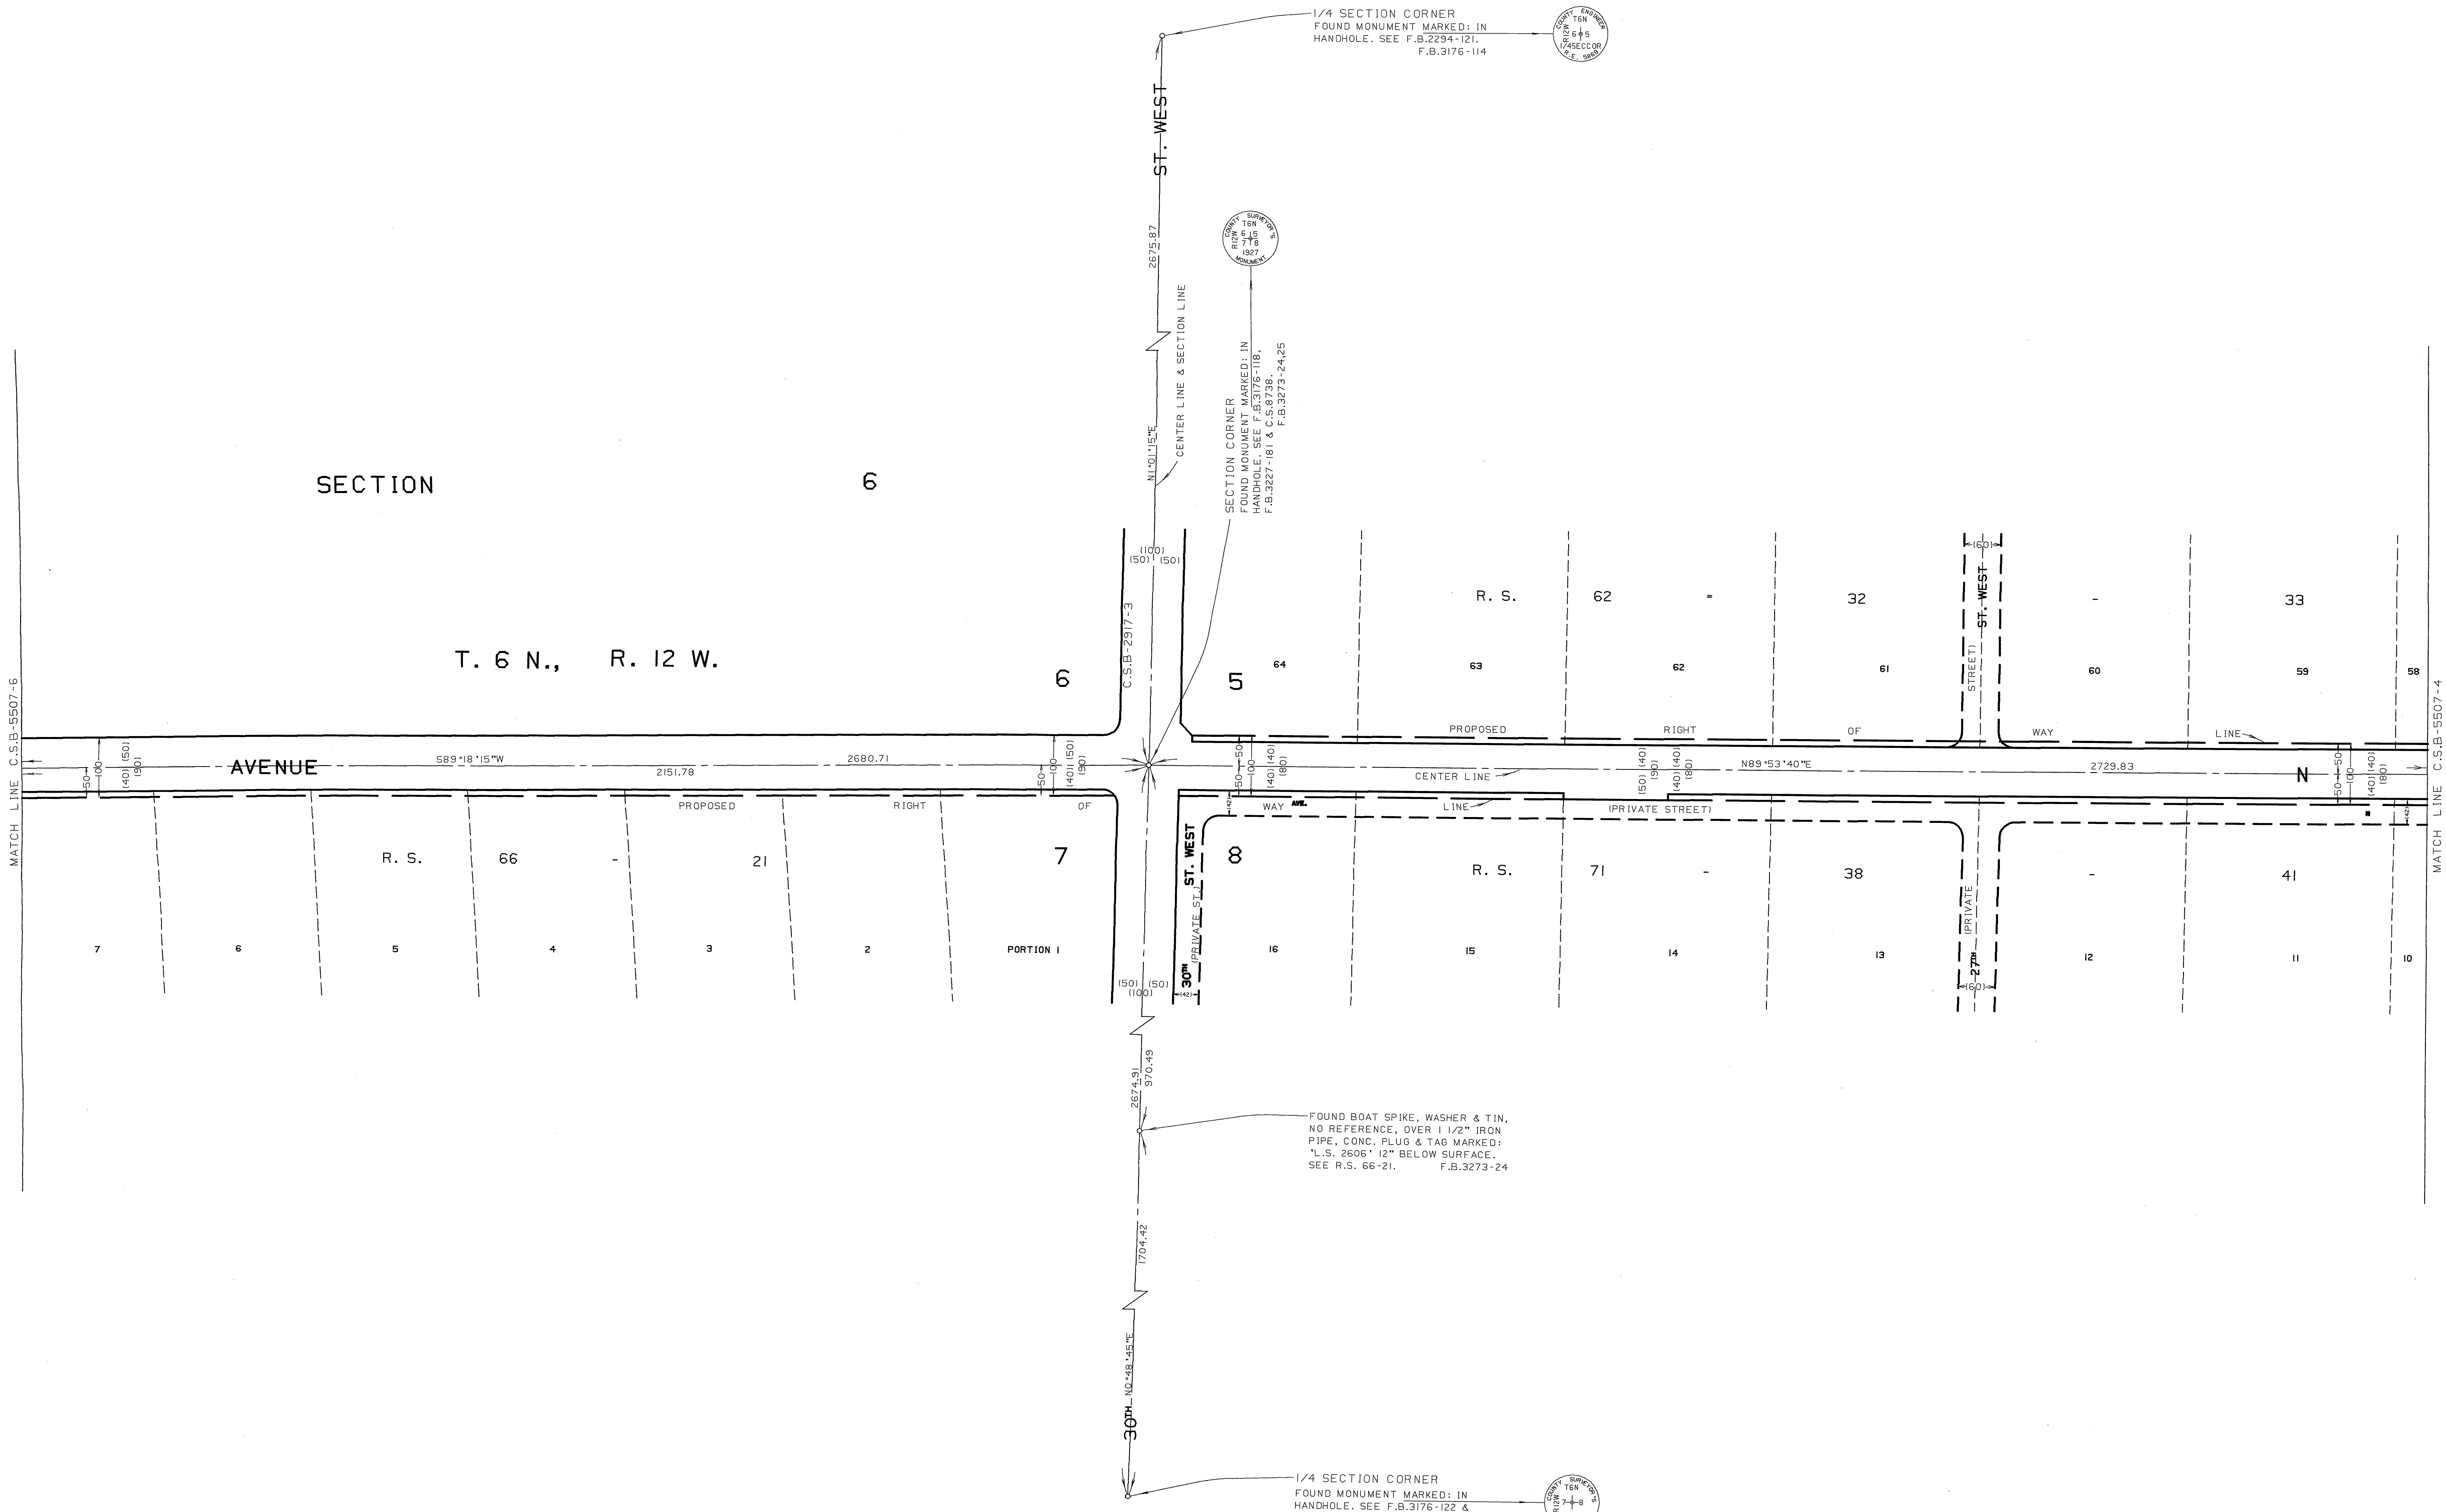



COUNTY OF LOS ANGELES DEPARTMENT OF PUBLIC WORKS T. A. TIDEMANSON - COUNTY ENGINEER PREPARED BY MAPPING AND PROPERTY MANAGEMENT DIVISION AND SURVEY DIVISION SURVEYED BY <u>J. L. MENDONCA</u> CHECKED BY <u>B. L. HILARIO</u> DRAWN BY <u>G. MASUDA</u>	MAP OF AVENUE N FROM SIERRA HIGHWAY TO 70TH STREET WEST BASIS OF BEARINGS CALIFORNIA COORDINATE SYSTEM, ZONE 7	COUNTY SURVEYOR'S MAP NO B-5507 SHEET 5 OF 10 SHEETS FILED: <u>10/27/1986</u> BY <u>12</u> ASST. DEPUTY DIRECTOR SURVEYED JANUARY 1968 REFERENCE F.B. 943 F.B. 3227 F.B. 3245 F.B. 3273 JOB NUMBER 0208.11 INDEX MAP NO 64 65

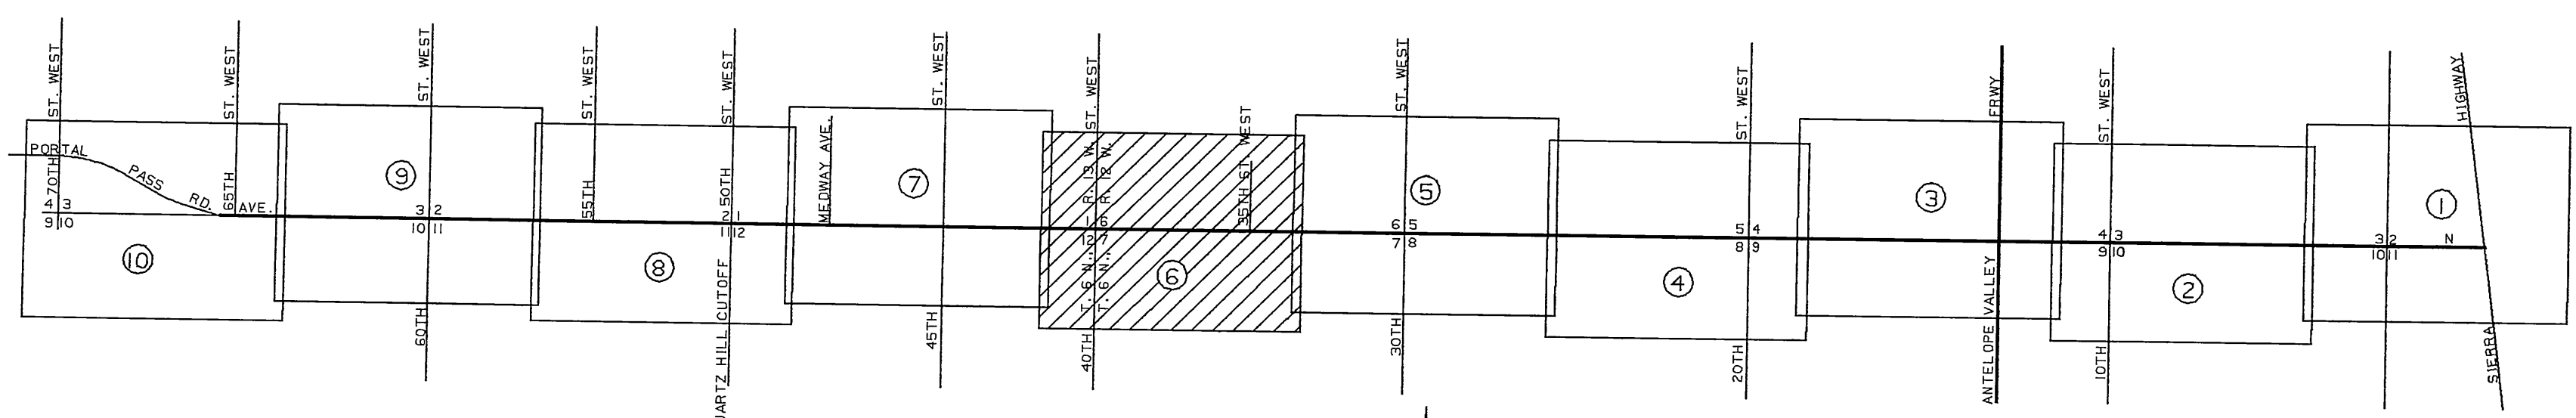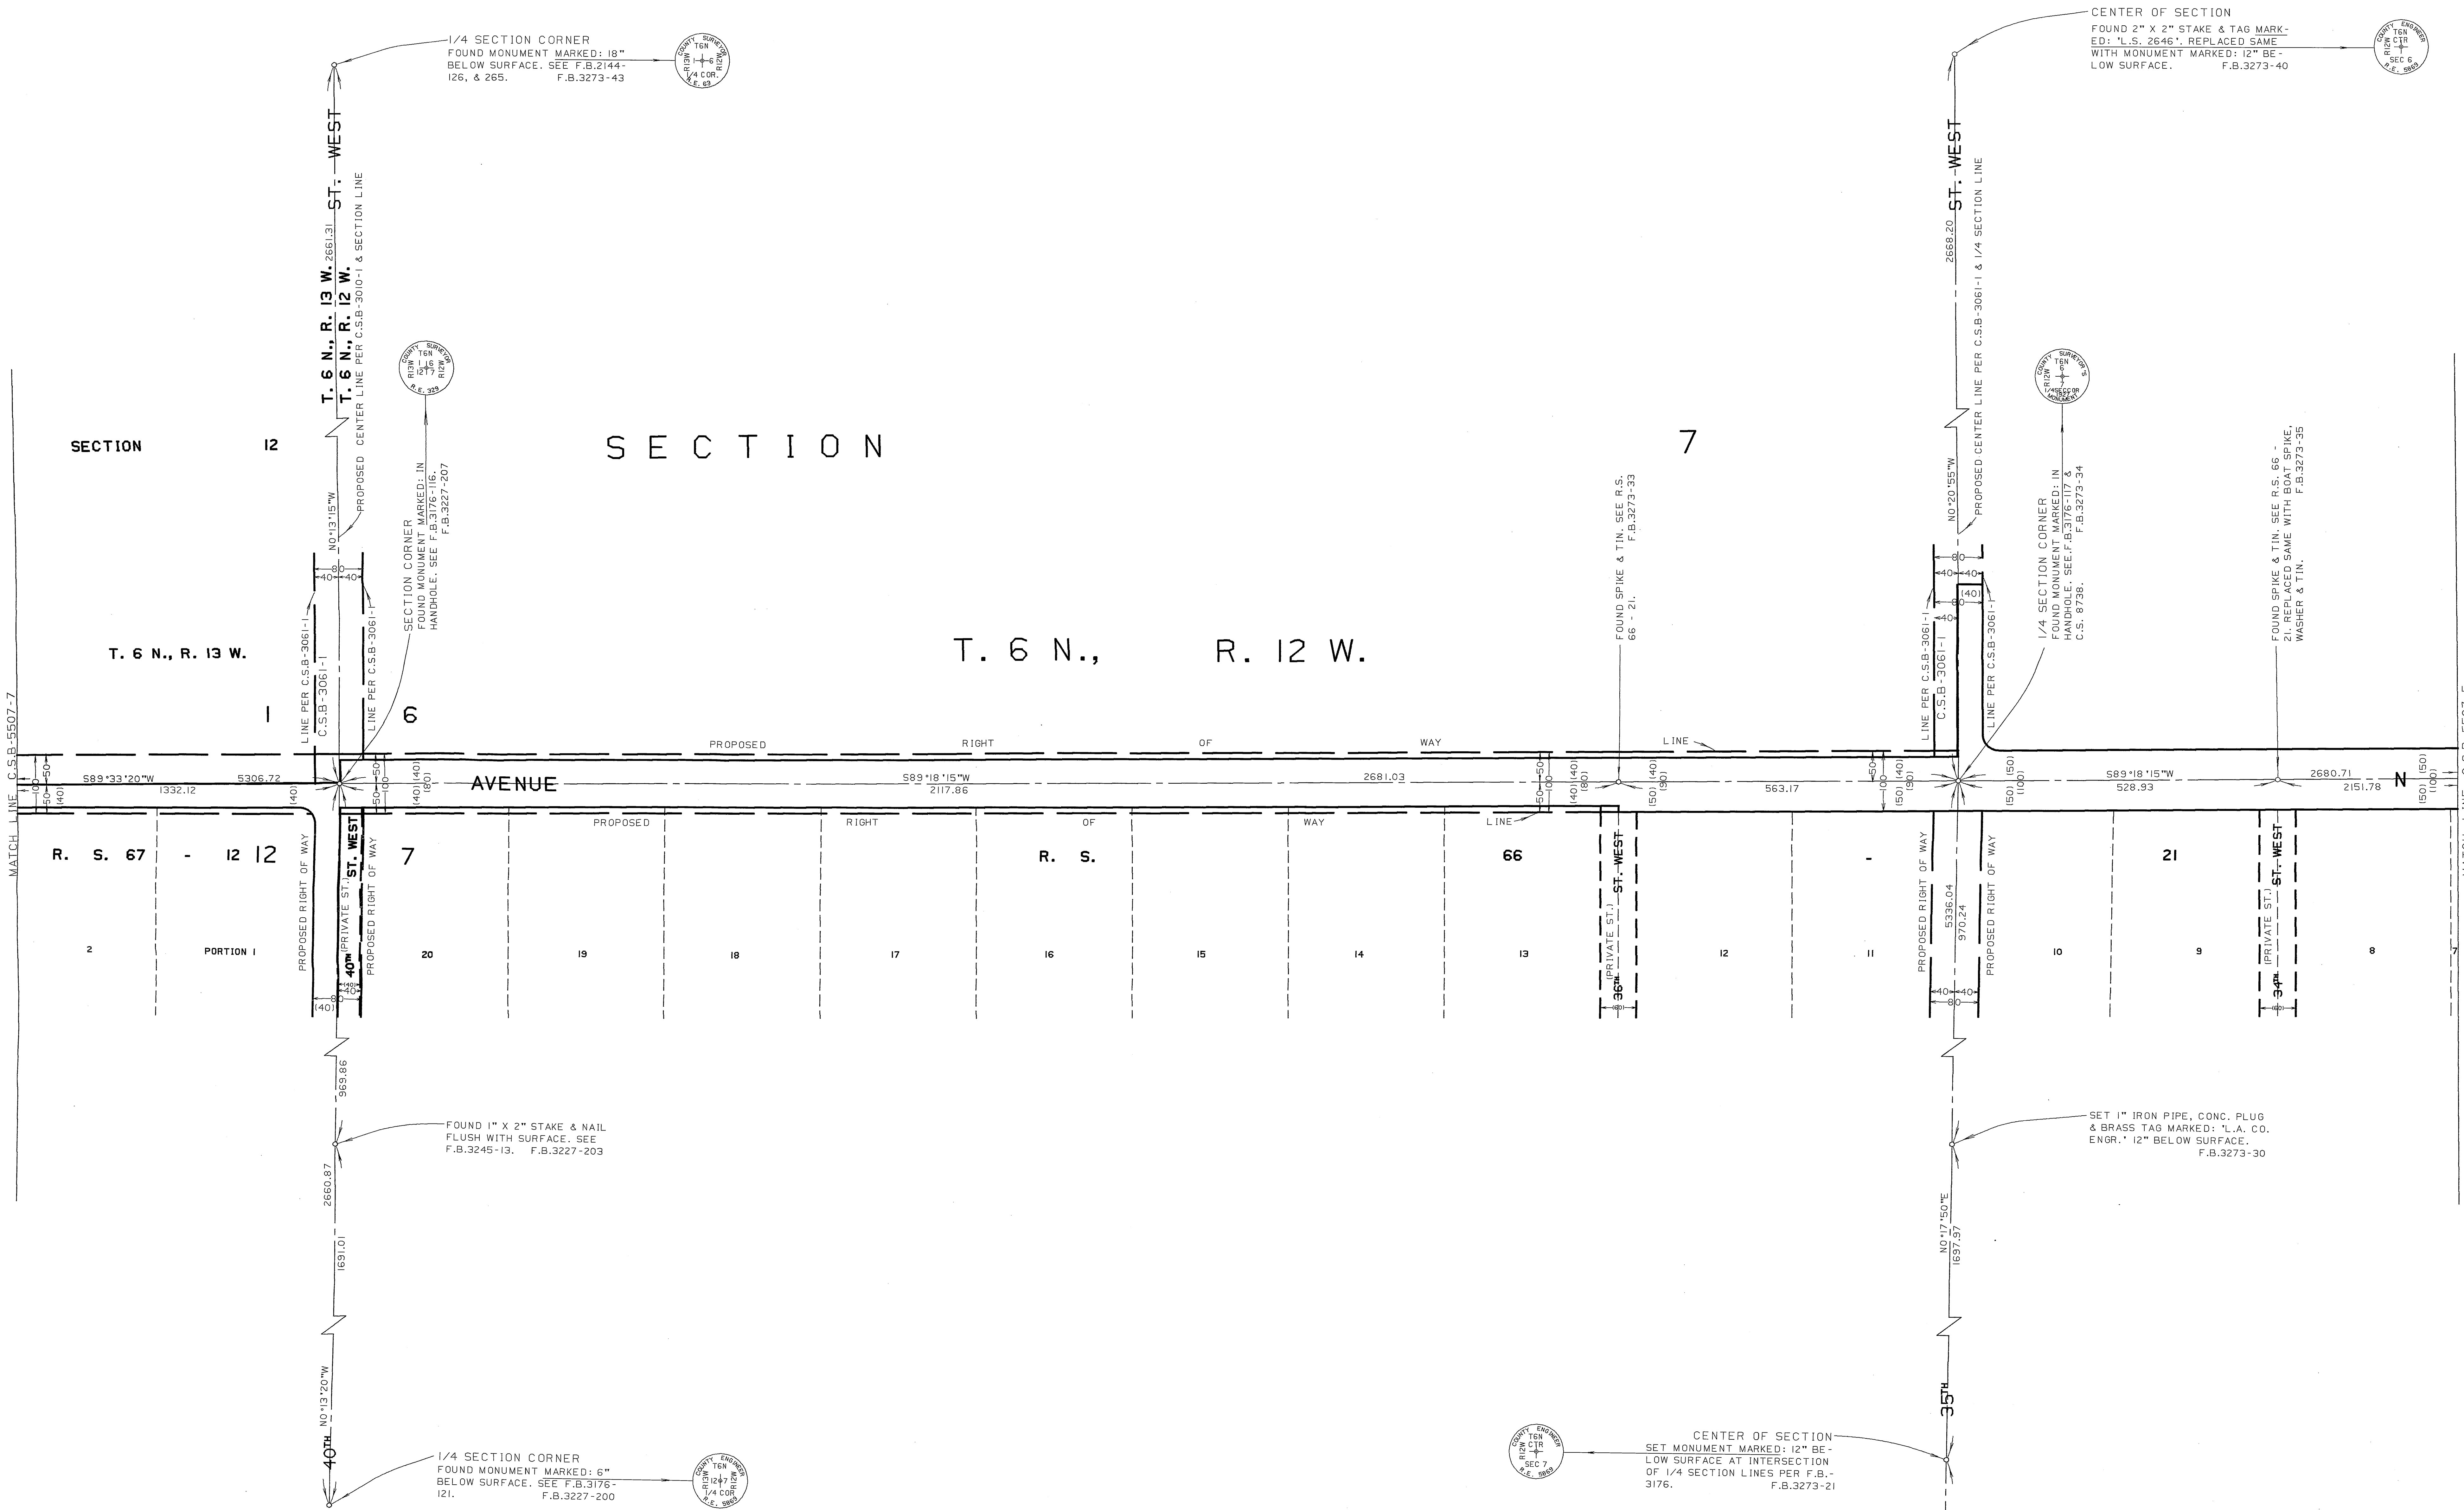


COUNTY OF LOS ANGELES
DEPARTMENT OF
PUBLIC WORKS
T. A. TIDEMANSON - COUNTY ENGINEER
PREPARED BY
MAPPING AND PROPERTY MANAGEMENT
DIVISION
AND
SURVEY DIVISION
SURVEYED BY - J. MENDONCA
CHECKED BY - R. HILARIO
DRAWN BY - G. MASUDA

MAP OF
AVENUE N
FROM
SIERRA HIGHWAY
TO
70TH STREET WEST
BASIS OF BEARINGS
CALIFORNIA COORDINATE SYSTEM, ZONE 7




COUNTY SURVEYOR'S MAP NO
B-5507
SHEET 6 OF 10 SHEETS
FILED: 1984
ASST. DEPUTY DIRECTOR
JANUARY 1984
REFERENCE
F.B. 943 F.B. 3227
F.B. 3245 F.B. 3273
JOB NUMBER 0208.11 INDEX MAP NO 64 65

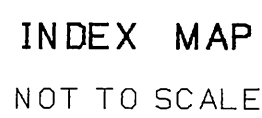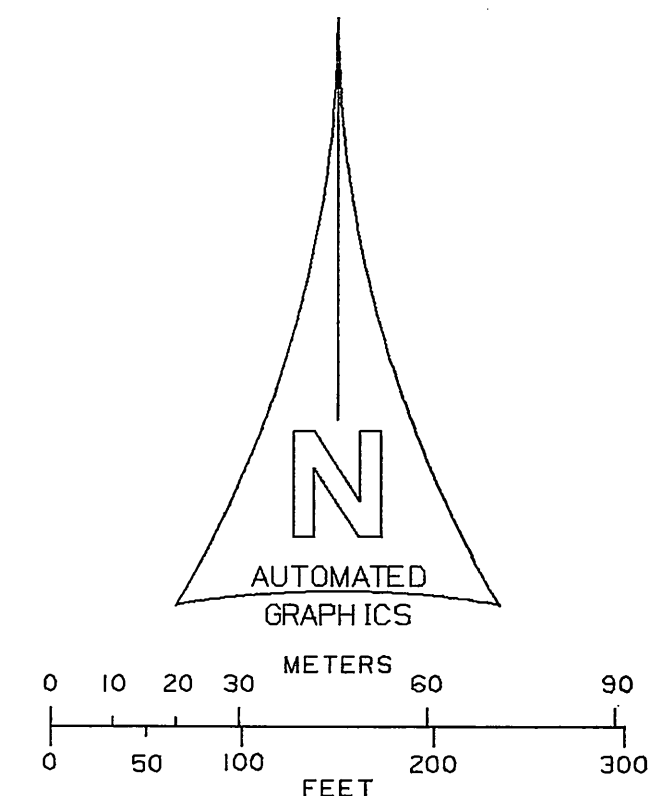



COUNTY OF LOS ANGELES	MAP OF		COUNTY SURVEYOR'S MAP NO.
DEPARTMENT OF	AVENUE N		B-55507
PUBLIC WORKS	FROM		SHEET 7 OF 10 SHEETS
T. A. TIDEMANSON - COUNTY ENGINEER	SIERRA HIGHWAY		FILED: <i>10/22/86</i>
PREPARED BY	TO		ASSY. SURVEY DIRECTOR
MAPPING AND PROPERTY MANAGEMENT	70TH STREET WEST		SURVEYED
DIVISION	BASIS OF BEARINGS		JANUARY 1968
AND	CALIFORNIA COORDINATE SYSTEM, ZONE 7		REFERENCE
SURVEYED BY			F.B. 947
J. MCANDONIA			F.B. 3227
CHECKED BY			F.B. 3245
R. HILARIO			JOB NUMBER
DRAWN BY			INDEX MAP NO.
G. MASUDA			

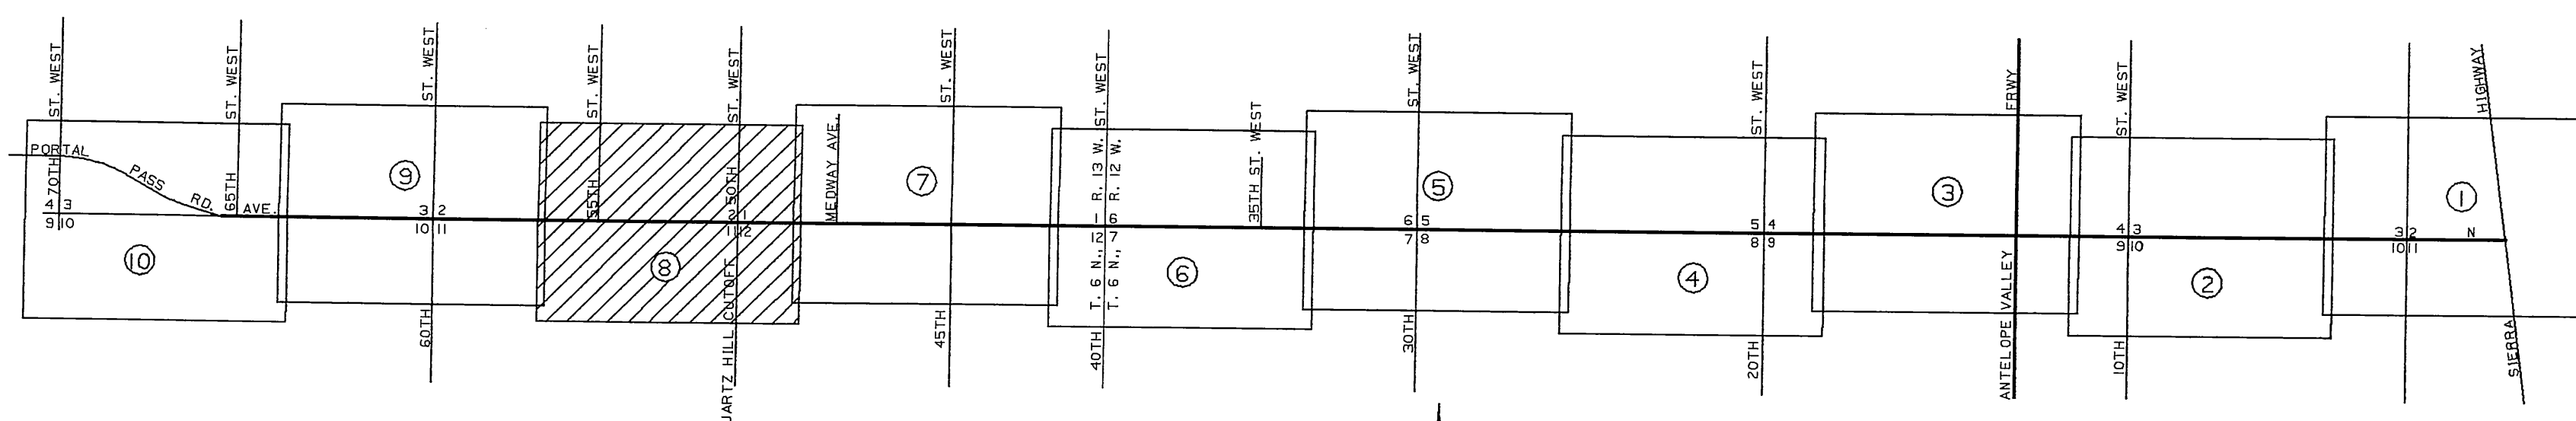

COUNTY OF LOS ANGELES	MAP OF	COUNTY SURVEYOR'S MAP NO.
DEPARTMENT OF PUBLIC WORKS	AVENUE N	B-5507
T. A. TIDEMANSON - COUNTY ENGINEER	FROM	SHEET 8 OF 10 SHEETS
PREPARED BY	SIERRA HIGHWAY	FILED: 10/27/77 1986
MAPPING AND PROPERTY MANAGEMENT	TO	ASST. COUNTY ENGINEER
DIVISION	70TH STREET WSET	SURVEYED
AND		JANUARY 1968
SURVEY DIVISION		REFERENCE
SURVEYED BY J. MENONCA	BASIS OF BEARINGS	F.B. 943 F.B. 3227
CHECKED BY R. HILAR		F.B. 3245 F.B. 3273
DRAWN BY G. MASUDA	CALIFORNIA COORDINATE SYSTEM, ZONE 7	JOB NUMBER 64-5208-11 INDEX MAP NO.

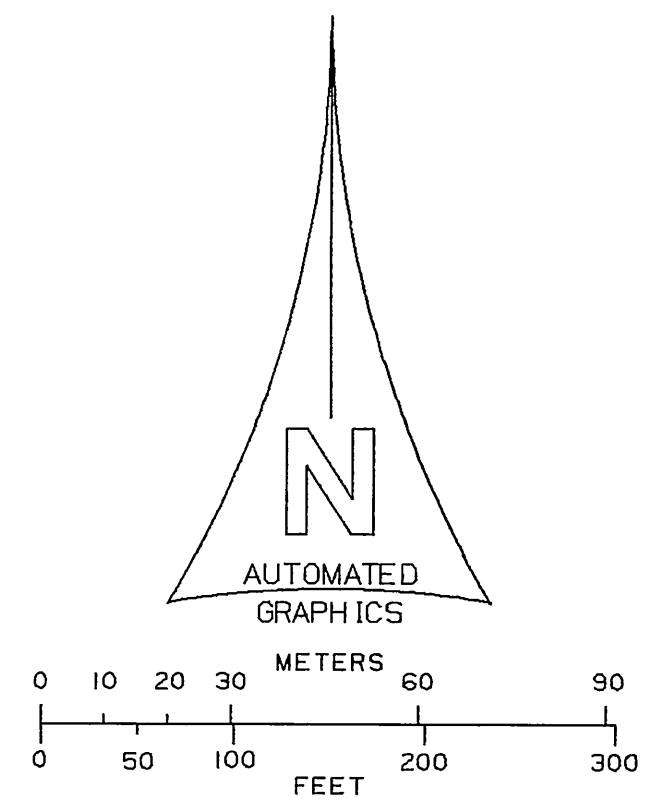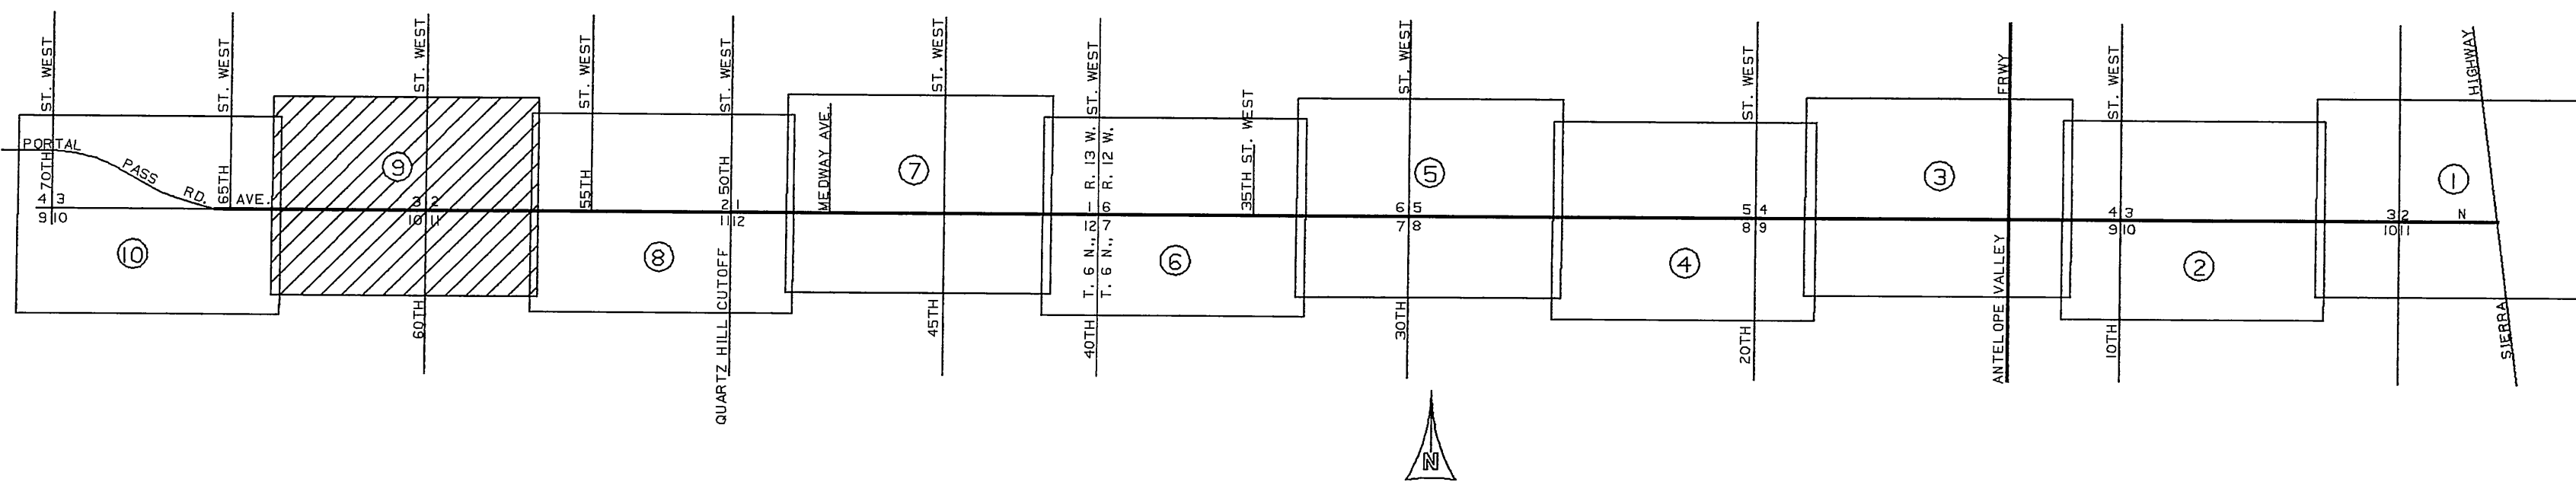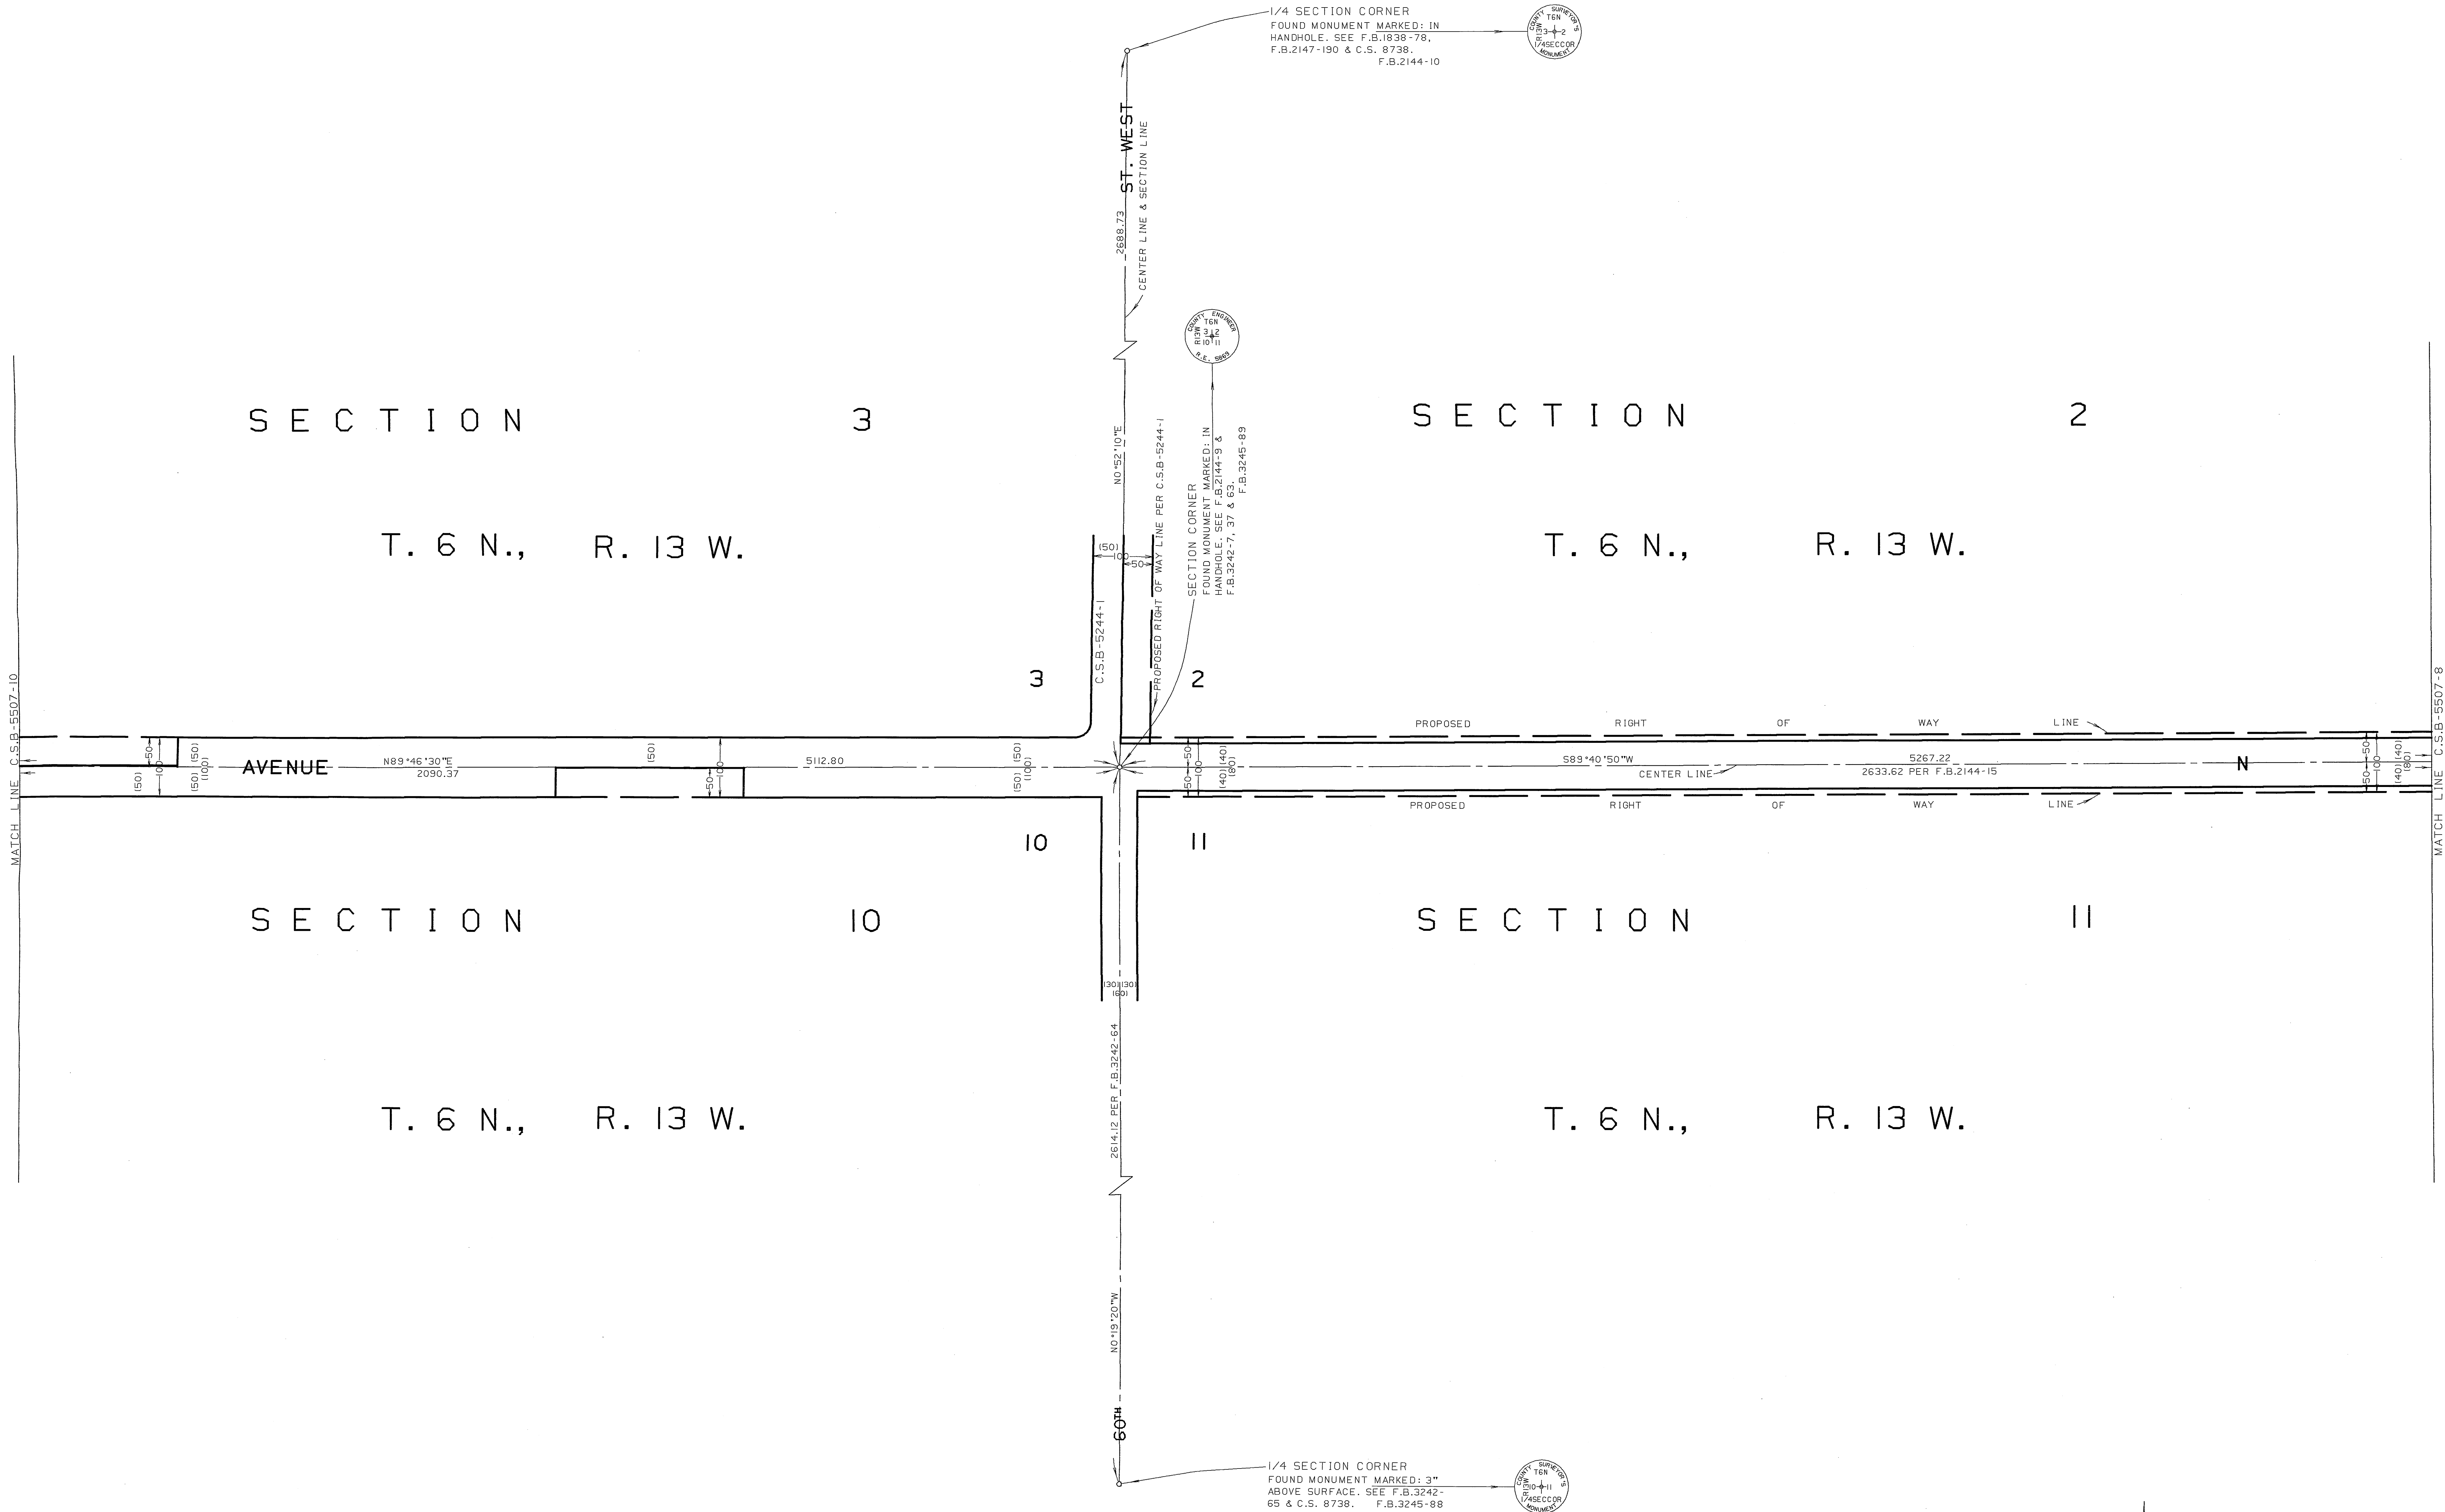

COUNTY OF LOS ANGELES DEPARTMENT OF PUBLIC WORKS T. A. TIDEMANSON - COUNTY ENGINEER PREPARED BY MAPPING AND PROPERTY MANAGEMENT DIVISION AND SURVEY DIVISION SURVEYED BY <u>J. L. MENDONCA</u> CHECKED BY <u>R. L. HILARIO</u> DRAWN BY <u>S. MASUDA</u>	MAP OF AVENUE N FROM SIERRA HIGHWAY TO 70TH STREET WSET BASIS OF BEARINGS CALIFORNIA COORDINATE SYSTEM, ZONE 7	COUNTY SURVEYOR'S MAP NO B-5507 SHEET 9 OF 10 SHEETS FILED <u>1987</u> ASST. DEPUTY DIRECTOR SURVEYED JANUARY 1968 REFERENCE F.B. 943 F.B. 2144 F.B. 3227 F.B. 3245 F.B. 3273 JOB NUMBER 0208.11 INDEX MAP NO 64 65

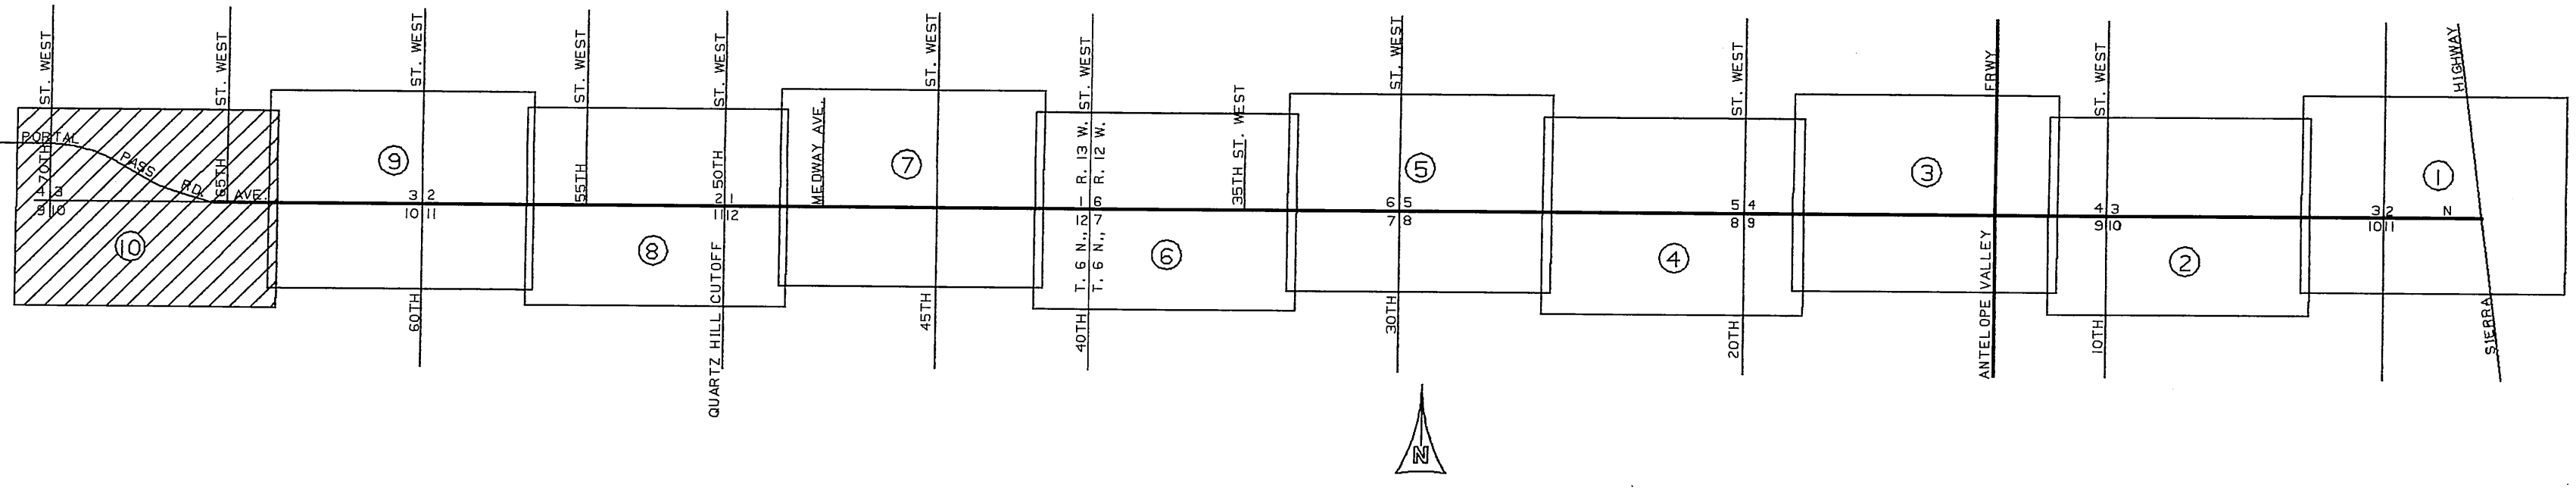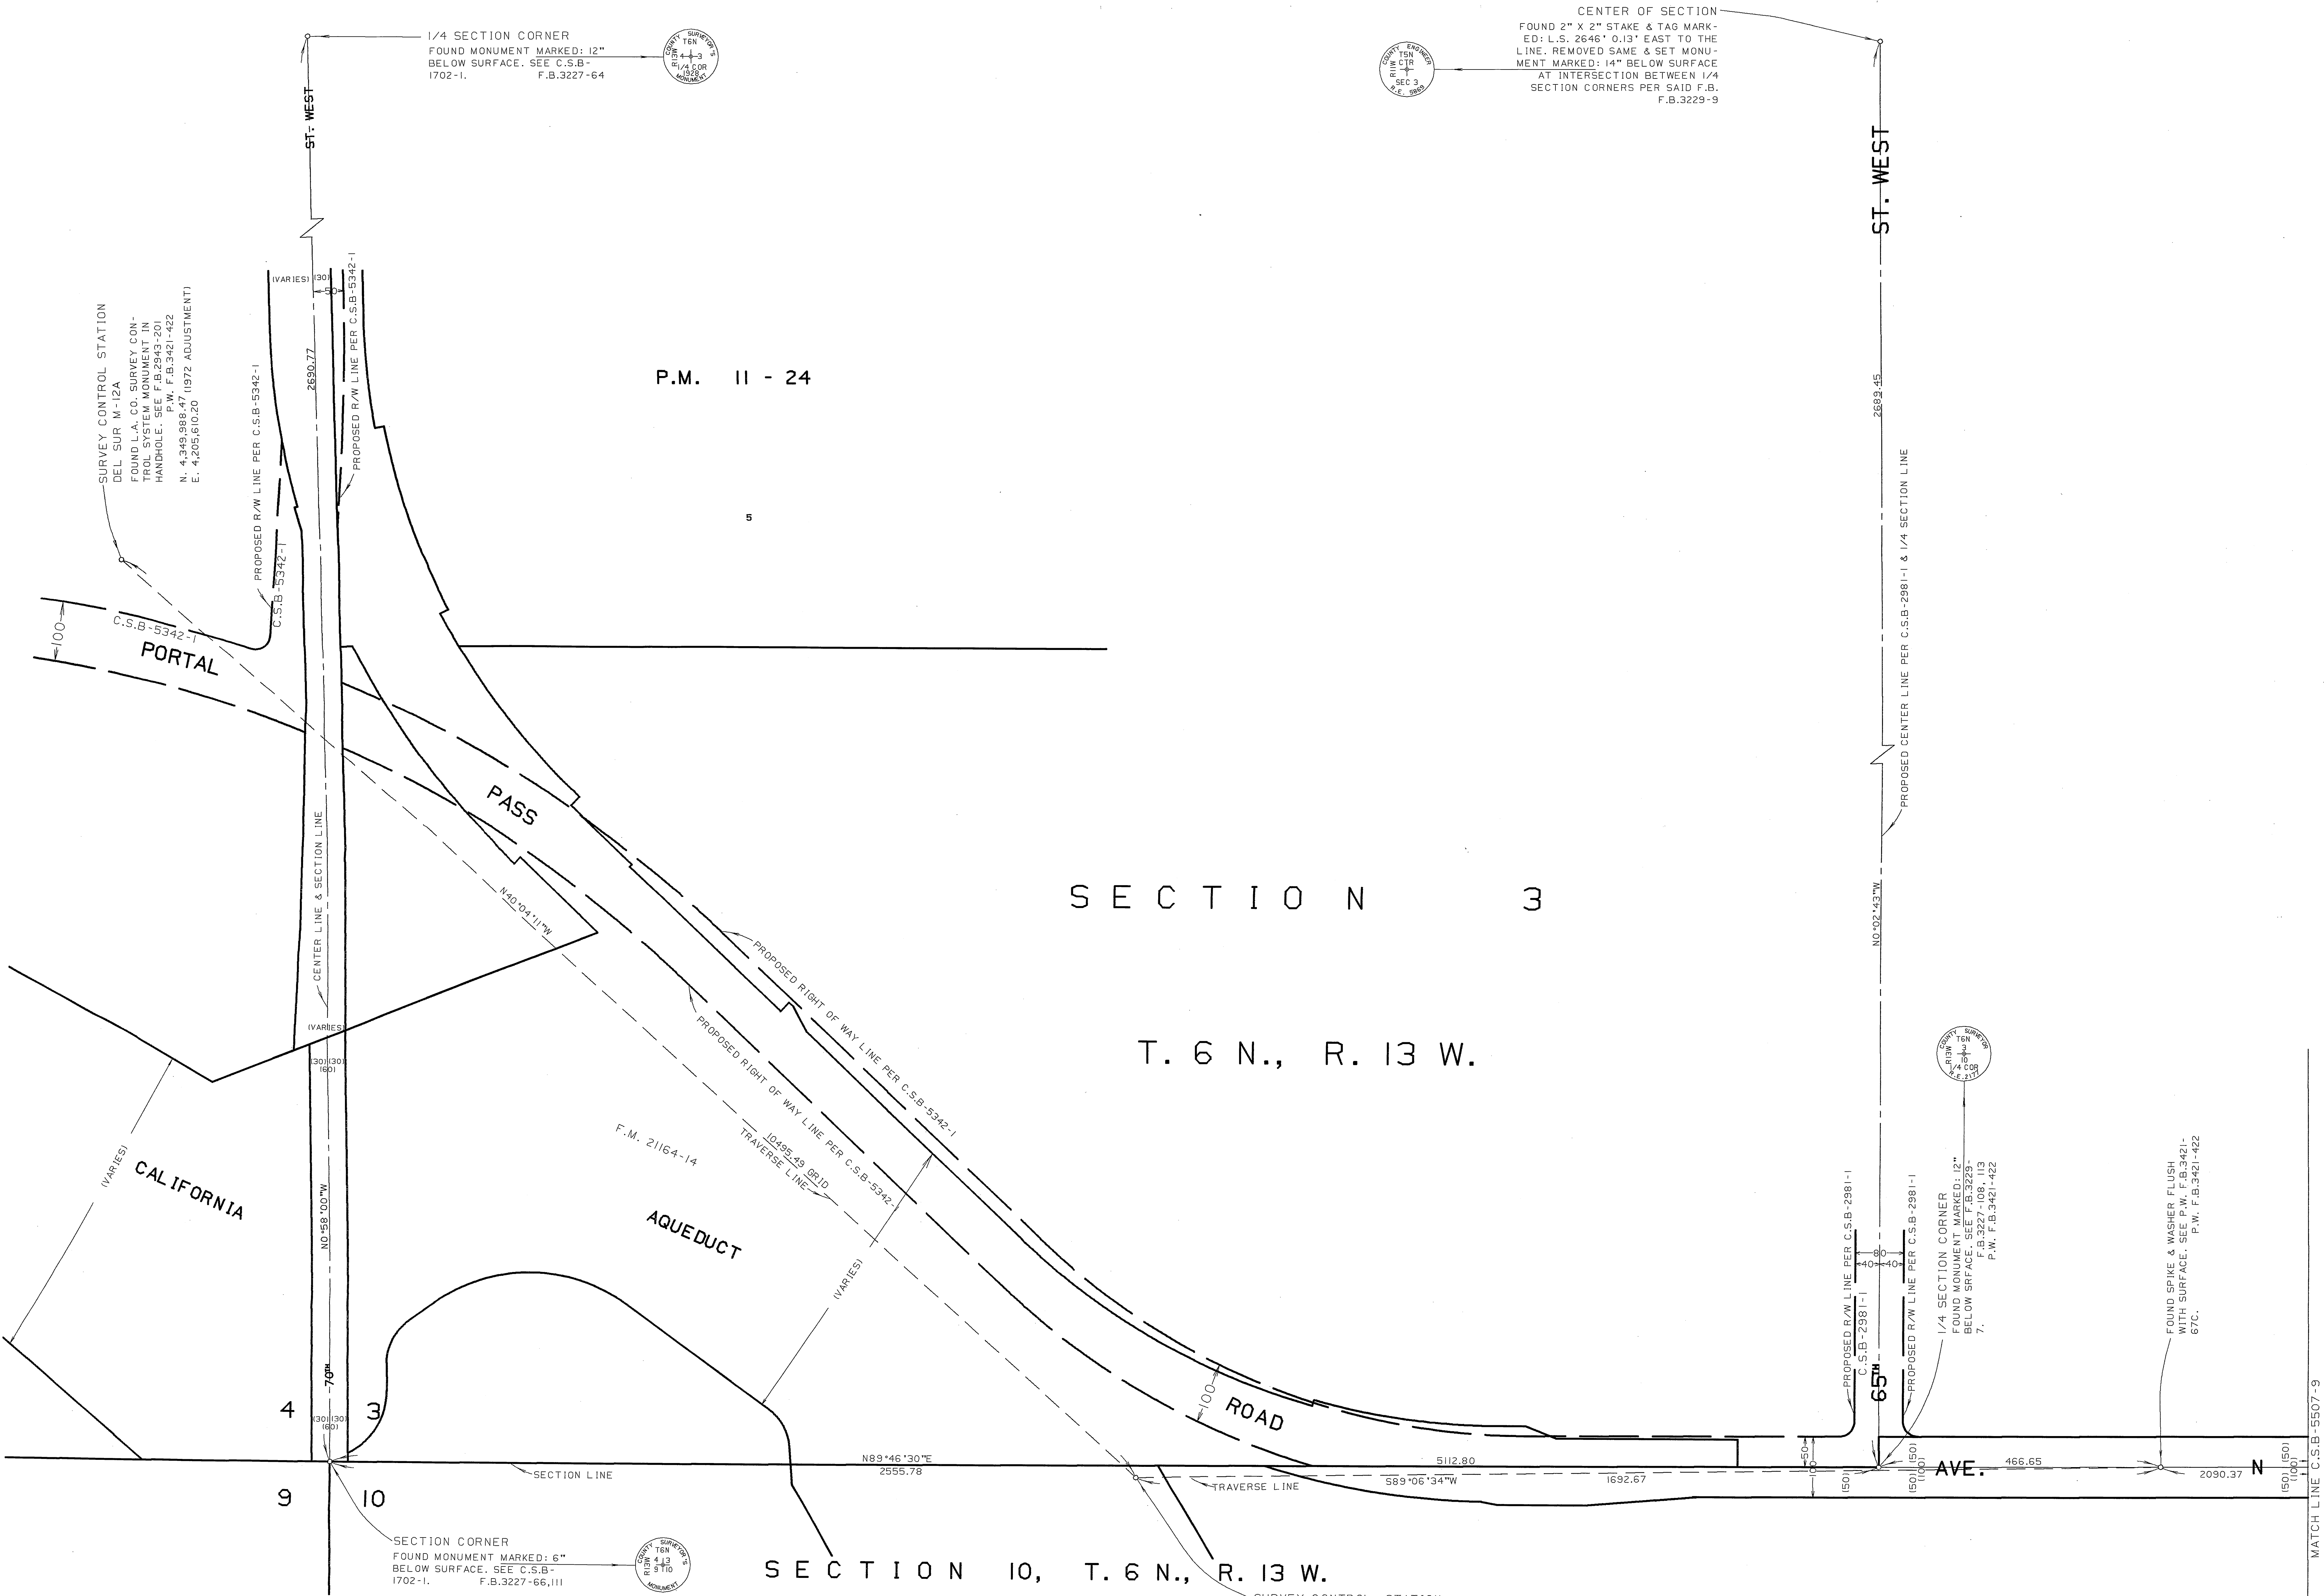

INDEX MAP
NOT TO SCALE

COUNTY OF LOS ANGELES DEPARTMENT OF PUBLIC WORKS T. A. TIDEMANSON - COUNTY ENGINEER PREPARED BY MAPPING AND PROPERTY MANAGEMENT DIVISION AND SURVEY DIVISION SURVEYED BY <u>J. MENDOZA</u> CHECKED BY <u>R. HILARIO</u> DRAWN BY <u>S. MASUDA</u>	MAP OF AVENUE N FROM SIERRA HIGHWAY TO 70TH STREET WEST BASIS OF BEARINGS CALIFORNIA COORDINATE SYSTEM, ZONE 7	COUNTY SURVEYOR'S MAP NO B-5507 SHEET 10 OF 10 SHEETS FILED: <u>20/1/1986</u> BY <u>2</u> ASST. DEPUTY DIRECTOR SURVEYED JANUARY 1968 REFERENCE F.B.943 F.B.2144 F.B.3227 F.B.3245 F.B.3273 PW F.B.3421 JOB NUMBER 0208.11 INDEX MAP NO 64 65

