

CURVE DATA				
NO	Δ	R	T	L
①	32°11'25"	200.00	57.71	112.37
②	73°15'00"	200.00	148.67	255.69
③	32°35'00"	171.08	50.00	97.29
④	13°46'10"	414.10	50.00	98.52
⑤	13°50'55"	411.71	50.00	99.51
⑥	23°01'00"	400.00	81.44	160.69


① FOUND 1" IRON PIPE, CONC. PLUG & BRASS TAG MARKED: 'L.A. CO. ENGR.' 12" BELOW THE SURFACE. SEE F.B.3246-50. F.B.3428-48

② P.I. NO.1 FOUND 3/4" IRON PIPE, WOOD PLUG & NAIL. 6" BELOW THE SURFACE. SEE F.B.848-76 & F.B.3246-11. F.B.3428-48



③ P.I. NO.909 FOUND 1" IRON PIPE, CONC. PLUG & BRASS TAG MARKED: 'L.A. CO. ENGR.' 12" BELOW THE SURFACE. SEE F.B.3246-70. F.B.3428-49

④ P.O.S.T FOUND 3/4" IRON PIPE, WOOD PLUG & NAIL. 8" BELOW THE SURFACE. SEE F.B.848-85 & F.B.3246-9,49. F.B.3428-48

⑤ P.I. NO.91 FOUND SPIKE, WASHER & TIN. 6" BELOW THE SURFACE. SEE F.B.848-85, F.B.2947-156, C.S.8750-2. SET BOAT SPIKE, WASHER & TIN OVER SAME, FLUSH WITH SURFACE. F.B.3428-50

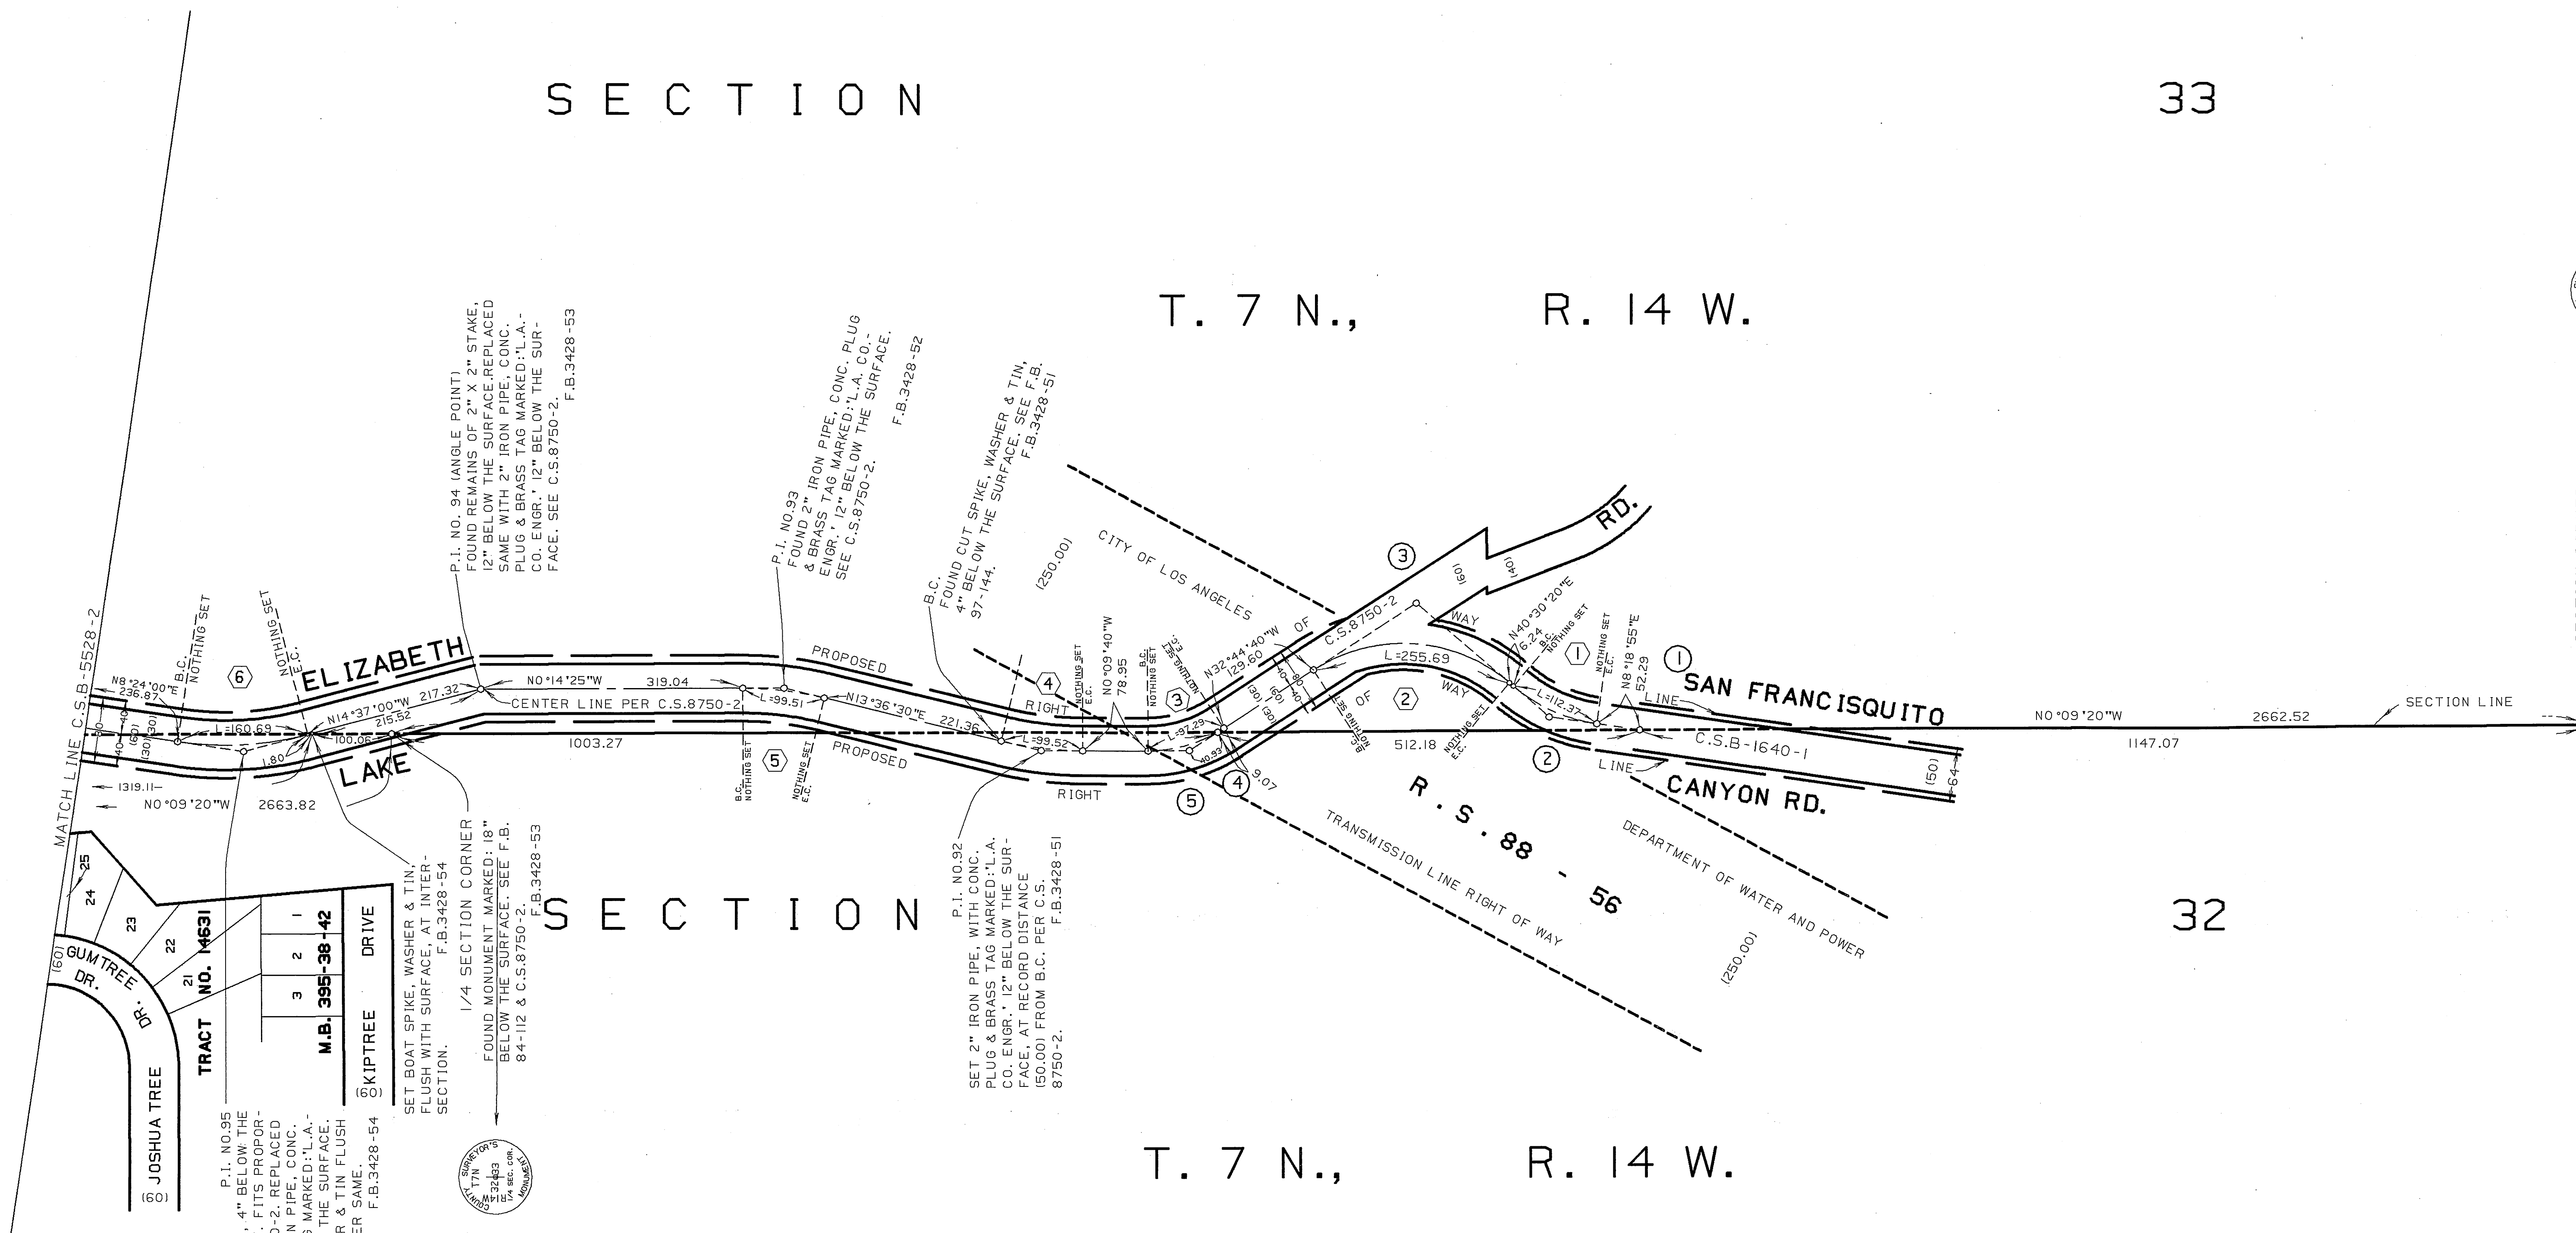


SECTION CORNER FOUND MONUMENT MARKED: 4" IRON PIPE, CONC. PLUG & BRASS TAG MARKED: 'L.A. CO. ENGR.' 12" BELOW THE SURFACE. SEE F.B.2947-162, F.B.3246-51, C.S.8750-2 & C.S.B-1640-1. F.B.3428-47

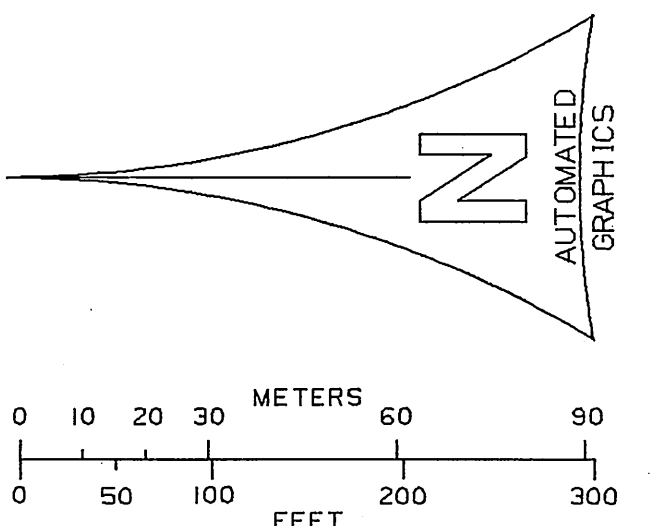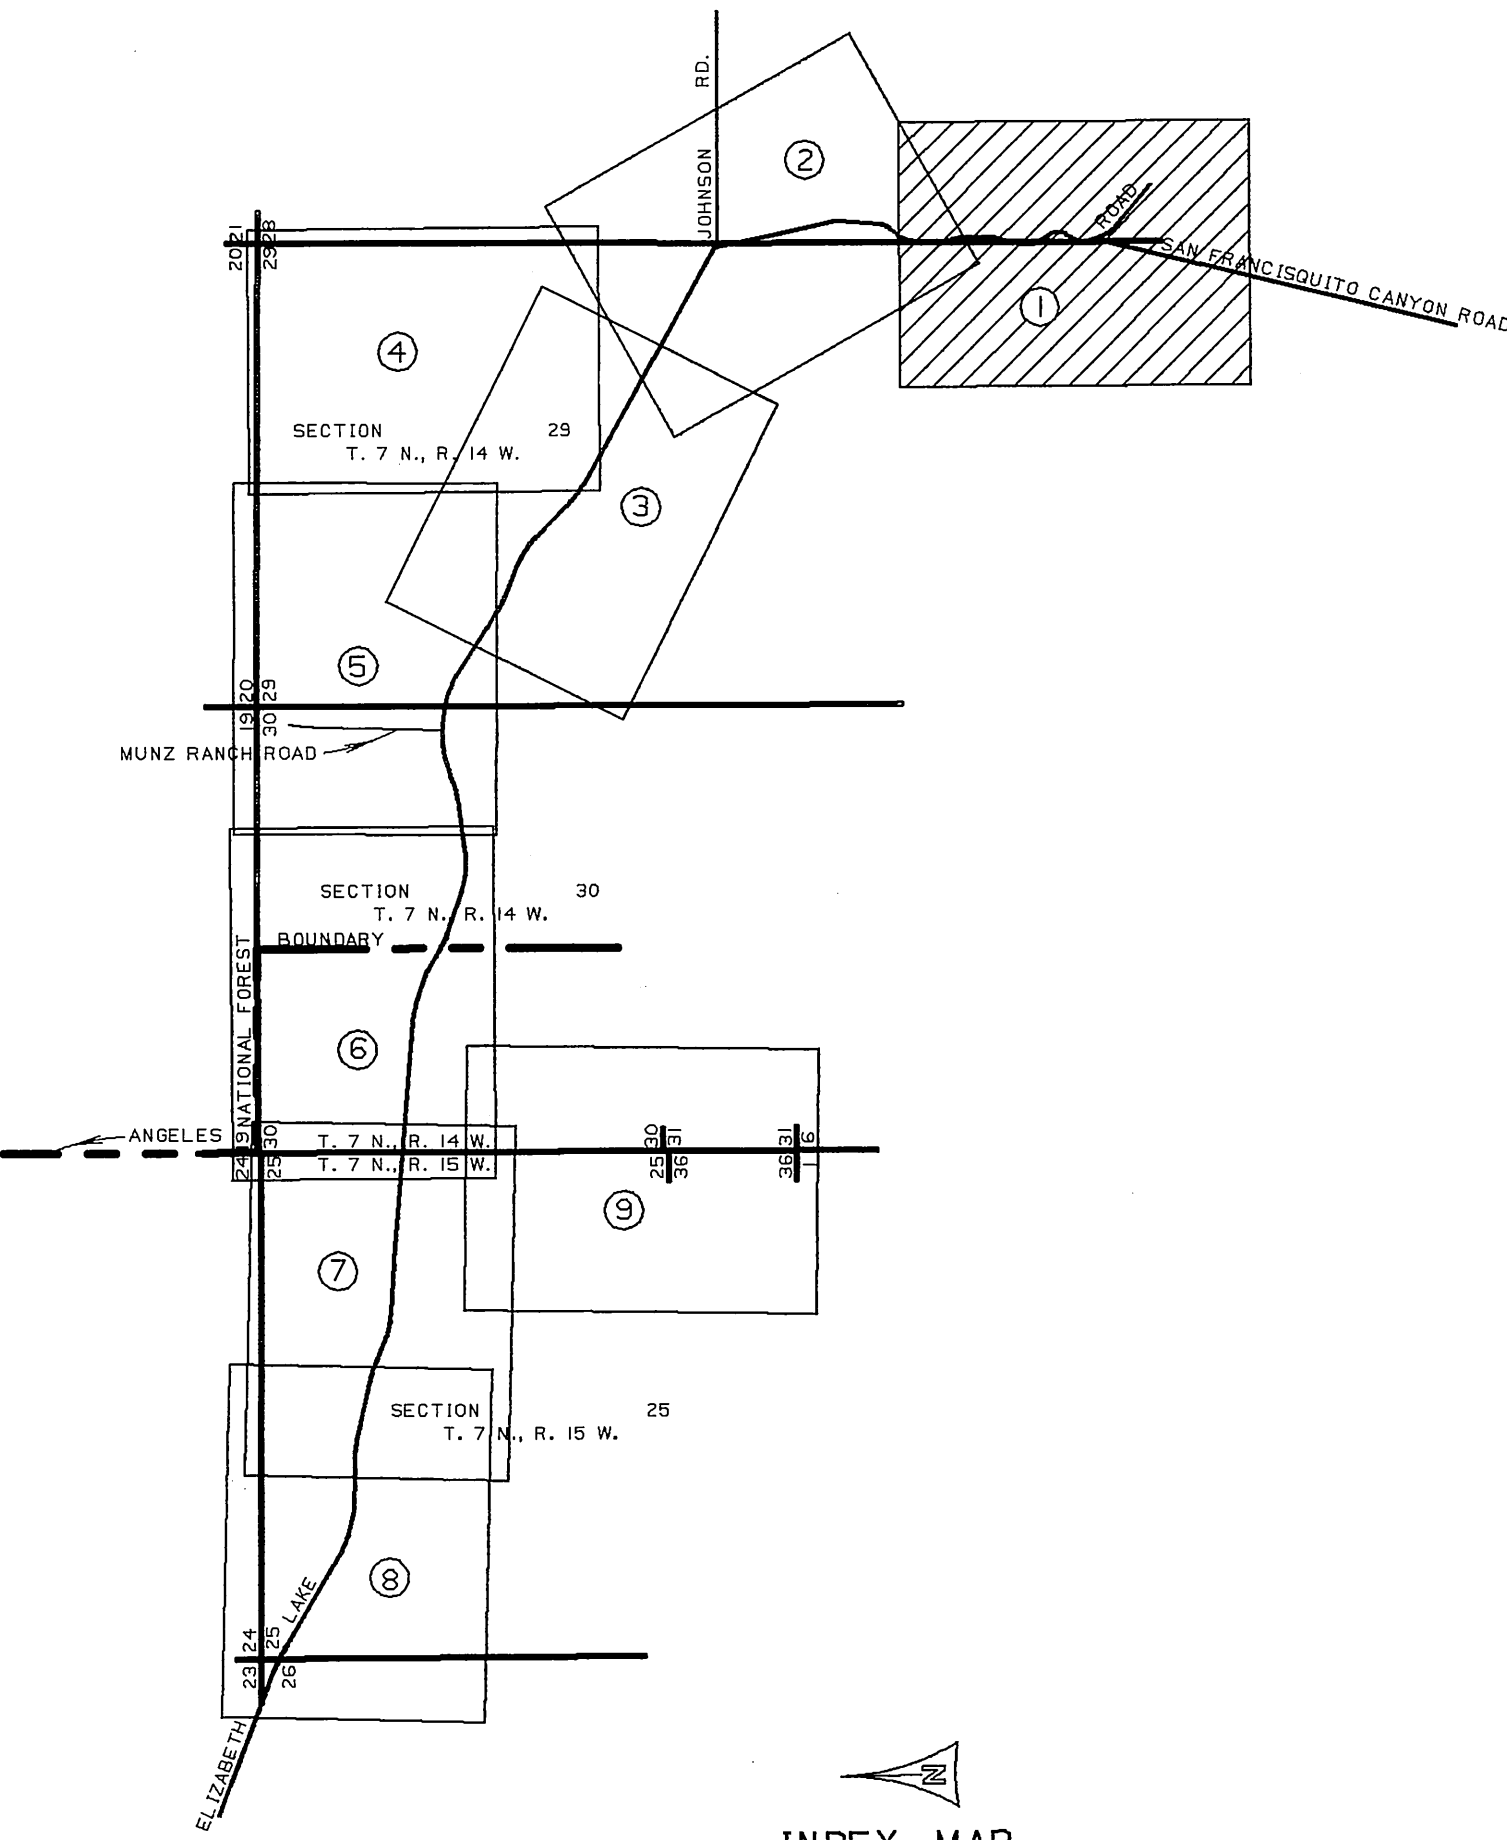




COUNTY OF LOS ANGELES DEPARTMENT OF PUBLIC WORKS T. A. TIDEMANSON - COUNTY ENGINEER PREPARED BY MAPPING AND PROPERTY MANAGEMENT DIVISION AND SURVEY DIVISION SURVEYED BY <u>J. COATES</u> CHECKED BY <u>R. HILARIO</u> DRAWN BY <u>R. HILARIO, G. MASUDA</u>	MAP OF ELIZABETH LAKE ROAD FROM SAN FRANCISCO CANYON ROAD TO WEST LINE OF THE NORTHWEST 1/4, SECTION 25 T.7N., R.15W. BASIS OF BEARINGS CALIFORNIA COORDINATE SYSTEM, ZONE 7	COUNTY SURVEYOR'S MAP NO B-5528 SHEET 1 OF 9 SHEETS FILED: <u>8/27</u> 19 <u>87</u> ASST. DEPUTY DIRECTOR SURVEYED JANUARY 1968 REFERENCE F.B.3428 JOB NUMBER M8732001 INDEX MAP NO 72

CURVE DATA				
NO	Δ	R	T	L
①	33°05'55"	200.00	59.43	115.54
②	37°04'20"	200.00	67.06	129.41
③	17°02'20"	400.00	59.92	118.95

- ① P.I. NO. 96
FOUND SPIKE & TIN, 4" BELOW THE SURFACE. SEE TRACT NO. 15824 M.B. 351-39-42. REPLACED SAME WITH 2" IRON PIPE CONC. PLUG & BRASS TAG MARKED: "L.A. CO. ENGR." 14" BELOW THE SURFACE. F.B.3428-55
- ② P.I. NO. 97
FOUND SPIKE & TIN, 6" BELOW THE SURFACE. SEE TRACT NO. 15824 M.B. 351-39-42. REPLACED SAME WITH 2" IRON PIPE CONC. PLUG & BRASS TAG MARKED: "L.A. CO. ENGR." 14" BELOW THE SURFACE. F.B.3428-56
- ③ FOUND SPIKE & TIN, 4" BELOW THE SURFACE. SEE TRACT NO. 15824 M.B. 351-39-42. F.B.3428-57
- ④ SET BOAT SPIKE, WASHER & TIN, 90° TO FOUND SPIKE & TIN. F.B.3428-57
- ⑤ P.I. NO. 98
FOUND NOTHING. SET 2" IRON PIPE, CONC. PLUG & BRASS TAG MARKED: "L.A. CO. ENGR." 12" BELOW THE SURFACE, BY PROPORTION BETWEEN P.I. NO.37 & P.I. NO.99 PER C.S.8750-2. F.B.3428-58
- ⑥ P.I. NO. 99 (ANGLE POINT)
FOUND SPIKE & TIN, 4" BELOW THE SURFACE. SEE TRACT NO. 15824 M.B. 351-39-42. NO EVIDENCE OF 1" X 2" STAKE & NAIL PER C.S.8702-2. ACCEPTED SPIKE & TIN IN LIEU OF 1" X 2" STAKE. REPLACED SPIKE & TIN WITH 2" IRON PIPE, BRASS TAG MARKED: "L.A. CO. ENGR." 15" BELOW THE SURFACE. SET BOAT SPIKE, WASHER & TIN, OVER SAME, FLUSH WITH SURFACE. F.B.3428-59
- ⑦ FOUND SPIKE & TIN, 4" BELOW THE SURFACE. SEE TRACT NO.15076 M.B. 317-48-50. F.B.3428-60
- ⑧ SET BOAT SPIKE, WASHER & TIN, 90° TO FOUND SPIKE & TIN. F.B.3428-60
- ⑨ FOUND REMAINS OF 1" X 2" STAKE PER C.S.8702-2. REPLACED SAME WITH 2" IRON PIPE, CONC. PLUG & BRASS TAG MARKED: "L.A. CO. ENGR." 16" BELOW THE SURFACE. F.B.3428-61

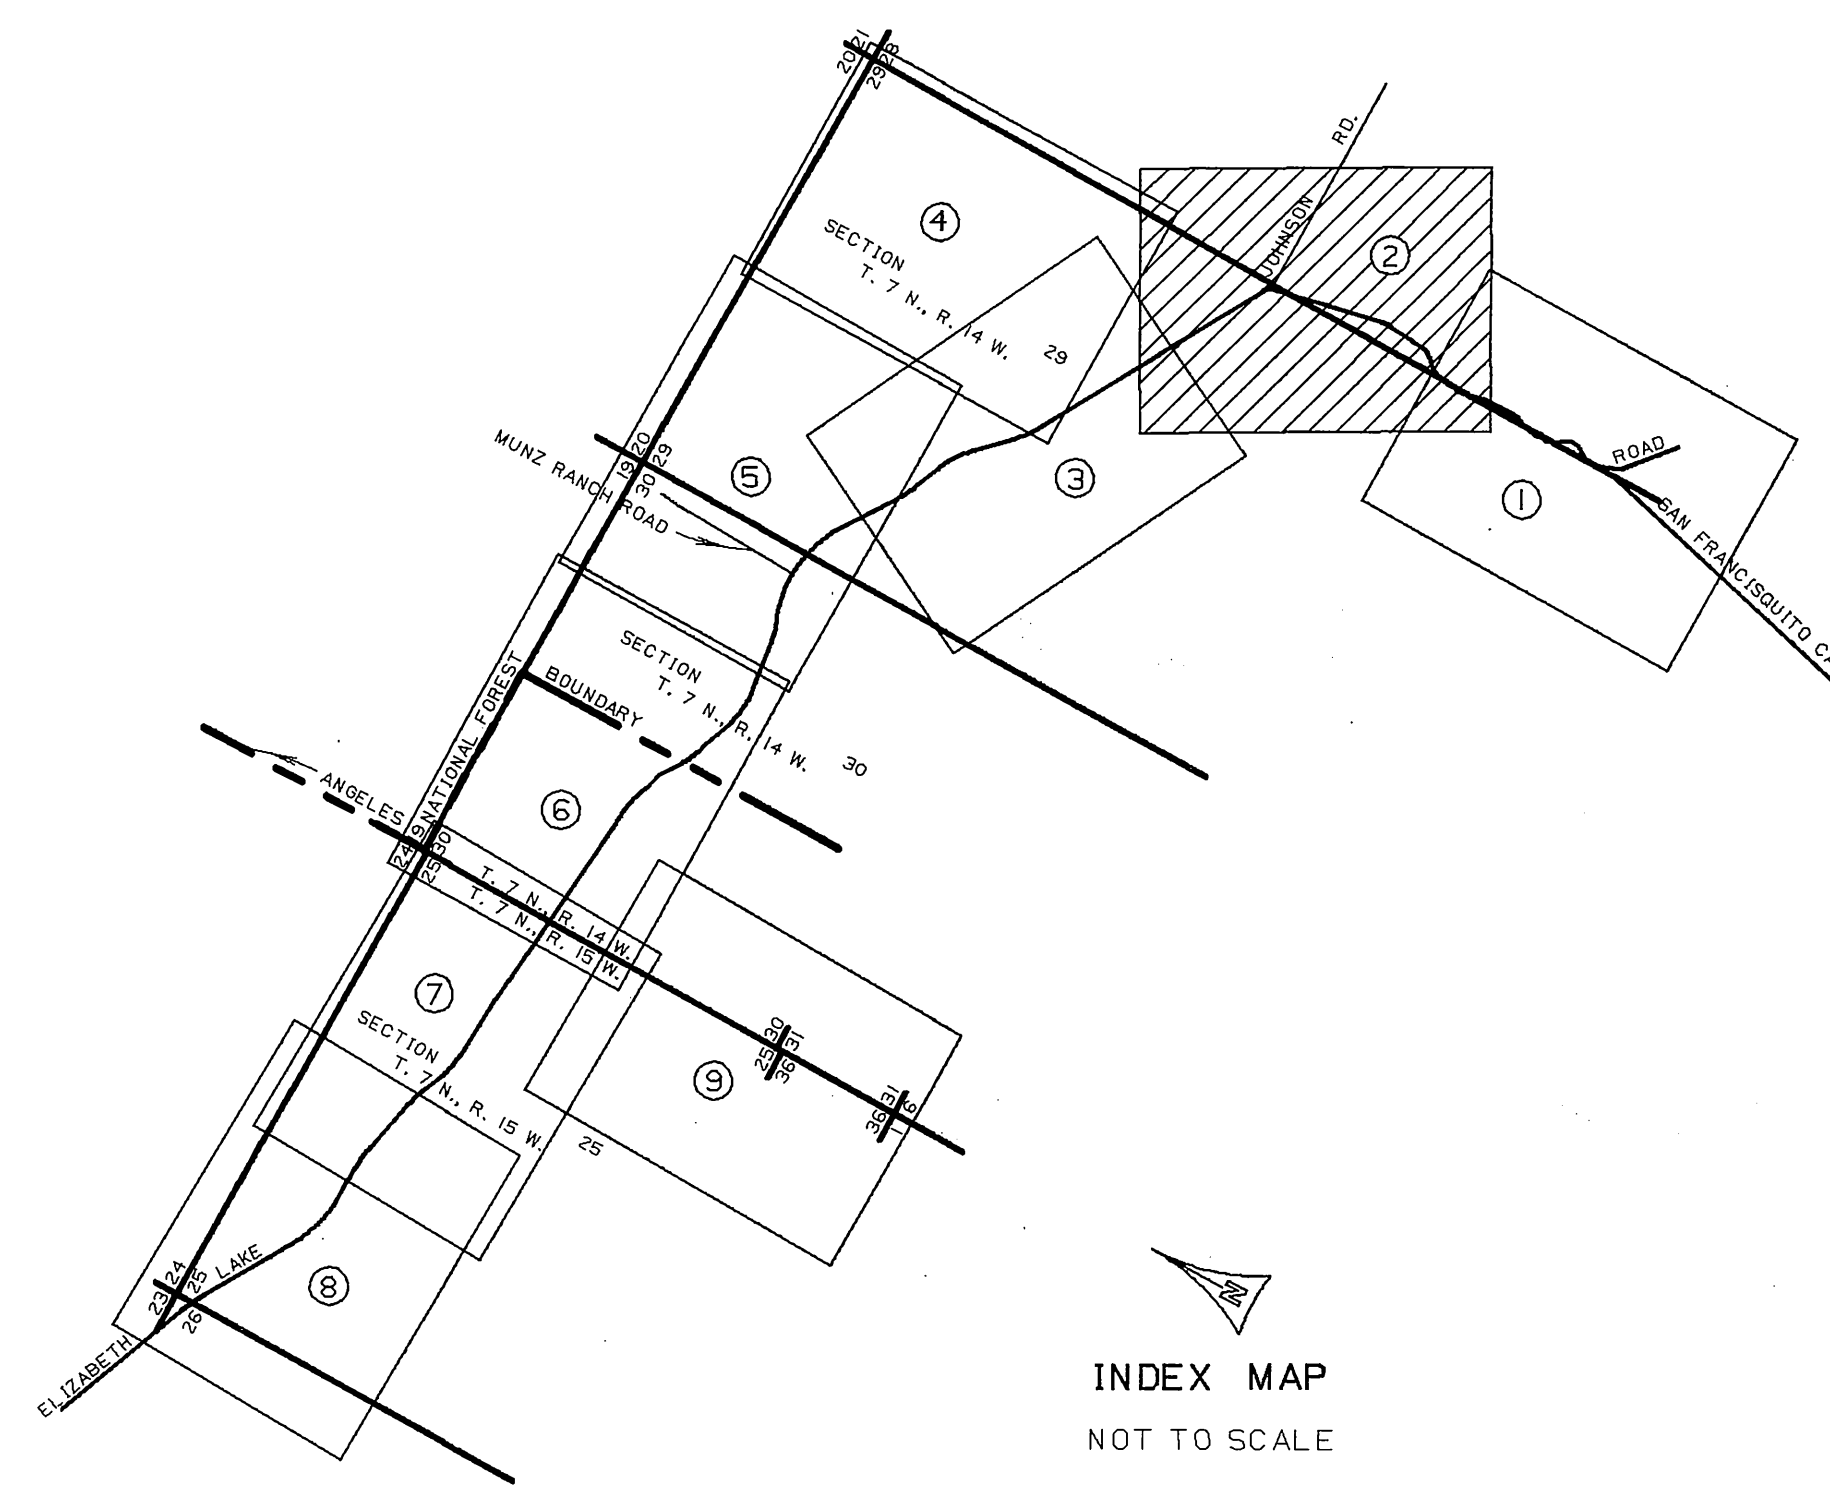

COUNTY OF LOS ANGELES DEPARTMENT OF PUBLIC WORKS T. A. TIDEMANSON - COUNTY ENGINEER PREPARED BY MAPPING AND PROPERTY MANAGEMENT DIVISION AND SURVEY DIVISION SURVEYED BY J. A. COATES CHECKED BY R. A. HILARIO DRAWN BY R. A. HILARIO, G. MASUDA	MAP OF ELIZABETH LAKE ROAD FROM SAN FRANCISCO CANYON ROAD TO WEST LINE OF THE NORTHWEST 1/4, SECTION 25 T.7N.,R.15W. BASIS OF BEARINGS CALIFORNIA COORDINATE SYSTEM, ZONE 7		COUNTY SURVEYOR'S MAP NO B-5528 SHEET 2 OF 8 SHEETS FILED: 8-22-82 ASSISTANT COUNTY ENGINEER SURVEYED JANUARY 1968 REFERENCE F.B.3428 JOB NUMBER M8732001 INDEX MAP NO 72
---	---	--	--

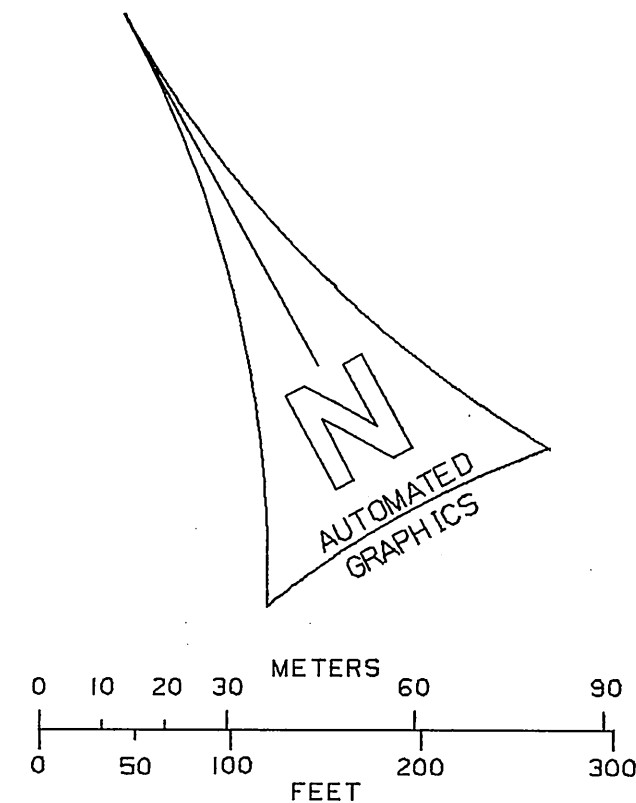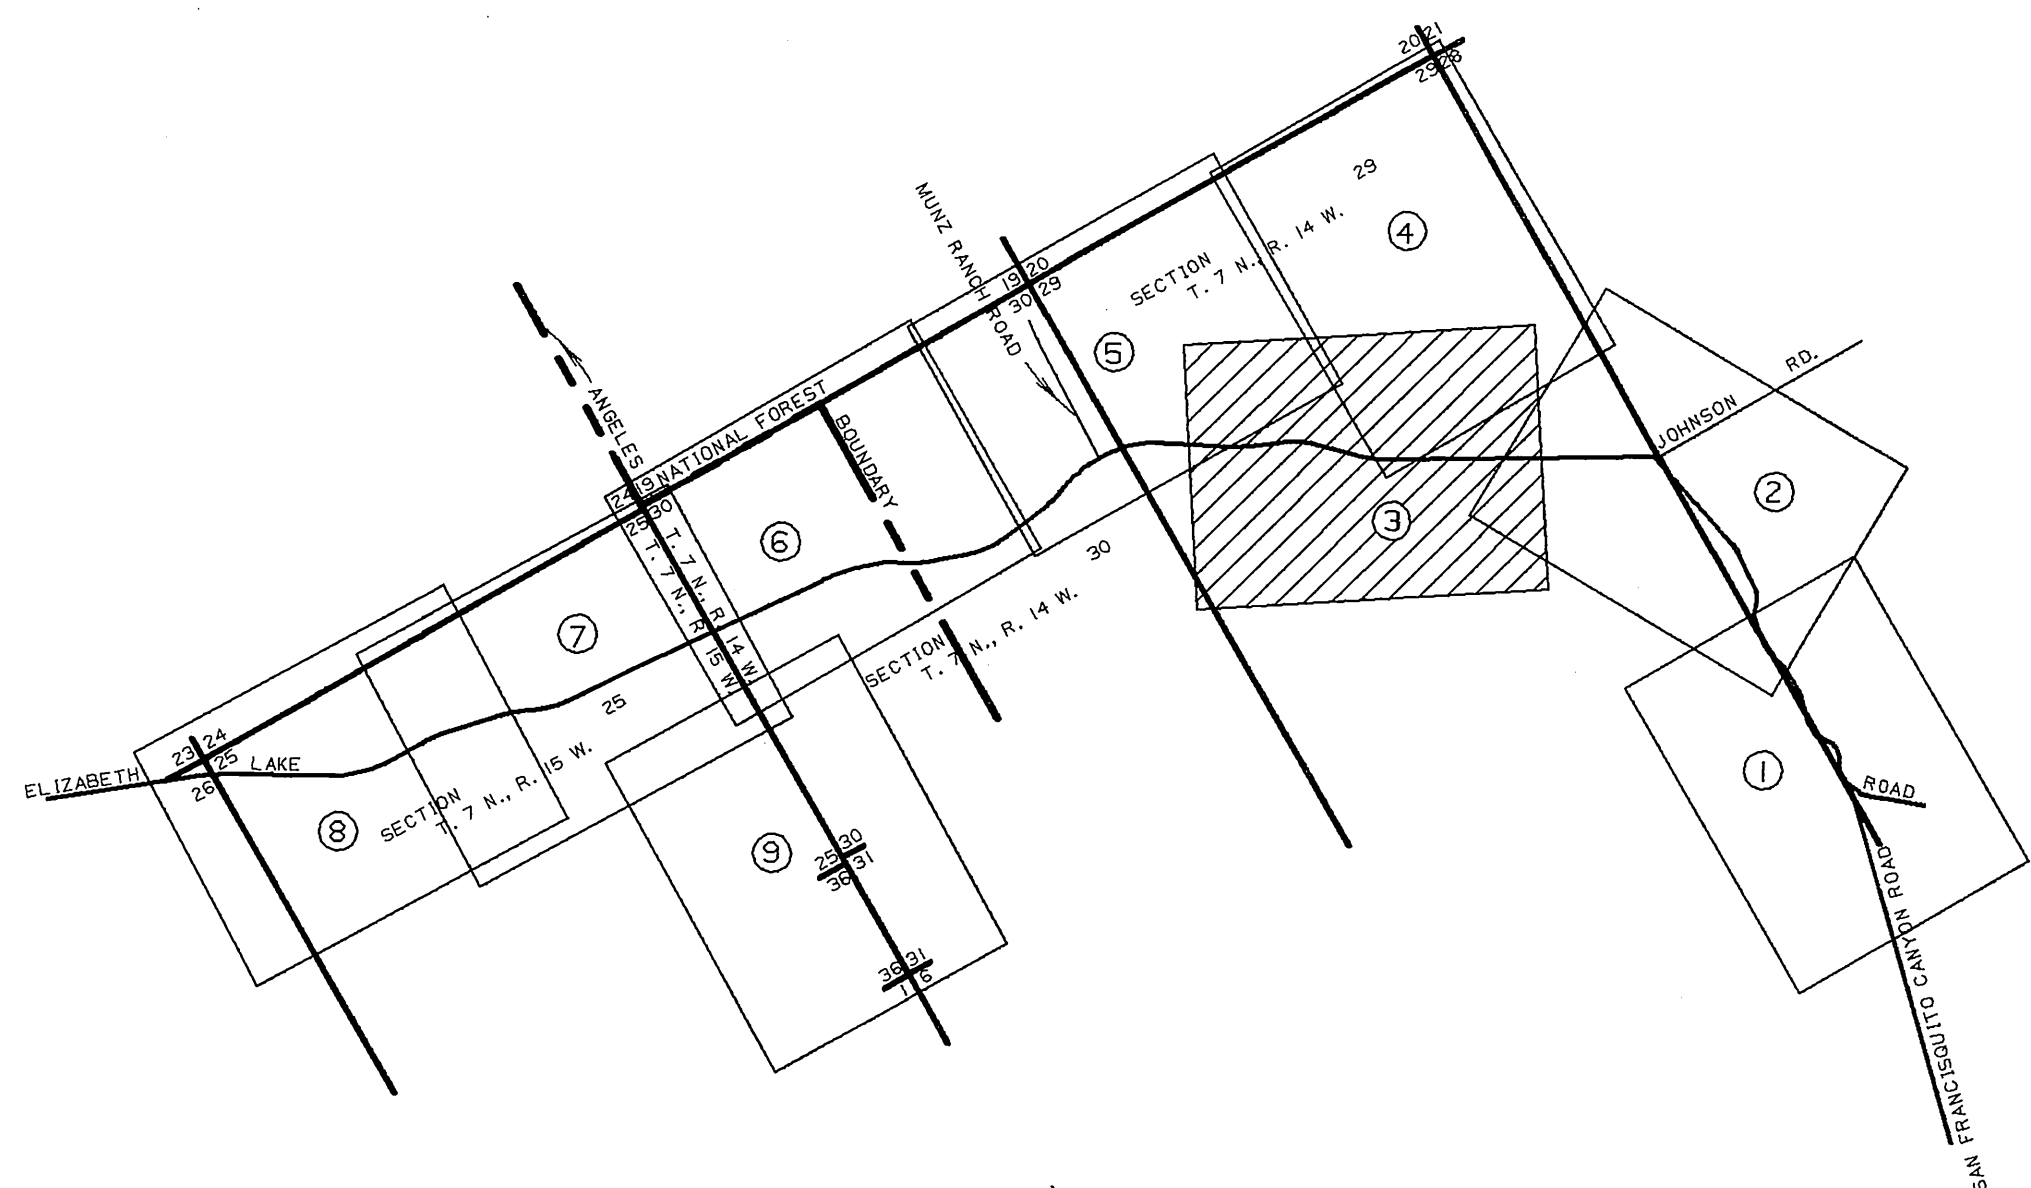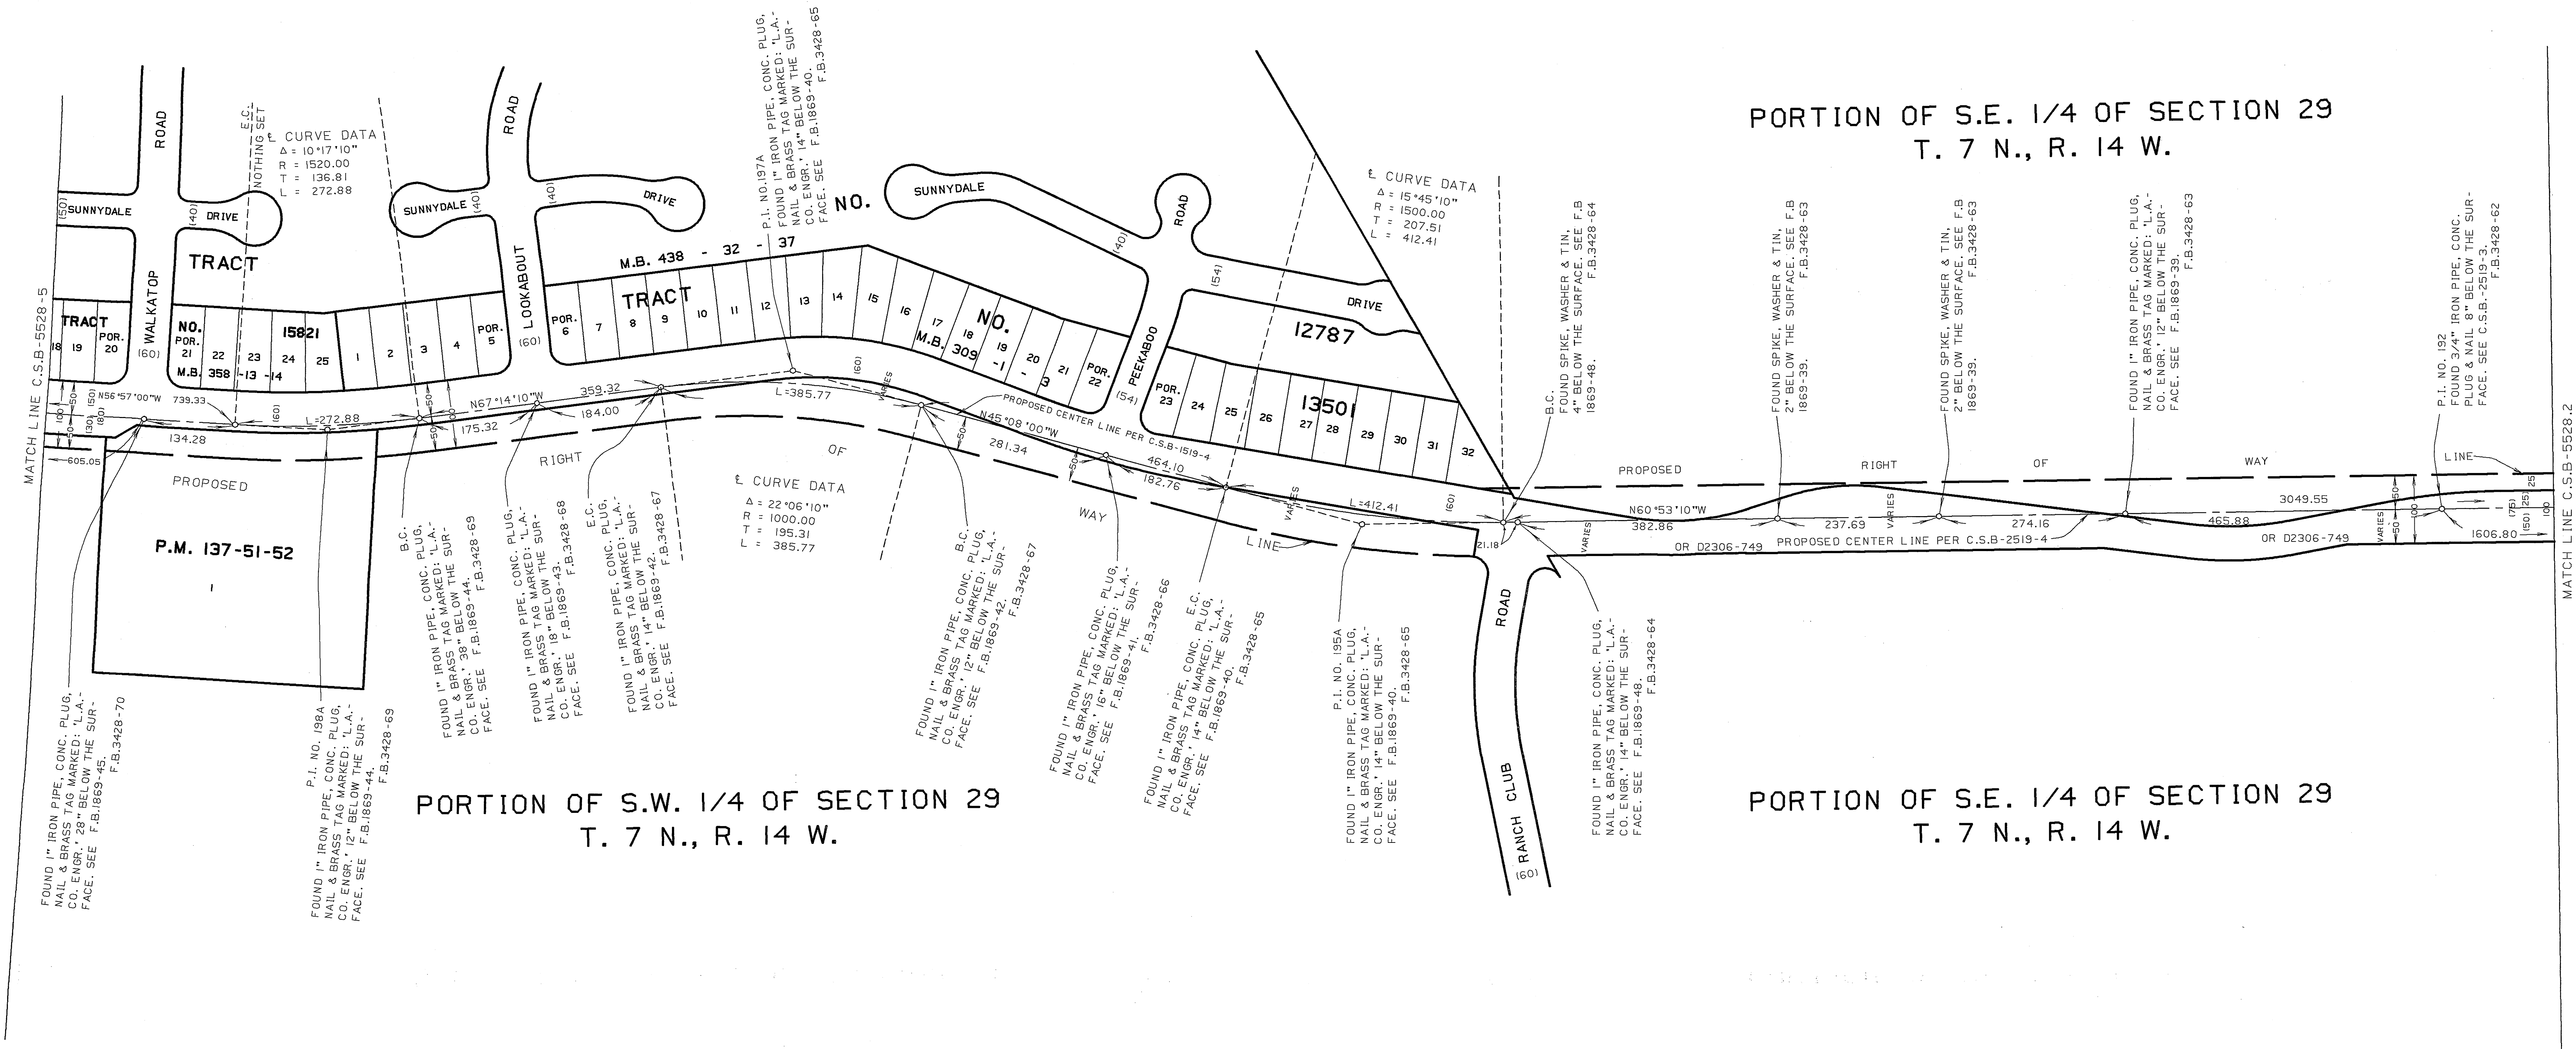

COUNTY OF LOS ANGELES DEPARTMENT OF PUBLIC WORKS T. A. TIDEMANSON - COUNTY ENGINEER PREPARED BY MAPPING AND PROPERTY MANAGEMENT DIVISION AND SURVEY DIVISION SURVEYED BY J. COATES CHECKED BY R. HILARIO DRAWN BY R. HILARIO, G. MASUDA	MAP OF ELIZABETH LAKE ROAD FROM SAN FRANCISCO CANYON ROAD TO WEST LINE OF THE NORTHWEST 1/4, SECTION 25 T. 7 N., R. 15 W. BASIS OF BEARINGS CALIFORNIA COORDINATE SYSTEM, ZONE 7	COUNTY SURVEYOR'S MAP NO. B-5528 SHEET 3 OF 8 SHEETS FILED: 8/22/1982 ASST. COUNTY ENGINEER JANUARY 1968 REFERENCE F.B.3428
		JOB NUMBER M8732001
		INDEX MAP NO. 72

SECTION

28

T. 7 N.,




R. 14 W.

SECTION

29


T. 7 N.,

R. 14 W.

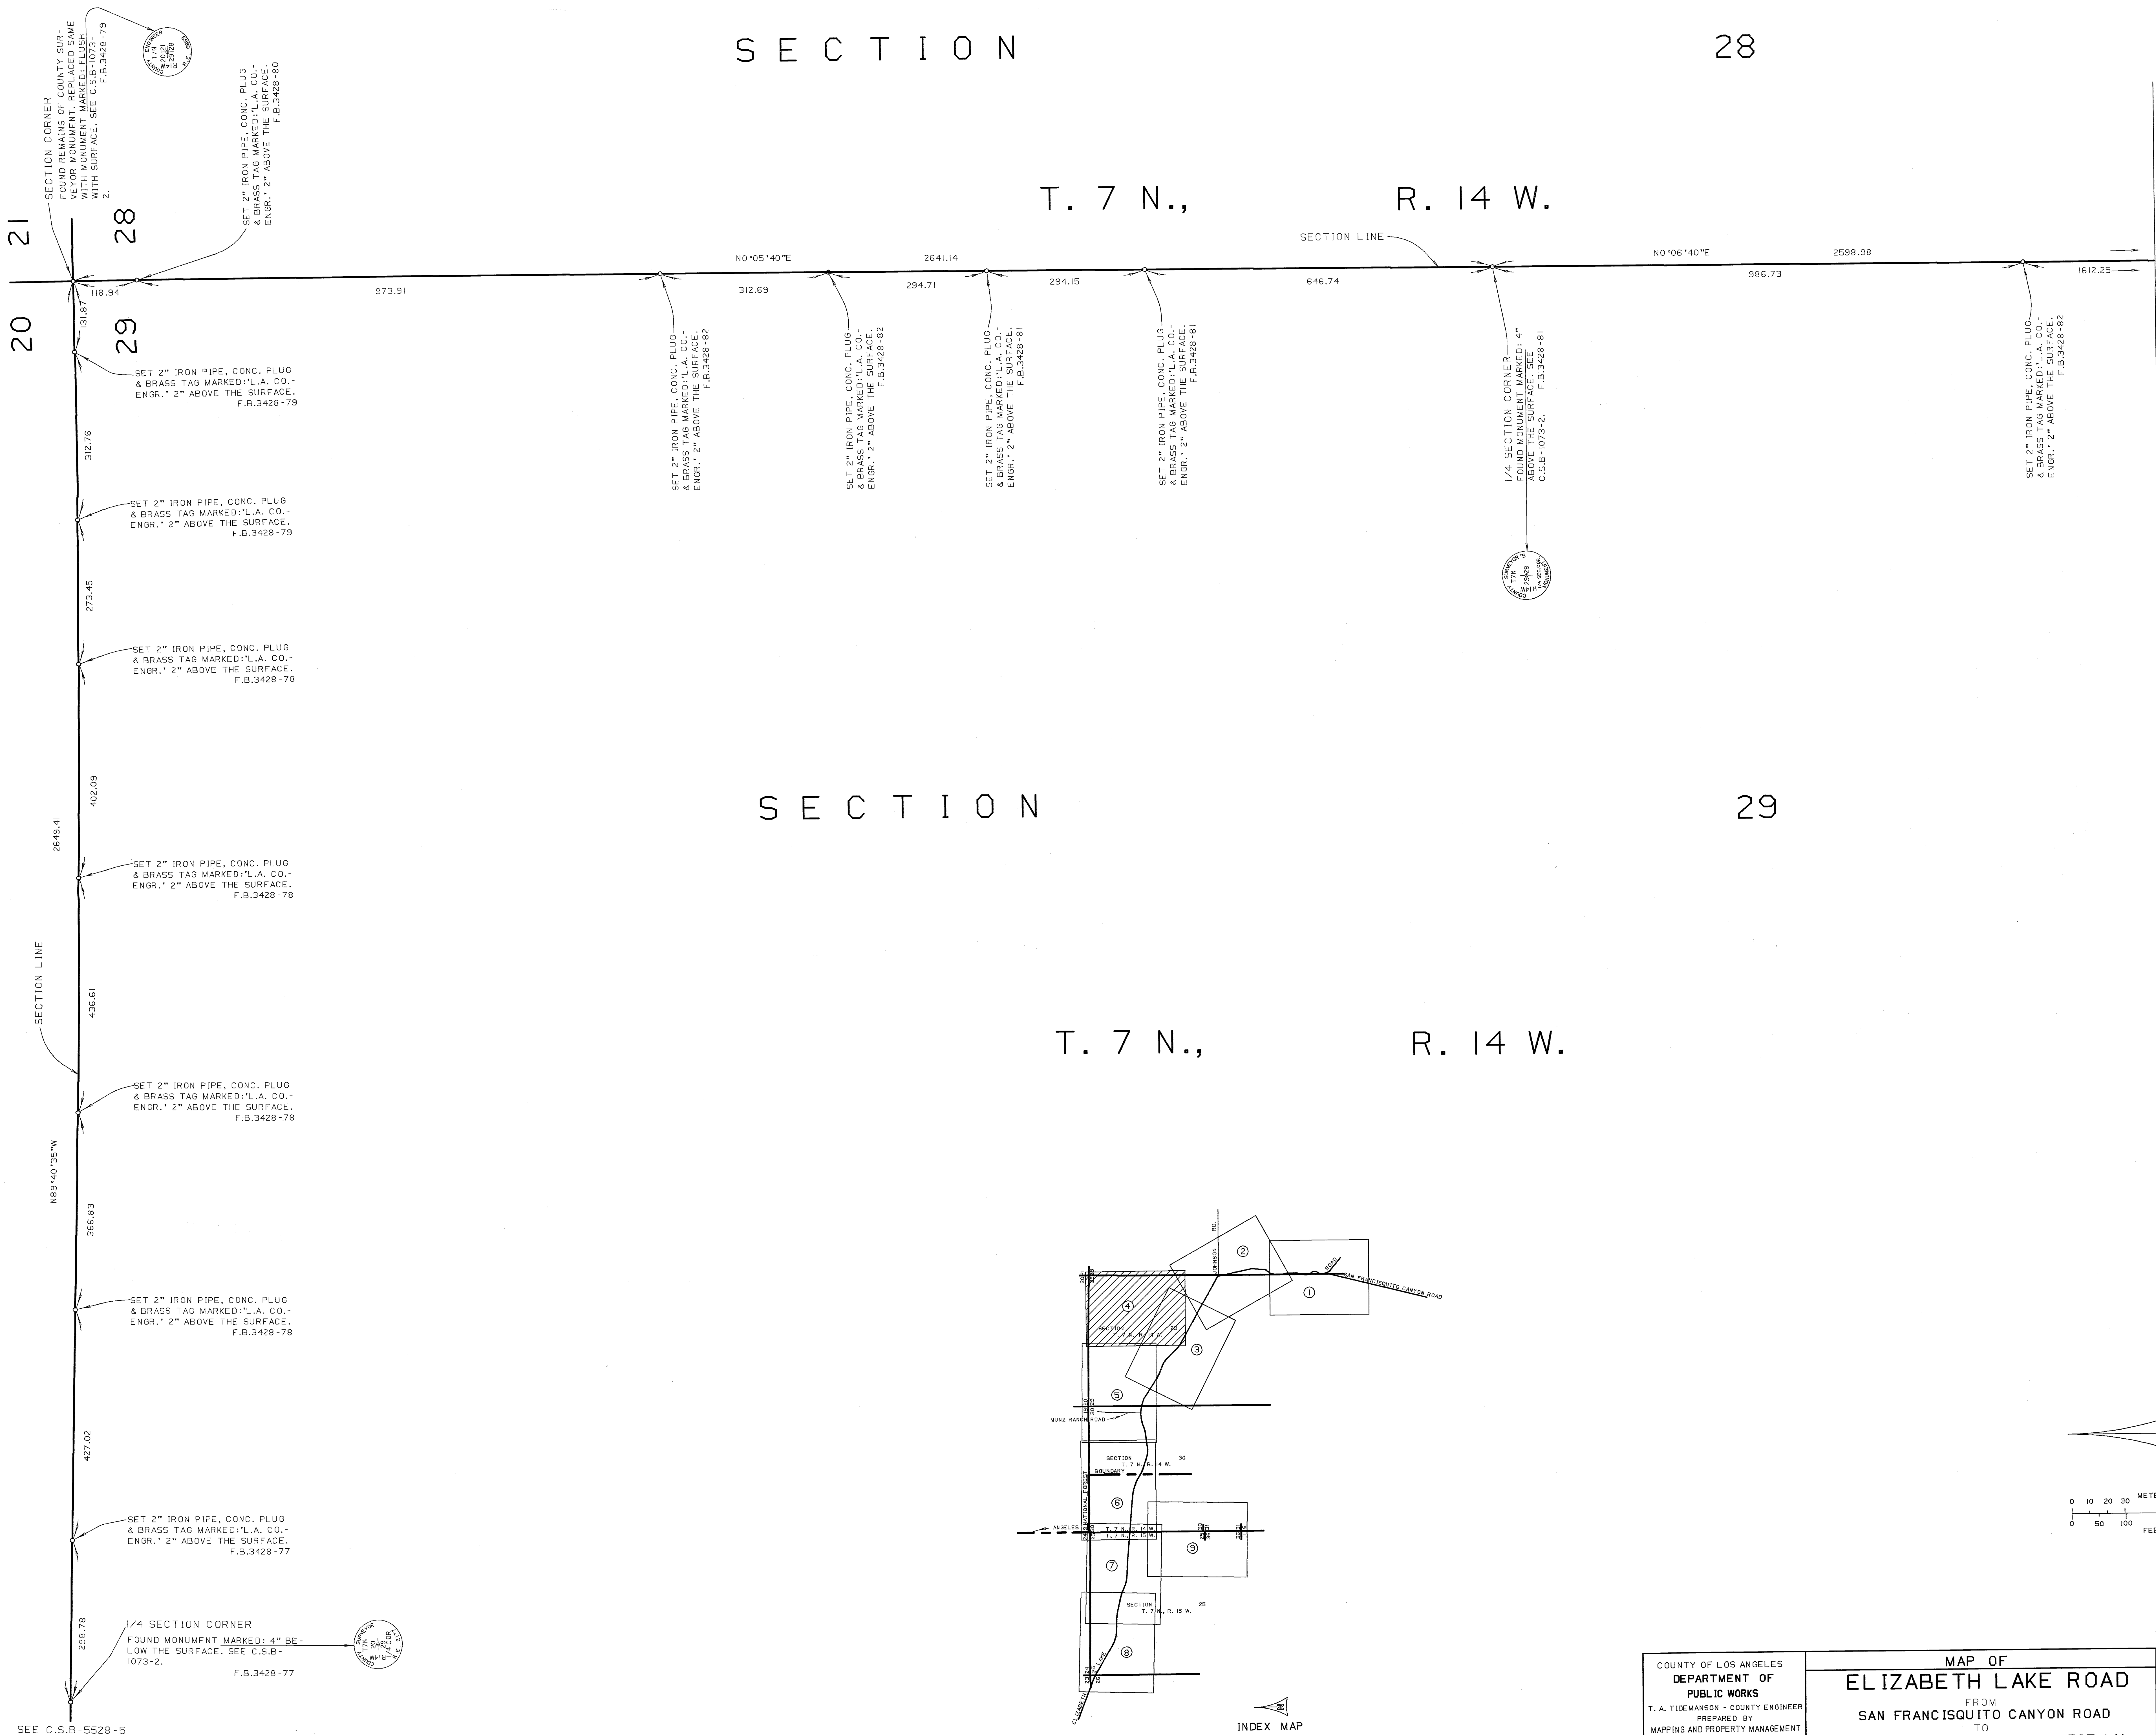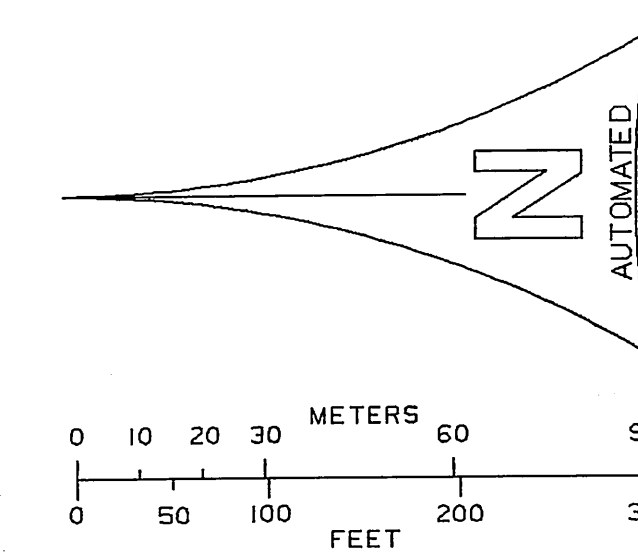
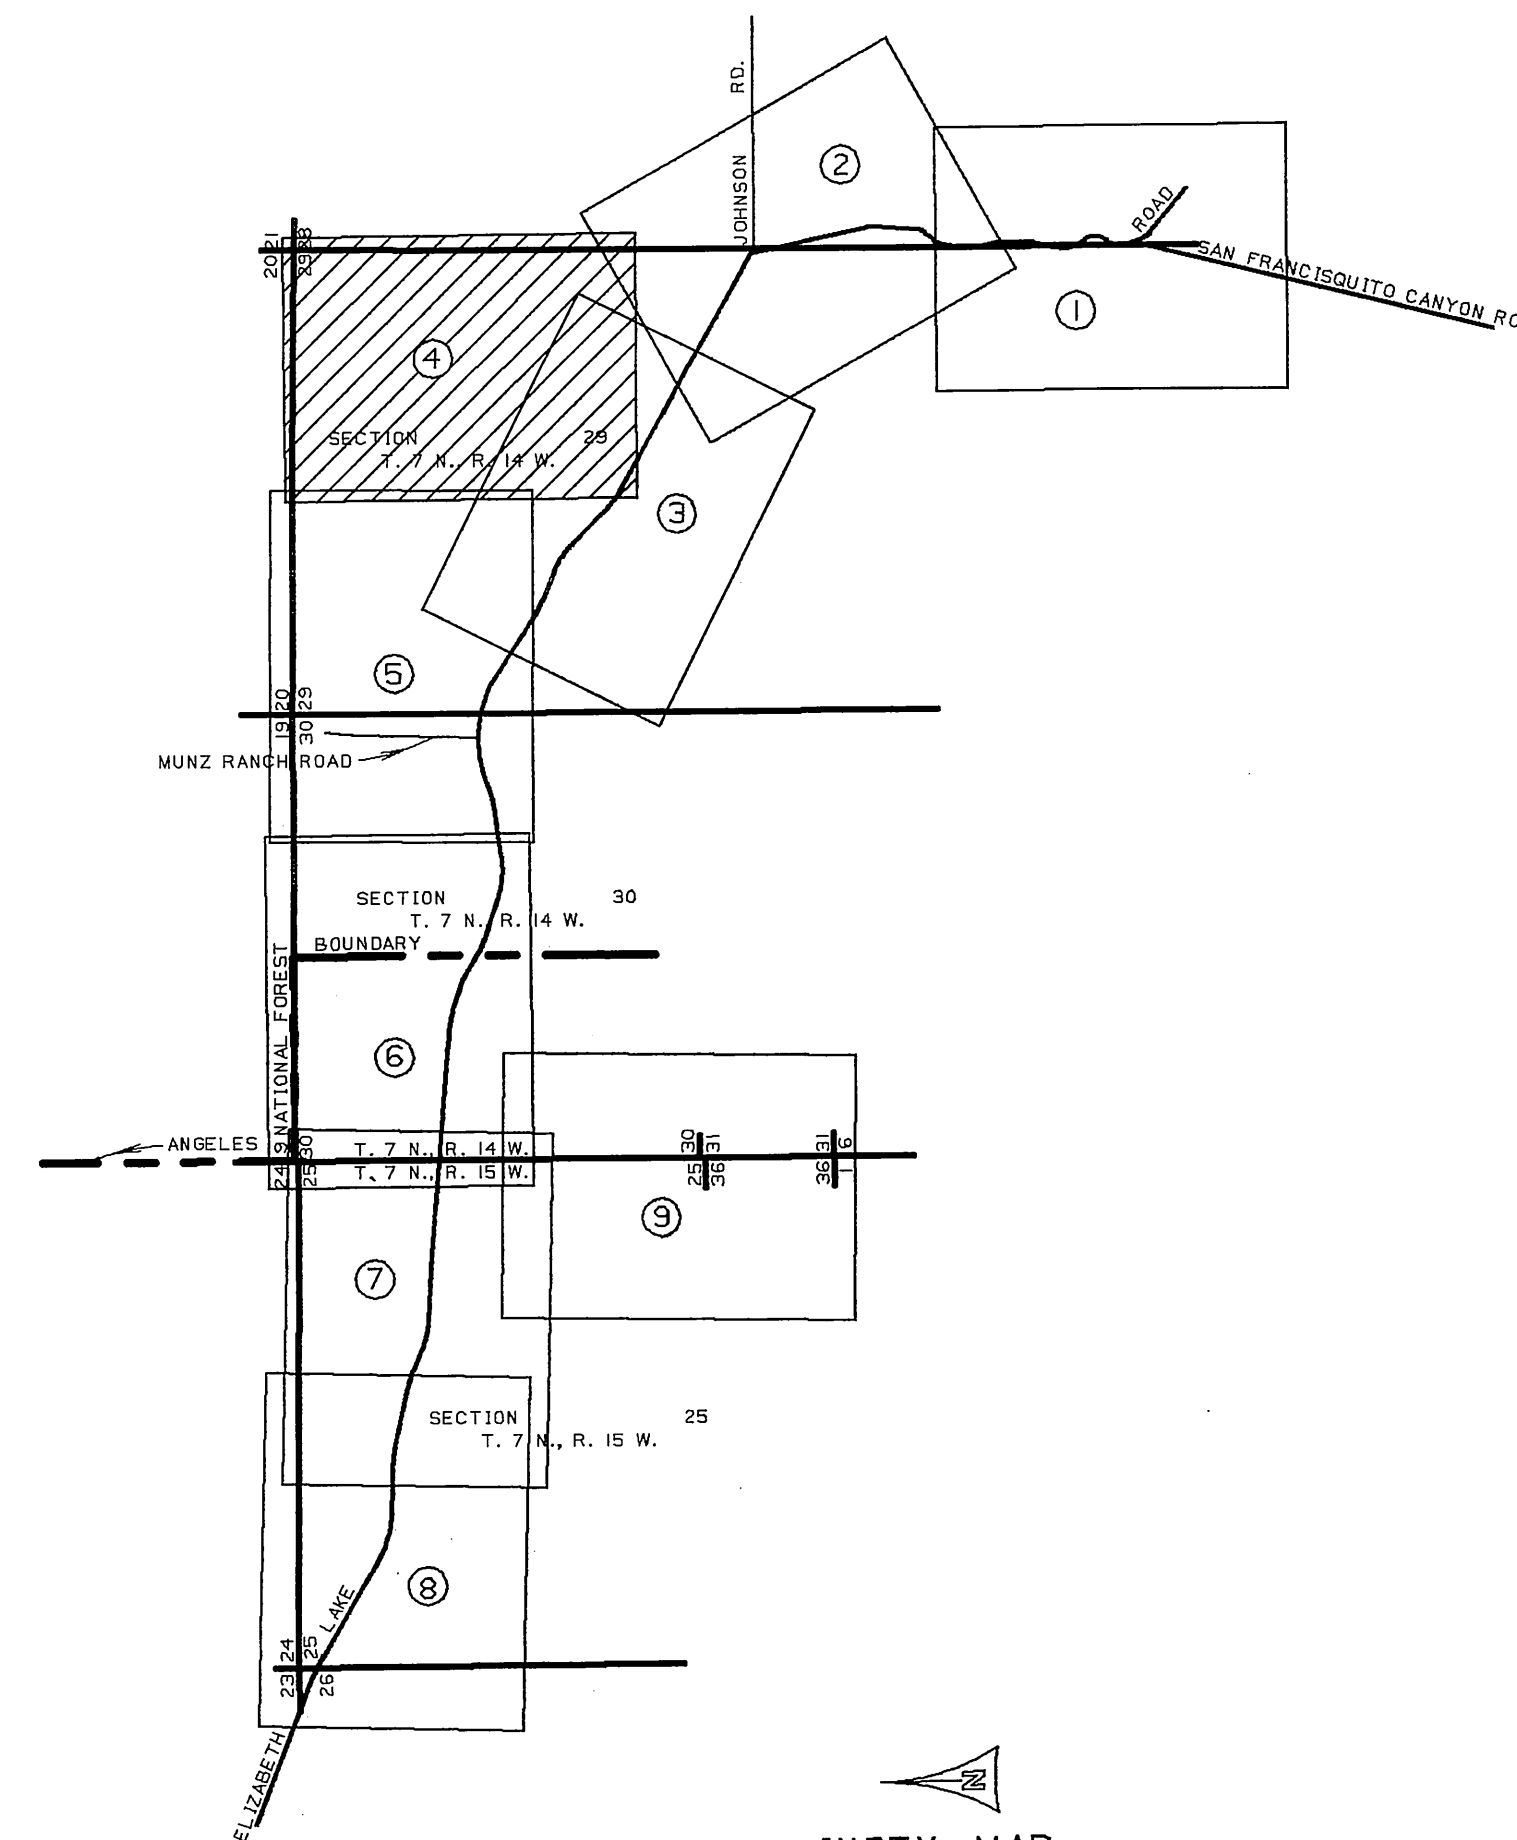


SEE C.S.B. 5528-5


COUNTY OF LOS ANGELES DEPARTMENT OF PUBLIC WORKS T. A. TIDEMANSON - COUNTY ENGINEER PREPARED BY MAPPING AND PROPERTY MANAGEMENT DIVISION AND SURVEY DIVISION SURVEYED BY J. COATES CHECKED BY R. HILARIO DRAWN BY R. HILARIO, S. MASUDA	MAP OF ELIZABETH LAKE ROAD FROM SAN FRANCISQUITO CANYON ROAD TO WEST LINE OF THE NORTHWEST 1/4, SECTION 25 T.7N., R.15W. BASIS OF BEARINGS CALIFORNIA COORDINATE SYSTEM, ZONE 7		COUNTY SURVEYOR'S MAP NO B-5528 SHEET 4 OF 9 SHEETS FILED: 8/22/92 ASST. DEPUTY DIRECTOR SURVEYED JANUARY 1968 REFERENCE F.B.3428 JOB NUMBER M8732001 INDEX MAP NO 72

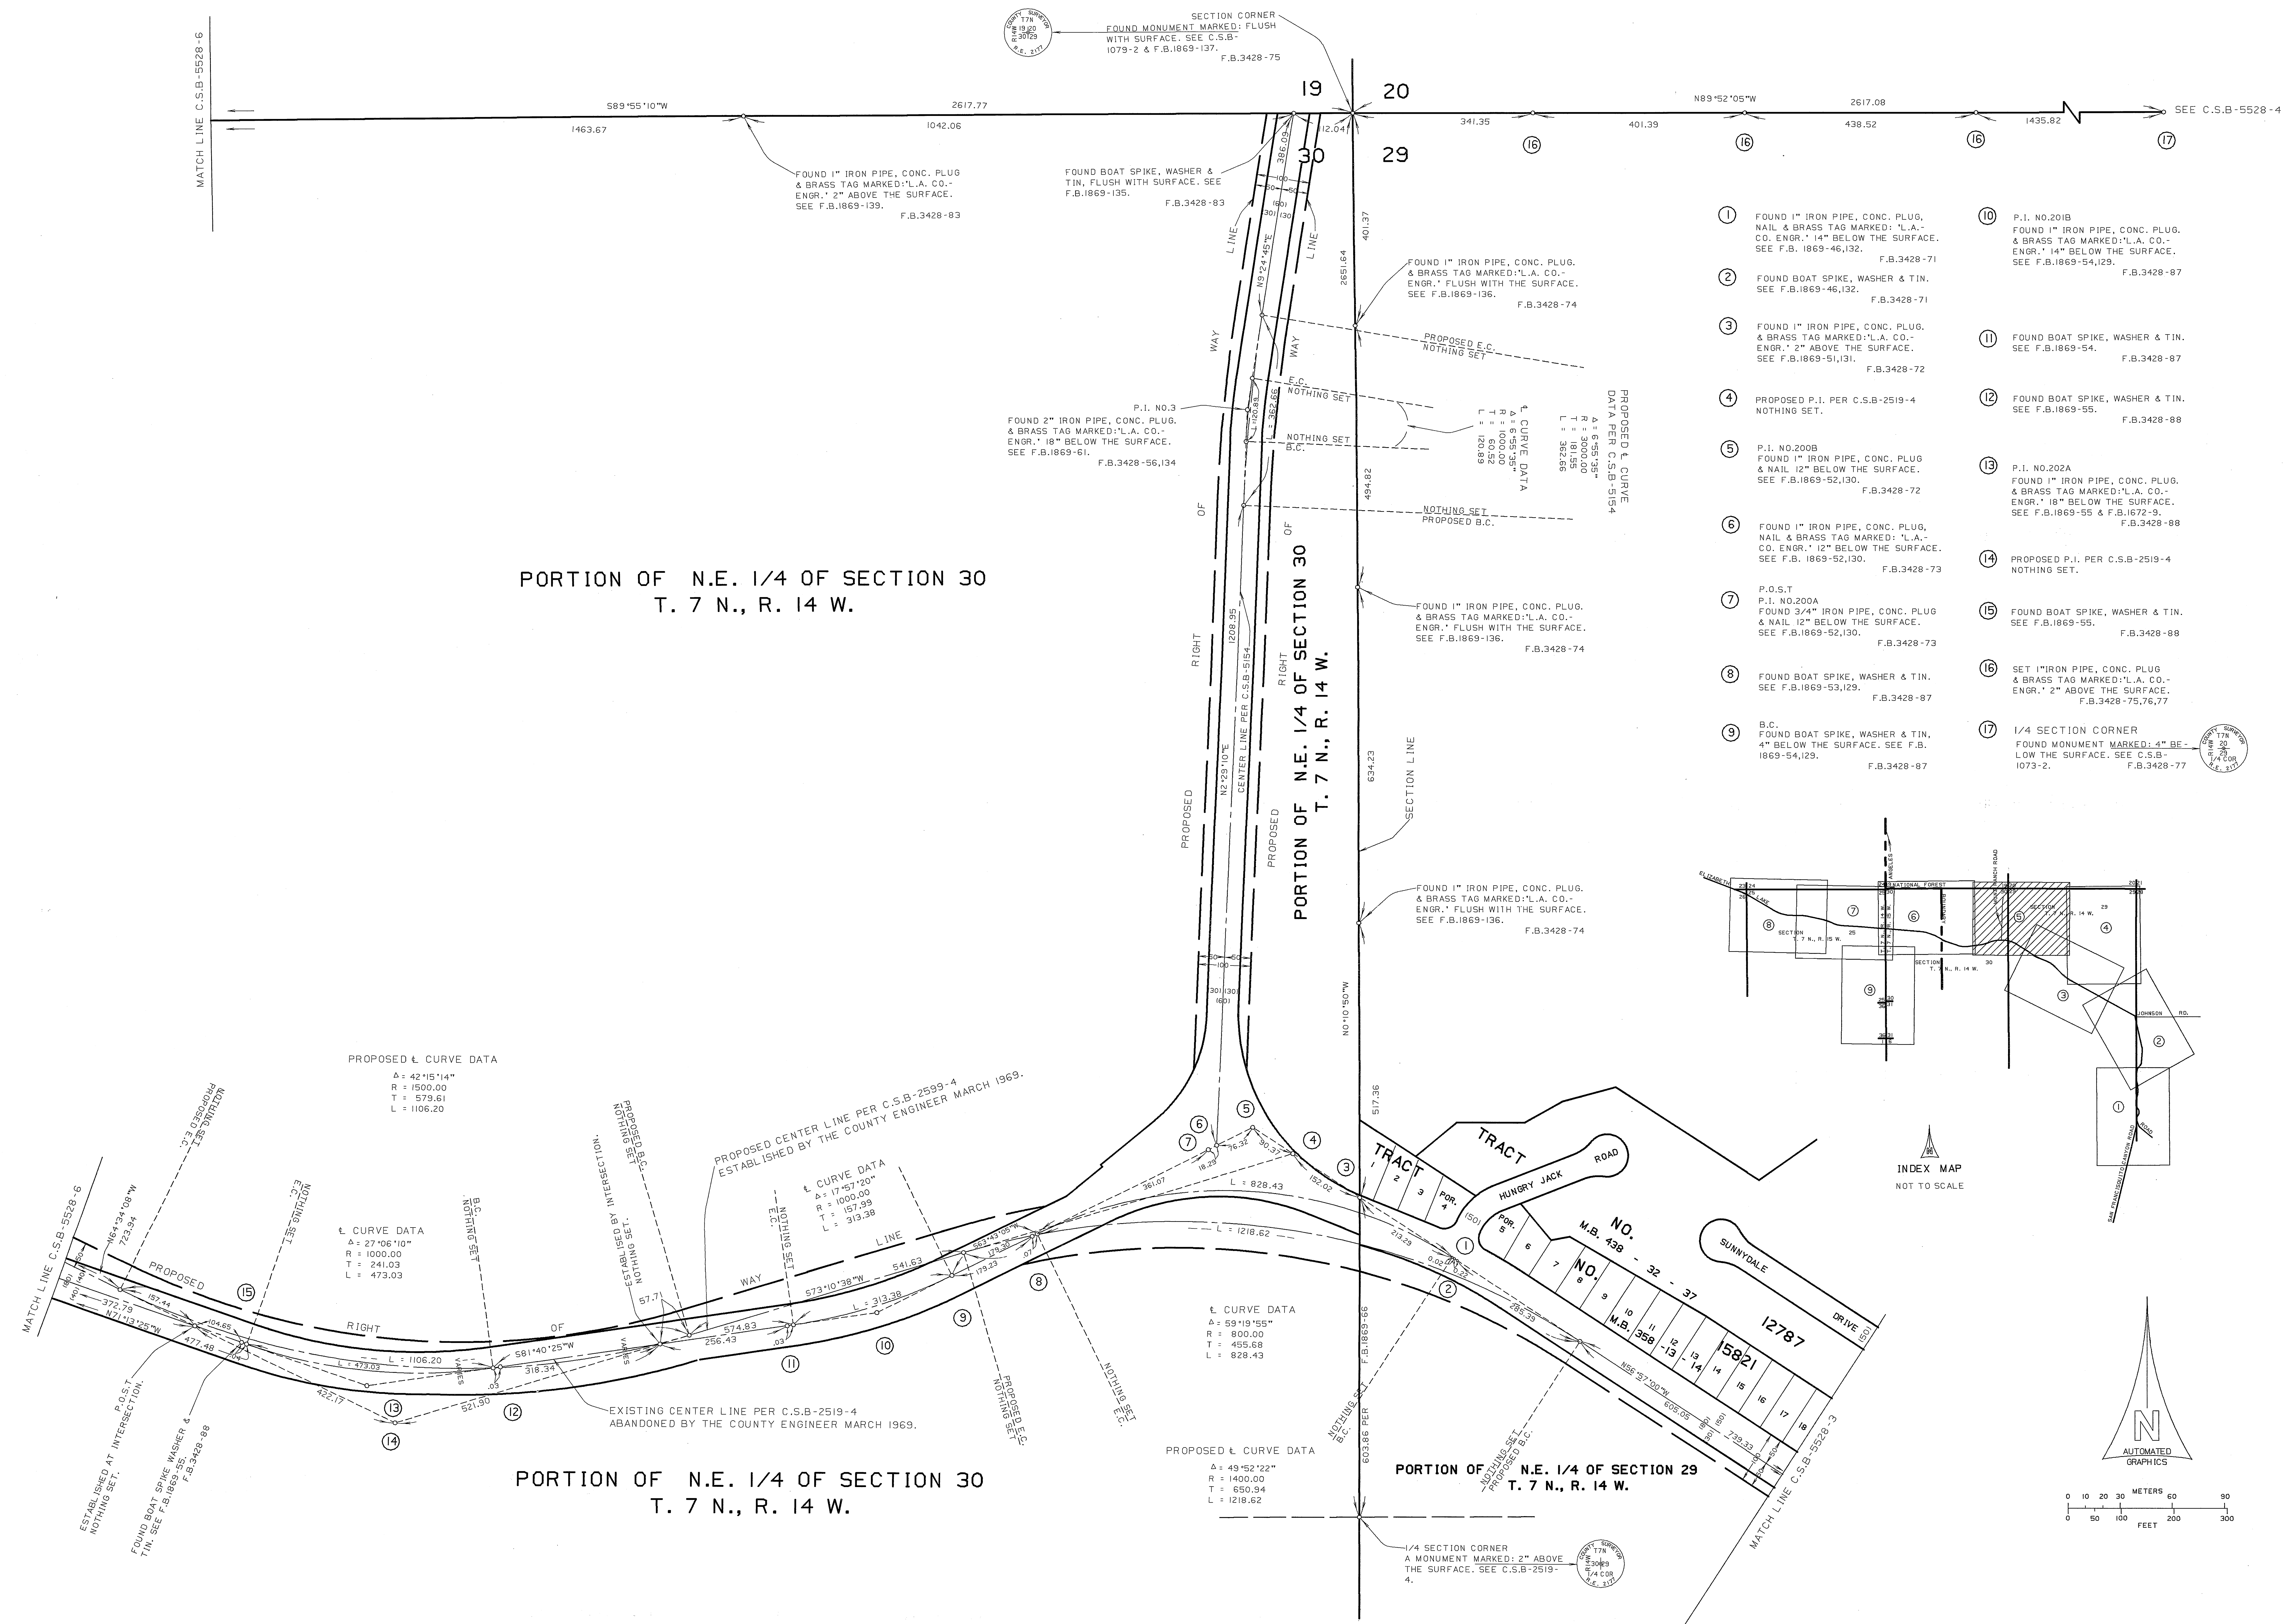


- | | | | |
|---|--|----|---|
| 1 | FOUND 1" IRON PIPE, CONC. PLUG, NAIL & BRASS TAG MARKED: "L.A. CO. ENGR." 14" BELOW THE SURFACE. SEE F.B. 1869-46,132. F.B.3428-71 | 10 | P.I. NO.2018 FOUND 1" IRON PIPE, CONC. PLUG, & BRASS TAG MARKED:"L.A. CO. ENGR." 14" BELOW THE SURFACE. SEE F.B.1869-54,129. F.B.3428-87 |
| 2 | FOUND BOAT SPIKE, WASHER & TIN. SEE F.B.1869-46,132. F.B.3428-71 | 11 | FOUND BOAT SPIKE, WASHER & TIN. SEE F.B.1869-54. F.B.3428-87 |
| 3 | FOUND 1" IRON PIPE, CONC. PLUG, & BRASS TAG MARKED:"L.A. CO. ENGR." 2" ABOVE THE SURFACE. SEE F.B.1869-51,131. F.B.3428-72 | 12 | FOUND BOAT SPIKE, WASHER & TIN. SEE F.B.1869-55. F.B.3428-88 |
| 4 | PROPOSED P.I. PER C.S.B-2519-4 NOTHING SET. | 13 | P.I. NO.202A FOUND 1" IRON PIPE, CONC. PLUG, & BRASS TAG MARKED:"L.A. CO. ENGR." 18" BELOW THE SURFACE. SEE F.B.1869-55 & F.B.1872-9. F.B.3428-88 |
| 5 | P.I. NO.200B FOUND 1" IRON PIPE, CONC. PLUG & NAIL 12" BELOW THE SURFACE. SEE F.B.1869-52,130. F.B.3428-72 | 14 | PROPOSED P.I. PER C.S.B-2519-4 NOTHING SET. |
| 6 | FOUND 1" IRON PIPE, CONC. PLUG, NAIL & BRASS TAG MARKED: "L.A. CO. ENGR." 12" BELOW THE SURFACE. SEE F.B. 1869-52,130. F.B.3428-73 | 15 | FOUND BOAT SPIKE, WASHER & TIN. SEE F.B.1869-55. F.B.3428-88 |
| 7 | P.O.S.T. P.I. NO.200A FOUND 3/4" IRON PIPE, CONC. PLUG & NAIL 12" BELOW THE SURFACE. SEE F.B.1869-52,130. F.B.3428-73 | 16 | SET 1" IRON PIPE, CONC. PLUG & BRASS TAG MARKED:"L.A. CO. ENGR." 2" ABOVE THE SURFACE. F.B.3428-75,76,77 |
| 8 | FOUND BOAT SPIKE, WASHER & TIN. SEE F.B.1869-53,129. F.B.3428-87 | 17 | 1/4 SECTION CORNER FOUND MONUMENT MARKED: 4" BELOW THE SURFACE. SEE C.S.B-1073-2. F.B.3428-77 |
| 9 | B.C. FOUND BOAT SPIKE, WASHER & TIN, 4" BELOW THE SURFACE. SEE F.B. 1869-54,129. F.B.3428-87 | | |

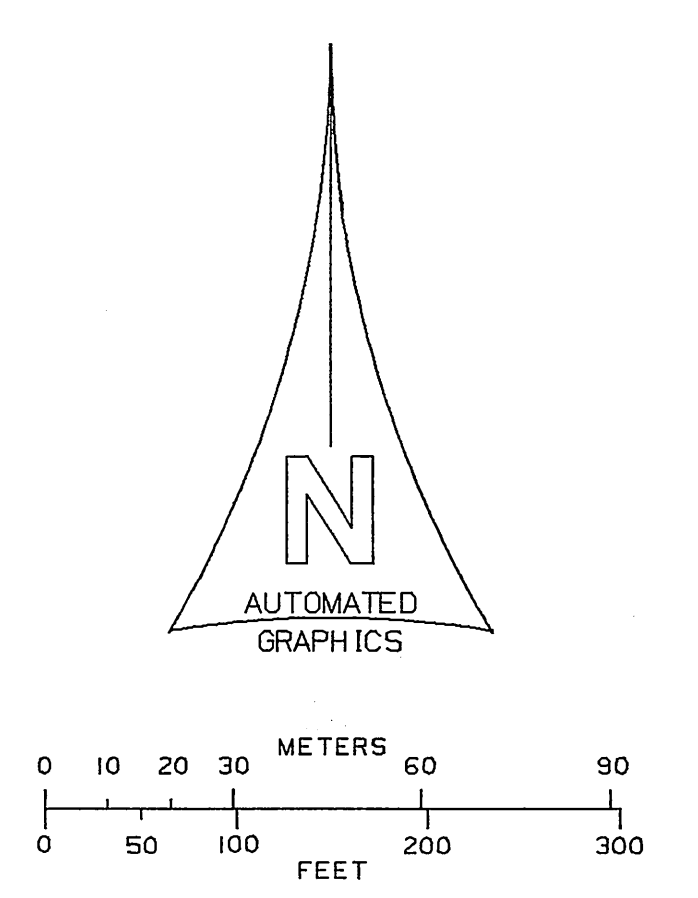
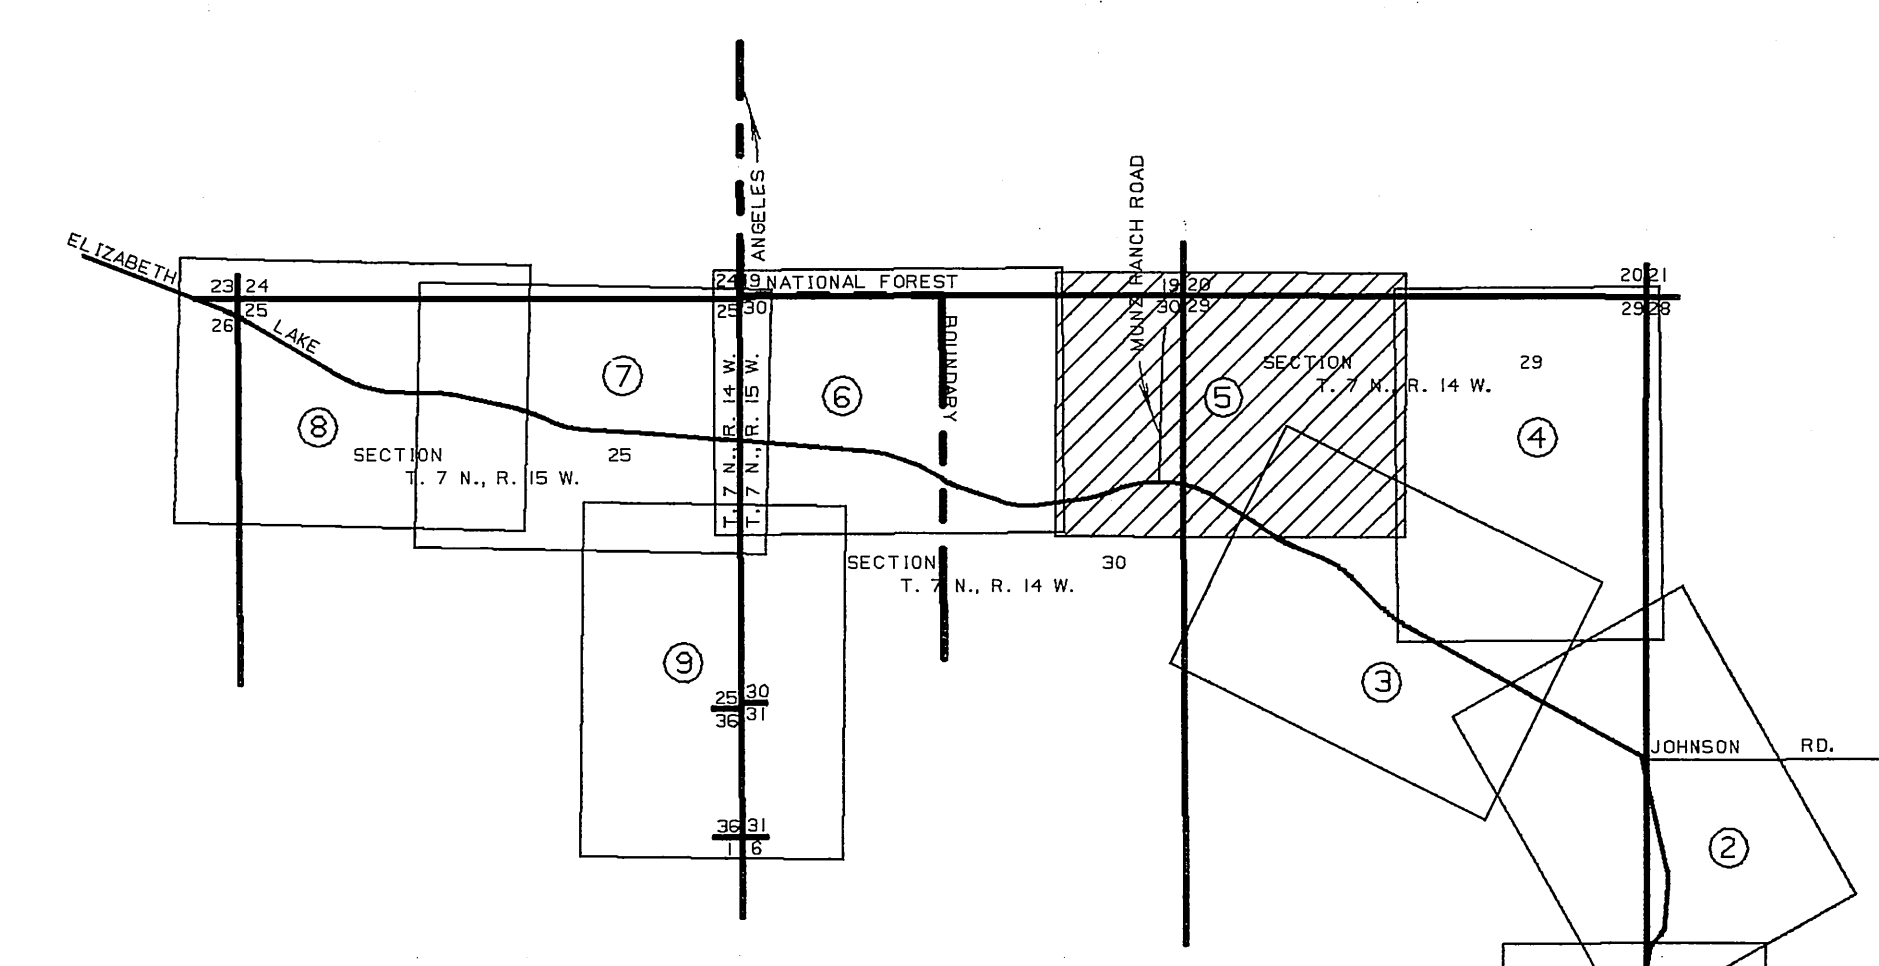


COUNTY OF LOS ANGELES DEPARTMENT OF PUBLIC WORKS T. A. TIDEMANSON - COUNTY ENGINEER PREPARED BY MAPPING AND PROPERTY MANAGEMENT DIVISION AND SURVEY DIVISION SURVEYED BY J. L. COATES CHECKED BY R. L. HILAR DRAWN BY R. L. HILAR	MAP OF ELIZABETH LAKE ROAD FROM SAN FRANCISQUITO CANYON ROAD TO WEST LINE OF THE NORTHWEST 1/4, SECTION 25 T.7N.,R.15W. BASIS OF BEARINGS CALIFORNIA COORDINATE SYSTEM, ZONE 7	COUNTY SURVEYOR'S MAP NO B-5528 SHEET 6 OF 9 SHEETS FILED: <u>227</u> 1987 ASSY. DEPUTY DIRECTOR SURVEYED JANUARY 1969 REFERENCE F.B.3428 JOB NUMBER M8732001
		INDEX MAP NO 72

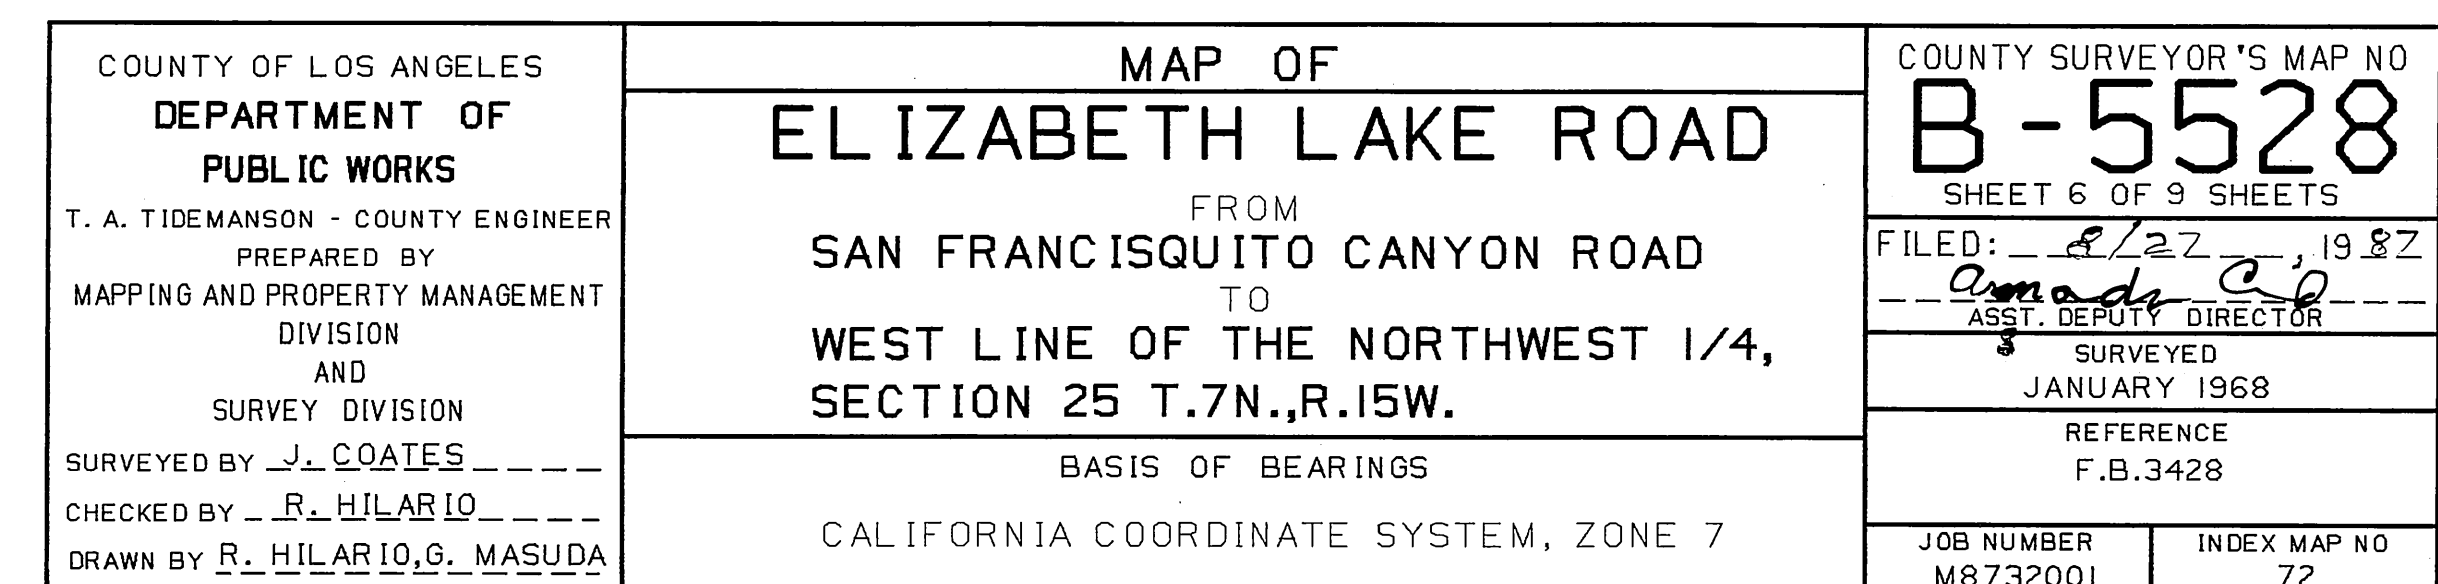

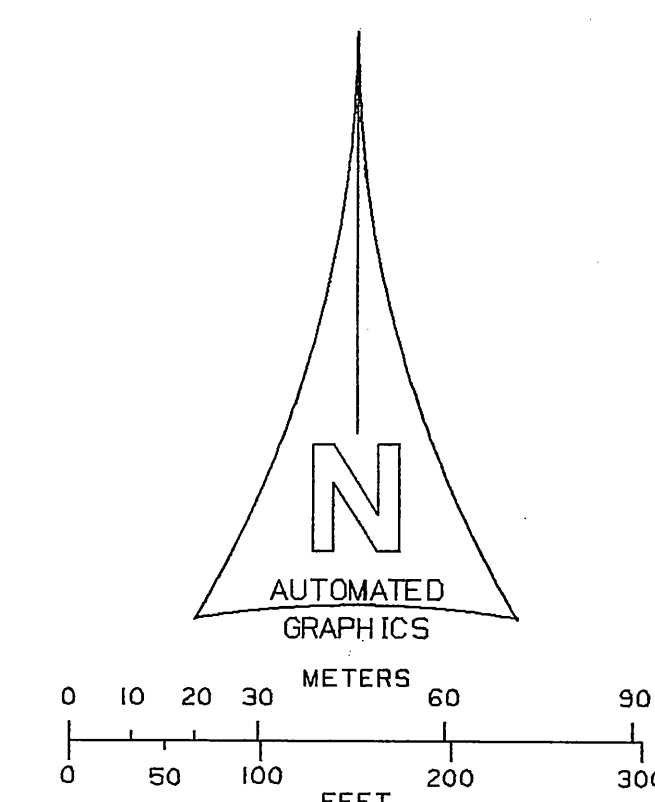

COUNTY OF LOS ANGELES	MAP OF	COUNTY SURVEYOR'S MAP NO.
DEPARTMENT OF PUBLIC WORKS	ELIZABETH LAKE ROAD	B-5528
T. A. TIDEMANSON - COUNTY ENGINEER	FROM	SHEET 7 OF 9 SHEETS
PREPARED BY	SAN FRANCISCOITO CANYON ROAD	FILED: <i>2/27/1968</i>
MAPPING AND PROPERTY MANAGEMENT DIVISION	TO	ASST. DEPT. DIRECTOR
AND	WEST LINE OF THE NORTHWEST 1/4,	SURVEYED
SURVEY DIVISION	SECTION 25 T.7N., R.15W.	JANUARY 1968
SURVEYED BY <i>J. COATES</i>	BASIS OF BEARINGS	REFERENCE
CHECKED BY <i>R. HILARIO</i>	CALIFORNIA COORDINATE SYSTEM, ZONE 7	F.B. 3428
DRAWN BY <i>R. HILARIO & G. MASUDA</i>		JOB NUMBER INDEX MAP NO.

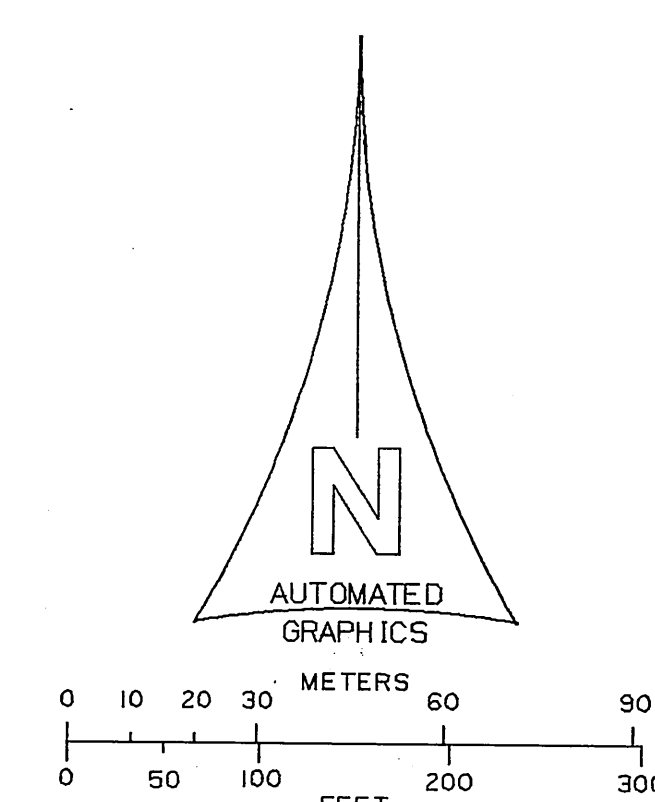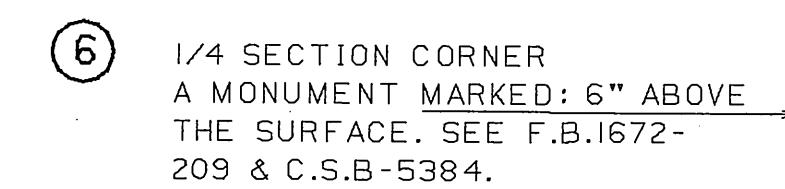

COUNTY OF LOS ANGELES	MAP OF	COUNTY SURVEYOR'S MAP NO.
DEPARTMENT OF PUBLIC WORKS	ELIZABETH LAKE ROAD	B-5528
T. A. TIDEMANSON - COUNTY ENGINEER	FROM	SHEET 8 OF 9 SHEETS
PREPARED BY	SAN FRANCISCOITO CANYON ROAD	FILED: <i>B-5528</i> 1987
MAPPING AND PROPERTY MANAGEMENT	TO	<i>ASST. DEPUTY DIRECTOR</i>
DIVISION	WEST LINE OF THE NORTHWEST 1/4,	SURVEYED
AND	SECTION 25 T.7N., R.15W.	JANUARY 1968
SURVEY DIVISION	BASIS OF BEARINGS	REFERENCE
SURVEYED BY <i>J. COATES</i>	CALIFORNIA COORDINATE SYSTEM, ZONE 7	F.B.3428
CHECKED BY <i>R. HILARIO</i>		JOB NUMBER
DRAWN BY <i>R. HILARIO G. MASUDA</i>		INDEX MAP NO.

MATCH LINE C.S.B.-5528-6

SECTION

30

SECTION

31

T. 7 N., R. 14. W.

T. 7 N., R. 14 W.

50°15'15"E

2493.02

4038.33

T. 7 N., R. 14 W.

1185.51 PER C.S.B.-2313

T. 7 N., R. 15 W.

1157.83 PER C.S.B.-1073-2

SECTION LINE

SECTION

25

25

30

SECTION

T. 7 N., R. 15 W.


36

31

T. 7 N., R. 15. W.




ANGLE POINT
MONUMENT MARKED FLUSH
WITH SURFACE. SEE C.S.B.-1073-
2 & C.S.B.-2313.
F.B.3428-91

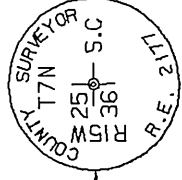


CLOSING CORNER SECTION 25
A MONUMENT MARKED FLUSH
WITH SURFACE. SEE C.S.B.-
5384 & F.B.1672-72



1/4 SECTION CORNER 36
A MONUMENT MARKED. SEE C.S.B.-
5384 & F.B.573-10.

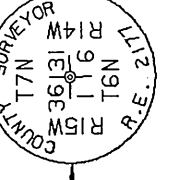

SECTION CORNER
A MONUMENT MARKED. SEE C.S.B.-
5384 & F.B.573-10.

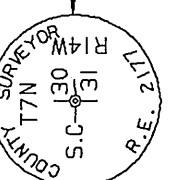

CLOSING SECTION CORNER
A MONUMENT MARKED. SEE C.S.B.-
5384 & F.B.573-10.

50°26'45"E
2651.48 PER C.S.B.-1073-2


50°26'50"E
2693.76 PER C.S.B.-1073-2

50°51'27"E


8737.06

7280.34

SURVEY CONTROL STATION
LAKE HUGHES K-14
A L.A. CO. SURVEY CONTROL
SYSTEM MONUMENT 4" ABOVE THE
SURFACE. SEE C.S.B.-5384 & F.B.
2943-97.
N4345780.94 (1972 ADJUSTMENT)
E4162887.40

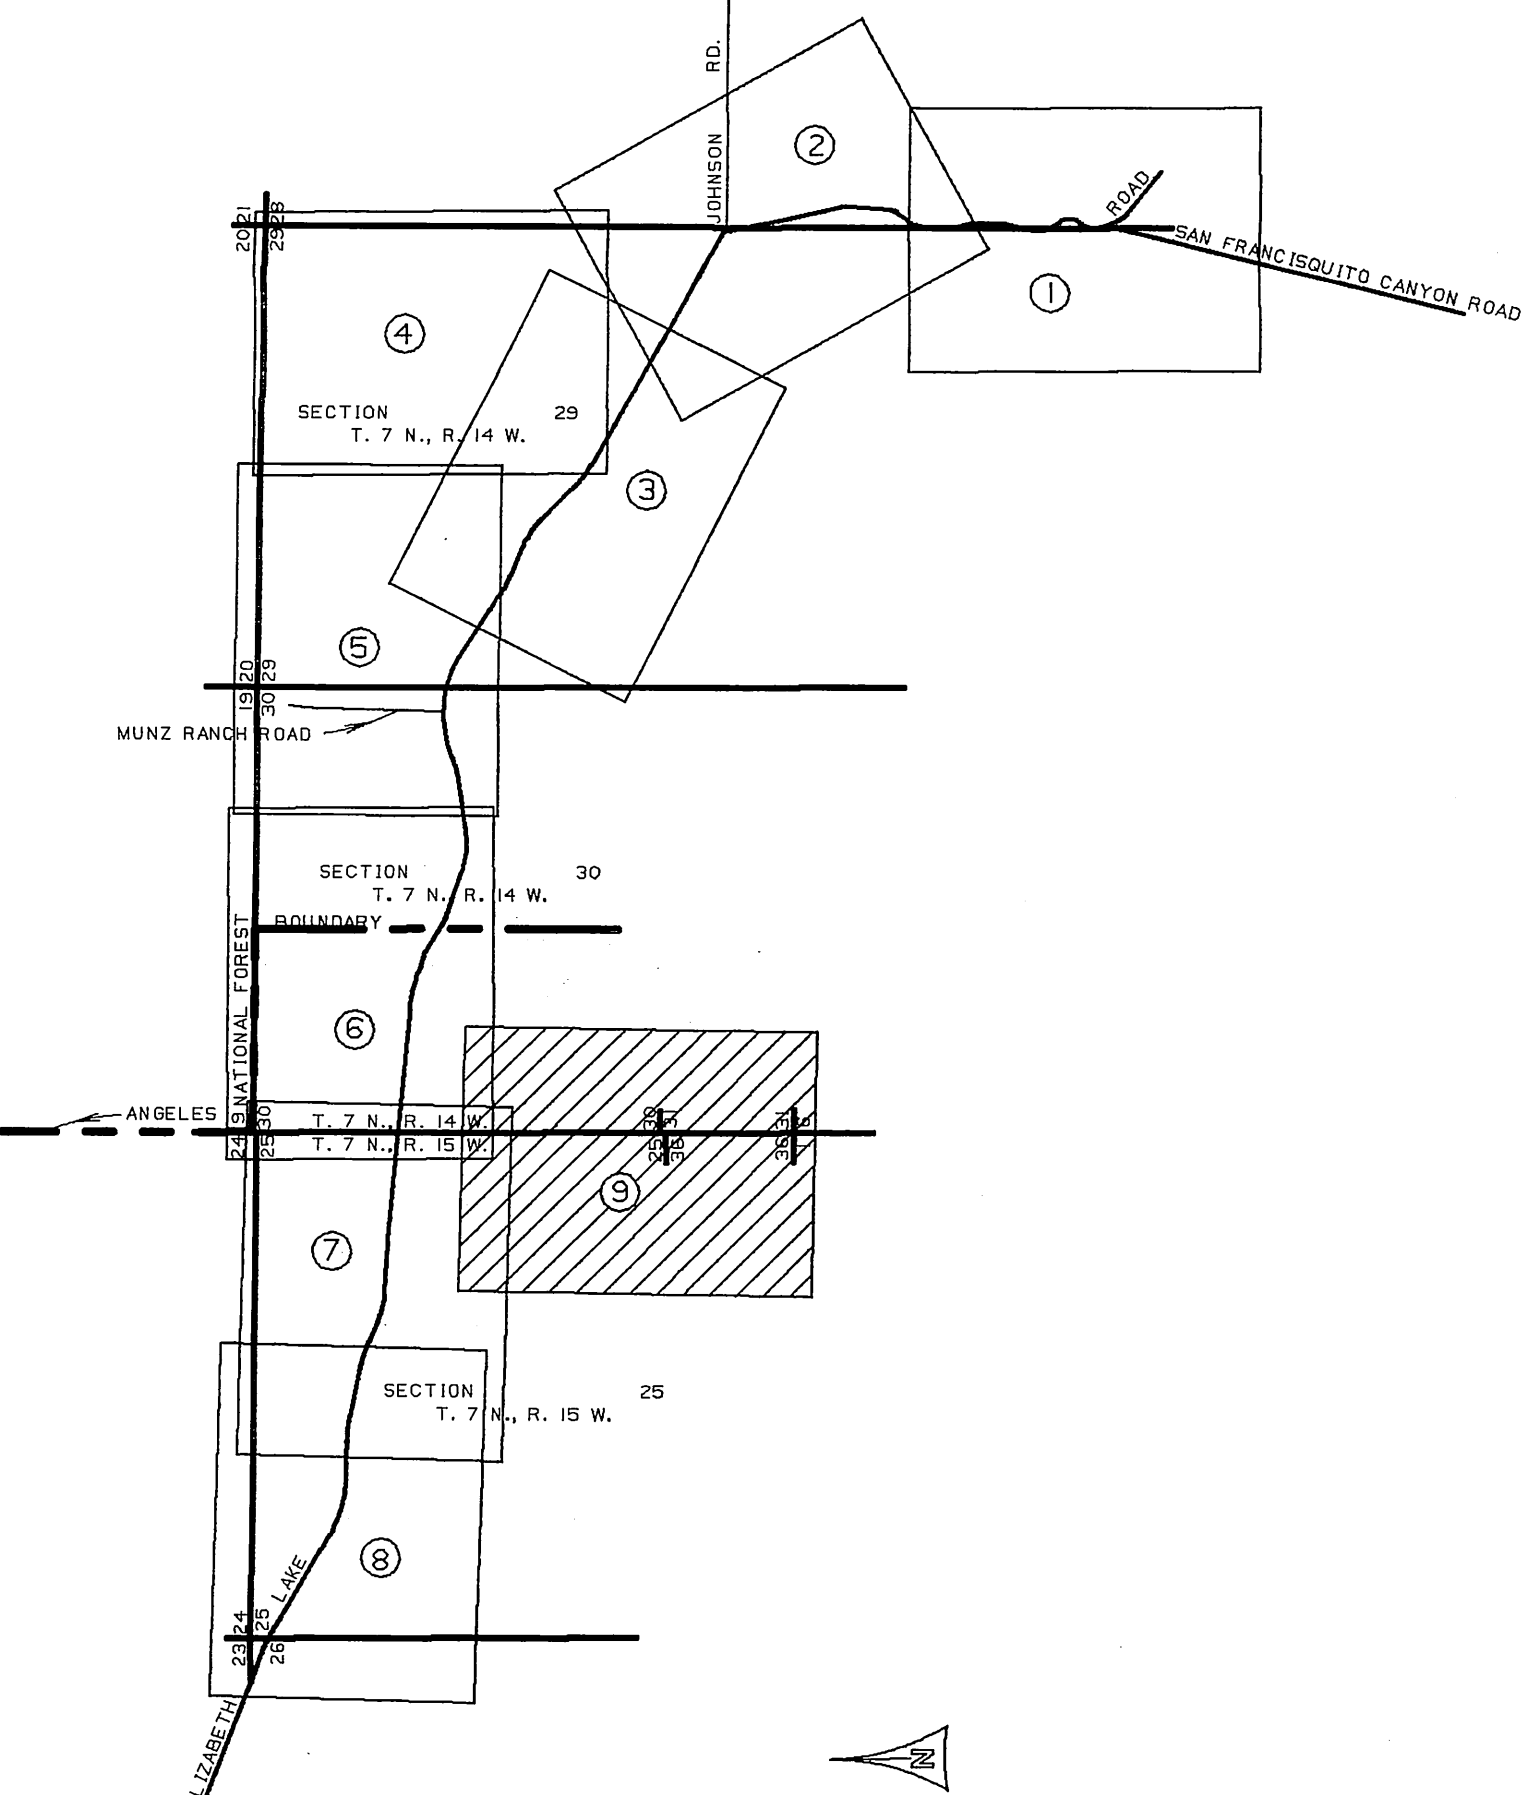

INDEX MAP
NOT TO SCALE

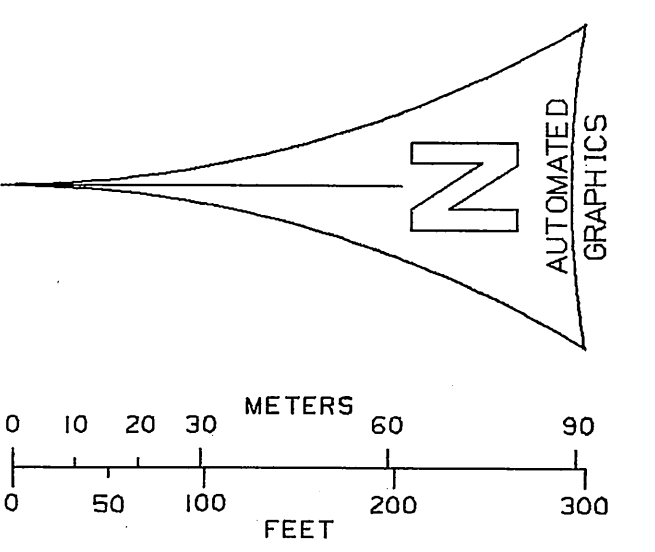

COUNTY OF LOS ANGELES DEPARTMENT OF PUBLIC WORKS T. A. TIDEMANSON - COUNTY ENGINEER PREPARED BY MAPPING AND PROPERTY MANAGEMENT DIVISION AND SURVEY DIVISION SURVEYED BY J. L. COATES CHECKED BY R. L. HILARIO DRAWN BY R. L. HILARIO, MASUDA	MAP OF ELIZABETH LAKE ROAD FROM SAN FRANCISQUITO CANYON ROAD WEST LINE OF THE NORTHWEST 1/4, SECTION 25 T.7N.,R.15W. BASIS OF BEARINGS CALIFORNIA COORDINATE SYSTEM, ZONE 7		COUNTY SURVEYOR'S MAP NO B-5528 SHEET 9 OF 9 SHEETS FILED: 8/22/82 ASST. DEPUTY DIRECTOR SURVEYED JANUARY 1968 REFERENCE F.B.2943 F.B.3428 JOB NUMBER M8732001
			INDEX MAP NO 72