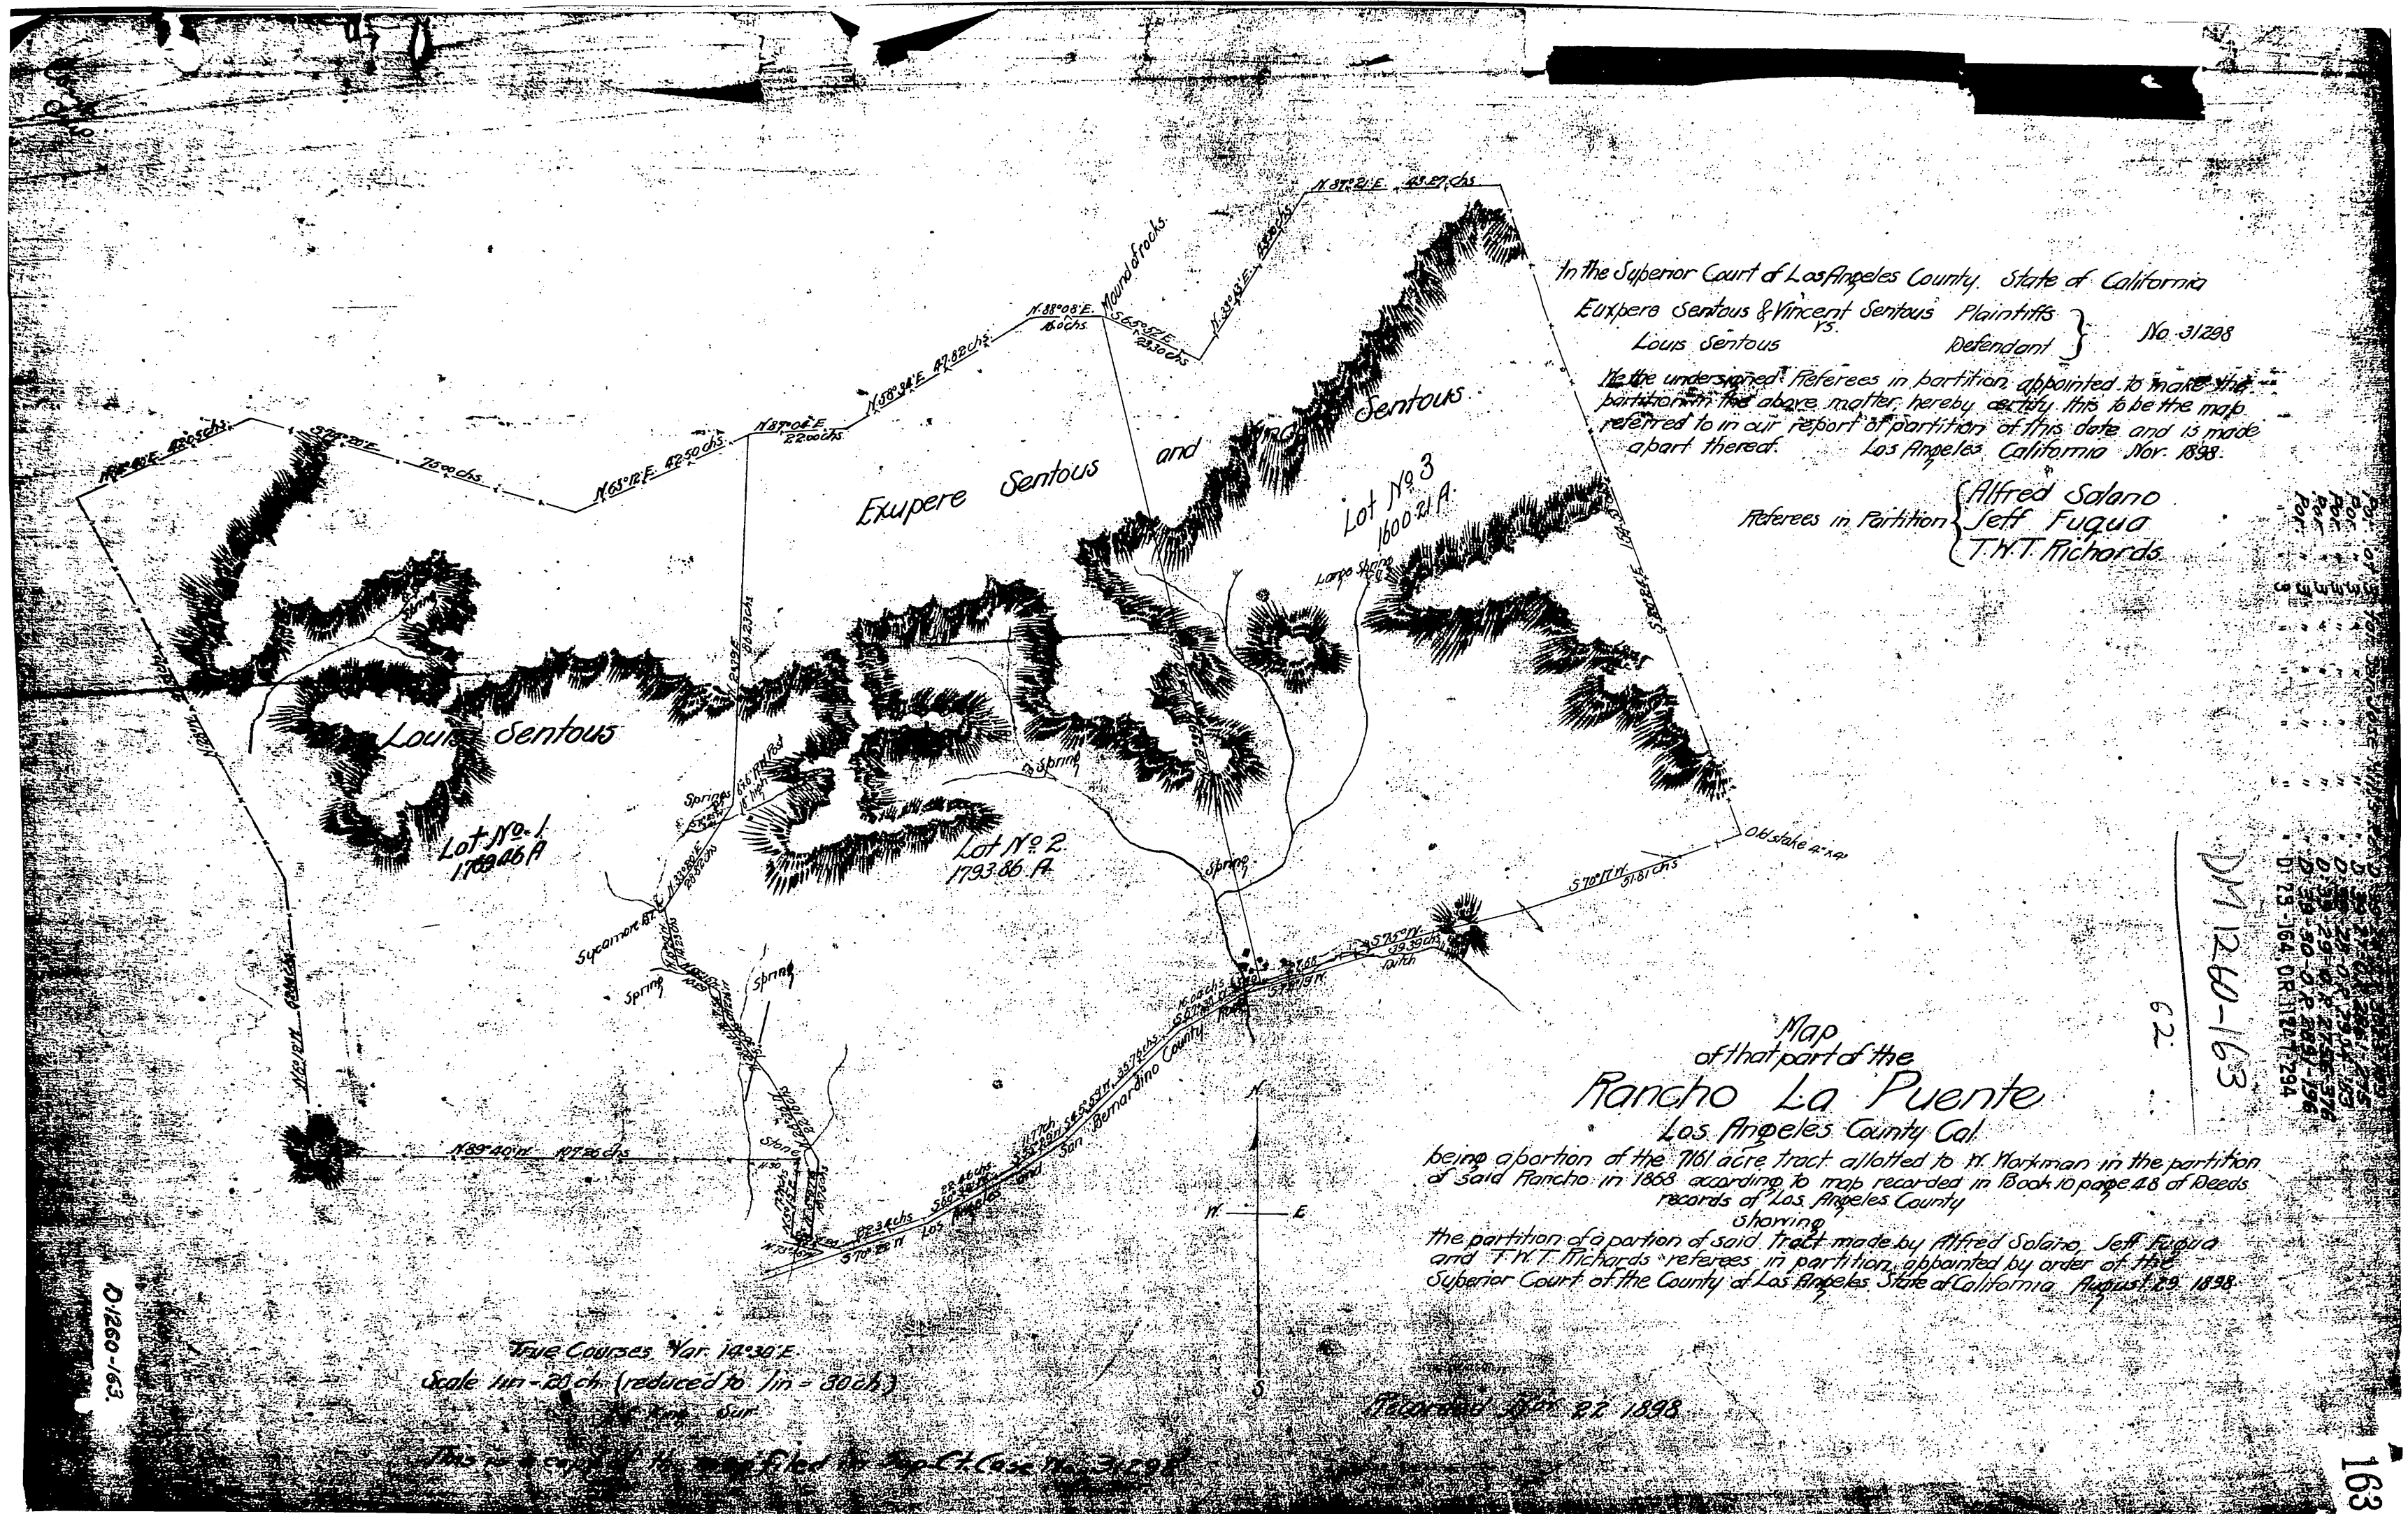
In the Superior Court of Los Angeles County State of California
Exupere Sentous & Vincent Sentous Plaintiffs
vs.
Louis Sentous Defendant
No. 31298
We the undersigned Referees in partition appointed to make the partition in the above matter hereby certify this to be the map referred to in our report of partition of this date and is made apart thereof. Los Angeles California Nov. 1898.
Referees in Partition
Alfred Solano
Jeff Fuqua
T.W.T. Richards
Exupere Sentous and Vincent Sentous
Louis Sentous
Lot No. 1 1769.46 A
Lot No. 2 1793.86 A
Lot No. 3 1600.21 A
Mound of rocks
Large Spring
Spring
Old stake 4"x4"
Ditch
San Bernardino County
Los Angeles and
Sycamore
Stone
N 89°40' W 107.26 chs
S 70°22' W
S 70°17' W 51.81 chs
S 75°0' W 39.39 chs
N 88°08' E 16.0 chs
S 65°52' E 23.30 chs
N 87°04' E 22.00 chs
N 63°12' E 42.50 chs
S 70°20' E 75.00 chs
N 87°21' E 43.27 chs
N
S
W
E
True Courses Var. 14°30' E
Scale 1in - 20 ch. (reduced to 1in = 30 ch.)
Recorded Nov. 22 1898
This is a copy of the map filed in Sup. Ct. Case No. 31298
D 1260-163
62
DM 1260-163
D 29-30 O.R. 2891-196
D 29-30 O.R. 2756-376
163