LOS ANGELES & SALT LAKE RAILROAD COMPANY
TO
UNITED STATES OF AMERICA

65

DM 7104-65
46

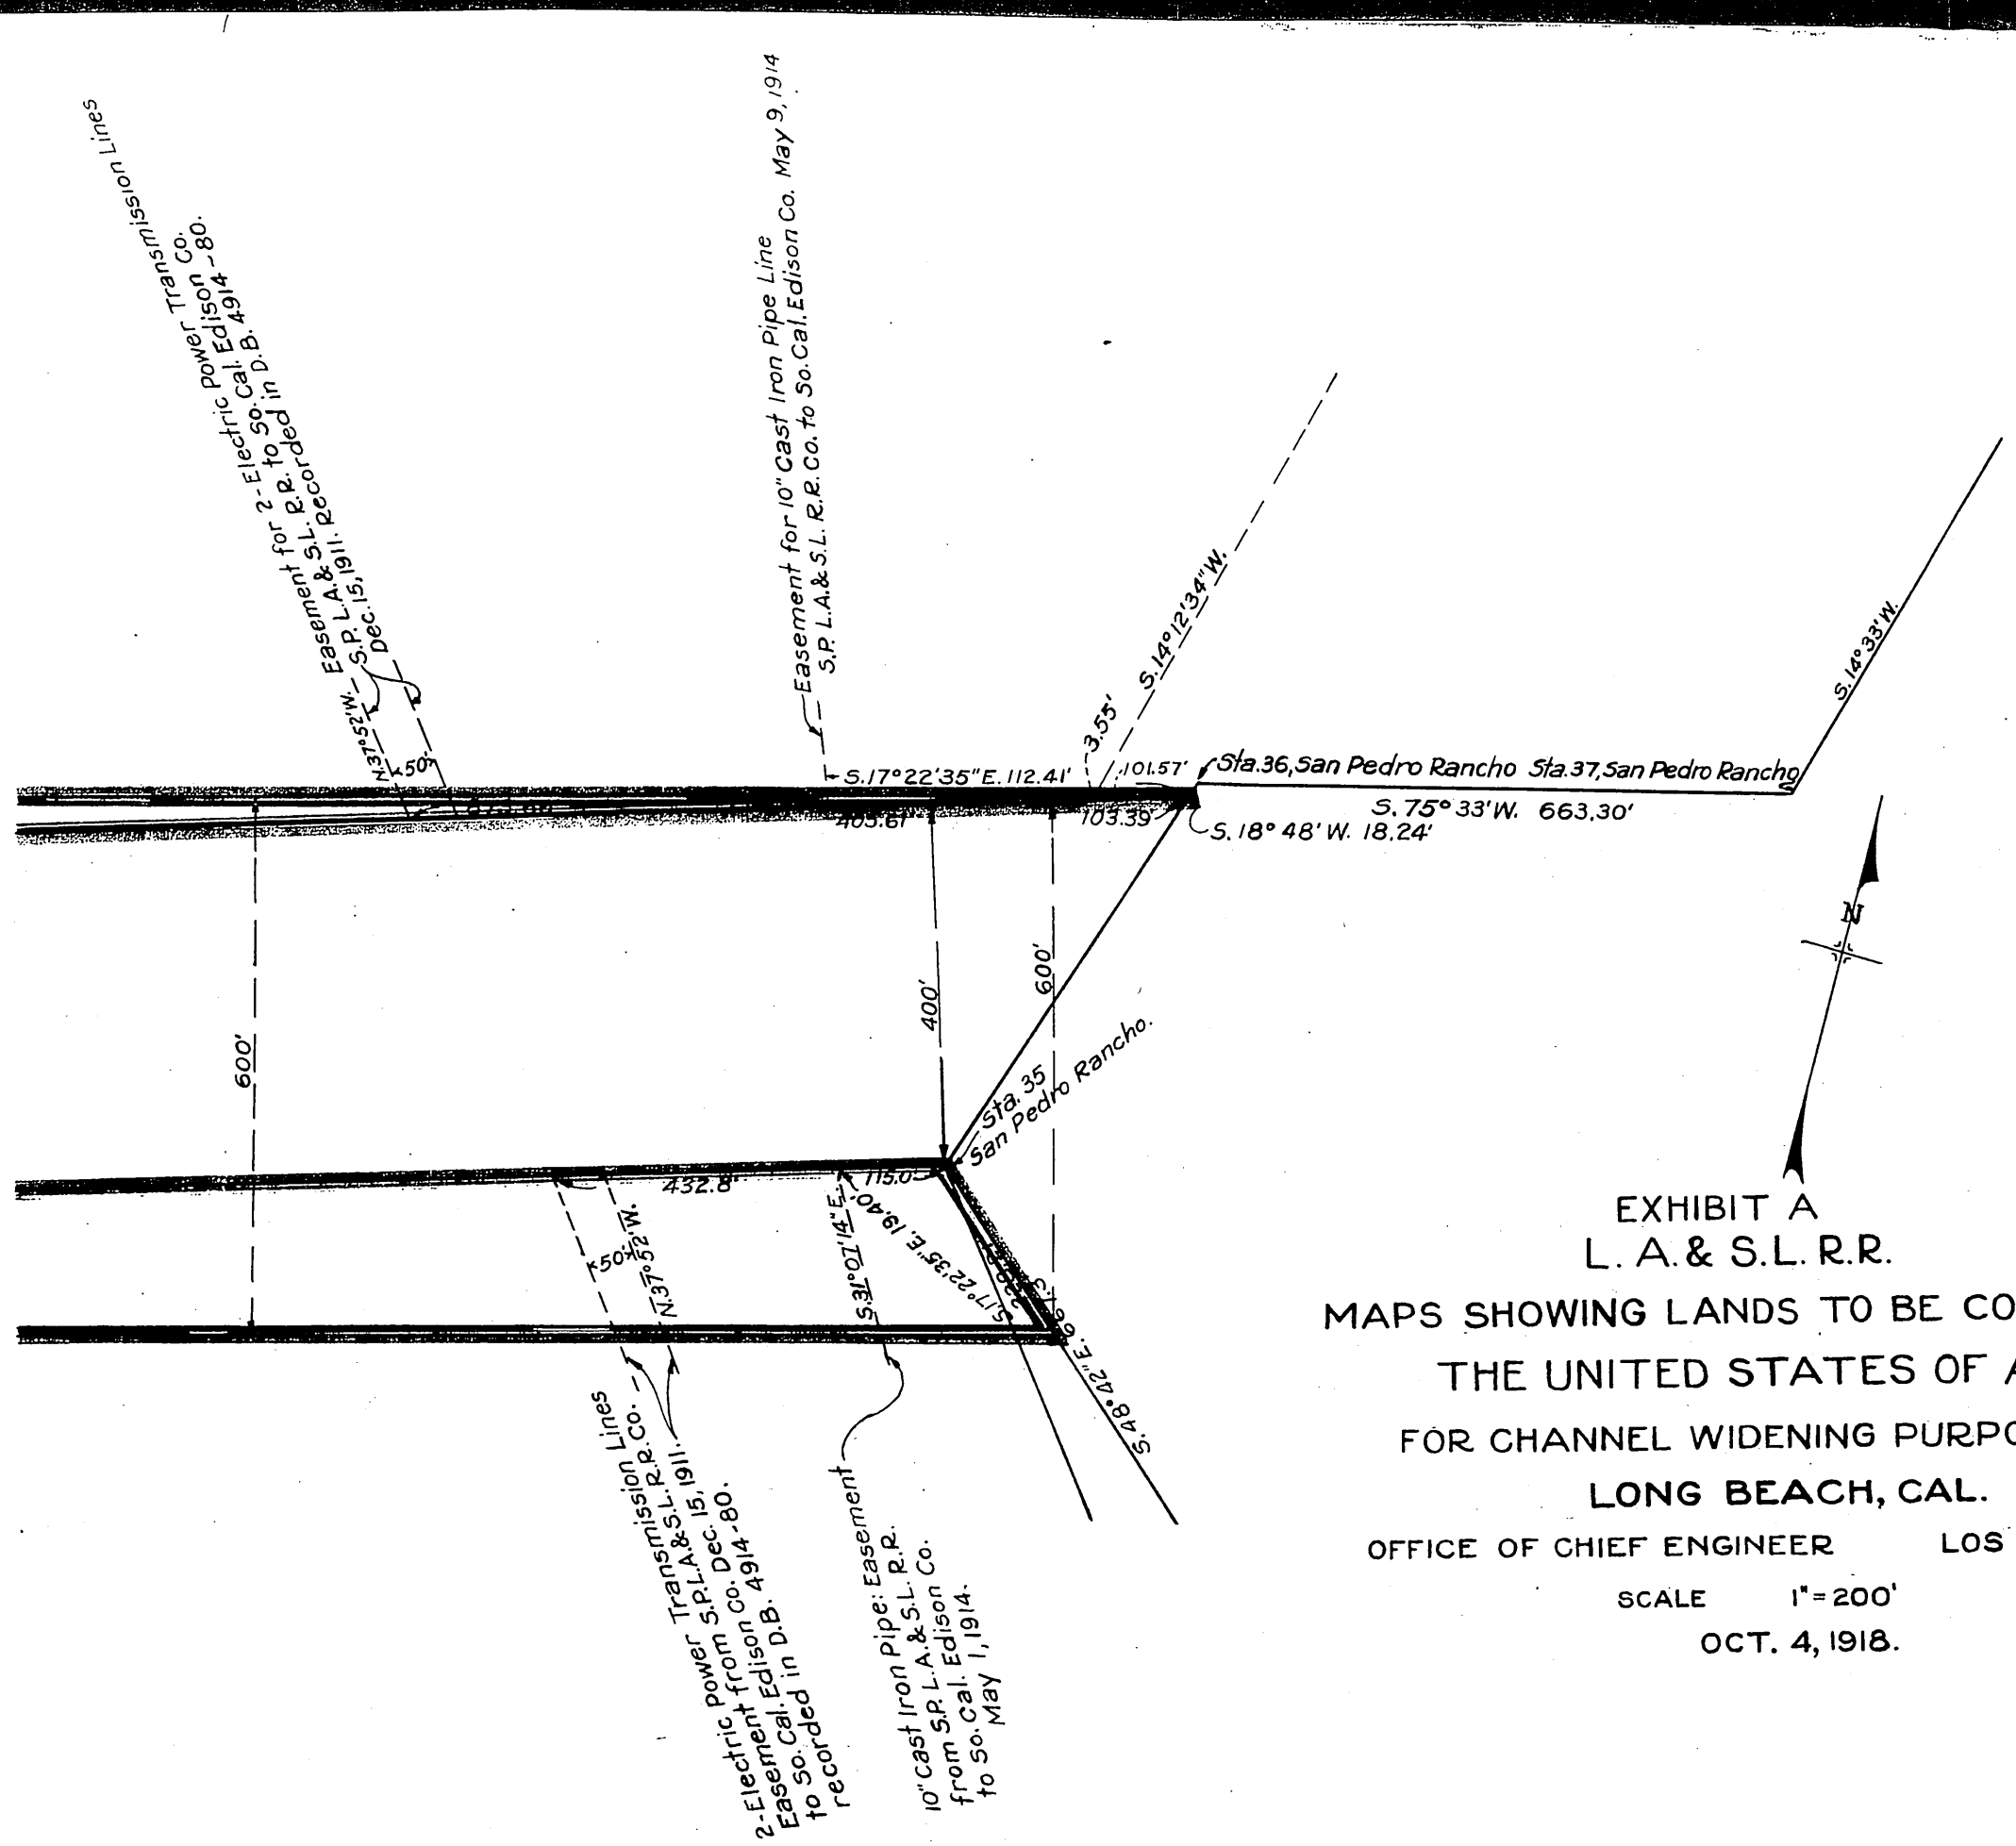

L.C.
Comp. R.S.B.

Lands to be conveyed by L.A.&S.L.R.R.
Outlined in Red.
Lands to be conveyed by Guaranty Trust Co.
Outlined in yellow.

EXHIBIT A
L. A. & S. L. R.R.
MAPS SHOWING LANDS TO BE CONVEYED TO
THE UNITED STATES OF AMERICA
FOR CHANNEL WIDENING PURPOSES AT
LONG BEACH, CAL.

OFFICE OF CHIEF ENGINEER LOS ANGELES, CAL.

SCALE 1" = 200'
OCT. 4, 1918.

D: 7104.

Sht. 28

RECORDED FEB. 5, 1920.