OFFICE OF THE

COUNTY SURVEYOR

OF THE COUNTY OF LOS ANGELES

HIGHWAY DEDICATION MAP

LEGEND

3

COUNTY SURVEYOR'S MAP NO. —— FIELD BOOK NO. ——

—— MAP NO. —— FIELD BOOK NO. ——

INDEX MAP NO. 45(A.B.45)

SEARCH MAP NO. HUNTINGTON DRIVE (A)
COLORADO STREET (A)
ORANGE AVENUE (A)

WORDS AND FIGURES SHOWN QUOTED ON MAP ARE AS DESCRIBED IN THE CONVEYANCE. FIGURES SHOWN IN PARENTHESES ON MAP ARE TAKEN FROM PREVIOUS RECORDS OR ARE CALCULATED THEREFROM. LAND INCLUDED IN CONVEYANCE SHOWN IN COLORED TINT. DEDICATION STATUS SCALE INDICATES RELATIVE IMPORTANCE OF GRANTEES' INTERESTS IN EACH PARCEL.

LINE NO.	PARCEL NO.	OFFICIAL RECORDS CERTIFICATE NO. BOOK	OFFICIAL RECORDS DOC. NO. PAGE	DATE RECORDED	"D" BOOK	"D" PAGE	DATE OF CONVEYANCE	NATURE OF CONVEYANCE	PURPOSE	NAME	CONSIDERATION	CONDITIONS	GRANTEE	GRANTORS	DEDICATION STATUS SCALE 1 2 3 4 5 6 7 8 9 10
1	1.1 to 1.9	9396	145	10-3-29	77	41	9-28-29	Grant Deed	Highway	Huntington Drive Colorado Street Orange Avenue	None	See Deed	City of Arcadia	Anita M. Baldwin, Baldwin M. Baldwin, Dextra Baldwin Winter, ¾(F)	1/2 x x x x x x x x x
2	1.1 to 1.9	9356	319	10-3-29	77	44	5-17-29	" "	Public Road and Highway		$10.00	None	" " "	R. McColgan, ¼(F).	
3	1.10														1 x x x x x x x x x
4	2	13158	291	1-5-35	99	221	12-8-34	" "	" " "		$10	None	"	Anita M. Baldwin, Baldwin M. Baldwin, D.B. Winter; M.W. & L.H. Erskine (F)	4 x x x x x x x x x
5	3	13220	108	1-9-35	99	222	11-14-34	Easement	" " "				"	Pac. Elec. Ry. Co.	5 x x x x x x x x x
6	4														
7															
8															
9															
10															

POSTING CHECKED

H. D. MAP BOOK BY	DATE	SEARCH MAP BY	DATE	TRACTS. C.S.M. "D" BY	DATE	ASSESSOR'S BOOK BY	DATE	C. S. INDEX MAP BY	DATE
SS.	4-33			RS	8-33			RB	5-33

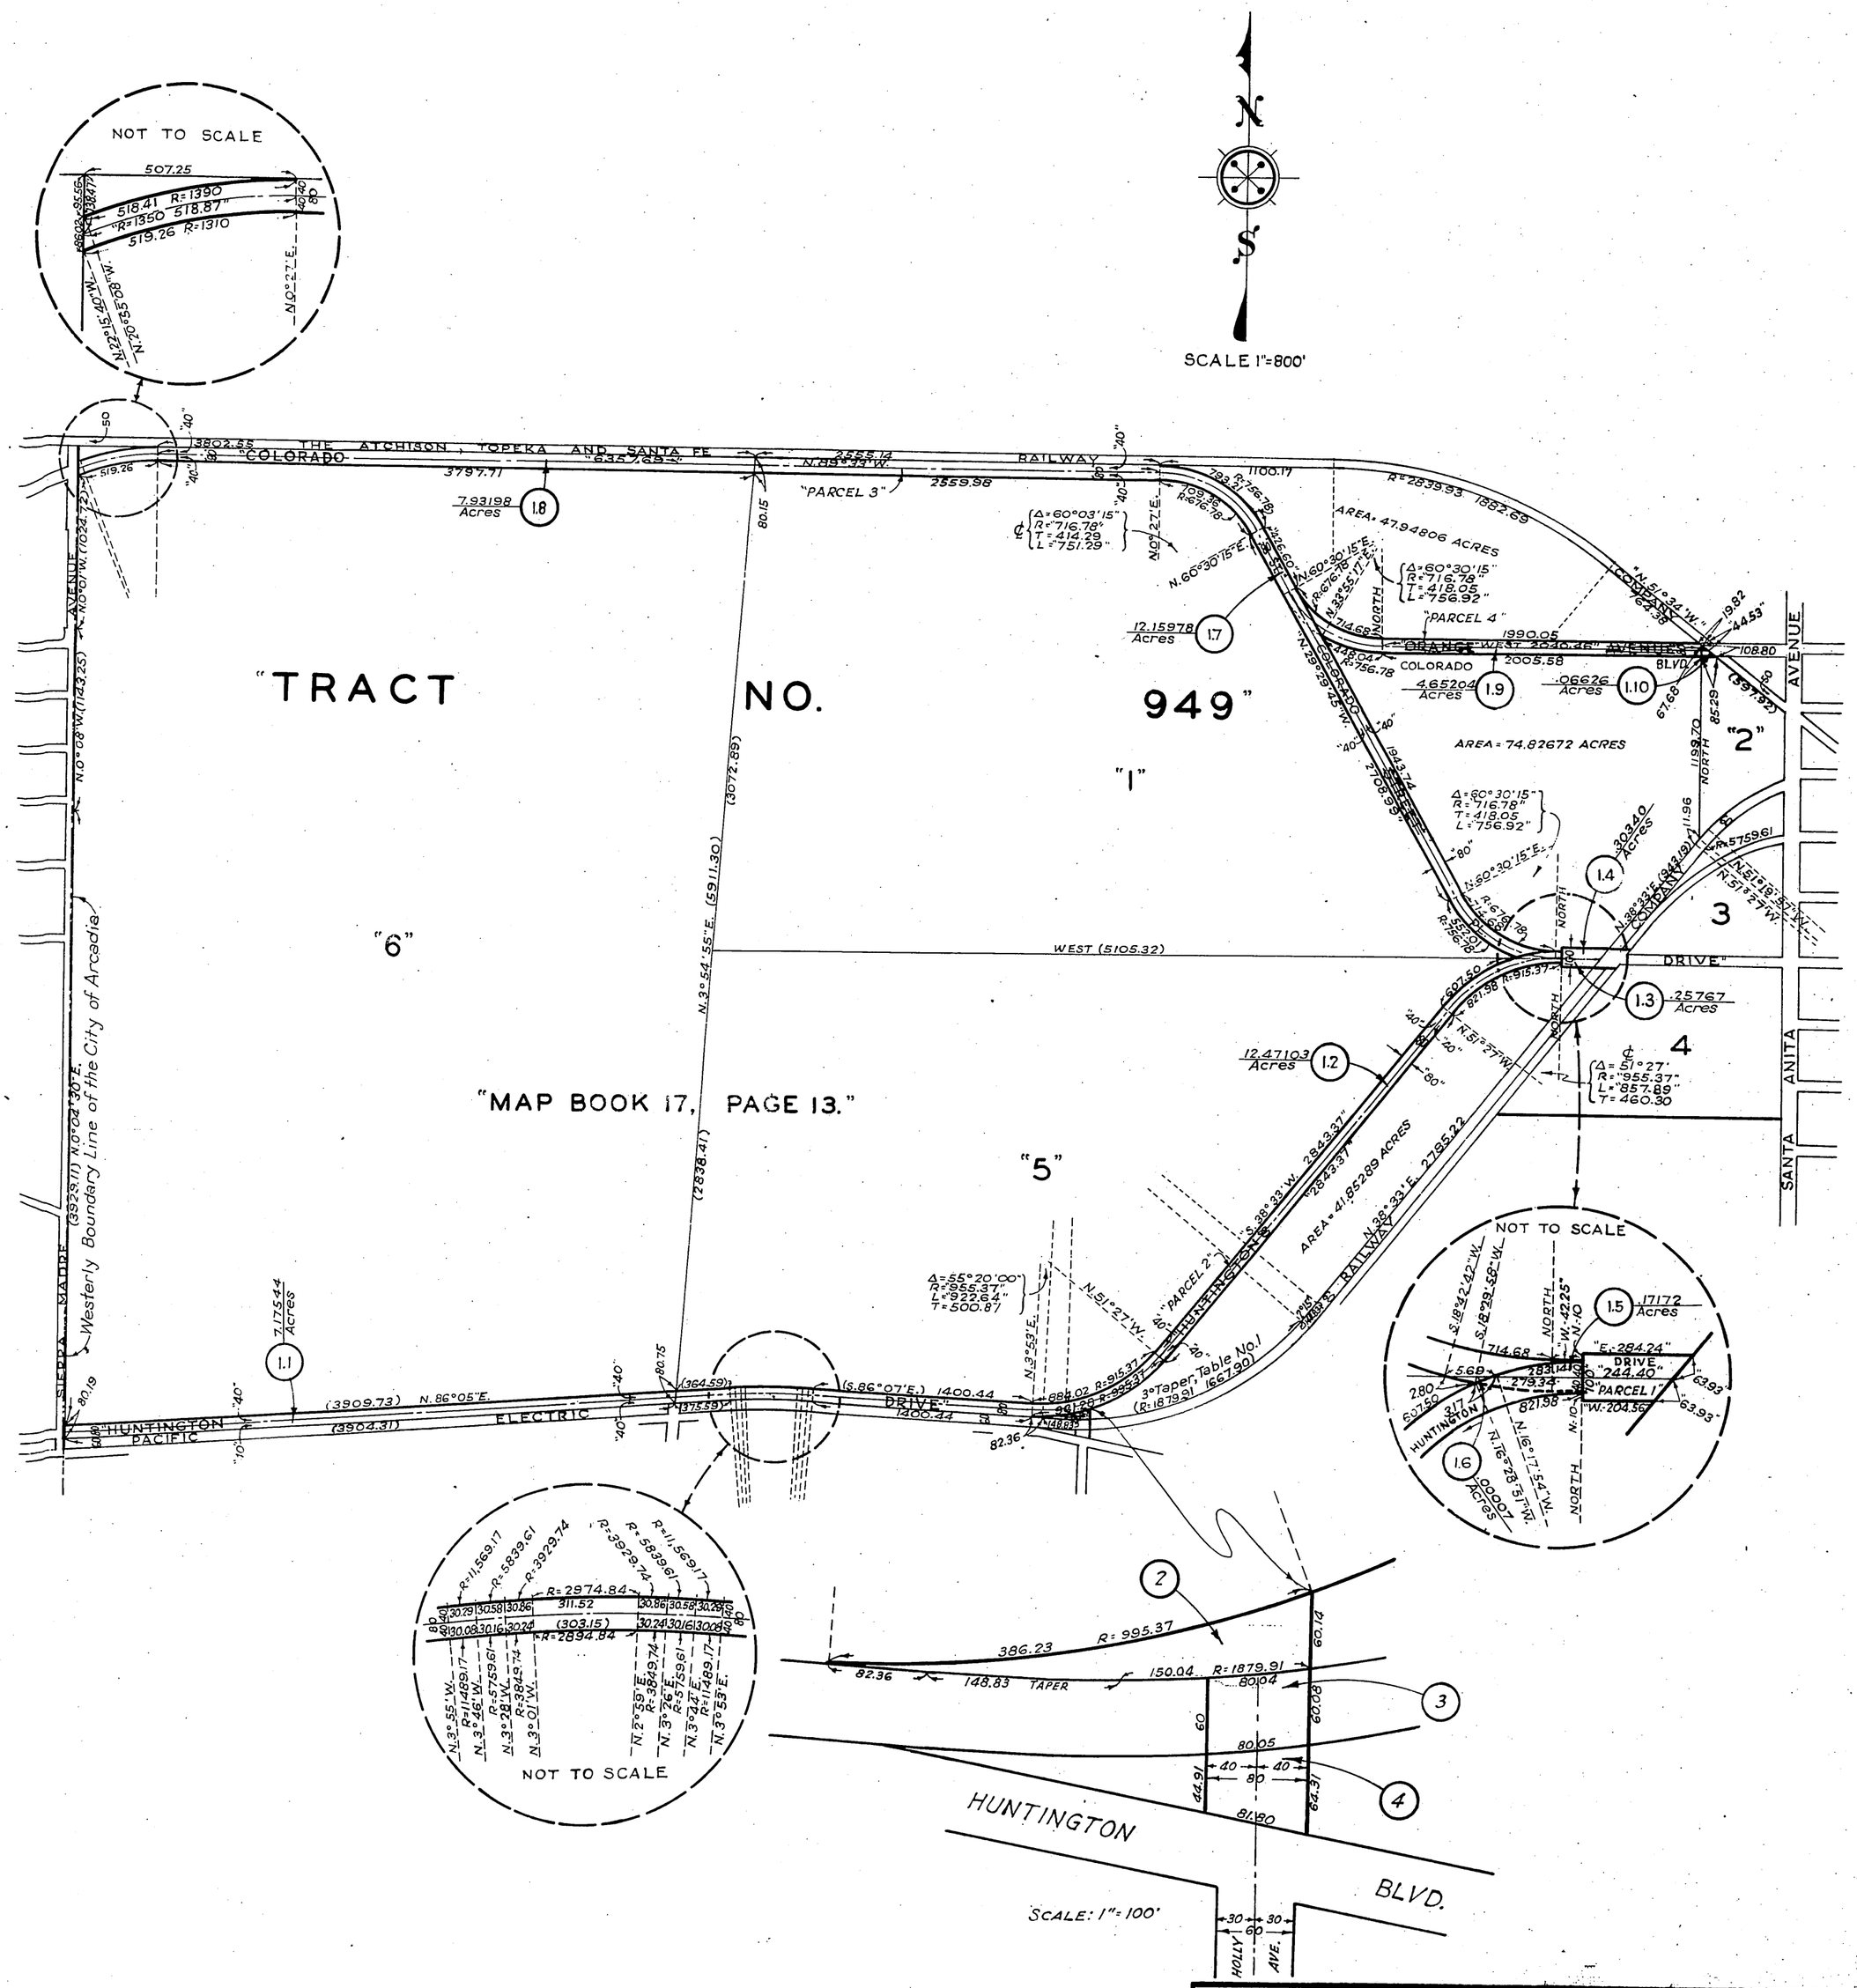

COMPILED BY	S. Silverman	Mar. 1933
CALCULATED BY	"	"
DRAWN BY	"	"
TRACED BY	"	"
CHECKED BY	C.H. Hughes R.G. Lunt	"

C. S. INDEX MAP NO. 45(A.B.45)

ASSESSOR'S BOOK NO. 64

H:28

FILED APRIL 7TH 1933

H 28-3