OFFICE OF THE

COUNTY SURVEYOR

OF THE COUNTY OF LOS ANGELES

HIGHWAY DEDICATION MAP

LEGEND

COUNTY SURVEYOR'S MAP NO. _____ FIELD BOOK NO. _____

Road Dept. MAP NO. S-2815 FIELD BOOK NO. _____

INDEX MAP NO. 36, (A1)

SEARCH MAP NO. Eastern Ave. (14) and Marianna Ave. (2)

WORDS AND FIGURES SHOWN QUOTED ON MAP ARE AS DESCRIBED IN THE CONVEYANCE. FIGURES SHOWN IN PARENTHESES ON MAP ARE TAKEN FROM PREVIOUS RECORDS OR ARE CALCULATED THEREFROM. LAND INCLUDED IN CONVEYANCE SHOWN IN COLORED TINT. DEDICATION STATUS SCALE INDICATES RELATIVE IMPORTANCE OF GRANTEES' INTERESTS IN EACH PARCEL.

LINE NO.	PARCEL NO.	OFFICIAL RECORDS CERTIFICATE NO. BOOK	OFFICIAL RECORDS DOC. NO. PAGE	DATE RECORDED	"D" BOOK	"D" PAGE	DATE OF CONVEYANCE	NATURE OF CONVEYANCE	PURPOSE	NAME	CONSIDERATION	CONDITIONS	GRANTEE	GRANTORS	DEDICATION STATUS SCALE 1	2	3	4	5	6	7	8	9	10
1	1·1 to 1·3	11766	116	8-23-32	89	8	7-12-32	Road Deed	Public Road and Highway	Eastern Ave.	Val.	None	L. A. Co.	Ray Paulsen, (F)	1	×	×	×	×	×	8	×	×
2	2·1 to 2·3	12270	157	7-14-33	92	68	3-22-33	" "	" " " "	Marianna Ave. Eastern Ave.	"	"	" "	Ray Paulsen, (F)	2	×	×	×	×	×	9	×	×
3	3	12174	290	6-13-33	91	288	3-22-33	" "	" " " "	Eastern Ave.	"	"	" "	Ray Paulsen, (F)	3	×	×	×	×	×	×	×	×
4	4·1 & 4·2	12109	272	5-4-33	91	193	3-22-33	" "	" " " "	Marianna Ave.	"	"	" "	H.L. Averill, Ltd., (F), Ray Paulsen, (M), Andres and Juana R. Fuentes, (?)	4	×	×	×	4	×	×	×	×
5	5·1 & 5·2	5568	335	3-11-26	52	87	2-6-26	" "	" " " "	Marianna Ave.	"	"	" "	Security Trust and Savings Bank, (?)	5	×	×	×	×	×	×	×	×
6	6·1 to 6·3	M.B. 136	11, 12	2-16-27	–	–	2-16-27	Dedication by Recorded Map	" " " "	" "	–	–	" "	H.L. Averill, Hilda B. Averill, Ray Paulsen, Inga Paulsen, So. Calif. Edison Co.,	6	×	×	×	×	×	×	×	×
7	7·1 7·2	M.R. 28	74	2-15-88	–	–	2-15-88	" "	" " " "	Mountain View Ave. Marianna Ave.	–	–	" "	Mrs. Marianna Sale Goyheneche	7	×	×	×	×	×	×	×	×
8	1·1 to 1·3	11810	8	8-23-32	89	7	7-29-32	Consent to Grant of Easement	" " " "	Eastern Ave.				Southern California Edison Co., Ltd., (Es)									
9	2·1 to 2·3	12222	298	7-14-33	92	69	5-31-33	" "	" " " "	Marianna Ave. Eastern Ave.				" " " " " " (Es)									
10	1·3, 5·2, 6·2, 6·3	To be vacated																						

POSTING CHECKED

	BY	DATE
H. D. MAP BOOK	Rec.	2-34
SEARCH MAP	Rec.	2-34
TRACTS. C.S.M., "D"	R.S.	4-34
	R.S.	4-34
ASSESSOR'S BOOK		
C. S. INDEX MAP	R.S.B.	6-34

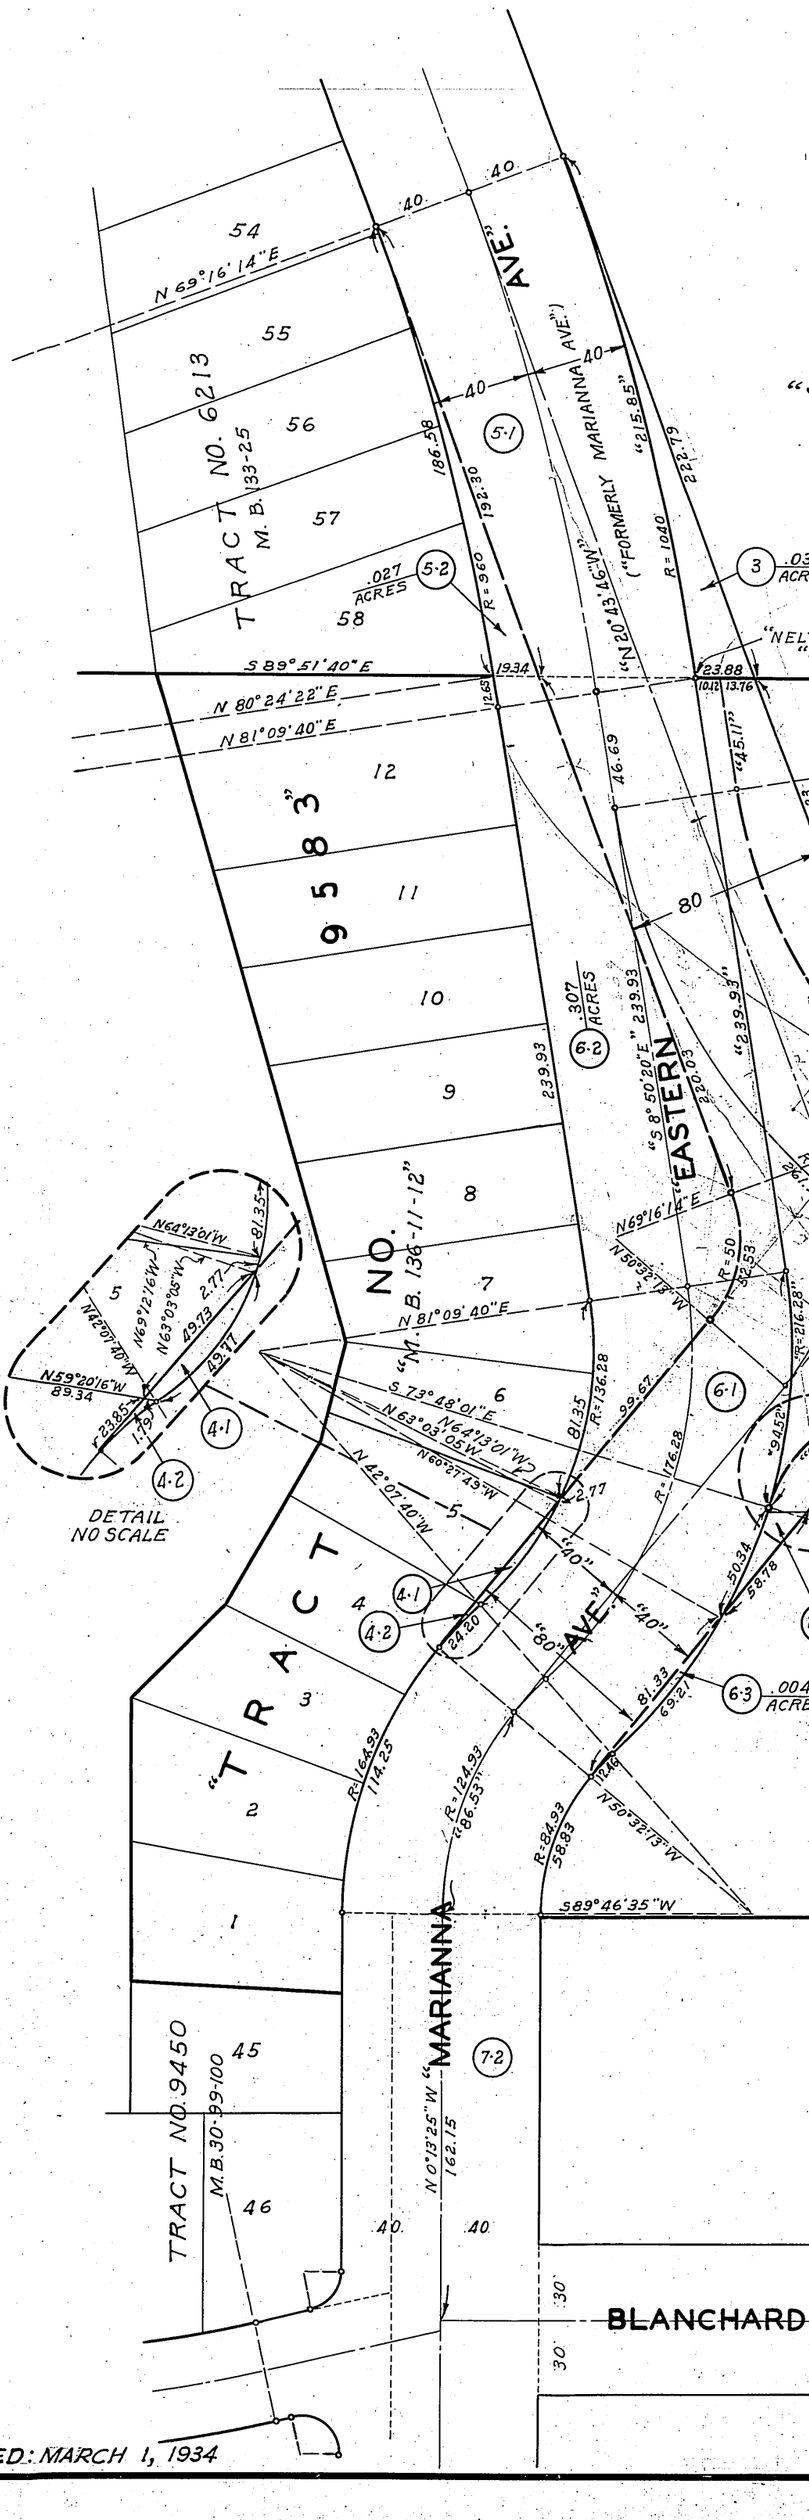

COMPILED BY	H.W. Card	Feb. 1934	C. S. INDEX MAP NO. 36, (A1)
CALCULATED BY	"	" "	ASSESSOR'S BOOK NO. 360, 461
DRAWN BY	"	" "	H:40
TRACED BY	"	" "	
CHECKED BY	R.G. Lunt	" "	