2

OFFICE OF THE

COUNTY SURVEYOR

OF THE COUNTY OF LOS ANGELES

HIGHWAY DEDICATION MAP

LEGEND

COUNTY SURVEYOR'S MAP NO. B-441-1

" " MAP NO. B-860

INDEX MAP NO. 7 (D 1)

SEARCH MAP NO. RAMONA BLVD. (8)

FIELD BOOK NO.

FIELD BOOK NO.

PUBLIC TITLE COMPLETE

FEE SUBORDINATED

HIGHWAY VACATIONS

WORDS AND FIGURES SHOWN QUOTED ON MAP ARE AS DESCRIBED IN THE CONVEYANCE. FIGURES SHOWN IN PARENTHESES ON MAP ARE TAKEN FROM PREVIOUS RECORDS OR ARE CALCULATED THEREFROM. LAND INCLUDED IN CONVEYANCE SHOWN IN COLORED TINT. DEDICATION STATUS SCALE INDICATES RELATIVE IMPORTANCE OF GRANTEES' INTERESTS IN EACH PARCEL.

LINE NO.	PARCEL NO.	OFFICIAL RECORDS CERTIFICATE NO. / BOOK	OFFICIAL RECORDS DOC. NO. / PAGE	DATE RECORDED	"D" BOOK	"D" PAGE	DATE OF CONVEYANCE	NATURE OF CONVEYANCE	PURPOSE	NAME	CONSIDERATION	CONDITIONS	GRANTEE	GRANTORS	DEDICATION STATUS SCALE 1 2 3 4 5 6 7 8 9 10	POSTING CHECKED: H. D. MAP BOOK BY / DATE	SEARCH MAP BY / DATE	TRACTS. C.S.M.. "D" BY / DATE	ASSESSOR'S BOOK DATE	C. S. INDEX MAP BY / DATE
1	1	12424	64	10-6-33	92	262	10-3-33	Highway Deed	State Highway	(Route No. 26)	$1.00	69	State of Calif.	Guadelupe Guerrero (F)	1	RGL 3-34	RGL 3-34	S 5-34		C.L.H. 8-34
2	2	12582	49	12-28-33	95	298	12-20-33	" "	" "	" " "	"	"	" " "	Equitable Credit Co. (F)	2	= =	= =	S 5-34		" "
3	3-1 to 3-3	12387	136	9-20-33	92	218	9-12-33	" "	" "	" " "	$10.00	"	" " "	Sec. First Nat'l Bank of L.A. (F)	3	= =	= =	S 5-34		" "
4	4	12335	331	9-25-33	92	235	9-18-33	" "	" "	" " "	$1.00	"	" " "	W.G. Angus, Webster G. Simpson	4	= =	= =	S 5-34		" "
5	5-1 & 5-2	12461	311	12-8-33	95	270	12-5-33	" "	" "	" " "	$10.00	"	" " "	Hebrew Sheltering and Home of Aged Assoc. (F),(M)	5	= =	= =	S 5-34		" "
6	6-1 to 6-5	12402	179	10-13-33	92	274	9-18-33	" "	" "	" " "	"	"	" " "	Sec. First Nat'l. Bank (F)	6	= =	= =	S 5-34		" "
7	7-1 & 7-2	12325	310	9-16-33	92	196	9-14-33	" "	" "	" " "	$1.00	"	" " "	Herman F. and Emma Zimmerman (F)	7	= =	= =	S 5-34		" "
8	8-1 & 8-2	12252	335	9-13-33	92	187	9-12-33	" "	" "	" " "	"	"	" " "	Frank and Irene Payan (F)	8	= =	= =	S 5-34		" "
9	9	12370	331	10-13-33	92	280	9-18-33	" "	" "	" " "	$10.00	"	" " "	Sec. First Nat'l Bank (F)	9	= =	= =	S 5-34		" "
10	10	12348	222	9-25-33	92	233	9-21-33	" "	" "	" " "	$1.00	"	" " "	Chester Renner & Thomas Miron (F)	10	= =	= =	S 5-34		" "
11	11-1 & 11-2	12323	304	9-19-33	92	217	9-15-33	" "	" "	" " "	"	"	" " "	Fred Dunn (F)	11	= =	= =	S 5-34		" "
12	12	12286	348	9-20-33	92	221	9-18-33	" "	" "	" " "	"	"	" " "	Sophie Warshavsky (F)	12	= =	= =	S 5-34		" "
13	13	12388	93	9-20-33	92	221	9-16-33	" "	" "	" " "	"	"	" " "	Charles & Lina Tabachnick (F)	13	= =	= =	S 5-34		" "
14	14-1 & 14-2	12367	177	9-13-33	92	185	9-7-33	" "	" "	" " "	"	"	" " "	Herbert C. & Carolyn Whitney (F)	14	= =	= =	S 5-34		" "
15	15-1 & 15-2	12392	86	9-16-33	92	197	9-14-33	" "	" "	" " "	"	"	" " "	Jennie Fitzpatrick (F)	15	= =	= =	S 5-34		" "
16	16	12367	178	9-13-33	92	186	9-11-33	" "	" "	" " "	"	"	" " "	Paul P. Passarella (F)	16	= =	= =	S 5-34		" "
17	17	12387	241	10-11-33	92	270	9-20-33	" "	" "	" " "	"	"	" " "	Vicente Guitron (F)	17	= =	= =	S 5-34		" "
18	18-1 & 18-2	12391	141	10-11-33	92	271	9-20-33	" "	" "	" " "	"	"	" " "	Salvador Guitron (F)	18	= =	= =	S 5-34		" "
19	19	12524	122	12-5-33	95	230	12-2-33	" "	" "	" " "	"	"	" " "	Marcelino & Maria de Flores (F)	19	= =	= =	S 5-34		" "
20	20	13919	173	1-24-36	E:9	110	1-31-36	Condemnation	" "	" " "	"	"	" " "	J.W. Pearce, et al (F)	20			LC 5-36		4-36
21	21	12305	380	9-25-33	92	230	9-18-33	Highway Deed	" "	" " "	"	"	" " "	Robert C. Simmons (F)	21	RGL 3-34	RGL 3-34	S 5-34		" "
22	22	12354	182	9-13-33	92	184	9-11-33	" "	" "	" " "	"	"	" " "	Nellie C. Grace (F)	22	= =	= =	S 5-34		" "
23	23	12378	152	9-15-33	92	191	9-12-33	" "	" "	" " "	"	"	" " "	May & Rellie Tyrrell (F)	23	= =	= =	S 5-34		" "
24	24	12354	196	9-15-33	92	190	9-13-33	" "	" "	" " "	"	"	" " "	Charles & Florence A. Crooke (F)	24	= =	= =	S 5-34		" "
25	25	12550	6	11-29-33	95	211	10-7-33	" "	" "	" " "	"	"	" " "	John Young (F)	25	= =	= =	S 5-34		" "
26	26	12430	3	9-25-33	92	231	9-22-33	" "	" "	" " "	"	"	" " "	M.L. Hegglund (F)	26	= =	= =	S 5-34		" "
27	27	12376	174	9-19-33	92	216	9-15-33	" "	" "	" " "	"	"	" " "	A.L. Rigby (F)	27	= =	= =	S 5-34		" "
28	28	12348	388	10-29-33	95	32	10-17-33	" "	" "	" " "	$10.00	"	" " "	Sec. First Nat'l Bank of L.A. (F)	28	= =	= =	S 5-34		" "
29	29	12327	244	9-19-33	92	216	9-15-33	" "	" "	" " "	$1.00	"	" " "	Mary Disque (F)	29	= =	= =	S 5-34		" "
30	30	12420	142	10-19-33	92	297	10-16-33	" "	" "	" " "	"	"	" " "	A. and Eva Fisher, Molli Adler (F)	30 31	= =	= =	S 5-34		" "
31	30	12419	310	12-2-33	95	223	11-28-33	" "	" "	" " "	"	"	" " "	N. Joseph Berliner						
32	31	12328	228	9-19-33	92	215	9-16-33	" "	" "	" " "	"	"	" " "	W.J. Kelso (F)	32	= =	= =	S 5-34		" "
33	32-1 & 32-2	12431	90	10-13-33	92	276	9-22-33	" "	" "	" " "	$10.00	"	" " "	Sec. First Nat'l Bank (F)	33	= =	= =	S 5-34		" "
34	33	12386	226	10-11-33	92	273	10-7-33	" "	" "	" " "	$1.00	"	" " "	Alick and Sarah Cohen, I. and Lena Cohen (F)	34	= =	= =	S 5-34		" "
35	34	12401	214	10-19-33	92	298	10-17-33	" "	" "	" " "	"	"	" " "	Kitty Needle, Adm'x Estate of Rosalia D. Eisenstein (F)	35	= =	= =	S 5-34		" "
36	35	12924	60	7-24-34	E:1	137	7-19-34	Final order of Condemnation	" "	" " "	$100		" " "	Security First Nat'l Bank of L.A. (F)	36			LC 12-34		" "
37	36	"	"	"	E:1	137	"	"						" " " " " "	36					
38	37-2 to 37-4	12373	222	9-25-33	92	229	9-20-33	Highway Deed	" "	" " "	$1.00	69	" " "	Louis Grancich (F)	38	RGL 3-34	RGL 3-34	S 5-34		" "
39	37-2 / 37-1	12456	22	10-13-33	92	275	9-26-33	Quitclaim Deed	" "	" " "	$10.00	"	" " "	Sec. First Nat'l Bank of L.A. (Es).	38 39	= =	= =	S 5-34		" "
40	38	12402	98	9-25-33	92	229	9-21-33	Highway Deed	" "	" " "	"	"	" " "	B. and Mary Grancich (F)	40	= =	= =	S 5-34		" "
41	39	12394	95	9-25-33	92	230	9-19-33	" "	" "	" " "	"	"	" " "	Carmen & Andrea R. de Martinez (F)	41	= =	= =	S 5-34		" "
42	40-1 & 40-2	12340	272	9-13-33	92	193	9-7-33	" "	" "	" " "	"	"	" " "	George Roth (F)	42	= =	= =	S 5-34		" "
43	41	12407	22	9-13-33	92	184	9-12-33	" "	" "	" " "	"	"	" " "	Carmen M. Urquijo (F)	43	= =	= =	S 5-34		" "
44	42-1 & 42-2	12358	259	9-28-33	92	239	9-21-33	" "	" "	" " "	"	"	" " "	Louisa & May Bullock (F)	44	= =	= =	S 5-34		" "
45	43	12339	177	9-16-33	92	195	9-14-33	" "	" "	" " "	"	"	" " "	H.E. Walther (F)	45	= =	= =	S 5-34		" "
46	44	12339	197	9-20-33	92	222	9-16-33	" "	" "	" " "	"	"	" " "	Benjamin Joffe (F)	46	= =	= =	S 5-34		" "
47	45	12521	131	12-8-33	95	271	11-3-33	" "	" "	" " "	"	"	" " "	Metropolitan Tr. Co. of Calif. as Trustee under its Trust No. M.I.C.18 (F)	47	= =	= =	S 5-34		" "
48	46	12349	293	9-29-33	92	252	9-26-33	" "	" "	" " "	"	"	" " "	Orlando & Mildred Jacobs (F)	48	= =	= =	S 5-34		" "
49	47	12389	88	9-19-33	92	215	9-15-33	" "	" "	" " "	"	"	" " "	J.F. and Lucy Felix (F)	49	= =	= =	S 5-34		" "
50	48-1 & 48-2	12328	202	9-13-33	92	183	9-12-33	" "	" "	" " "	"	"	" " "	Harry and Mary Penofsky (F)	50	= =	= =	S 5-34		" "
51	49	12024	351	9-13-33	92	183	9-9-33	" "	" "	" " "	"	"	" " "	Aaron and Mary Penofsky (F)	51	= =	= =	S 5-34		" "
52	50	12924	60	7-24-34	E:1	137	7-19-34	Final Order of Condemnation	" "	" " "	$202	"	" " "	Sec. First Nat'l Bank of L.A. (F)	52			LC 12-34		" "
53	51	"	"	"	E:1	137	"	"	" "	" " "		"	" " "	" " " " " " (F)	53					
54	52	12335	330	9-25-33	92	234	9-22-33	Highway Deed	" "	" " "	"	"	" " "	C. Carter & Susan E. Carter (F)	54	RGL 3-34	RGL 3-34	S 6-34		" "
55	53-1 & 53-2 / 53-2	11092 / 12423	225 / 124	9-23-31 / 10-13-33	85 / 92	238 / 278	3-6-31 / 9-18-33	Road Deed / Highway Deed	Walk / State Highway	Route No. 26	Val. / $10.00	None / 69	Co. of L.A. / State of Calif.	Sec. First Nat'l Bank of L.A. (F)	53-1, 53-2 / 55	= =	= =	S 5-34		" "
56	54	12409	134	10-11-33	92	272	10-6-33	" "	" "	" " "	$1.00	"	" " "	Louis & Fannie Lurie (F)	56	= =	= =	S 5-34		" "
57	55-1 & 55-2	12350	273	9-25-33	92	234	9-22-33	" "	" "	" " "	"	"	" " "	Fannie Koenig (F)	57	= =	= =	S 5-34		" "
58	56-1 & 56-2	12357	277	10-17-33	92	289	10-14-33	" "	" "	" " "	"	"	" " "	Evasio & Malvina Scarrone (F)	58	= =	= =	S 5-34		" "
59	57	12407	98	9-30-33			9-28-33	" "	" "	" " "	"	"	" " "	Abraham Woolf (F)	59	= =	= =	S 5-34		" "
60	58-1 & 58-2	12299	344	9-25-33	92	232	9-20-33	" "	" "	" " "	"	"	" " "	William K. Slagle (F)	60	= =	= =	S 5-34		" "
61	59-1 & 59-2	12432	146	10-26-33	95	19	10-21-33	" "	" "	" " "	"	"	" " "	H.A. & Eileen G. Rotchford (F)	61	= =	= =	S 5-34		" "
62	60-1 & 60-2	12340	375	10-6-33	92	263	9-29-33	" "	" "	" " "	"	"	" " "	Angelina Centrone part of (F)	62	= =	= =	S 5-34		" "
63	61	12341	309	10-13-33	92	274	10-9-33	" "	" "	" " "	"	"	" " "	Hyman & Annie Wolf (F)	63	= =	= =	S 5-34		" "
64	62-1 & 62-2	12309	376	10-3-33	92	256	9-29-33	" "	" "	" " "	"	"	" " "	Sam & F. Kingston (F)	64	= =	= =	S 5-34		" "
65	63	12469	308	1-3-34	96	37	12-22-33	" "	" "	" " "	"	"	" " "	Esther Horwitz, gdn Estate of Harry Senegram (F)	65	= =	= =	S 5-34		" "
66	64	12518	97	11-23-33	95	205	11-20-33	Quitclaim Deed	" "	" " "	$10.00	"	" " "	Raye Rae Isaacs (w) (F)	66 67	= =	= =	S 5-34		" "
67	64	12339	196	9-20-33	92	223	9-16-33	Highway Deed	" "	" " "	$1.00	"	" " "	Charles Isaacs (h)						
68	65-1 & 65-2	12456	23	10-13-33	92	275	10-9-33	" "	" "	" " "	"	"	" " "	Castanza & A. Leonardo Gasparro (F)	68	= =	= =	S 5-34		" "
69	All parcels. In the event that r/w herein conveyed is hereafter included within a municipality, the State may relinquish the whole, or any part, to said municipality.															= =	= =			
70	66	M.R. 31	71-72	6-21-88	-	-	6-21-88	Dedication by recorded map	Public way	Harrison Ave.	-	-	Public	Recorded at req. of A.E. Pomeroy	70	= =	= =			" "
71	67	9931	112	4-19-30	79	124	4-4-30	Road Deed	Public Road & Highway	" " "		-	City of L.A.	Equitable Credit Co. (F)	71	= =	= =	S 5-34		" "
72	68	M.B. 66	29-32	4-2-23	-	-	4-2-23	Dedication by recorded map	Public way	Harrison St.	-	-	Public	Sec. Tr. & Sav. Bk. (F)	72	= =	= =			" "
73	69	M.B. 62	74-85	1-22-23	-	-	1-22-23	" "	" "	" "	-	-	"	Sec. Tr. & Sav. Bk., Sou. Calif. Edison Co. (F)	73	= =	= =			" "
74	70-1 & 70-2 / 70-3	M.B. 30	14-17	7-9-15	-	-	7-9-15	" "	" "	Ramona Blvd.	-	-	"	L.A. Ry. Corp., City Ry. Co. of L.A., Huntington Land & Imp. Co., P.E. Ry. Co. (F)	70-1, 70-2 / 70-3	= =	= =			" "
75	70	12408	231	3-21-34	D 97	50	3-15-34													
76																				
77																				
78																				
79																				
80																				

FILED MAY 23, 1934.

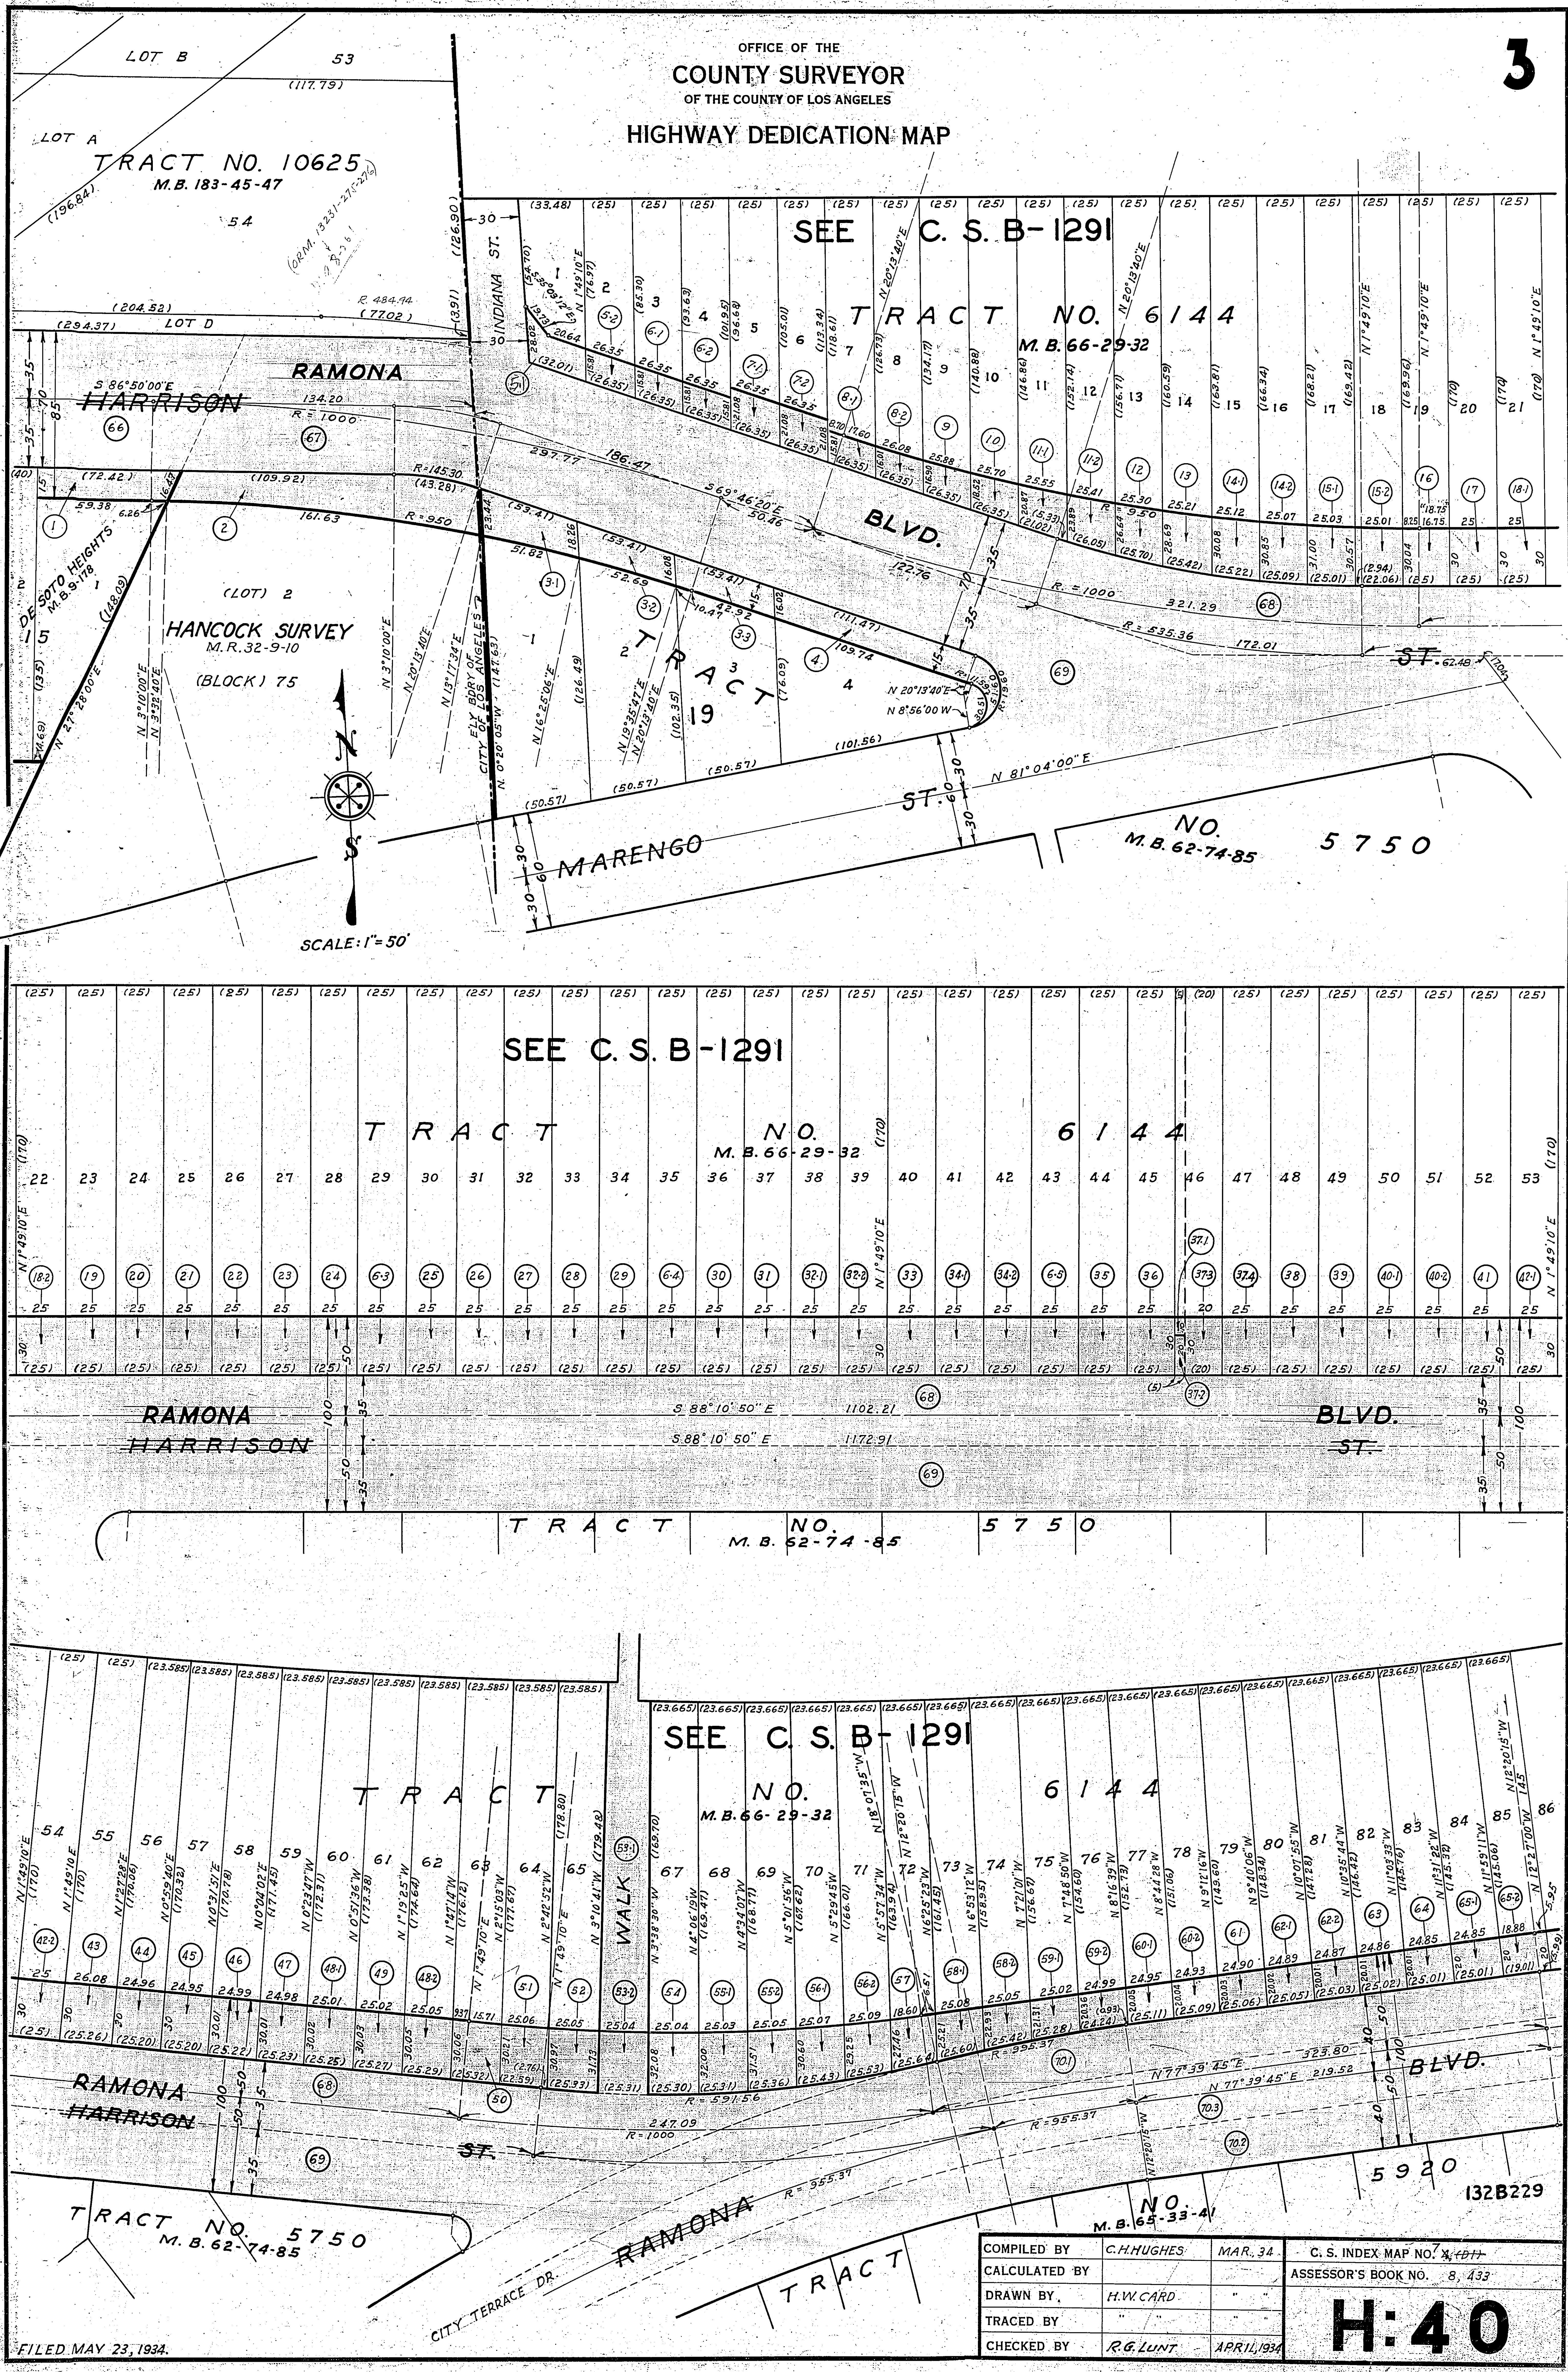
OFFICE OF THE
COUNTY SURVEYOR
OF THE COUNTY OF LOS ANGELES
HIGHWAY DEDICATION MAP
3
LOT B
53
LOT A
TRACT NO. 10625
M.B. 183-45-47
54
LOT D
INDIANA ST.
SEE C. S. B-1291
TRACT NO. 6144
M.B. 66-29-32
RAMONA
HARRISON
BLVD.
ST.
DE SOTO HEIGHTS
M.B. 9-178
15
(LOT) 2
HANCOCK SURVEY
M.R. 32-9-10
(BLOCK) 75
CITY OF LOS ANGELES
E'LY BDRY OF
TRACT 19
MARENGO
ST.
NO. 5750
M.B. 62-74-85
SCALE: 1" = 50'
N
S
SEE C. S. B-1291
TRACT NO. 6144
M.B. 66-29-32
RAMONA
HARRISON
BLVD.
ST.
TRACT NO. 5750
M.B. 62-74-85
SEE C. S. B-1291
TRACT NO. 6144
M.B. 66-29-32
WALK
RAMONA
HARRISON
ST.
BLVD.
TRACT NO. 5750
M.B. 62-74-85
CITY TERRACE DR.
RAMONA
TRACT NO. 5920
M.B. 65-33-41
132B229
FILED MAY 23, 1934.
COMPILED BY C.H.HUGHES MAR. 34
CALCULATED BY
DRAWN BY H.W.CARD " "
TRACED BY " " " "
CHECKED BY R.G.LUNT APRIL, 1934
C. S. INDEX MAP NO. 7 4 (D1)
ASSESSOR'S BOOK NO. 8, 433
H:40