OFFICE OF THE

COUNTY SURVEYOR

OF THE COUNTY OF LOS ANGELES

HIGHWAY DEDICATION MAP

LEGEND

10

COUNTY SURVEYOR'S MAP NO. _____ FIELD BOOK NO. _____

_____ MAP NO. _____ FIELD BOOK NO. _____

INDEX MAP NO. 7 (E1)

SEARCH MAP NO. MILLER AVE. (2) & (3) ✓
BRANNICK ST. (3)

PUBLIC TITLE COMPLETE
FEE SUBORDINATED (title incomplete)
HIGHWAY VACATIONS
INCIDENTAL EASEMENTS

WORDS AND FIGURES SHOWN QUOTED ON MAP ARE AS DESCRIBED IN CONVEYANCE. FIGURES SHOWN IN PARENTHESES ON MAP ARE FROM PREVIOUS RECORDS OR ARE CALCULATED THEREFROM. PROPERTY IN CONVEYANCE SHOWN IN COLORED TINT. DEDICATION STATUS SCALE INDICATES RELATIVE IMPORTANCE OF GRANTEES' INTERESTS.

LINE NO.	PARCEL NO.	OFFICIAL RECORDS CERTIFICATE NO. BOOK	OFFICIAL RECORDS DOC. NO. PAGE	DATE RECORDED	"D" BOOK	"D" PAGE	DATE OF CONVEYANCE	NATURE OF CONVEYANCE	PURPOSE	NAME	CONSIDERATION	CONDITIONS	GRANTEE	GRANTORS
1	1	11538	121	4-8-32	D: 87	79	1-28-32	Road Deed	Public Road & Highway	Miller Avenue	Val.	—	Co. of L.A.	Walter & Laura Archie (F)
2	2									" "				
3	3	14465	225	10-26-36	E. 13	130	9-22-36	" "	" " " "	" "	"		" " "	Joe & Minnie Gurevitch (F)
4	4.1, 4.2	11360	356	2-19-32	D: 23	269	1-26-32	" "	" " " "	" "	"	—	" " "	Janss Co. (F)
5	5	11326	382	"	D: 23	269	1-26-32	" "	" " " "	" "	"	—		Caspar Meder (F)
6	6									" "				
7	7	11481	108	3-8-32	D: 87	16	2-9-32	" "	" " " "	" "	"	—		Mittie Morris (F)
8	8	11476	126	"	D: 87	15	2-1-32	" "	" " " "	" "	"	—		W. H. Armstrong (F)
9	9	13143	135	11-28-34	E: 2	158	12-1-33	" "	" " " "	" "	"	—		Frank L. & Josephine L. Cienfuegos (F)
10	10	11362	333	2-19-32	D: 23	268	1-23-32	" "	" " " "	" "	"	—		Ashmun Investment Co. (F)
11	11	11494	58	3-8-32	D: 87	15	1-27-32	" "	" " " "	" "	"	—		Emeterio & Dorotea De A. Ontiveros (C)
12	12.1, 12.2	11312	328	2-19-32	D: 23	268	"	" "	" " " "	" "	"	—		John & Helen Valentine (F)
13	13.1 13.2	13066	286	11-28-34	E: 2	158	1-31-34	" "	" " " "	Miller Avenue Brannick Street	"	—		Ben Charfess, (Gdn. estate of Lawrence Vineberg) (F)
14	14.1, 14.2	11366	311	2-19-32	D: 23	267	1-25-32	" "	" " " "	Miller Avenue	"	—		Richard & Alma A. Rayner (F)
15	15	13142	158	11-28-34	E: 2	159	11-29-33	" "	" " " "	" "	"	—		Henry M. & Mary Mead (F)
16	16	11438	142	2-19-32	D: 23	270	2-5-32	" "	" " " "	" "	"	—		Jack Gavran part of (F)
17	17	11477	115	3-8-32	D: 87	17	12-22-31	" "	" " " "	" "	"	—		Fred Bruning (F)
18	18	13129	170	11-28-34	E: 2	160	11-29-33	" "	" " " "	" "	"	—		Henry G. Higley (F)
19	19	13134	172	"	E: 2	160	11-25-33	" "	" " " "	" "	"	—		Alice E. Thomas (F)
20	20	11634	38	5-12-32	D: 87	135	3-21-32	" "	" " " "	" "	"	—		Julia E. & George W. Dow (F)
21	21	11393	193	2-19-32	D: 23	270	1-23-32	" "	" " " "	" "	"	—		Ashmun Investment Co. (F)
22	22	11343	339	"	D: 23	270	1-29-32	" "	" " " "	" "	"	—		Joseph Moersch (F)
23	23	11477	115	3-8-32	D: 87	17	12-22-31	" "	" " " "	" "	"	—		Nick Zanoda (F)
24	24	14572	326	12-27-36	E: 13	199	10-24-36	" "	" " " "	" "	"			Gerard & Margaretha Abels Claims (F)
25	25.1, 25.2	11478	29	2-19-32	D: 23	271	1-23-32	" "	" " " "	Brannick Street	"	—		Ashmun Investment Co. (F)
26	26									" "	"			
27	27.1, 27.2	13067	345	11-28-34	E: 2	157	4-30-34	" "	" " " "	" "	"	—		Henry R. Johnson (F)
28	29	11526	100	3-28-32	D: 87	51	2-27-32	" "	" " " "	Miller Avenue	"	—		F. C. Kelley (F)
29										"				
30	1	11477	115	3-8-32	D: 87	17	12-22-31	" "	" " " "	" "	"	—		Tom Shepetneff part of (F) Abram Pivovaroff, et al, (M)
31	1	11377	314	"	D: 87	16	2-10-32	" "	" " " "	" "	"	—		Janss Realty & Finance Co. (Es)
32	1	11474	186	3-28-32	D: 87	55	3-9-32	" "	" " " "	" "	"	—		So. Cal. Edison Co. (Es)
33	11	13066	280	11-28-34	E: 2	159	12-21-33	" "	" " " "	" "	"	—		Francis Joseph Andrie (Minor) (F)
34	18	11441	210	3-28-32	D: 87	15	1-28-32	" "	" " " "	" "	"	—		Jose & Maria Torrez de Marquez (?)
35	2,3,5 to 27	11360	356	2-19-32	D: 23	269	1-26-32	" "	" " " "	" "	"	—		Janss Co. (Es)
36	23.1	18492	199	6-13-41	E: 47	237	3-31-41	" "	" " " "	" "	"	—	" " "	Nick Zanoda (F)
37	24.1	19727	164	12-31-42	E: 60	284	11-17-42	" "	" " " "	" "	"	—	" " "	Gerard & Margaretha Abels (claims F)
38	25.3													
39	13.3													

DEDICATION STATUS SCALE: FEE (F) · TAX TITLE (TX) · PARTICULAR ESTATES (E) · TRUST DEEDS (T) · MORTGAGES (M) · JUDGMENTS (J) · LIENS (LI) · EASEMENTS (ES) · LEASES (L) · PURCHASE CONTRACTS (C)

POSTING CHECKED: H. D. MAP BOOK · SEARCH MAP · TRACTS. C.S.M., "D" · ASSESSOR'S BOOK · C. S. INDEX MAP (each with BY / DATE)

SCALE: 1" = 50'

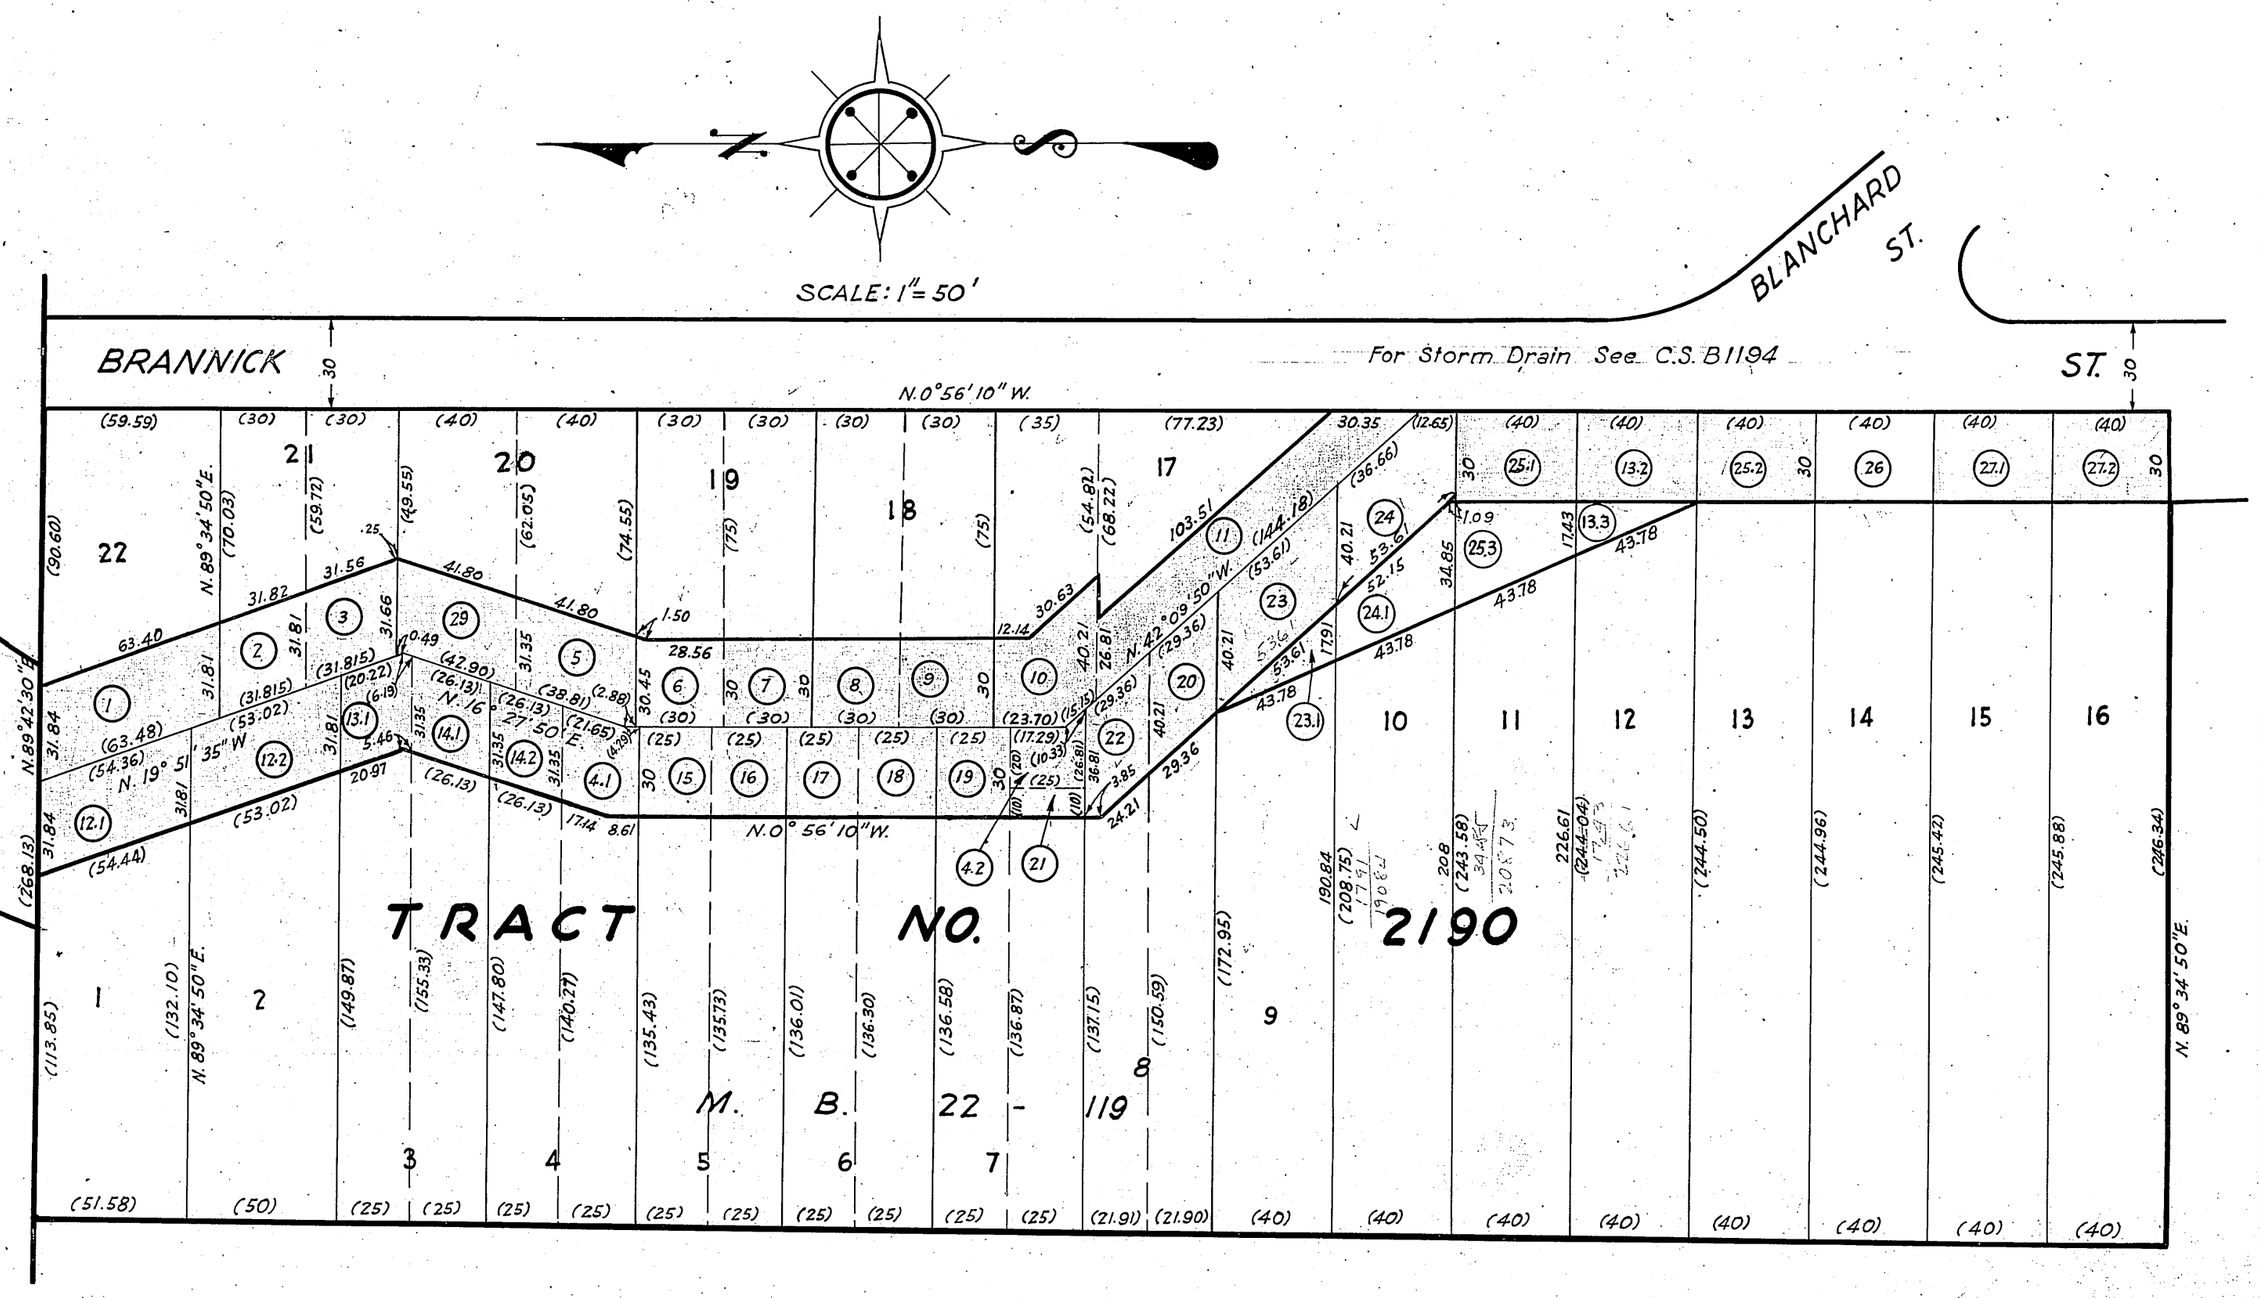

COMPILED BY	LUNT	JAN. 1935	C. S. INDEX MAP NO. 7, (E1)
CALCULATED BY	"	"	ASSESSOR'S BOOK NO. 67
DRAWN BY	"	"	H: 40
TRACED BY	"	"	
CHECKED BY	HUGHES	"	