OFFICE OF THE

COUNTY SURVEYOR

OF THE COUNTY OF LOS ANGELES

HIGHWAY DEDICATION MAP

LEGEND

3

COUNTY SURVEYOR'S MAP NO._____ FIELD BOOK NO._____

Road Dept. MAP NO. R/W 5540 FIELD BOOK NO. F.W. 5540

INDEX MAP NO. 46, (A3)

SEARCH MAP NO. Double Drive (1) Grand Ave. (6)

WORDS AND FIGURES SHOWN QUOTED ON MAP ARE AS DESCRIBED IN THE CONVEYANCE. FIGURES SHOWN IN PARENTHESES ON MAP ARE TAKEN FROM PREVIOUS RECORDS OR ARE CALCULATED THEREFROM. LAND INCLUDED IN CONVEYANCE SHOWN IN COLORED TINT. DEDICATION STATUS SCALE INDICATES RELATIVE IMPORTANCE OF GRANTEES' INTERESTS IN EACH PARCEL.

LINE NO.	PARCEL NO.	OFFICIAL RECORDS CERTIFICATE NO. BOOK	OFFICIAL RECORDS DOC. NO. PAGE	DATE RECORDED	"D" BOOK	"D" PAGE	DATE OF CONVEYANCE	NATURE OF CONVEYANCE	PURPOSE	NAME	CONSIDERATION	CONDITIONS	GRANTEE	GRANTORS	DEDICATION STATUS SCALE 1 2 3 4 5 6 7 8 9 10
1	1	11681	326	8-15-'32	87	277	7-8-'32	Road Deed	Public Road & Highway	Double Drive	Val.		County of L.A.	Otto M. Gilmore & Cora A. Gilmore (F)	1 x x x x x x x x x x
2	2	11747	176	8-15-'32	87	278	7-7-'32	Road Deed	Public Road & Highway	Double Drive	Val.		County of L.A.	F.C. Dittmar & Evangeline C. Dittmar (F)	2 x x x x x x x x x x
3	3.1 & 3.2	11787	56	8-15-'32	87	281	7-13-'32	Road Deed	Public Road & Highway	Double Dr. & Grand Ave.	Val.		County of L.A.	Elsie Mallory & James Bryan Mallory (F) Bennie H. Kessinger & Myrtle Kessinger	3 x x x x x x x x x x
4	4	11732	217	8-15-'32	87	279	7-14-'32	Road Deed	Public Road & Highway	Double Drive	Val.		County of L.A.	Charles P. Grant & Mary Alice Grant (F)	4 x x x x x x x x x x
5	5	11511	279	8-15-'32	87	280	7-20-'32	Road Deed	Public Road & Highway	Double Drive	Val.		County of L.A.	H.E. Baldinger (F) - R.L. Butcher (T)	5 x x x x x x x x x x
6	6	11743	64	8-15-'32	87	281	7-8-'32	Road Deed	Public Road & Highway	Double Drive	Val.		County of L.A.	Thomas L. Munson & May E. Munson (F)	6 x x x x x x x x x x
7	7.1 to 7.3	11915	25	10-25-'32	89	109	9-26-'32	" "	" " "	Grand Ave.	Val.		"	Martin S. Freer & Geneva Mettler (F)	7 x x x x x x x x x x
8															
9															
10															

POSTING CHECKED

H. D. MAP BOOK BY	DATE	SEARCH MAP BY	DATE	TRACTS, C.S.M., "D" BY	DATE	ASSESSOR'S BOOK BY	DATE	C. S. INDEX MAP BY	DATE
R.G.L.	9-32	R.G.L.	9-32	H	10/32			C.L.H.	10-32
R.G.L.	9-32	R.G.L.	9-32	H	10/32			C.L.H.	10-32
R.G.L.	9-32	R.G.L.	9-32	H	10/32			C.L.H.	10-32
R.G.L.	9-32	R.G.L.	9-32	H	10/32			C.L.H.	10-32
R.G.L.	9-8	R.G.L.	9-32	H	10/32			C.L.H.	10-32
R.G.L.	9-32	R.G.L.	9-32	H	10/32			C.L.H.	10-32
"	11-3-32	"	9-32	H	10/33			C.L.H.	1-33

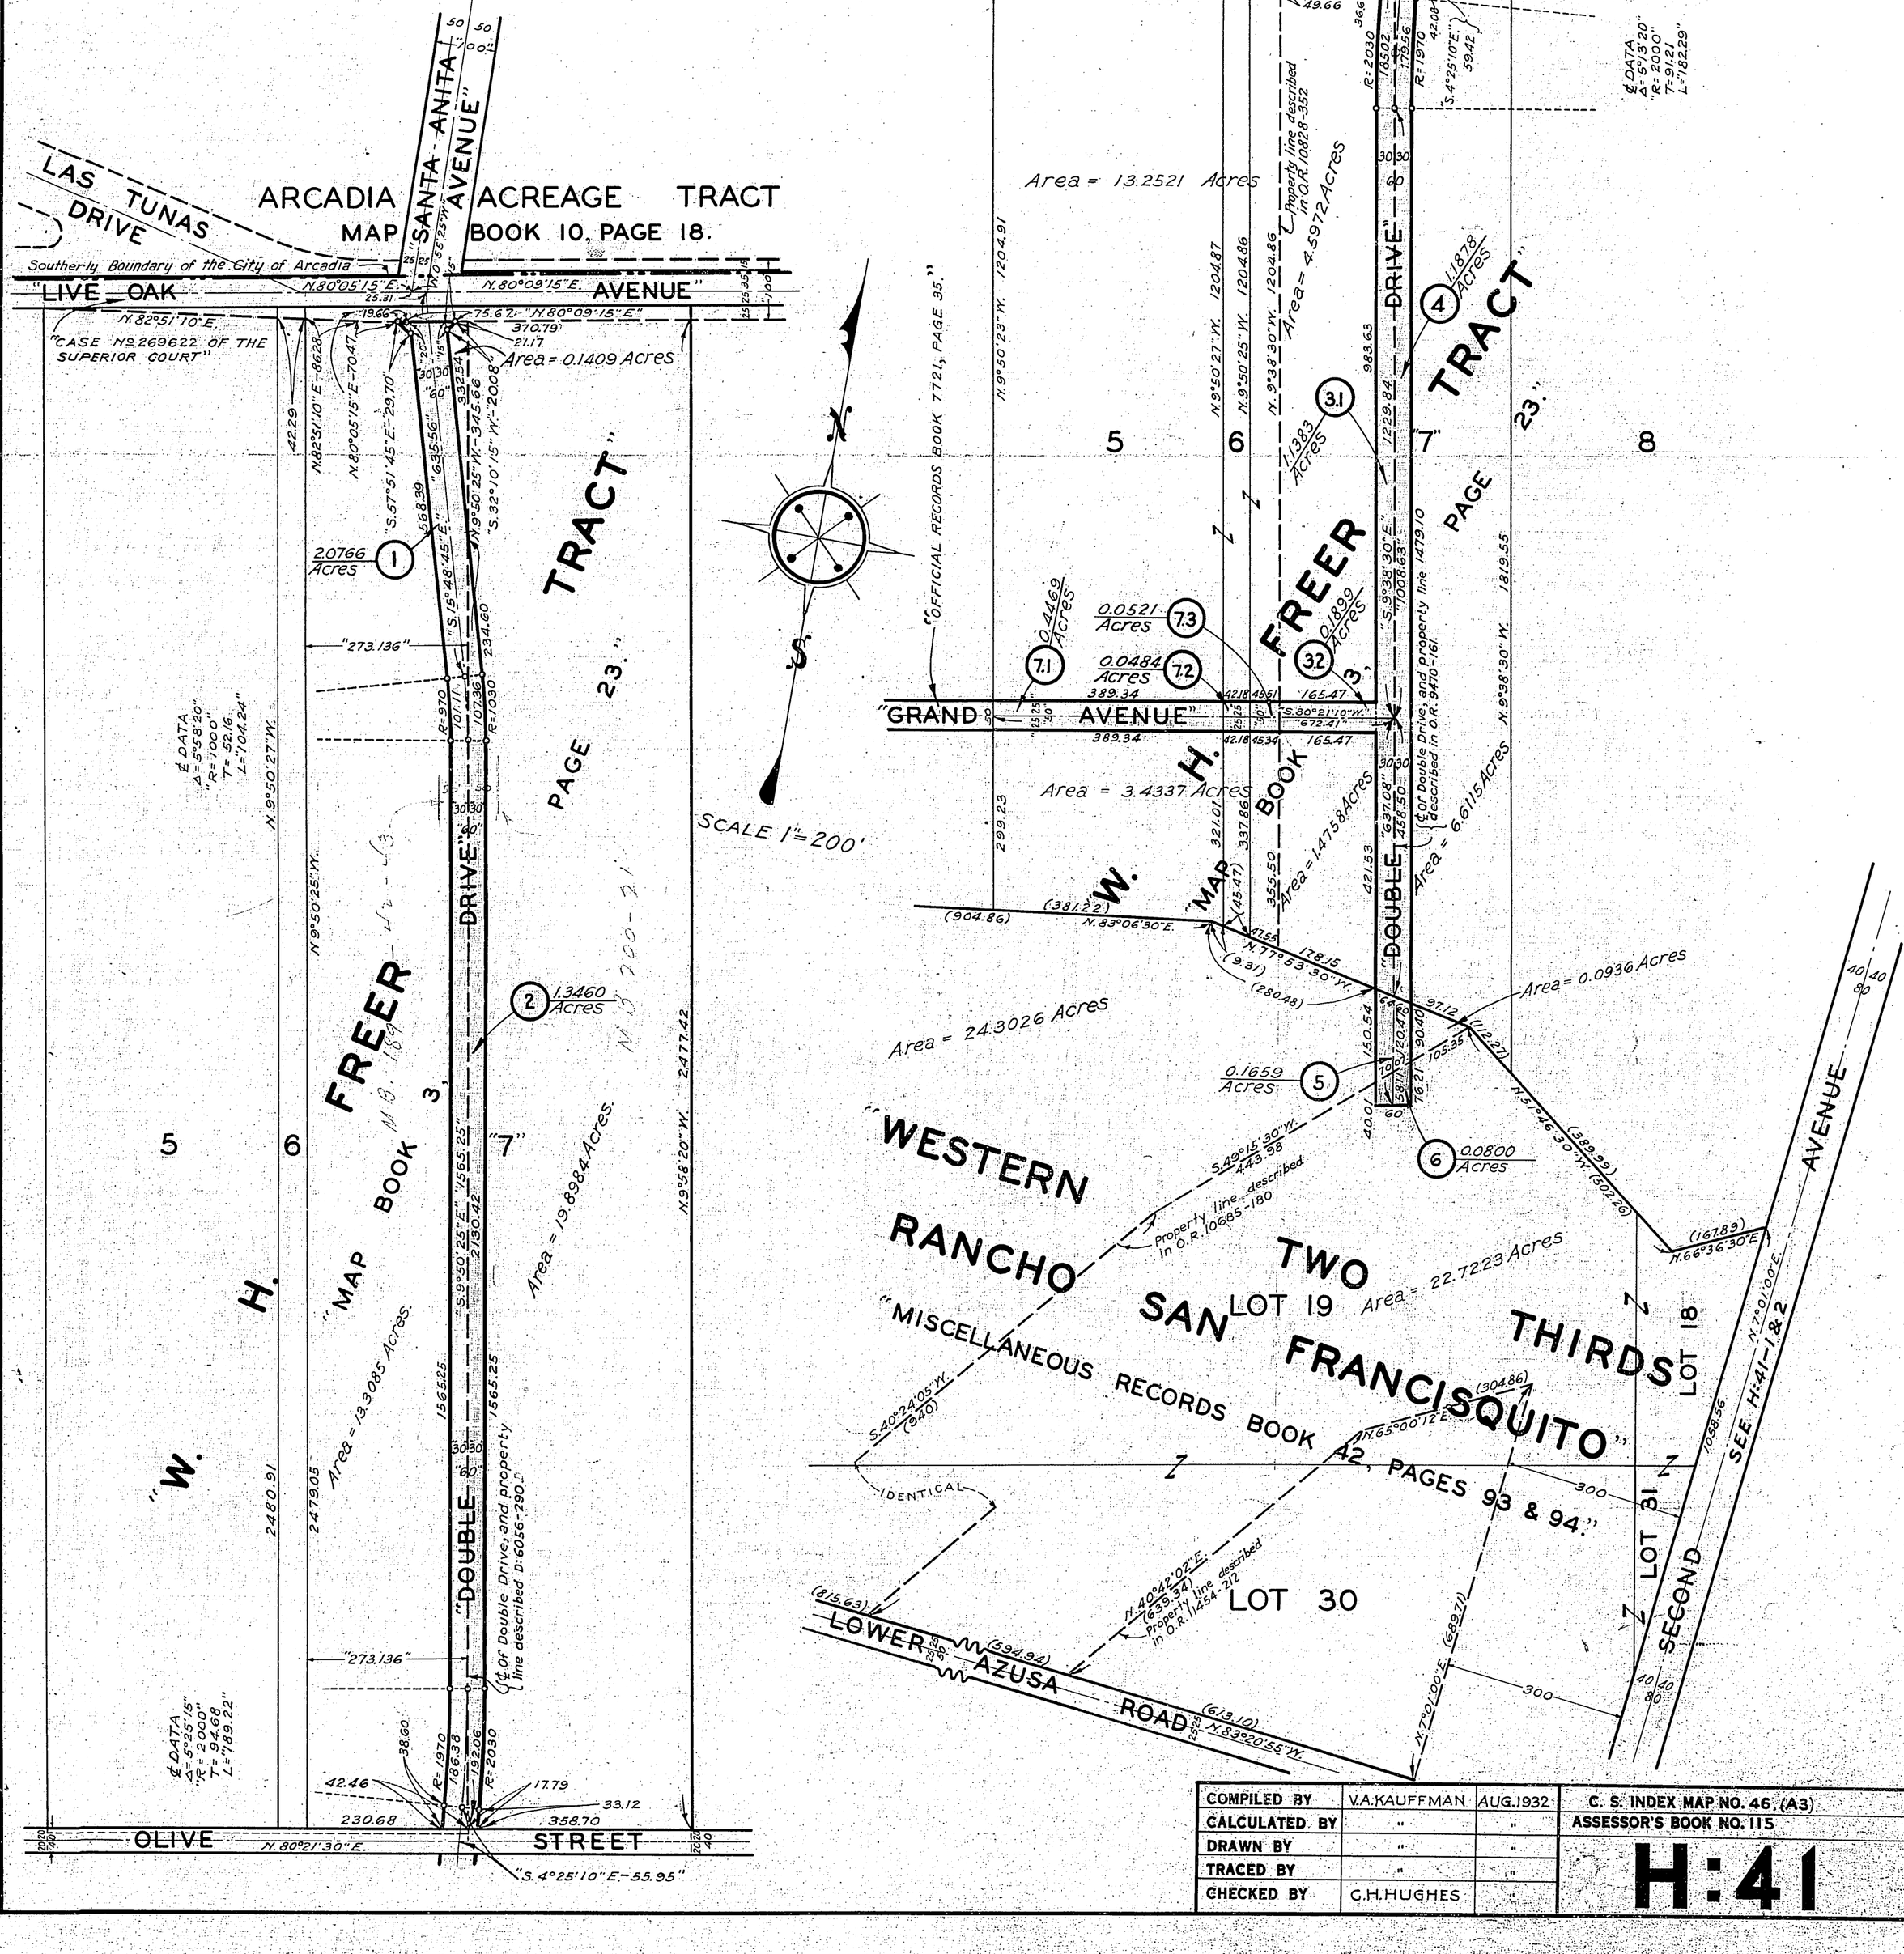

COMPILED BY	V.A. KAUFFMAN	AUG. 1932	C. S. INDEX MAP NO. 46, (A3)
CALCULATED BY	"	"	ASSESSOR'S BOOK NO. 115
DRAWN BY	"	"	H:41
TRACED BY	"	"	
CHECKED BY	G.H. HUGHES	"	