OFFICE OF THE

COUNTY SURVEYOR

OF THE COUNTY OF LOS ANGELES

HIGHWAY DEDICATION MAP

LEGEND

6

COUNTY SURVEYOR'S MAP NO. ..... FIELD BOOK NO. 272-75

..... MAP NO. ..... FIELD BOOK NO (ROAD DEPT) Z-317 & 61

INDEX MAP NO. 47, (D3)

SEARCH MAP NO. Cienega Ave (1)

WORDS AND FIGURES SHOWN QUOTED ON MAP ARE AS DESCRIBED IN CONVEYANCE. FIGURES SHOWN IN PARENTHESES ON MAP ARE FROM PREVIOUS RECORDS OR ARE CALCULATED THEREFROM. PROPERTY IN CONVEYANCE SHOWN IN COLORED TINT. DEDICATION STATUS SCALE INDICATES RELATIVE IMPORTANCE OF GRANTEES' INTERESTS.

LINE NO.	PARCEL NO.	OFFICIAL RECORDS CERTIFICATE NO. / BOOK	OFFICIAL RECORDS DOC. NO. / PAGE	DATE RECORDED	"D" BOOK	"D" PAGE	DATE OF CONVEYANCE	NATURE OF CONVEYANCE	PURPOSE	NAME	CONSIDERATION	CONDITIONS	GRANTEE	GRANTORS
1	1	9692	264	2-10-30	78	175	10-17-29	Road Deed	Public Road & Highway	Cienega Ave.			County of L.A.	Edna G. Paige (F)
2	2	6698	198	6-14-27	60	193	3-30-27	"	" " " "	" "			" " "	Mary E. Lovell, Ernest & Louida Robertson; Sarah Belle & Ezra H. Matney (F); Azusa Valley Savings Bank (M)
3	3	CERT CL30493	DOC. 130700	9-30-27	63	134	3-30-27	"	" " " "	" "			" " "	James Ira & Ollie T. Stanton (F) Milton B. Loy (M)
4	4	7478	222	4-4-29	73	136	2-7-29	"	" " " "	" "			" " "	Lulu J. Matney (F)
5	5	MAP BOOK 13	136	3-24-1908	—		—		" " " "	Cienega Ave.			" " "	Richard Ellison (F)
6	6	M.R. 22	21, 23	8-24-1887	—		—	Dedication by Tract Map	" " " "	" "			" " "	M.L. Wicks (F)
7	7	D: 967	62	9-29-34	2	82	11-2-1893						" " "	D.H. Turner et (F)
8	2	O.R. 6654	185	5-16-27	60	120	4-14-27	Grant Deed	" " " "	" "			" " "	Covina Irr. Co. Es
9														
10														

DEDICATION STATUS SCALE	(F)	(TX)	(E)	(T)	(M)	(J)	(LI)	(ES)	(L)	(C)
	FEE	TAX TITLE	PARTICULAR ESTATES	TRUST DEEDS	MORTGAGES	JUDGMENTS	LIENS	EASEMENTS	LEASES	PURCHASE CONTRACTS
	1	2	3	4	5	6	7	8	9	10

POSTING CHECKED	
H. D. MAP BOOK	BY / DATE
SEARCH MAP	BY / DATE
TRACTS. C.S.M., "D"	BY / DATE
ASSESSOR'S BOOK	BY / DATE
C. S. INDEX MAP	BY / DATE

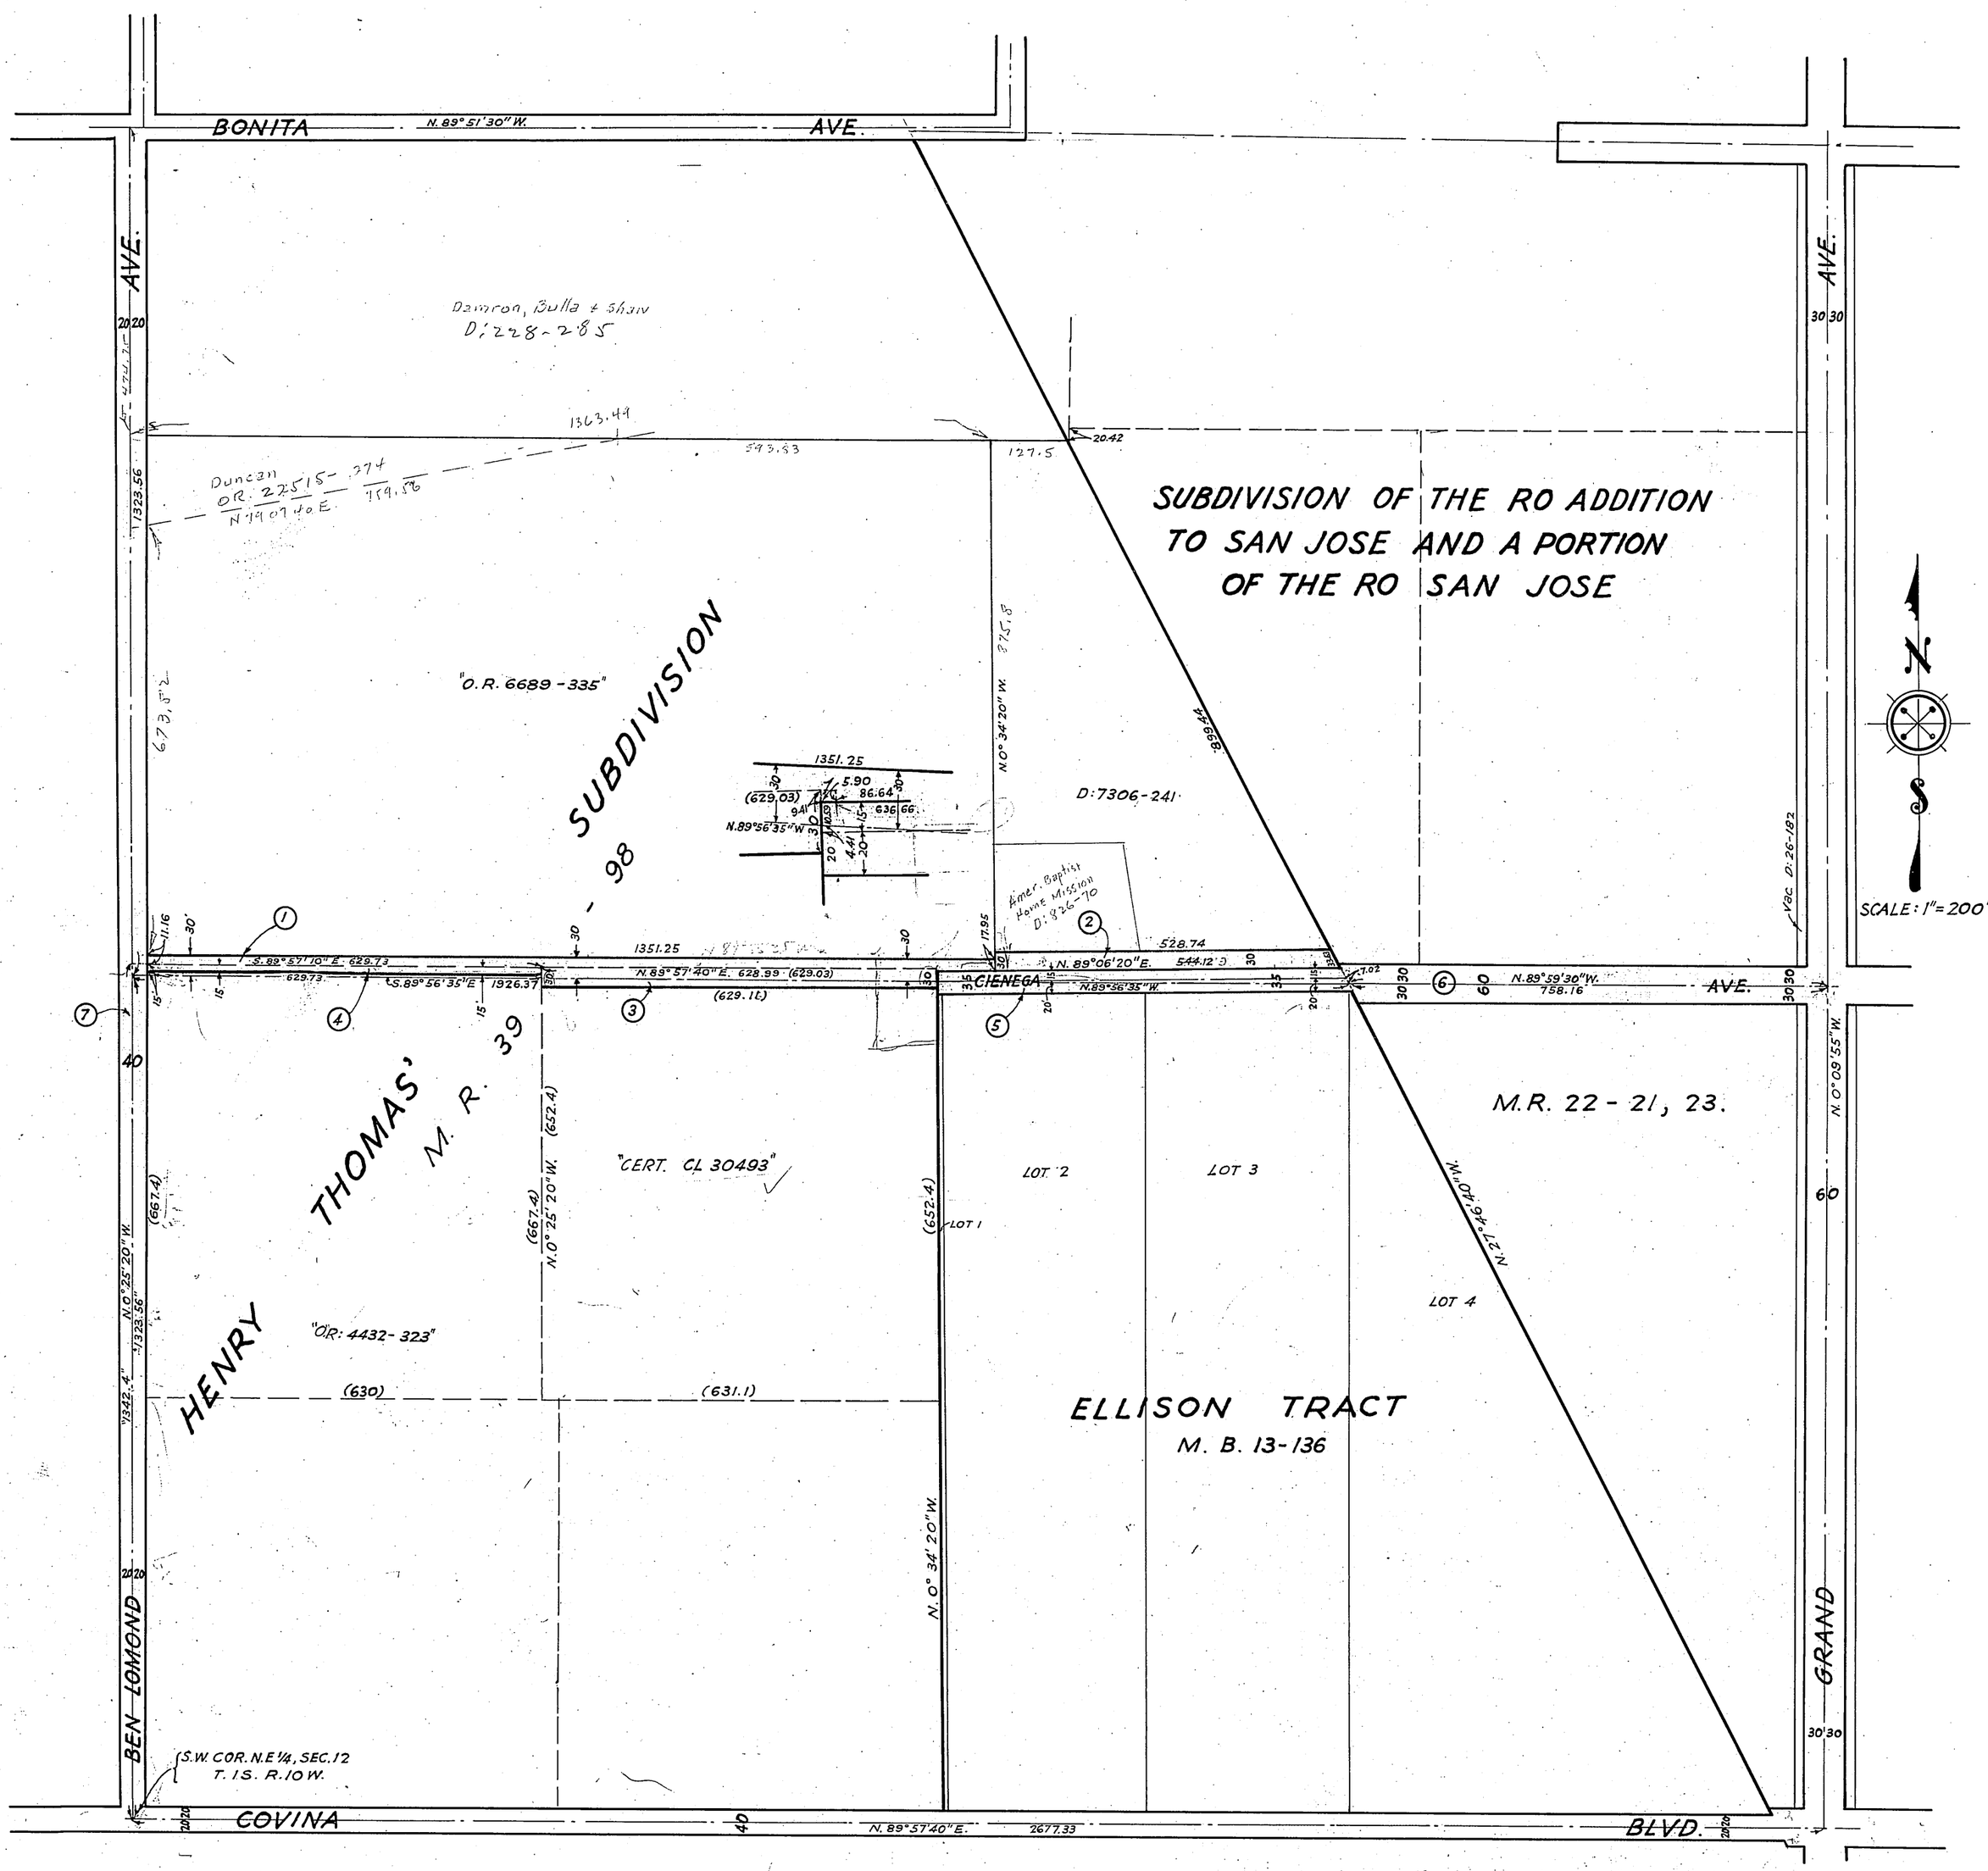

COMPILED BY	LUNT	MAY, 1935	C. S. INDEX MAP NO. 47, (D3)
CALCULATED BY	"	"	ASSESSOR'S BOOK NO. 385
DRAWN BY	"	"	H:42
TRACED BY	"	"	
CHECKED BY	HUGHES	"	

FILED MAY 23, 1935