OFFICE OF THE

COUNTY SURVEYOR

OF THE COUNTY OF LOS ANGELES

HIGHWAY DEDICATION MAP

LEGEND

COUNTY SURVEYOR'S MAP NO. B-426-1 FIELD BOOK NO. 398

MAP NO. FIELD BOOK NO.

INDEX MAP NO. 48, (A5)

SEARCH MAP NO. ARROYO AVE. (7)

WORDS AND FIGURES SHOWN QUOTED ON MAP ARE AS DESCRIBED IN THE CONVEYANCE. FIGURES SHOWN IN PARENTHESES ON MAP ARE TAKEN FROM PREVIOUS RECORDS OR ARE CALCULATED THEREFROM. LAND INCLUDED IN CONVEYANCE SHOWN IN COLORED TINT. DEDICATION STATUS SCALE INDICATES RELATIVE IMPORTANCE OF GRANTEES' INTERESTS IN EACH PARCEL.

POSTING CHECKED

H. D. MAP BOOK — BY R.G.L. DATE 1-34

SEARCH MAP — BY R.G.L. DATE 1-34

TRACTS. C.S.M., "D" — BY R.S. R.S. DATE 4-34 4-34

ASSESSOR'S BOOK — BY DATE

C. S. INDEX MAP — BY R.S.B. DATE 1-34

LINE NO.	PARCEL NO.	OFFICIAL RECORDS CERTIFICATE NO. BOOK	OFFICIAL RECORDS DOC. NO. PAGE	DATE RECORDED	"D" BOOK	"D" PAGE	DATE OF CONVEYANCE	NATURE OF CONVEYANCE	PURPOSE	NAME	CONSIDERATION	CONDITIONS	GRANTEE	GRANTORS	DEDICATION STATUS SCALE 1 2 3 4 5 6 7 8 9 10
1	1	11395	204	2-11-32	23	260	2-5-32	ROAD DEED	STATE HIGHWAY	(ARROYO AVE.)	$1.00	-	STATE OF CAL.	J.H., and Marie C. Henry (F)	1 7 x x x x x x x x x
2	2-1 to 2-8	11429	17	1-23-32	23	234	1-21-32	" "	" "	" "	$10.00	-	" " "	Bk. of America N.T.&S. Ass'n. Par. 2-1 to 2-6	2 x x x x x x x x x x
	2-9 to 2-12	11380	163	1-23-32	87	19	1-21-32				$10.00			Par. 2-7 to 2-10	2 x x x x x x x x x x
3	3	M.B. 161	22-31	4-10-29	-	-	-	Dedication by Recorded Map	PUBLIC WAY	" "	-	-	PUBLIC	Pac. N'tl Bk. of L.A. } (F) D. Paul, and Lucie Hirtz }	3 x x x x x x x x x x
4	4	5148	378	11-19-25	48	203	9-12-25	ROAD DEED	PUBLIC ROAD & HIGHWAY	" "	Val.	-	CO. OF L.A.	Judson C. Rives (F) Valencia Heights Water Co. (Es)	4 x x x x x x x 4 x x
5	2-7 & 2-8	11844	11	9-10-32	46	222	8-26-32	VACATION	VACATION OF HIGHWAY EASEMENT	" "	-	-	FEE OWNERS	State of California (Es)	5 x x x x x x x x 5 x x
6	5-1 & 5-2	11727	4	6-29-32	46	216	6-13-32	"	" "	HOLT AVE.	-	-	" "	Co. of L.A. (Es)	6 x x x x x x x x 6 x x
7	1	11573	187	5-11-32	87	130	5-4-32	ROAD DEED	STATE HIGHWAY	(ARROYO AVE.)	-	8	STATE OF CAL.	See line 1	
8	Right to extend and maintain drainage structures and slopes beyond R/W lines. Embankment slopes, 1½:1; excavation slopes, 1:1.														
9															
10															

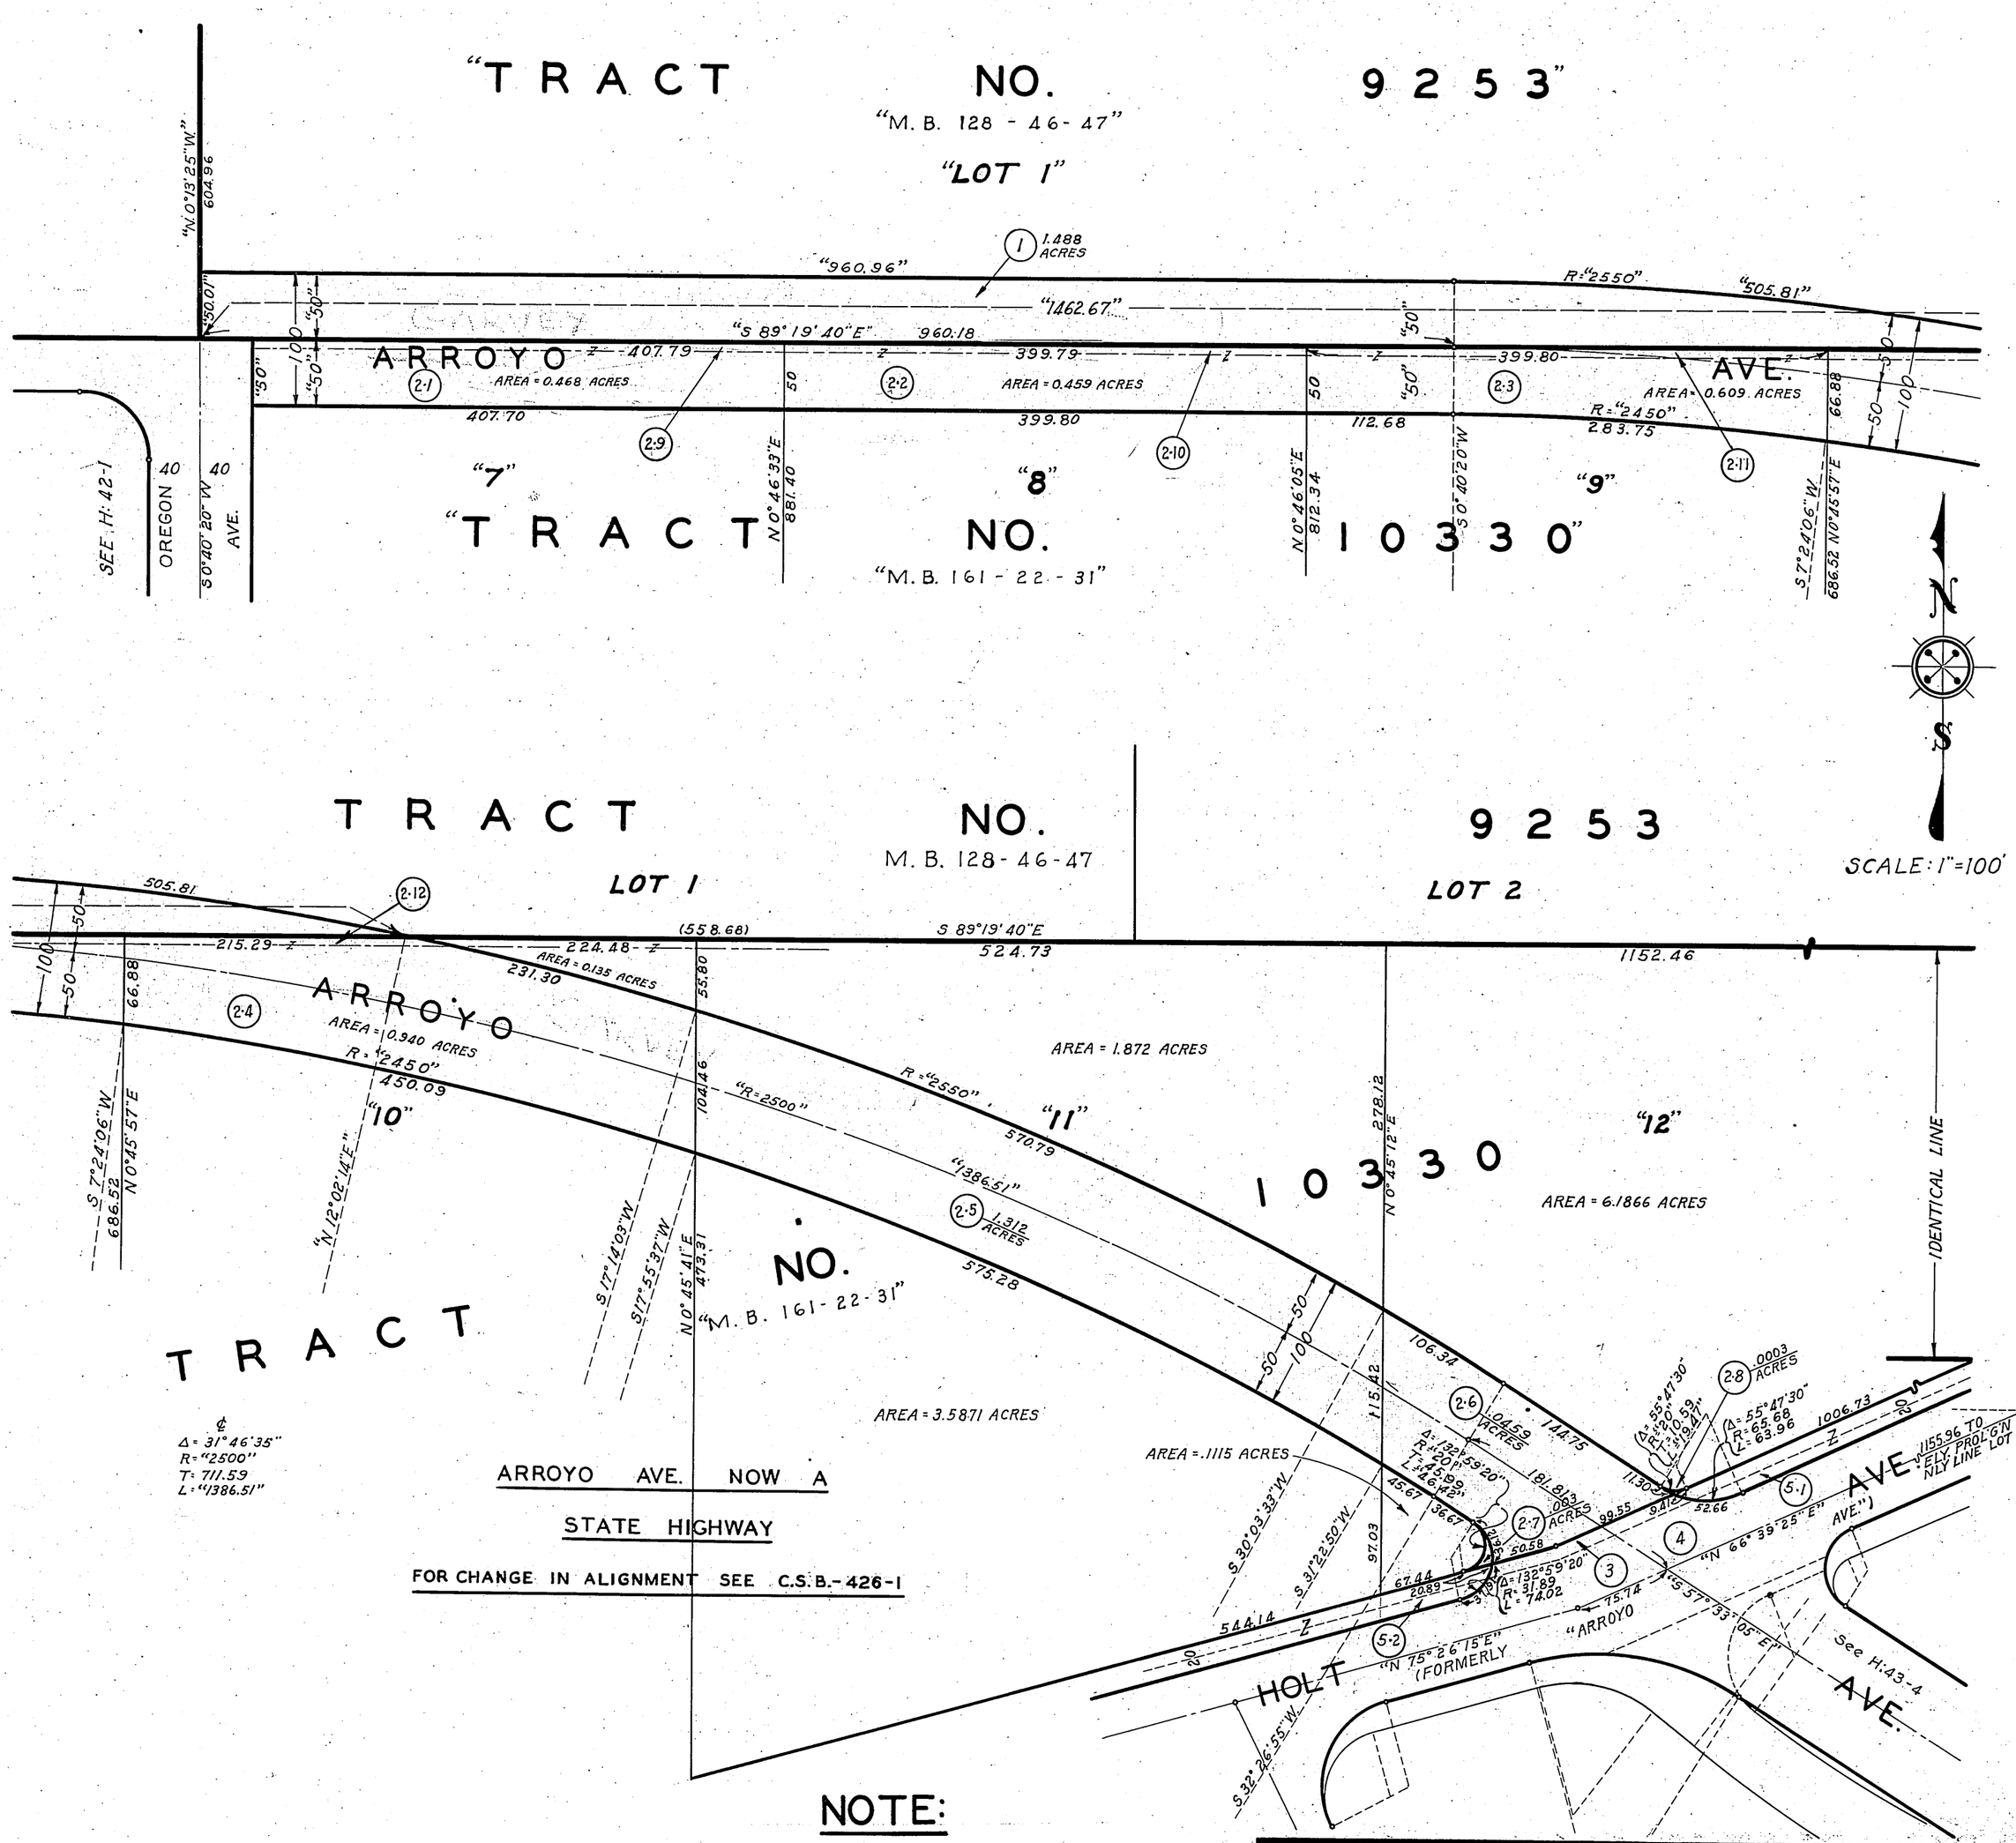

NOTE:

SUPERSEDED BY

C.S. B-1786-4

(STATE HIGHWAY MAP)

COMPILED BY	H.W. CARD	NOV. -33	C. S. INDEX MAP NO. 48, (A5)
CALCULATED BY	DODDS, LUNT	" "	ASSESSOR'S BOOK NO. 385
DRAWN BY	H.W. CARD	" "	H: 43
TRACED BY	" " "	" "	
CHECKED BY	LUNT, CARD	JAN. -34	

FILED: 1-11-34