OFFICE OF THE

COUNTY SURVEYOR

OF THE COUNTY OF LOS ANGELES

HIGHWAY DEDICATION MAP

LEGEND

9

COUNTY SURVEYOR'S MAP NO. B 131-6 — FIELD BOOK NO. ____

____ MAP NO. ____ — FIELD BOOK NO. ____

INDEX MAP NO. 24 (C4)

SEARCH MAP NO. ____

WORDS AND FIGURES SHOWN QUOTED ON MAP ARE AS DESCRIBED IN CONVEYANCE. FIGURES SHOWN IN PARENTHESES ON MAP ARE FROM PREVIOUS RECORDS OR ARE CALCULATED THEREFROM. LAND IN CONVEYANCE SHOWN IN COLORED TINT. DEDICATION STATUS SCALE INDICATES RELATIVE IMPORTANCE OF GRANTEES' INTERESTS IN EACH

LINE NO.	PARCEL NO.	OFFICIAL RECORDS CERTIFICATE NO. BOOK	OFFICIAL RECORDS DOC. NO. PAGE	DATE RECORDED	"D" BOOK	"D" PAGE	DATE OF CONVEYANCE	NATURE OF CONVEYANCE	PURPOSE	NAME	CONSIDERATION	CONDITIONS	GRANTEE	GRANTORS
1	1	12111	53	3-1-33	D:88	121	2-21-33	Street Deed	Street	—	$1.00	—	City of Inglewood	Citizens Nat'l Trust and Sav. Bank (F)
2	2	13228	71	1-9-35	D:99	221	6-19-33	"	"	"	"	"	"	W. K. & Anna M. Ridenour; Ray C. & E. Lowe ; F. C. Legrand (F)
3														
4														
5														
6														
7														
8														
9														
10														

DEDICATION STATUS SCALE	(F) FEE	(TX) TAX TITLE	(E) PARTICULAR ESTATES	(T) TRUST DEEDS	(M) MORTGAGES	(J) JUDGMENTS	(LI) LIENS	(ES) EASEMENTS	(L) LEASES	(C) PURCHASE CONTRACTS
	1	2	3	4	5	6	7	8	9	10
1		x	x		x			x	x	x
2		x	x		x		x	x	x	x

POSTING CHECKED	BY	DATE
H. D. MAP BOOK	RGL	7-36
SEARCH MAP	"	"
	"	7-36
TRACTS. C.S.M., "D"	RS	10-36
	10-36	
ASSESSOR'S BOOK		
C. S. INDEX MAP	C.L.H.	"
	"	3-37

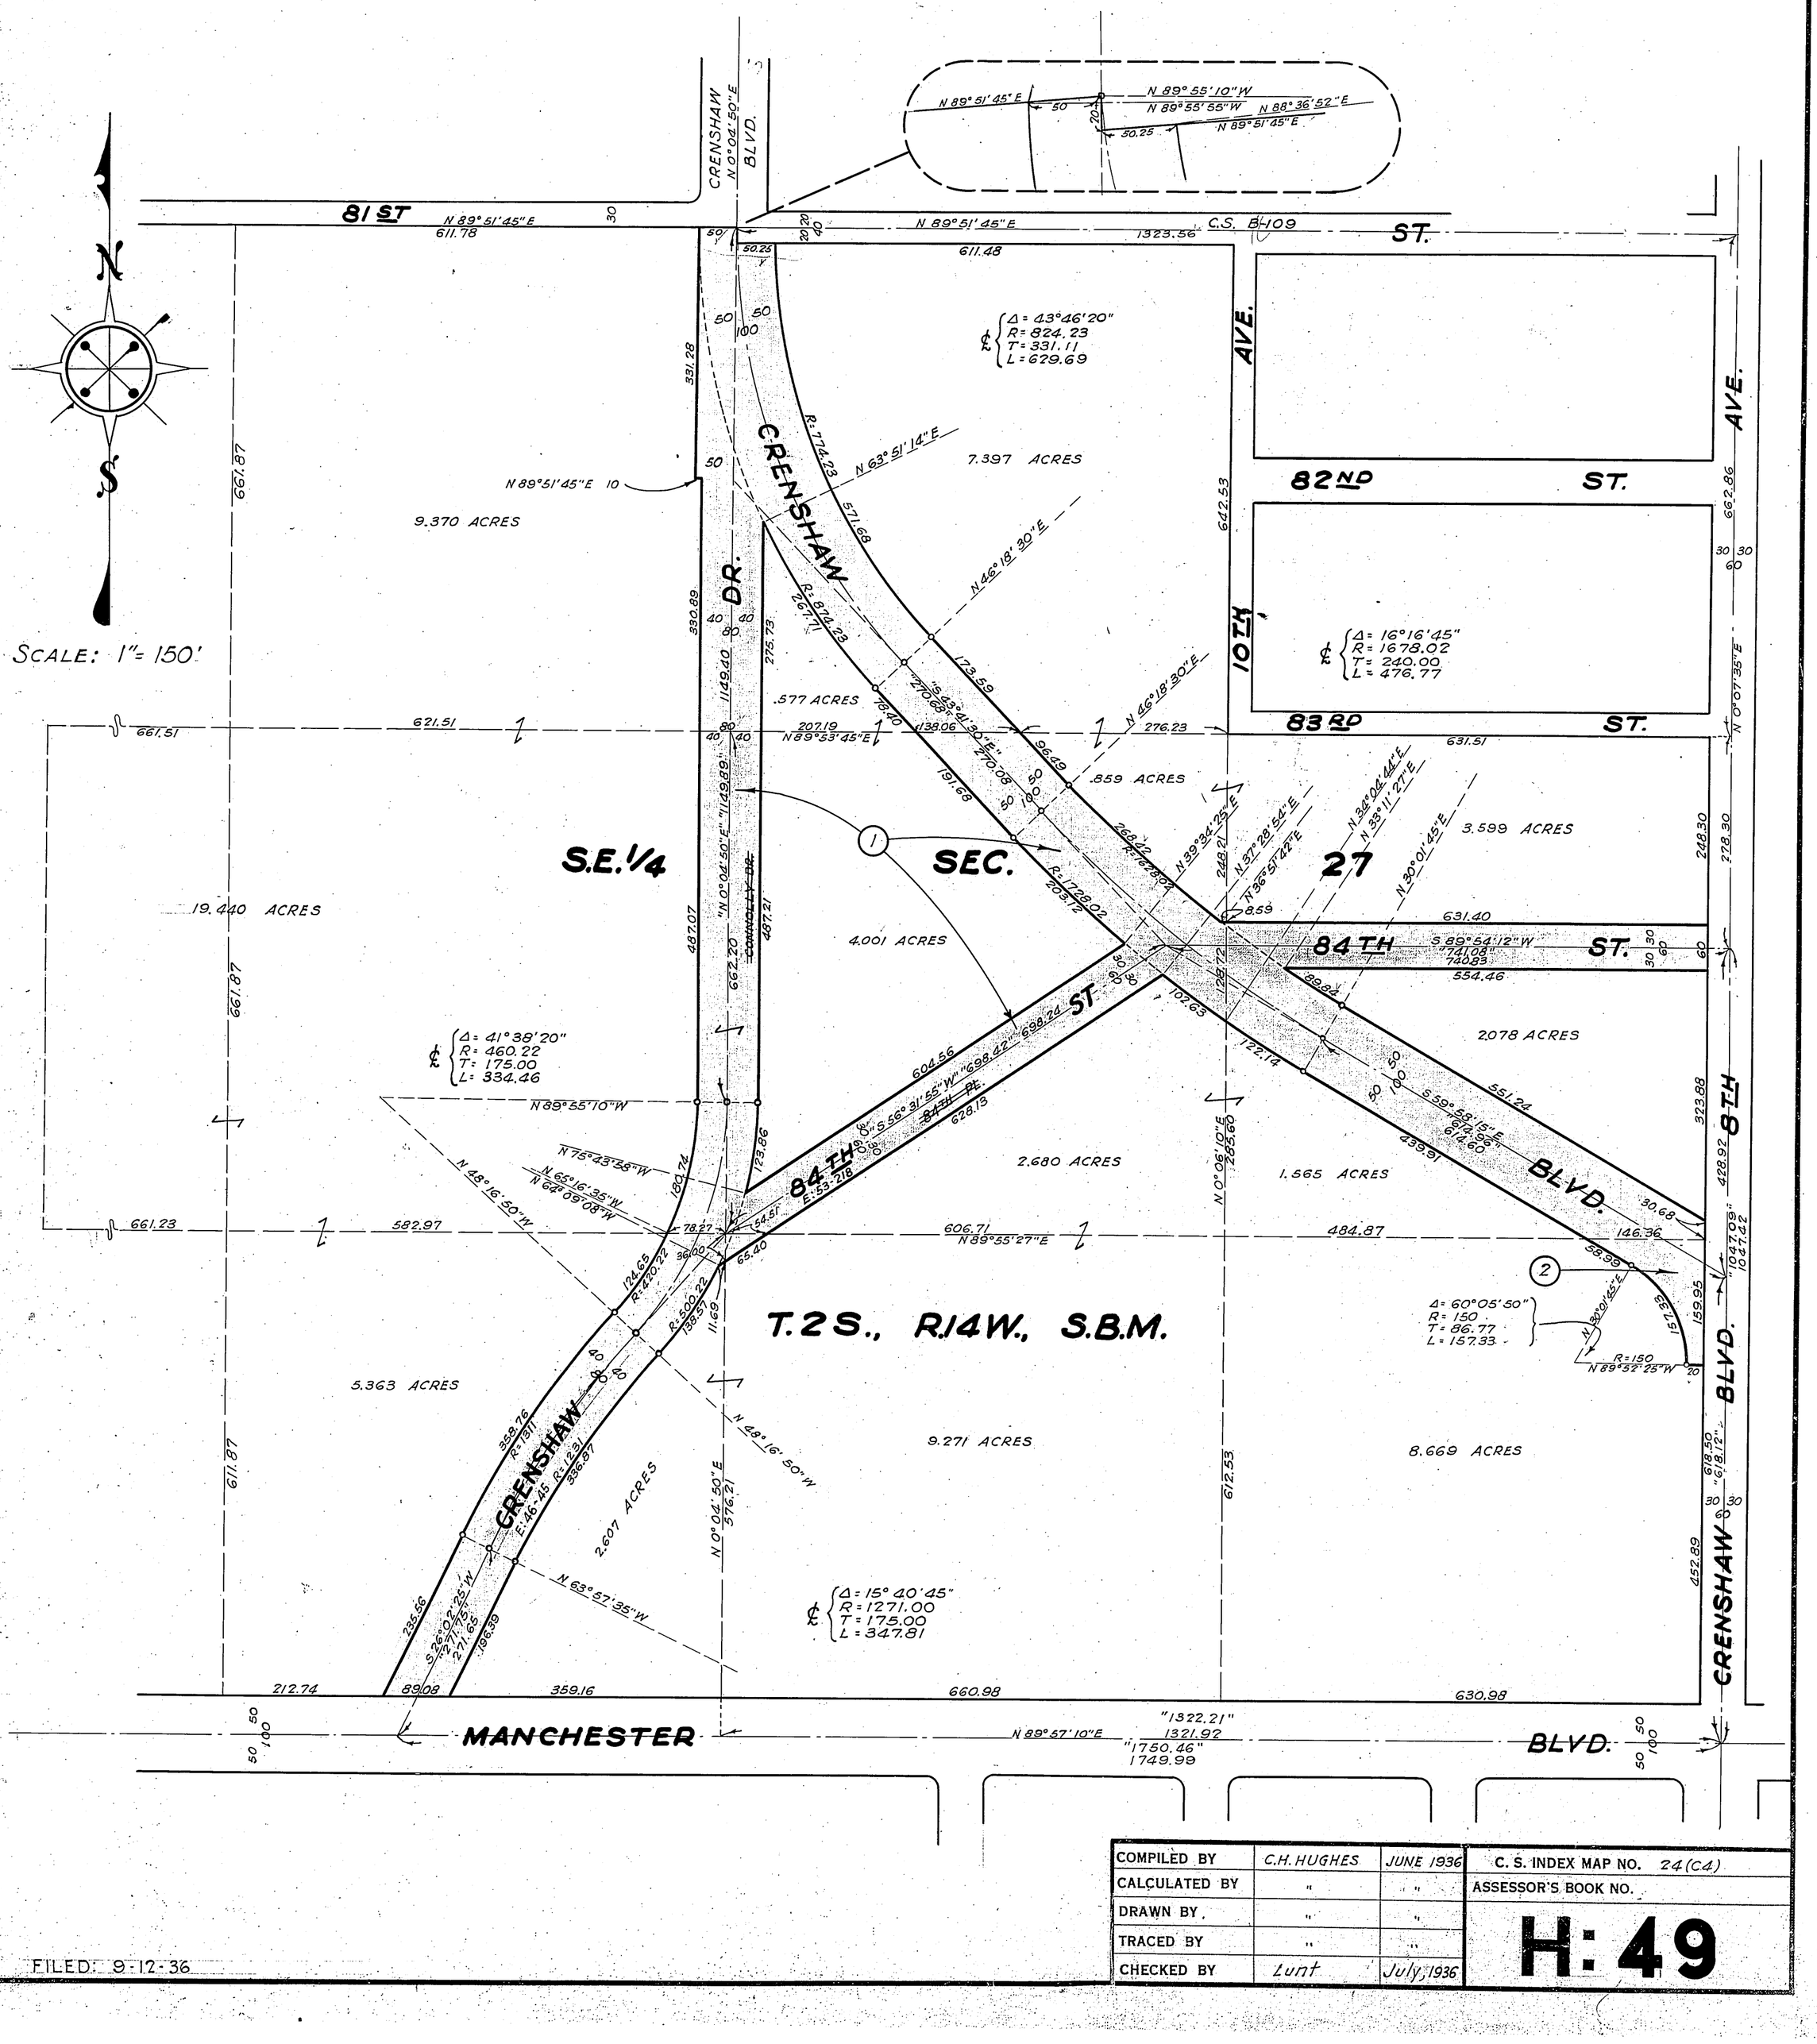

COMPILED BY	C.H. HUGHES	JUNE 1936	C. S. INDEX MAP NO. 24 (C4)
CALCULATED BY	"	"	ASSESSOR'S BOOK NO.
DRAWN BY	"	"	H: 49
TRACED BY	"	"	
CHECKED BY	Lunt	July, 1936	

FILED: 9-12-36