OFFICE OF THE

COUNTY SURVEYOR

OF THE COUNTY OF LOS ANGELES

HIGHWAY DEDICATION MAP

LEGEND

COUNTY SURVEYOR'S MAP NO. B-700 FIELD BOOK NO. 289

CLERK'S FILED MAP NO. 1813 FIELD BOOK NO.

INDEX MAP NO. 23, (D1)

SEARCH MAP NO. JEFFERSON BLVD. (6)

WORDS AND FIGURES SHOWN QUOTED ON MAP ARE AS DESCRIBED IN THE CONVEYANCE. FIGURES SHOWN IN PARENTHESES ON MAP ARE TAKEN FROM PREVIOUS RECORDS OR ARE CALCULATED THEREFROM. LAND INCLUDED IN CONVEYANCE SHOWN IN COLORED TINT. DEDICATION STATUS SCALE INDICATES RELATIVE IMPORTANCE OF GRANTEES' INTERESTS IN EACH PARCEL.

POSTING CHECKED: H. D. MAP BOOK; SEARCH MAP; TRACTS. C.S.M., "D"; ASSESSOR'S BOOK; C. S. INDEX MAP (BY / DATE)

LINE NO.	PARCEL NO.	OFFICIAL RECORDS CERTIFICATE NO. BOOK	OFFICIAL RECORDS DOC. NO. PAGE	DATE RECORDED	"D" BOOK	"D" PAGE	DATE OF CONVEYANCE	NATURE OF CONVEYANCE	PURPOSE	NAME	CONSIDERATION	CONDITIONS	GRANTEE	GRANTORS	DEDICATION STATUS SCALE 1 2 3 4 5 6 7 8 9 10
1	1.1	11747	106	8-1-32	87	262	12-15-31	Road Deed	Public Road & Highway	Jefferson Blvd.	Val.	-	Co. of L.A.	Isaiah H., Therese Smith(F), Paul S. Hansen(L), Arteslan Water Co.(Es), Sec. First Nat'l. Bk. of L.A(T)	1 x x . x x x 7½ 1 x
2	1.2	11735	96	7-23-32	21	279	12-15-31	" "	" " "	" "	"	-	Culver City	"	2 x x . x x x 8½ 2 x
3	2.1 2.2	11626	389	7-23-32	21	281	12-7-31	" "	" " "	" "	"	19	" "	Title Ins. & Trust Co.(F), Pac. National Co.(L), Cristobal Machado (?)	3 x x x x x 9 x 3 x
4	3.1, 3.2	11655	345	7-23-32	21	282	11-14-31	" "	" " "	" "	"	-	" "	F.E. Cravens(F), Pacific National Co.(L)	3 x x x x x 9 x 3 x / 4 x x x x x 9 x 4 x
5	4.1, 4.2, 4.3	D:6976	346	12-15-19	37	271	10-14-19	" "	" " "	Duquesne Ave & Machado St.	"	-	Co. of L.A.	Isaiah H. Smith, Therese Smith.	5
6	5.1, 5.2	M.B. 36	90 & 91	2-28-19	-	-	2-13-19	Dedication by map	Public Street	Machado St.	"	-	" " "	Estefana, Ignatio A., C.S., Antonio F. Machado, Manuela E. Letton, Adella M. Dominguez.	6
7	1.1	11677	301	8-1-32	87	261	2-12-32	Quitclaim Deed	Public Road & Highway	Jefferson Blvd.	$10.00	-	" " "	Associated Oil Co.(Es)	
8	1.2	11656	324	7-23-32	21	283	2-12-32	" "	" " "	" "	"	-	Culver City	" " "	
9	2.1, 2.2, 3.1, 3.2	11638	131	6-1-32			12-12-31	Attachment Release	Right of Way	" "	-	-	-	Southwest Finance Co. of Calif.(Li)	
10															
11															
12															
13															
14															
15															
16															
17	4.3 & 5.1	Culver City Ord. No. 381		11-28-32	88	190	11-28-32	Order of Vacation	Vacation	Machado St.			Fee Owners-	City of Culver City	x x x x x x x 17 x x
18	4.2	11775	385	10-18-32	46	228	10-10-32	Order of Vacation	Vacation	Machado St.			" "	County of L.A.	x x x x x x x 18 x x
19	2.1, 2.2	City of Culver City shall pass ordinance vacating adjoining portions of Jefferson Blvd.													

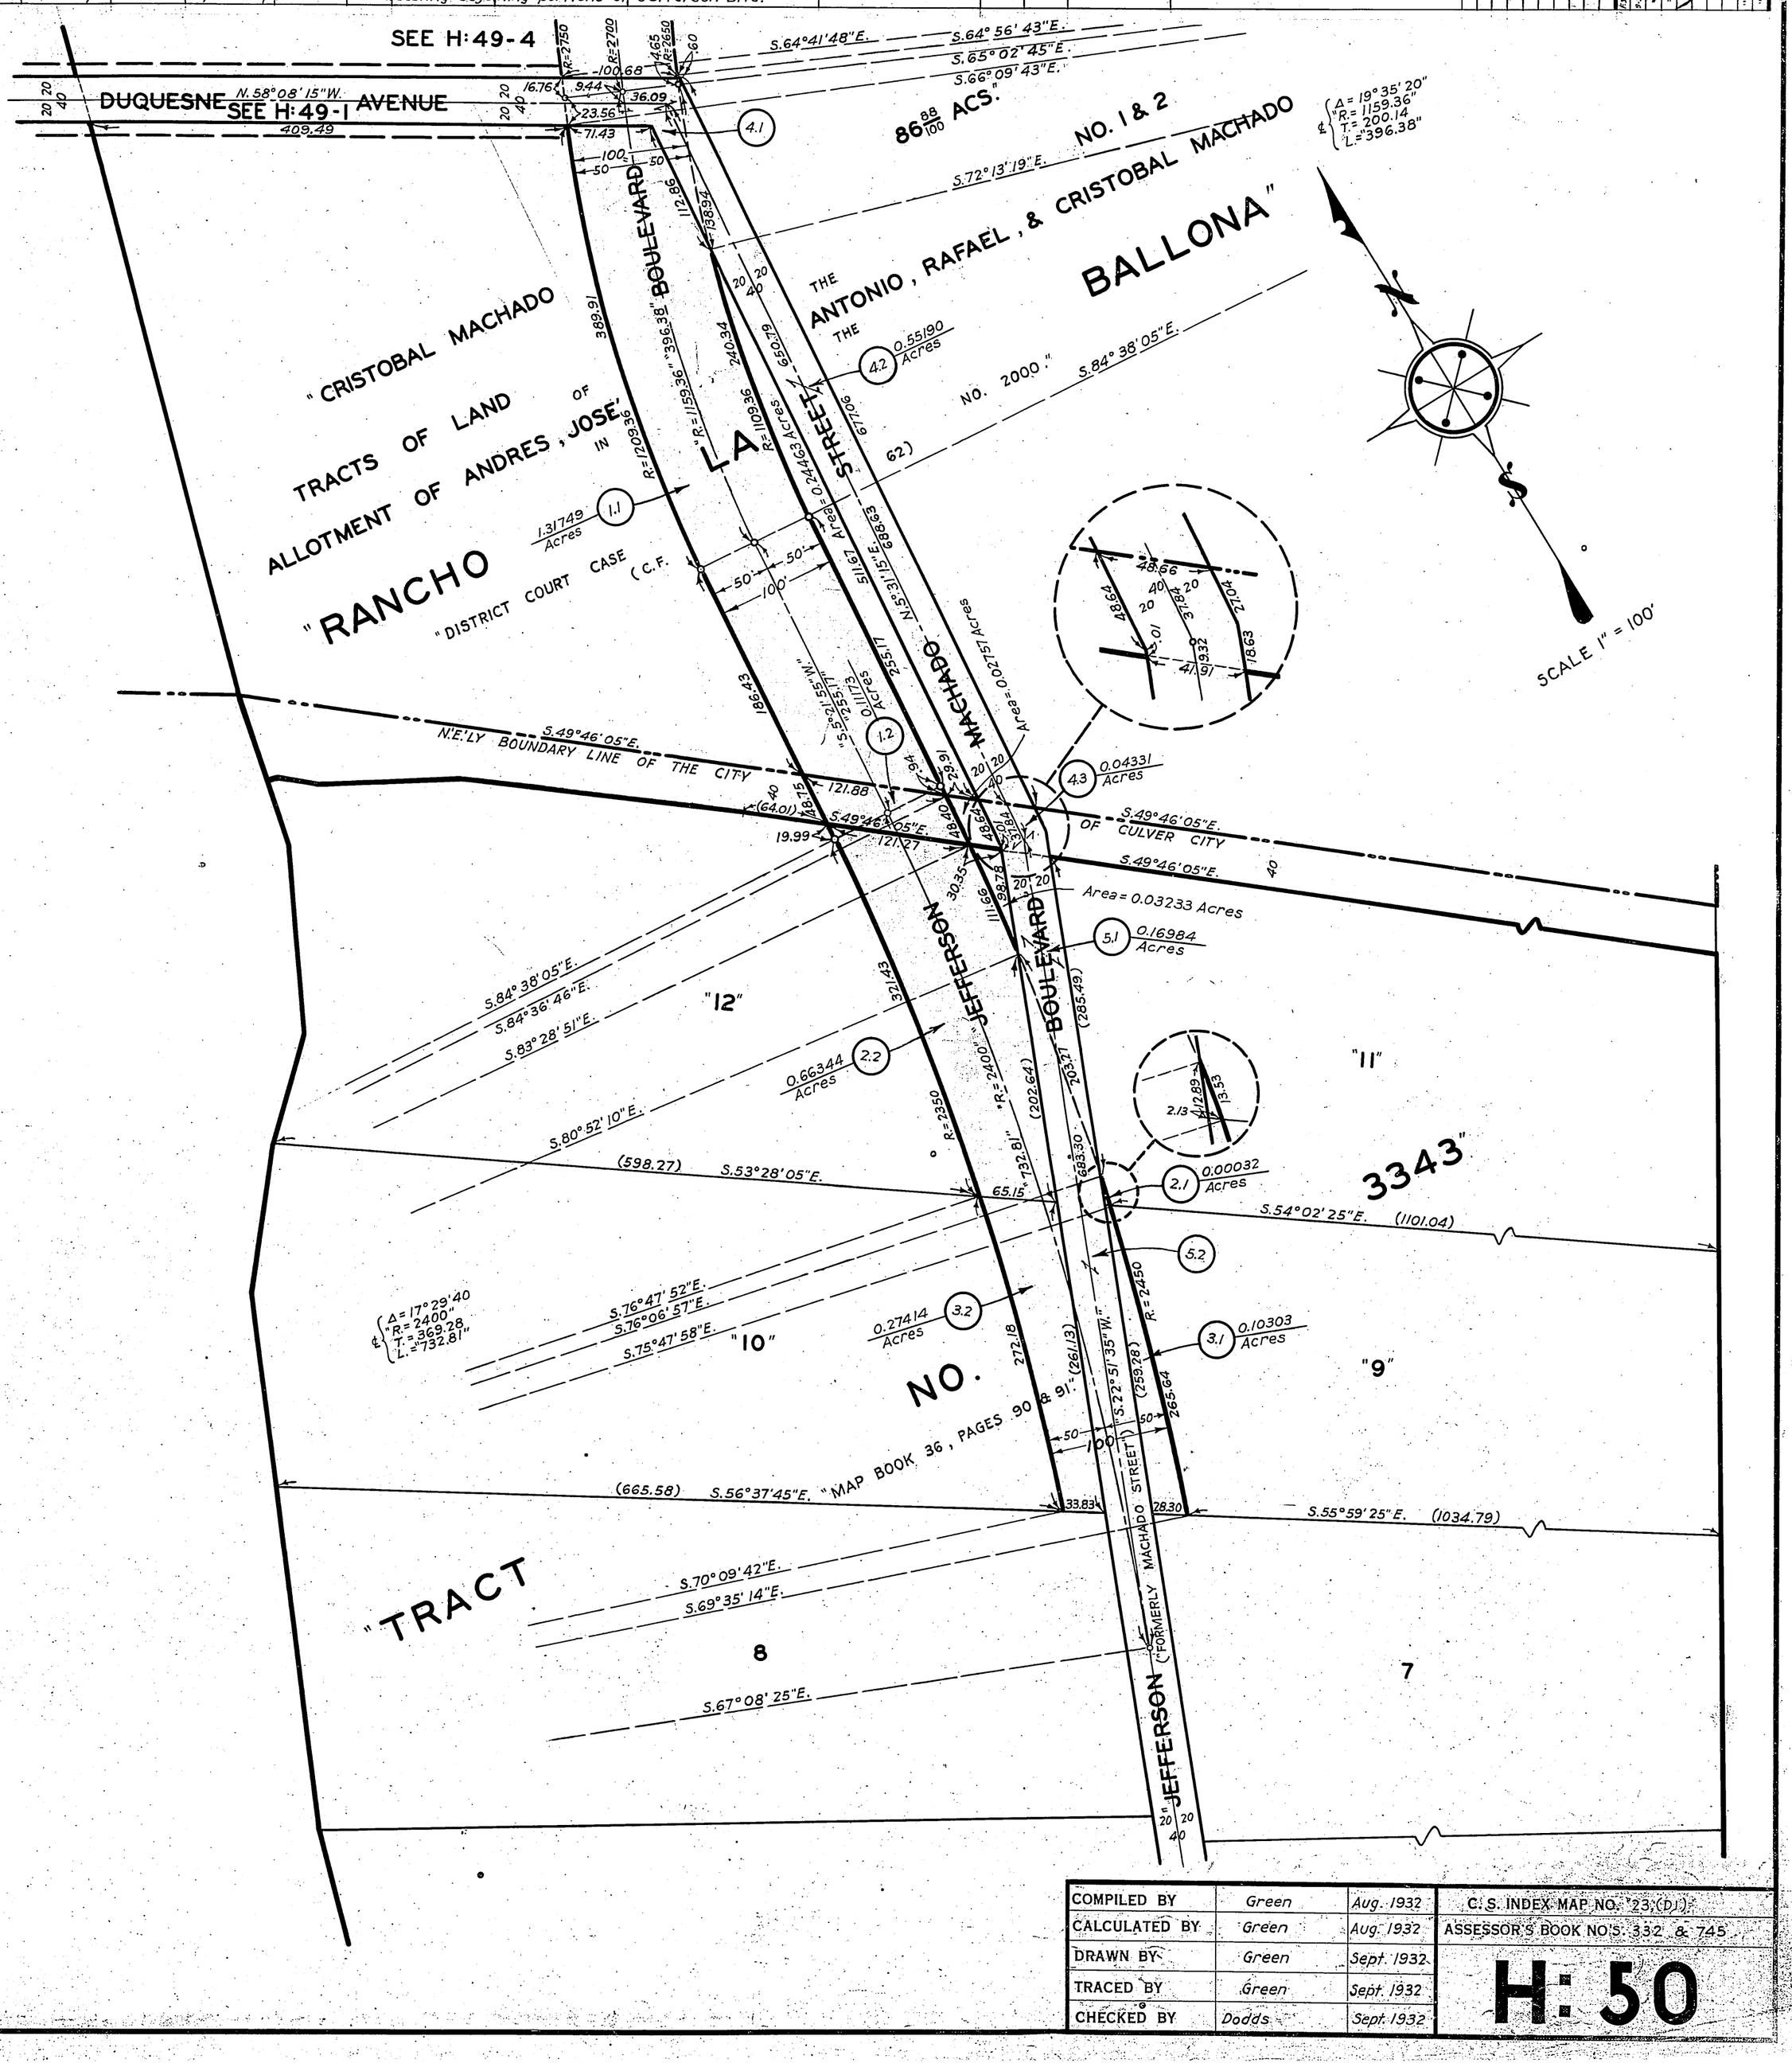

COMPILED BY	Green	Aug. 1932
CALCULATED BY	Green	Aug. 1932
DRAWN BY	Green	Sept. 1932
TRACED BY	Green	Sept. 1932
CHECKED BY	Dodds	Sept. 1932

C. S. INDEX MAP NO. 23, (D1)

ASSESSOR'S BOOK NO'S. 332 & 745

H: 50