OFFICE OF THE

COUNTY SURVEYOR

OF THE COUNTY OF LOS ANGELES

HIGHWAY DEDICATION MAP

LEGEND

24

COUNTY SURVEYOR'S MAP NO. 8818

CLECK'S FILED MAP NOS 1655 - 1981

INDEX MAP NO. 33 (B 2)

SEARCH MAP NO. FIRESTONE BLVD. (10)

FIELD BOOK NO.

FIELD BOOK NO.

PUBLIC TITLE COMPLETE

FEE SUBORDINATED (title incomplete)

HIGHWAY VACATIONS

INCIDENTAL EASEMENTS

WORDS AND FIGURES SHOWN QUOTED ON MAP ARE AS DESCRIBED IN CONVEYANCE. FIGURES SHOWN IN PARENTHESES ON MAP ARE FROM PREVIOUS RECORDS OR ARE CALCULATED THEREFROM. PROPERTY IN CONVEYANCE SHOWN IN COLORED TINT. DEDICATION STATUS SCALE INDICATES RELATIVE IMPORTANCE OF GRANTEES' INTERESTS.

LINE NO.	PARCEL NO.	OFFICIAL RECORDS CERTIFICATE NO. BOOK	OFFICIAL RECORDS DOC. NO. PAGE	DATE RECORDED	"D" BOOK	"D" PAGE	DATE OF CONVEYANCE	NATURE OF CONVEYANCE	PURPOSE	NAME	CONSIDERATION	CONDITIONS	GRANTEE	GRANTORS
1	1	12793	262	7-23-34	E:1	134	5-25-34	Road Deed	Public Road & Highway	Firestone Blvd.	Val.	None	County of L.A.	Domenico & Lorenza Terranova (F) Michael & Mattie R. Rieder (?)
2	2	12810	285	6-29-34	E:1	53	10-8-31	"	"	"	"	"	"	John & Ida O. Jones (F)
3	2 & 3.1 3.2	12818	175	6-29-34	E:1	54	10-8-31	"	"	"	"	"	"	" " " (F) 3.1 3.2
4	4	12857	158	6-29-34	E:1	55	12-1-31	"	"	"	"	"	"	Griffith & Margaret Lewis (F)
5	5.3	14623	142	12-17-36	E:13	202	10-24-36	"	"	"	"	"	"	Minnie E. & Lulu L. Hughes (F)
6	6.3	"	"	"	"	"	"	"	"	"	"	"	"	" " "
7	7													
8	8	D:4982	112	4-16-12	D:17	209	——	"	"	Downey Norwalk Rd.			"	John F. Rice, et al. (F)
9	9	D:6094	184	8-16-15	D:24	32	6-14-15	"	"					Mary S. Willey (F)
10	3.2, 4, 5 6, 7	Superior Court Case No. 376 047 Condemnation Suit. Order Authorizing Plaintiff to take Immediate Possession 7-23-34.												
11	10.1, 10.2	~~14239~~ 14568	~~279~~ 355	~~7-21-36~~ 12-17-36	~~E:11~~ E:13	~~260~~ 203	~~2-23-36~~ 10-24-36	Road Deed	Public Road & Highway	Firestone Blvd.	Val.	None	County of L.A.	~~Louisa C. Hughes N.G.~~ Minnie E. & Lulu L. Hughes 10.1 10.2
12	5.2, 5.4, 6.1, 6.2, 6.4	14623	142	12-17-36	E:13	202	10-24-36	"	"	"	"	"	"	Minnie E. & Lulu L. Hughes

	DEDICATION STATUS SCALE	POSTING CHECKED					
	FEE (F)	TAX TITLE (Tx)	PARTICULAR ESTATES (E)	TRUST DEEDS (T)	MORTGAGES (M)	JUDGMENTS (J)	LIENS (Li)	EASEMENTS (Es)	LEASES (L)	PURCHASE CONTRACTS (C)	H. D. MAP BOOK	SEARCH MAP	TRACTS. C.S.M., "D"	ASSESSOR'S BOOK	C. S. INDEX MAP
	1	2	3	4	5	6	7	8	9	10	BY / DATE	BY / DATE	BY / DATE	BY / DATE	C.H. BY / DATE
1		X	X	X	X	X	X	X	X	X	R.G.L. 2-35	R.G.L. 2-35	R.S. 3-35		3-35
2		X	X	X	X	X	X	X	X	X	" "	" "	R.S. 3-35		" "
3		X	X	X	X	X	X	X	X	X	" "	" "	R.S. 3-35		" "
4		X	X	X	X	X	X		X	X	" "	" "	H.R. 1-37		" "
5		X	X	X	X	X	X	X	X	X	" "	" "	H.R. 1-37		" "
6		X	X	X	X	X	X	X	X	X	" "	" "	H.R. 1-37		" "
7			X	X	X		X	X	X	X	" "	" "			
8		X	X	X	X	X	X	X	X	X	" "	" "	R.S. 3-35		" "
9		X	X	X	X	X	X	X	X	X	" "	" "	R.S. 3-35		" "
10											" "	" "			
11		X	X	X	X	X	X	X	X	X	" "	" "	H.R. 1-37		" "
12		X	X	X	X	X	X	X	X	X	" "	" "	H.R. 1-37		" "

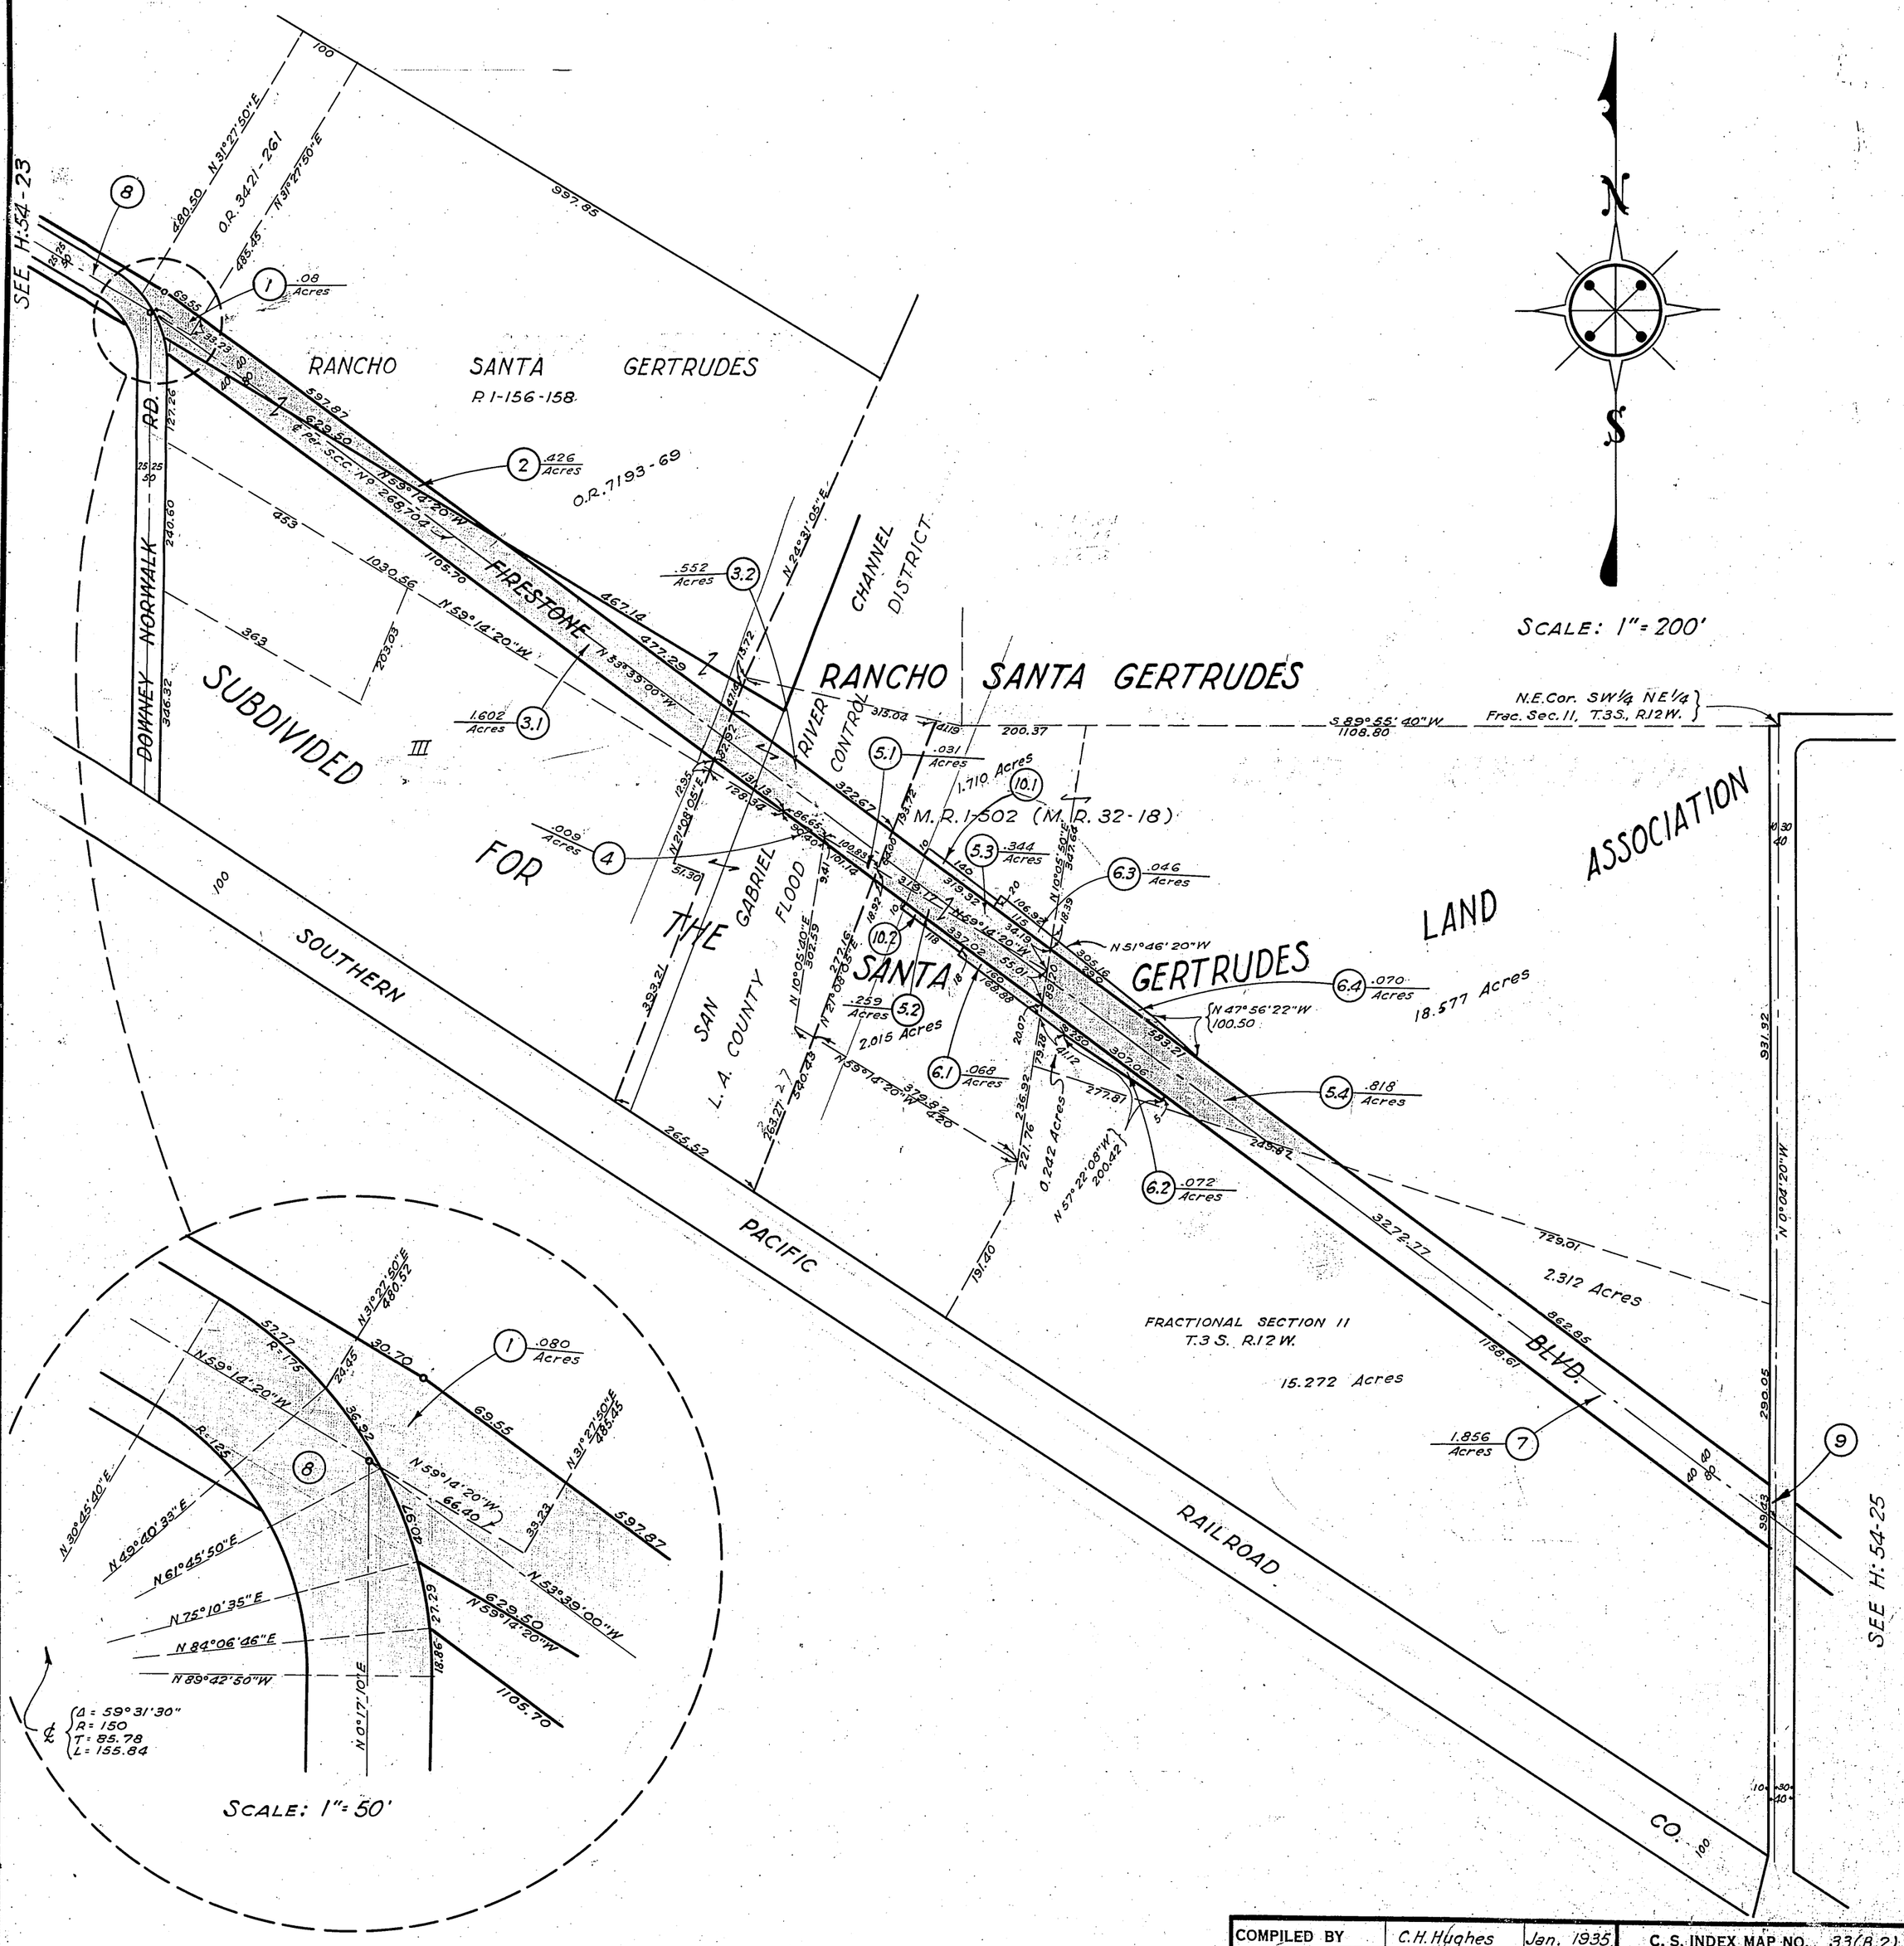

COMPILED BY	C.H. Hughes	Jan. 1935	C. S. INDEX MAP NO. 33 (B 2)
CALCULATED BY	"	"	ASSESSOR'S BOOK NO. 389 - 788
DRAWN BY	"	"	H: 54
TRACED BY	"	"	
CHECKED BY	R.G. Lunt	"	

FILED: FEB 5, 1935