OFFICE OF THE

COUNTY SURVEYOR

OF THE COUNTY OF LOS ANGELES

HIGHWAY DEDICATION MAP

LEGEND

COUNTY SURVEYOR'S MAP NO. 8818

CLERK'S FILED MAP NO. 1655 - 1981

INDEX MAP NO. 34(A4)

SEARCH MAP NO. FIRESTONE BLVD. (8)

FIELD BOOK NO.

FIELD BOOK NO.

PUBLIC TITLE COMPLETE

FEE SUBORDINATED (title incomplete)

HIGHWAY VACATIONS

OTHER EASEMENTS

WORDS AND FIGURES SHOWN QUOTED ON MAP ARE AS DESCRIBED IN CONVEYANCE. FIGURES SHOWN IN PARENTHESES ON MAP ARE FROM PREVIOUS RECORDS OR ARE CALCULATED THEREFROM. PROPERTY IN CONVEYANCE SHOWN IN COLORED TINT. DEDICATION STATUS SCALE INDICATES RELATIVE IMPORTANCE OF GRANTEES' INTERESTS

LINE NO.	PARCEL NO.	OFFICIAL RECORDS CERTIFICATE NO. BOOK	OFFICIAL RECORDS DOC. NO. PAGE	DATE RECORDED	"D" BOOK	"D" PAGE	DATE OF CONVEYANCE	NATURE OF CONVEYANCE	PURPOSE	NAME	CONSIDERATION	CONDITIONS	GRANTEE	GRANTORS	(F)	(Tx)	(E)	(T)	(M)	(J)	(Li)	(Es)	(L)	(C)	H. D. MAP BOOK BY	H. D. MAP BOOK DATE	SEARCH MAP BY	SEARCH MAP DATE	TRACTS. C.S.M., "D" BY	TRACTS. C.S.M., "D" DATE	ASSESSOR'S BOOK BY	ASSESSOR'S BOOK DATE	C. S. INDEX MAP BY	C. S. INDEX MAP DATE
														DEDICATION STATUS SCALE 1	2	3	4	5	6	7	8	9	10	POSTING CHECKED											
1	1	12858	137	6-29-34	E:1	55	7-30-31	Road Deed	Public Road & Highway	Firestone Blvd.	Val.	None	County of L.A.	John S. & Julia M. Baker (F)	1	x	x	x	x	x	x	x	x	x	R.G.L.	=	R.G.L.	2-35	R.S.	3-35			C.L.H.	3-35
2	2	AE 12837	8595 C	7-2-34	E:1	115	7-30-31	"	"	"	"	"	"	" " " " (F)	2	x	x	x	x	x	x	x	x	x	=	=	=	=	R.S.	3-35			"	"
3	3	12789	339	6-29-34	E:1	56	7-20-31	"	"	"	"	"	"	Geo. W. & Lora K. Archer (F)	3	x	x	x	x	x	x	x	x	x	=	=	=	=	R.S.	3-35			"	"
4	4	12793	143	6-29-34	E:1	56	7-25-31	"	"	"	"	"	"	Lyle W. Shryock (F)	4	x	x	x	x	x	x	x	x	x	=	=	=	=	R.S.	3-35			"	"
5	5	14079	310	5-8-36	E: 11	63	3-6-36	"	"	"	"	"		Albert Rash (F), Mona Snedegar (?) Jae and Concetta De Marco	5	x	x	x	x	x	x	x	x		=	=	=	=	L.C.	5-36				
6	6	12856	136	6-29-34	E:1	57	8-26-31	"	"	"	"	"	"	C. A. & Louise Brenier (F)	6	x	x		x	x	x	x	x	x	=	=	=	=	R.S.	3-35			"	"
7	7.1 & 7.2	12824	245	6-29-34	E:1	57	8-26-31	"	"	"	"	"	"	Louis & Mary Ravera (F)	7	x	x	x	x	x	x	x	x	x	=	=	=	=	R.S.	3-35			"	"
8	8.1 & 8.3	D: 6678	217	6-10-18	D: 27	130	5-7-18	"	"		"	"	"	The Stearns Ranchos Co. (F)	8	x	x	x	x	x	x	x	x	x	=	=	=	=	R.S.	3-35			"	"
9	9.1 & 9.2	Carmenita	Acres	1-29-07	M.B. 11-194-195		—	Ded. by Map	"	Thompson Ave LeLand Ave	"	"	"	John A. Smith, Hardella E. Marquardt (F)	9	x	x	x	x	x	x	x	x	x	=	=	=	=	R.S.	3-35			"	"
10	5	S.C.C. No. 376047 Condemnation Suit Filed July 17, 1934. Order Authorizing Plaintiff to take Immediate Possession Rendered 7-23-34.																																

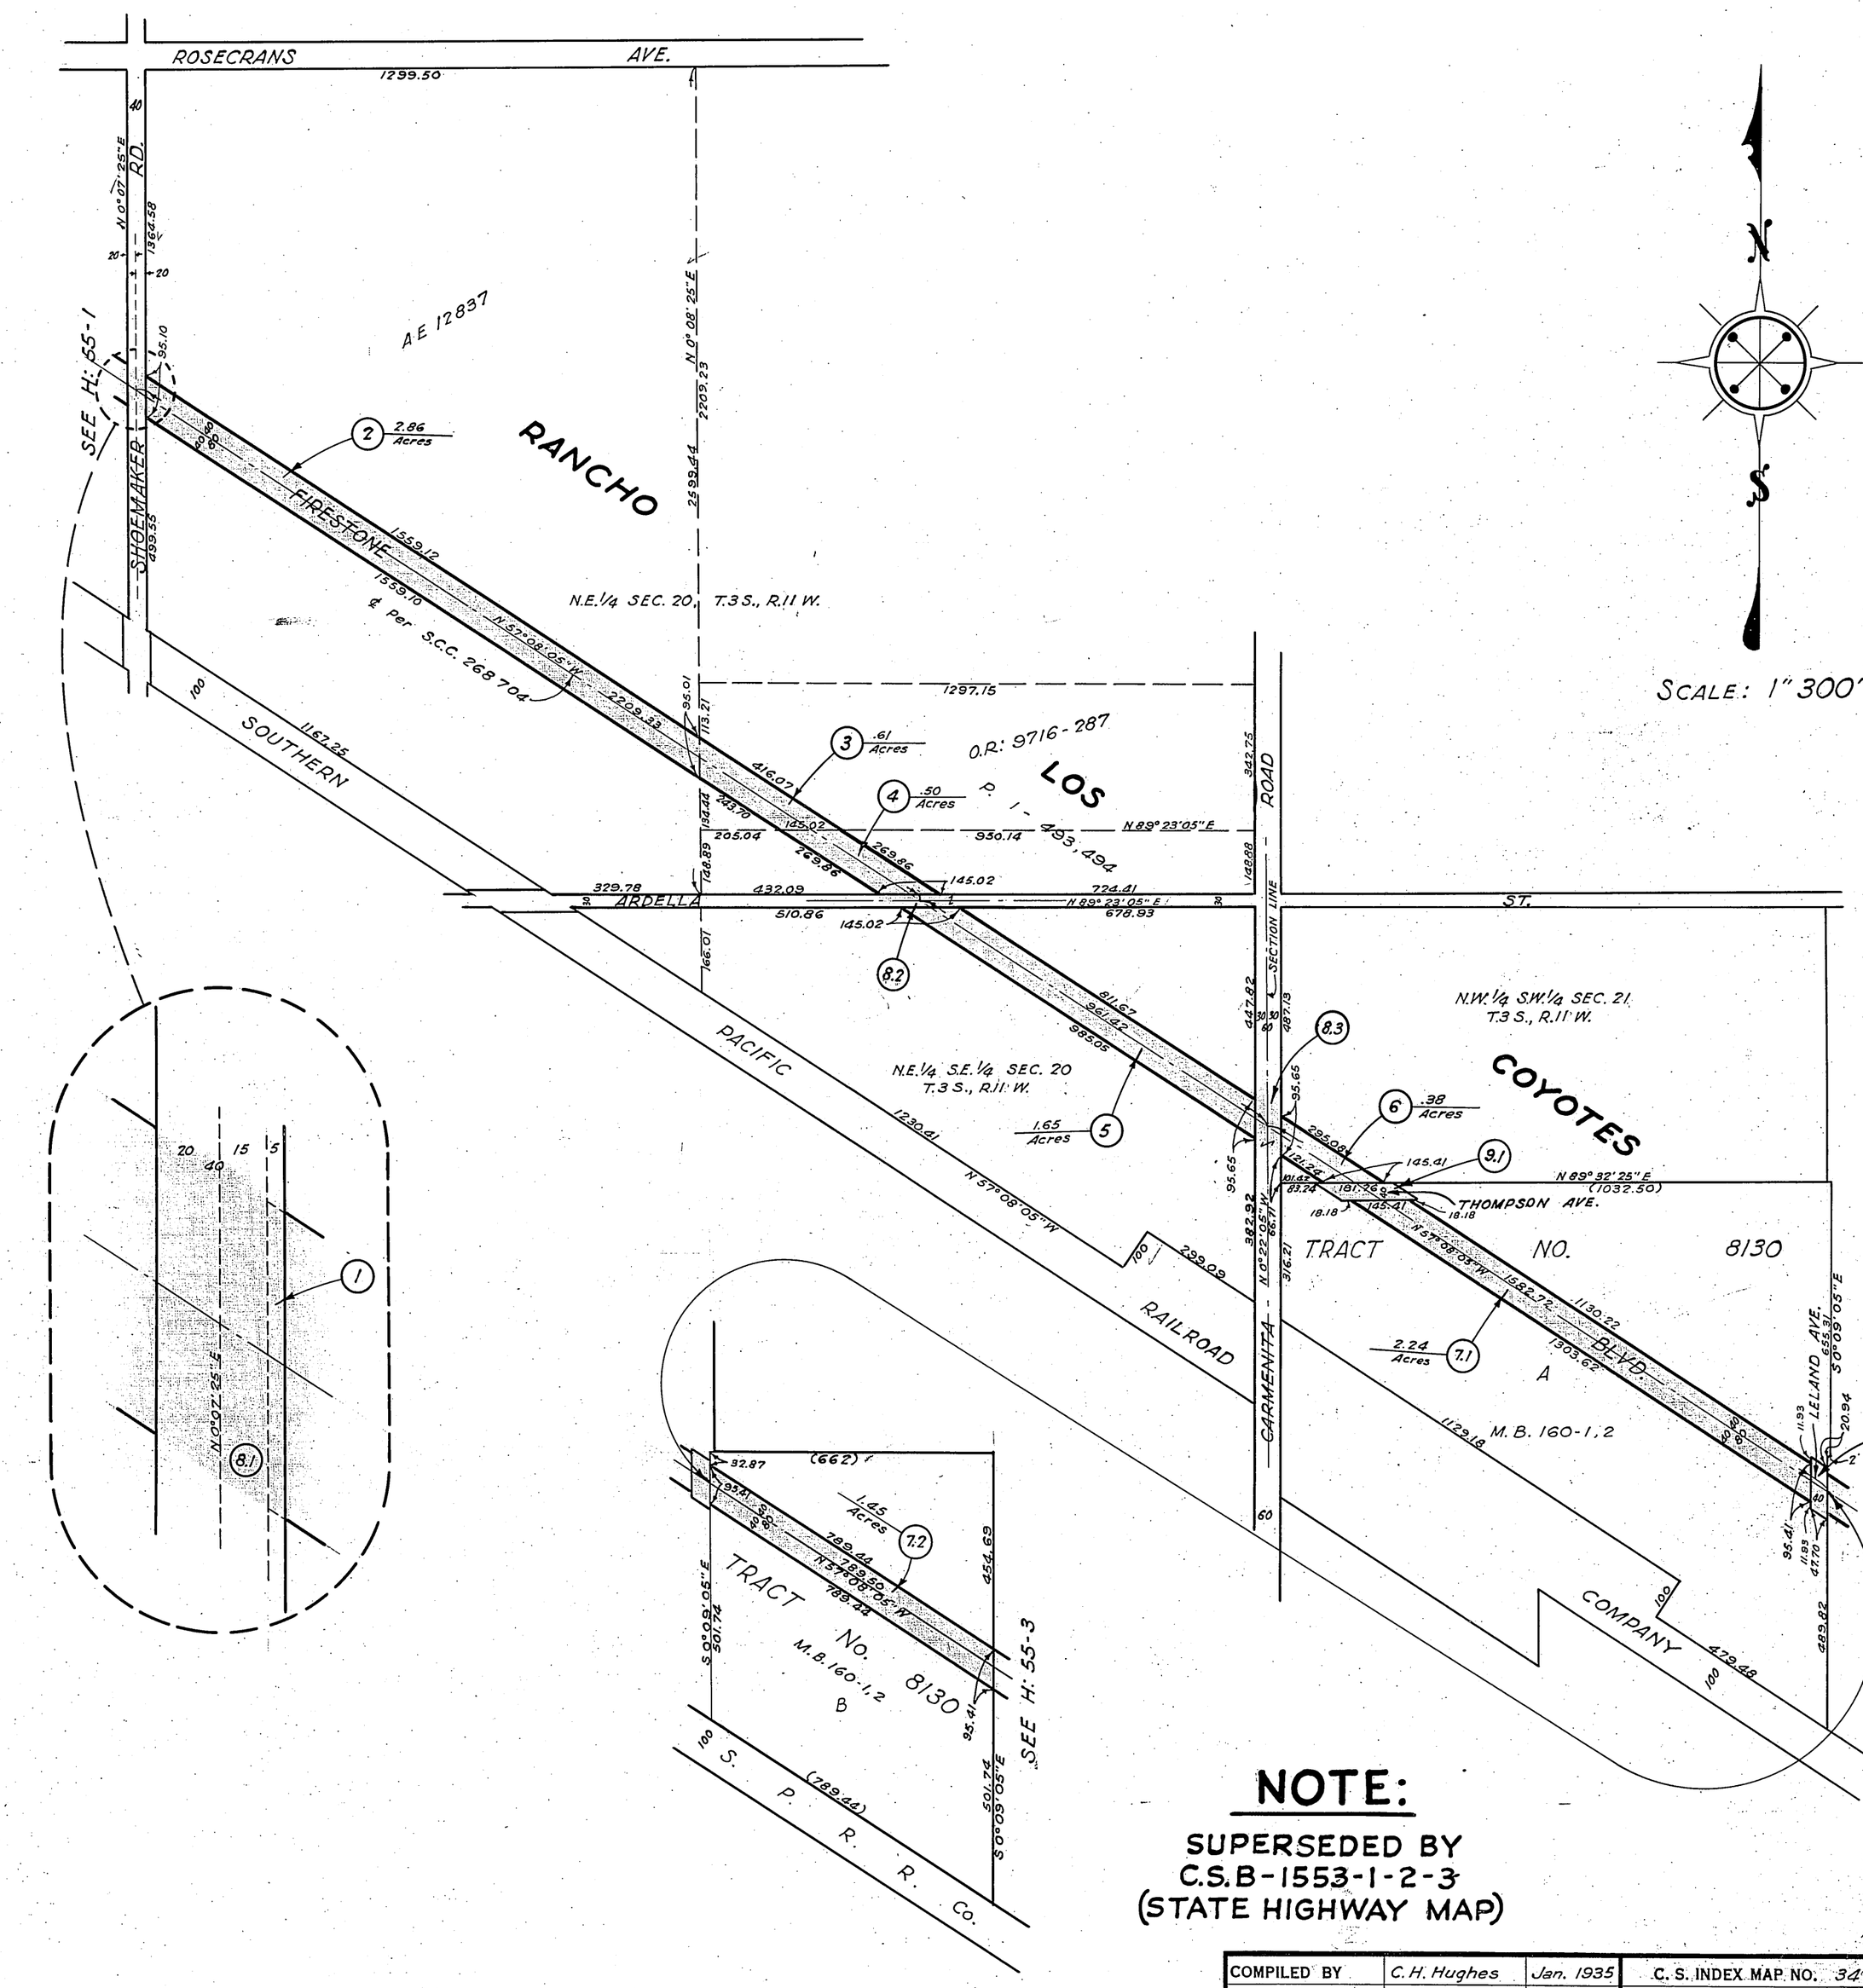

NOTE:

SUPERSEDED BY
C.S.B-1553-1-2-3
(STATE HIGHWAY MAP)

COMPILED BY	C. H. Hughes	Jan. 1935
CALCULATED BY	"	"
DRAWN BY	"	"
TRACED BY	"	"
CHECKED BY	R. G. Lunt	"

C. S. INDEX MAP NO. 34(A4)

ASSESSOR'S BOOK NO.

H: 55

FILED FEB. 5, 1935