OFFICE OF THE

COUNTY SURVEYOR

OF THE COUNTY OF LOS ANGELES

HIGHWAY DEDICATION MAP

LEGEND

5

COUNTY SURVEYOR'S MAP NO. 8 318-2 FIELD BOOK NO.

MAP NO. FIELD BOOK NO.

INDEX MAP NO. 34

SEARCH MAP NO. IMPERIAL HIGHWAY (10) & (13)

WORDS AND FIGURES SHOWN QUOTED ON MAP ARE AS DESCRIBED IN CONVEYANCE. FIGURES SHOWN IN PARENTHESES ON MAP ARE FROM PREVIOUS RECORDS OR ARE CALCULATED THEREFROM. LAND IN CONVEYANCE SHOWN IN COLORED TINT. DEDICATION STATUS SCALE INDICATES RELATIVE IMPORTANCE OF GRANTEES' INTERESTS

LINE NO.	PARCEL NO.	OFFICIAL RECORDS CERTIFICATE NO. BOOK	OFFICIAL RECORDS DOC. NO. PAGE	DATE RECORDED	"D" BOOK	"D" PAGE	DATE OF CONVEYANCE	NATURE OF CONVEYANCE	PURPOSE	NAME	CONSIDERATION	CONDITIONS	GRANTEE	GRANTORS	DEDICATION STATUS SCALE (F) FEE 1	(TX) TAX TITLE 2	(E) PARTICULAR ESTATES 3	(T) TRUST DEEDS 4	(M) MORTGAGES 5	(J) JUDGMENTS 6	(LI) LIENS 7	(ES) EASEMENTS 8	(L) LEASES 9	(C) PURCHASE CONTRACTS 10	POSTING CHECKED: H. D. MAP BOOK BY	DATE	SEARCH MAP BY	DATE	TRACTS. C.S.M., "D" BY	DATE	ASSESSOR'S BOOK BY	DATE	C. S. INDEX MAP BY	DATE
1	All Parcels	15598	294	3-15-38	E:21	253	1-26-38	Road Deed	Public Road & Highway	Imperial Hwy.	Val.	None	L.A. County	N.W. Stowell	x	x	x	x	x	30	x	1	x	x	R.G.L.	5-36	R.G.L.	5-36	HBR	12-38				
2	2	14041	226	4-10-36	E:9	275	1-17-36	"	"	"	"	"	"	William H. Needhan Part of (F) James M. & Edna P. Gaulden	2	x	x	X	x	30	x	1	x	x	"	"	"	"	R.S.	7-36			J.A.	10-36
3	3	14121	287	5-28-36	E:11	111	4-3-36	"	"	"	"	"	"	Est. of A. J. Stephens by Estelle Stephens E. W. & Henrietta Korsmeier (F)	3	x	x	x	x	30	x	1	x	x	"	"	"	"	H.R.	9-36			J.A.	10-36
4	4	14822	17	2-25-37	E:16	62	12-22-36	"	"	"	"	"	"	J.E. & Lola M. Hathaway J. Elwood Hathaway (F)	4	x	x	x	x	30	x	40 1	x	x	"	"	"	"	H.R.	2/37				
5	5	14004	368	4-10-36	E:9	274	2-4-36	"	"	"	"	"	"	Jacob & Florence I. German (F)	5	x	x	X x	x	30	x	1	x	x	"	"	"	"	R.S.	7-36			J.A.	10-36
6	6	13865	242	1-7-36	E:9	71	11-19-35	"	"	"	"	"	"	A. & Bonnie Wardman (F)	6	x	x		x	30	x	x	x	x	"	"	"	"	R.S.	7-36			J.A.	10-36
7	7.1 & 7.2	14554	364	12-17-36	E:13	200	10-22-36							Irving & Kathryne Wardman (F)	7 26	x	x	x	x	30	x	32 1	x	x	"	"	"	"	H.R.	2-37				
8	8.1, 8.2	14067	163	4-10-36	E:9	276	2-11-36	"	"	"	"	"	"	James W. & Imogene A. Weaver (F)	8 26	x	x	x	x	30	x	32 1	x	x	"	"	"	"	R.S.	7-36			J.A.	10-36
9	9.1, 9.2														26	x	x	x	x	30	x	1	x	x	"	"	"	"						
10	10.3 10.1, 10.2	14185	95	5-28-36	E:11	110	3-31-36							Martin & Cathrine Franchez (F)	10 26	x	x	x	x	30	x	1	x	x	"	"	"	"	H.R.	9-36			J.A.	10-36
11	11	14623	144	12-17-36	E:13	200	10-22-36	"	"	"	"	"	"	Elsie A. Volkmer (F)	11	x	x	x	x	30	x	1	x	x	"	"	"	"	H.R.	2-37				
12	12	14817	34	2-25-37	E:16	66	1-6-37	"	"	"	"	"	"	Jacob Stern & Sons, Inc. (F)	12	x	x	x	x	30	x	1	x	x	"	"	"	"	HR	5-37				
13	13	OMITTED													x	x	x	x	x	x	x	x	x	x	"	"	"	"						
14	14	14004	369	4-10-36	E:9	274	2-11-36	"	"	"	"	"	"	James W. & Imogene Ann Weaver (F)	14	x	x	x	x	30	x	32 1	x	x	"	"	"	"	R.S.	7-36			J.A.	10-36
15	15.1 to 15.3	14075	141	4-10-36	E:9	293	2-3-36	"	"	"	"	"	"	H.G. & Carrie M. Varner (F)	15 31	x	x	x	x	30	x	32 1	x	x	"	"	"	"	R.S.	7-36			J.A.	10-36
16	16.1, 16.2	13975	97	2-11-36	E:9	164	11-16-35	"	"	"	"	"	"	William D. & Grace J. Behnke (F)	16 26	x	x	x	x	30	x	32 1	x	x	"	"	"	"	R.S.	7-36			J.A.	10-36
17	17.1, 17.2	14817	34	2-25-36	E:16	66	1-6-37							Jacob Stern & Sons, Inc. (F)	17 26	x	x	x	x	30	x	32 1	x	x	"	"	"	"	HR	5-37				
18	18.1, 18.2	14008 13985	333 46	4-10-36 2-11-36	E:9 E:9	277 164	1-14-36 11-16-35	"	"	"	"	"	"	Lynn M. Green, et al 550/743 (F) W. D. Behnke, et al, 193/743 (F)	18 26	x	x	x	x	30	x	32 1	x	x	"	"	"	"	R.S.	7-36			J.A.	10-36
19	19.1, 19.2	14595	294	12-23-36	E:13	215	11-7-36	"	"	"	"	"	"	Charles S. & Robert M. Alexander (F)	19 26	x	x	x	x	30	x	32 1	x	x	"	"	"	"	HR	12-37				
20	20.1 to 20.3	14817	34	2-25-37	E:16	66	1-6-37	"	"	"	"	"	"	Jacob Stern & Sons, Inc. (F)	20	x	x		x	30	x		x	x	"	"	"	"	HR	5-37				
21	21.1, 21.2	13921	61	1-7-36	E:9	72	12-3-36	"	"	"	"	"	"	Murphy Ranch (F)	21 26	x	x	x	x	30				x	"	"	"	"	R.S.	7-36			J.A.	10-36
22	22	M.B. 31	57-58	4-10-16	—	—	—	Ded. by Map	Public Way	Las Flores Ave	"	"	"	Jacob Stern, et al (F)	22 26	x	x	x	x	30	x		x	x	"	"	"	"					J.A.	10-36
23	23.1, 23.2	M.B. 28	59	4-21-15	—	—	—	"	"	Ocasa Ave Luitwieler Ave	"	"	"	M. N. Newmark, et al (F)	23 26	x	x	x	x	30	x		x	x	"	"	"	"					J.A.	10-36
24	24	7417	184	2-4-29	D:71	240	7-11-28	Road Deed	Public Road & Highway	Cordova Road	Val	None	L.A. County	Phillip A. Savoy, Harold M. Stern Sol & Sophie Goodman (F)	24	x	x		x	30	x			x	"	"	"	"	R.S.	7-36			J.A.	10-36
25	25	7425	19	12-19-28	D:71	136	7-12-28	"	"	"	"	"	"	Erwin J. & Lillian C. Chapin (F)	25	x	x	x	x	30	x		x	x	"	"	"	"	R.S.	7-36			J.A.	10-36
26	26; 7.2; 8.2; 9.2 10.2; 16.2; 17.2; 18.2 19.2; 21.2; 22; 23.1	D:6678	217	6-10-18	D:27	130	5-7-18	Quitclaim	"	"	"	"	"	Stearns Ranchos Co. (?)	26	x	x	x	x	30	x	32	x	x	"	"	"	"	R.S.	7-36			J.A.	10-36
27	27	11115 3548	84 290	8-27-31 12-19-24	D:85 D:43	199 50	10-8-24 10-11-24	Road Deed Quitclaim	"	"	"	"	"	A. & Bonnie Wardman Jacob & Sarah Stern (F)	27	x	x	x	x	30	x		x	x	"	"	"	"	R.S.	7-36			J.A.	10-36
28	28	7858	184	4-9-28	D:64	290	10-7-24	Road Deed	"	"	"	"	"	H. G. & Carrie M. Varner (F)	28	x	x	x	x	30	x		x	x	"	"	"	"	R.S.	7-36			J.A.	10-36
29	29	MB 102	57-58	8-14-24	—	—	—	Ded by Map	Public Way		"	"	"	Stern Realty Co., et al (F)	29 26	x	x	x	x	30	x	x	x	x	"	"	"	"					J.A.	10-36
30	All Parcels	Suit for Condemnation Filed Dec. 17, 1935 - Order authorizing County of L.A. to take immediate possession rendered Jan. 13, 1936																																
31	15.1 to 15.3	14207	145	6-16-36	E:11	165	5-26-36	Road Deed	Public Road & Hwy.	Imperial Hwy.	Val.	None	L.A. Co.	Carrie M. Varner (wid) (F)															HR	10-37				
32	7, 8, 14, 15, 16 17, 18, 19, 26	14822	19	2-25-37	E:16	62	1-6-37	Quitclaim Deed	"	"	"	"	"	Harold M. Stern; Stern Realty Co. (Es)															HR	5-37				
33	30.1 & 30.4	14727	374	2-25-37	E:16	68	1-6-37	Deed	Drainage		"	"	"	Jacob Stern & Sons Inc. (F)	33	x	x	x	x	x	x	x	x	x	"	"	"	"	HR	4-37				

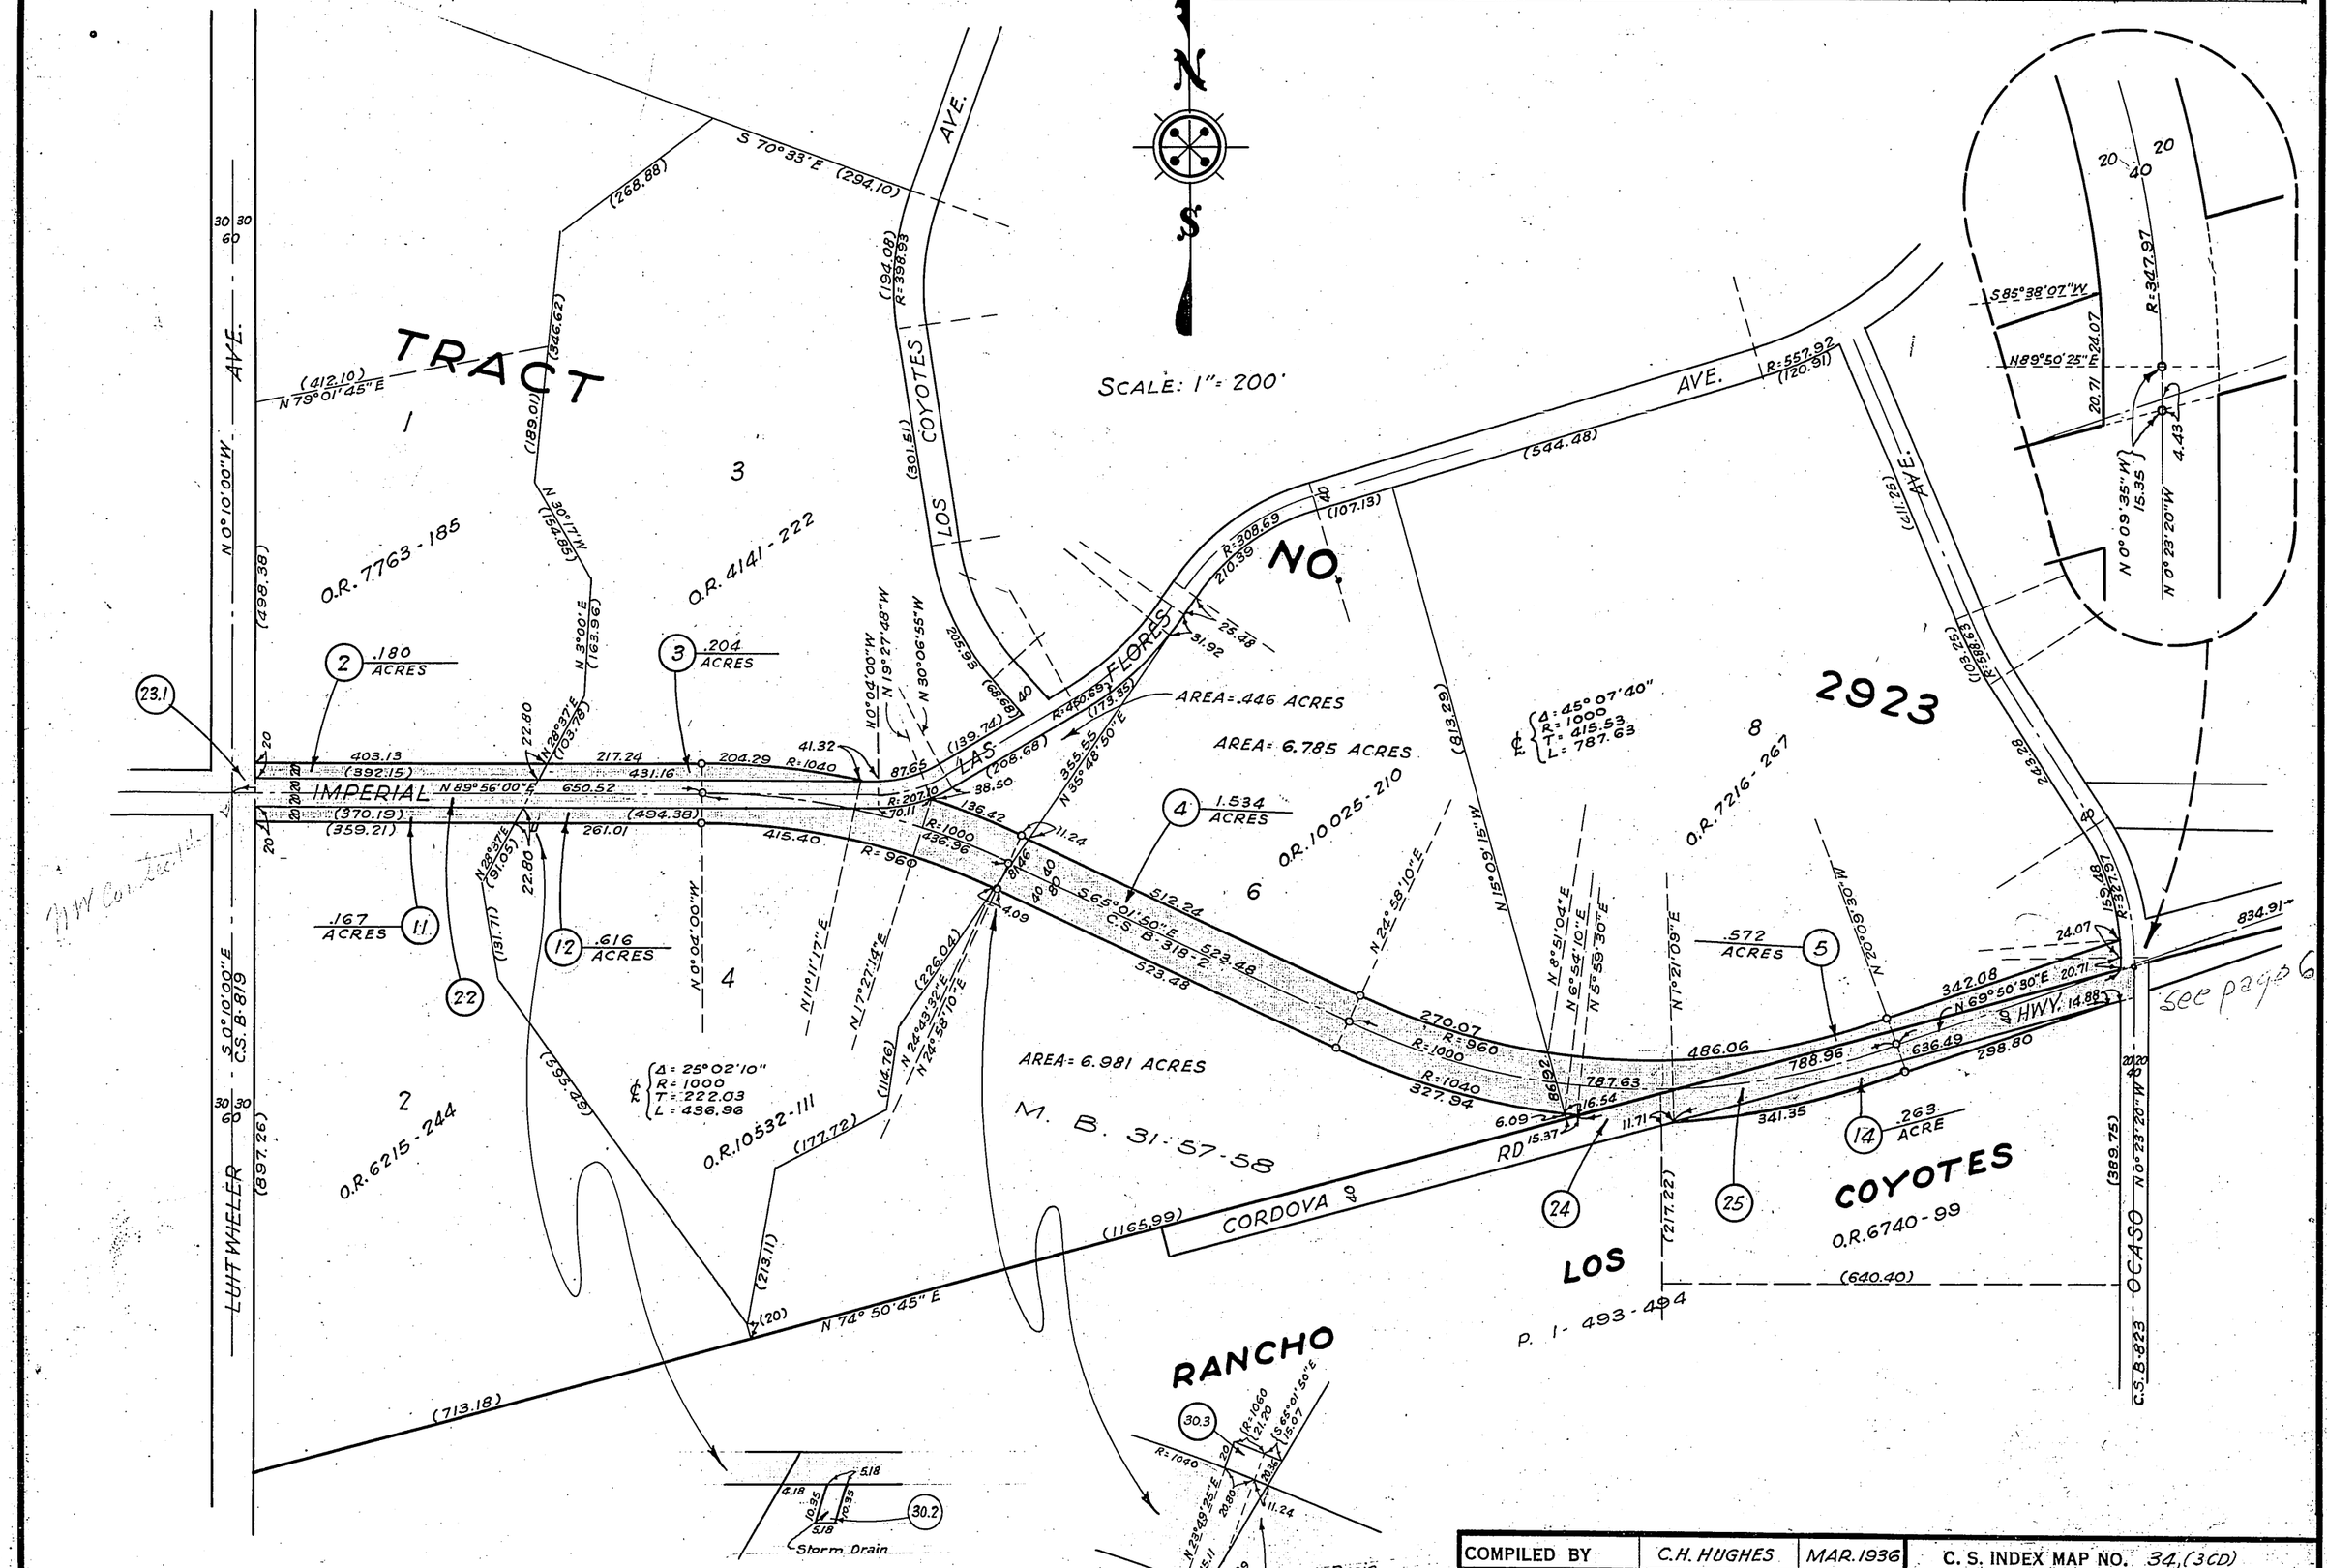

COMPILED BY	C.H. HUGHES	MAR. 1936
CALCULATED BY	"	"
DRAWN BY	"	"
TRACED BY	"	"
CHECKED BY	Arnott - Lunt	May 1936

C. S. INDEX MAP NO. 34, (3CD)

ASSESSOR'S BOOK NO. 152-355-798

H: 55

FILED MAY 29, 1936

5a

OFFICE OF THE

COUNTY SURVEYOR

OF THE COUNTY OF LOS ANGELES

HIGHWAY DEDICATION MAP

LEGEND

COUNTY SURVEYOR'S MAP NO. B 318-2 FIELD BOOK NO.

MAP NO. FIELD BOOK NO.

INDEX MAP NO. 34

SEARCH MAP NO. STORM DRAIN (284)

WORDS AND FIGURES SHOWN QUOTED ON MAP ARE AS DESCRIBED IN THE CONVEYANCE. FIGURES SHOWN IN PARENTHESES ON MAP ARE TAKEN FROM PREVIOUS RECORDS OR ARE CALCULATED THEREFROM. LAND INCLUDED IN CONVEYANCE SHOWN IN COLORED TINT. DEDICATION STATUS SCALE INDICATES RELATIVE IMPORTANCE OF GRANTEES' INTERESTS IN EACH PARCEL.

LINE NO.	PARCEL NO.	OFFICIAL RECORDS CERTIFICATE NO. BOOK	OFFICIAL RECORDS DOC. NO. PAGE	DATE RECORDED	"D" BOOK	"D" PAGE	DATE OF CONVEYANCE	NATURE OF CONVEYANCE	PURPOSE	NAME	CONSIDERATION	CONDITIONS	GRANTEE	GRANTORS	DEDICATION STATUS SCALE 1	2	3	4	5	6	7	8	9	10	POSTING CHECKED: H. D. MAP BOOK BY	DATE	SEARCH MAP BY	DATE	TRACTS. C.S.M., "D" BY	DATE	ASSESSOR'S BOOK BY	DATE	C. S. INDEX MAP BY	DATE
34	31	14061	344	5-4-36	E:11	54	2-11-36	Drainage Es.	Drainage	–			Co of L.A.	James W. & I.A. Weaver (F)	33	x	x	x	x	x	x	34	x	x					HR	HR 4-37				
35	31 & 32	14742	280	2-25-37	E:16	66	1-6-37	"	"				"	Harold M. Stern (Es)	y	x	x	x	x	x	x	x	x	x					HR	4-37				
36	32							"	"				"			x	x	x	x	x	x	34	x	x										
37	33	13606	387	1-7-36	E:9	69	12-3-35	"	"				"	Murphy Ranch (F)	37	x	x	x	x	x	x			x					HR	HR 5-37				
38	34	14822	18	2-25-37	E:16	68	12-22-36	"	"				"	J.E. & Lola M. Hathaway J. Elwood Hathaway (F)	38	x	x	x	x	x	x	39	x	x					HR	HR 10-37	10-37 5-37			
39	34	14905	381	5-17-37	E:16	233	3-2-37	Quit claim Deed	"				"	Whittier Water Co. (Es)															HR	HR 10-37	10-37			
40	4	15020	21	5-17-37	E:16	233	3-2-37	"	Hwy Easement	Imperial Hwy.			"	" " "															HR	HR 10-37				
41								"																										

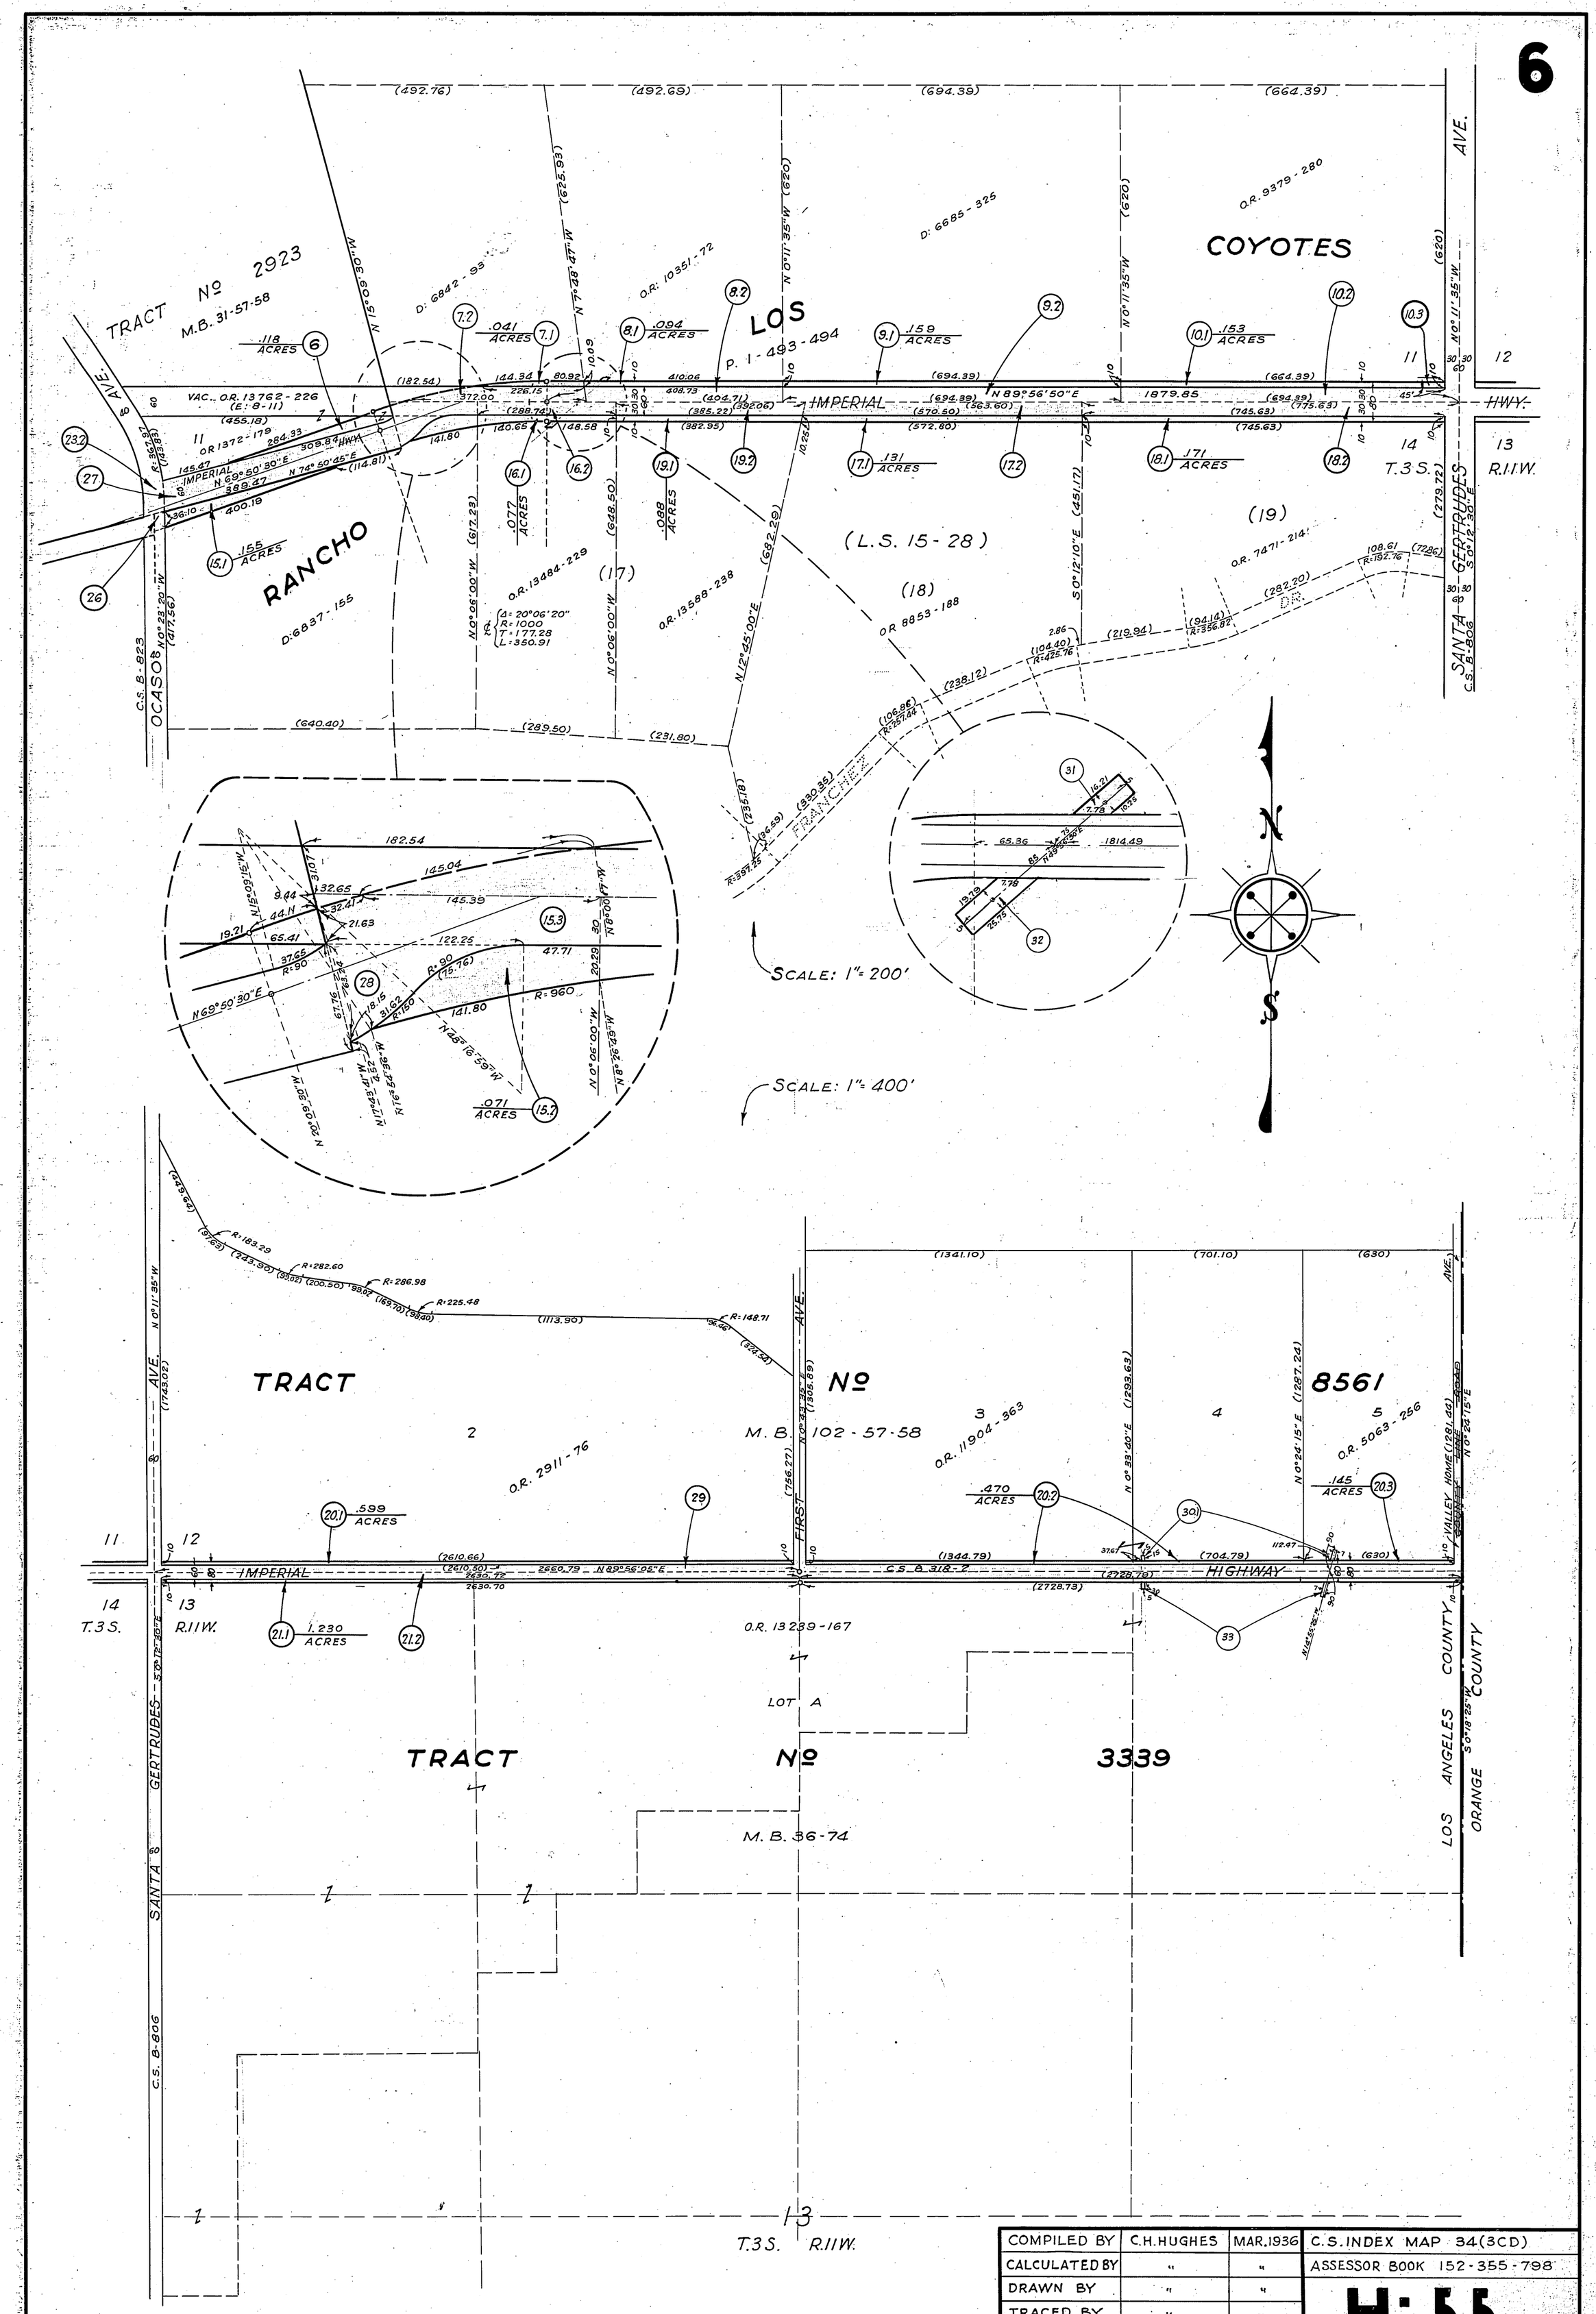

COMPILED BY	C.H. HUGHES	MAR. 1936	C.S. INDEX MAP 34(3CD)
CALCULATED BY	"	"	ASSESSOR BOOK 152-355-798
DRAWN BY	"	"	H:55
TRACED BY	"	"	
CHECKED BY	Arnott - Lunt	May 1936	

FILED MAY 29, 1936