+32+95

MR1-548 reindexed as MR 32-95

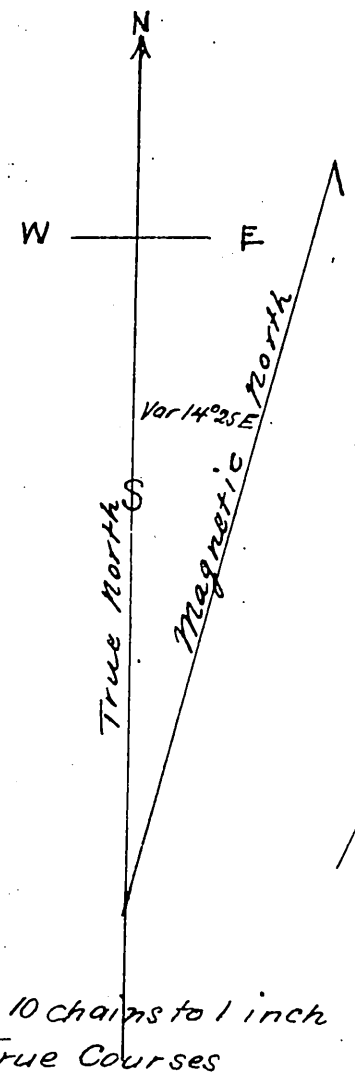

Scale 10 chains to 1 inch
True Courses

I certify the within to be a correct Plan of a survey made by me at request of Wallace Woodworth Esqr of a tract of land containing 62 15/100 acres being part of and situated near the Western boundary of that portion of the San Antonia Rancho in the County of Los Angeles State of California granted to Felipe Lugo by dead of gift from his father and recorded in Book 3 of Deeds p 184 et seq County Records of Los Angeles County Also of a strip of land likewise being a portion of the said Felipe Lugo Tract of the San Antonio Rancho and running along a part of its Western boundary with an equal width of 76 links or 50 15/100 feet containing in the aggregate 8 34/100 acres of land

Los Angeles October 20th 1869

Frank Lecouvreur
Surveyor

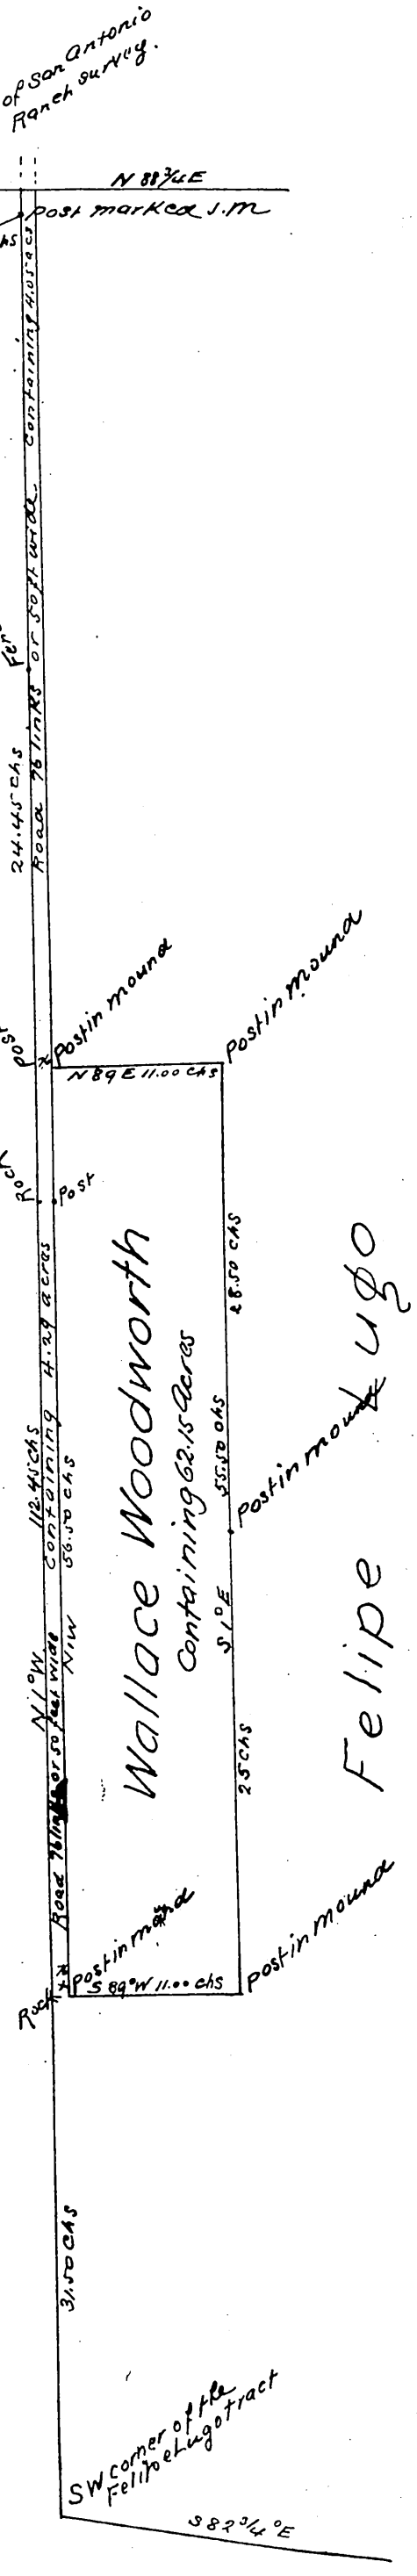

A full, true and correct copy of the original recorded October 25th 1869 at 3 o clock P. M at request of Wallace Woodworth