MR 5-36
13

5-36

36

MAP
of the
E. H. WORKMAN TRACT

LOS ANGELES. CITY

California.

Scale, 100 feet pr Inch

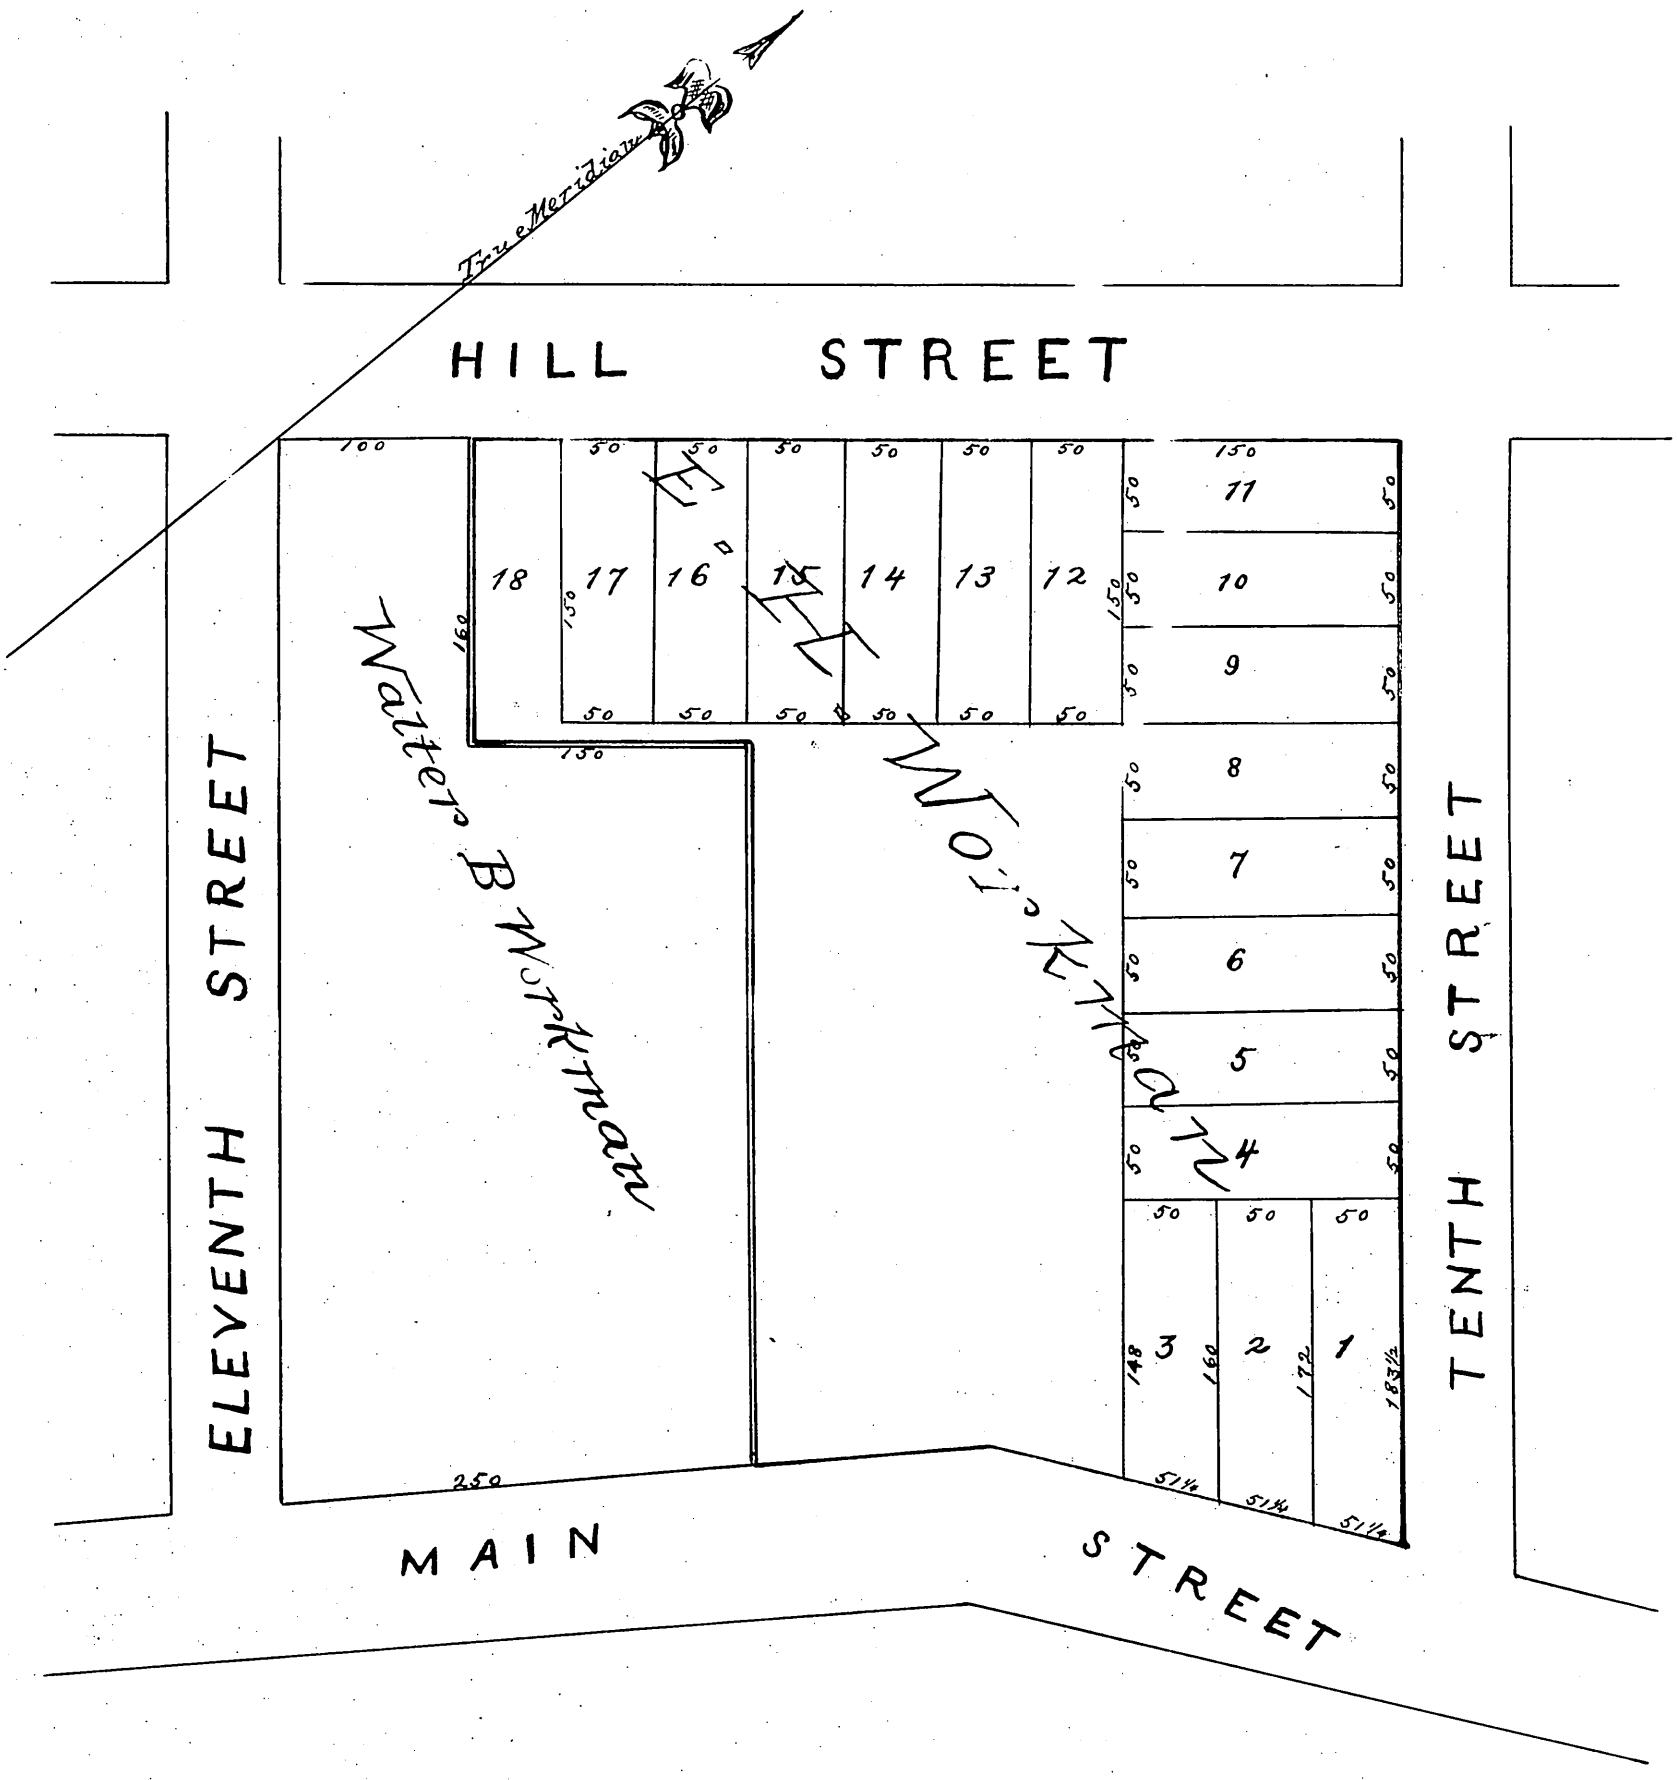

Widening of Hill St See D:11-13.
Deed to alley 16'ft. 10th to 11th Sts. D:11-43 D:3162-292
Broadway opening See CF. 926 and D.22-202 D.6860-107
Establ. name Main St. between 10th St. and 11th St. } Ord. 39063
Change Broadway to Broadway Place
Deed to part of Lot 5 D:22-274 D:7120-262 } C.F. 926
Deed to City L.A. for por. lots 3, 4, 5 etc. D:22-219 D:6936-95, for parcels 1 to 5 see
Por. of lots 3, 4 & unsubdiv. part, L.A. City to L.A. Investmt. Co. D:22-258 D:7110-140

Recorded at request of E. H. Workman Dec. 13 1882.

Confd.

5.
R.