MR-5-157
40

+5+157

157

B 5

Childs Tract

being a parl of the Rancho San Rafael in the County of Los Angeles, State of California Subdivided Nov 20-21-22-23-1882 by Hansen & Solano

True courses=Var. 14°50' E = Scale of One inch to 6 chains

See F.B. 1882 11.p2

Strip condemned for 7th St. C.F. 827
Por: lot 5 for Glendale Ave. D:36-187 O.R.2479-180
Por: " 36 " Monterey Road D:38-175-O.R.3009-281

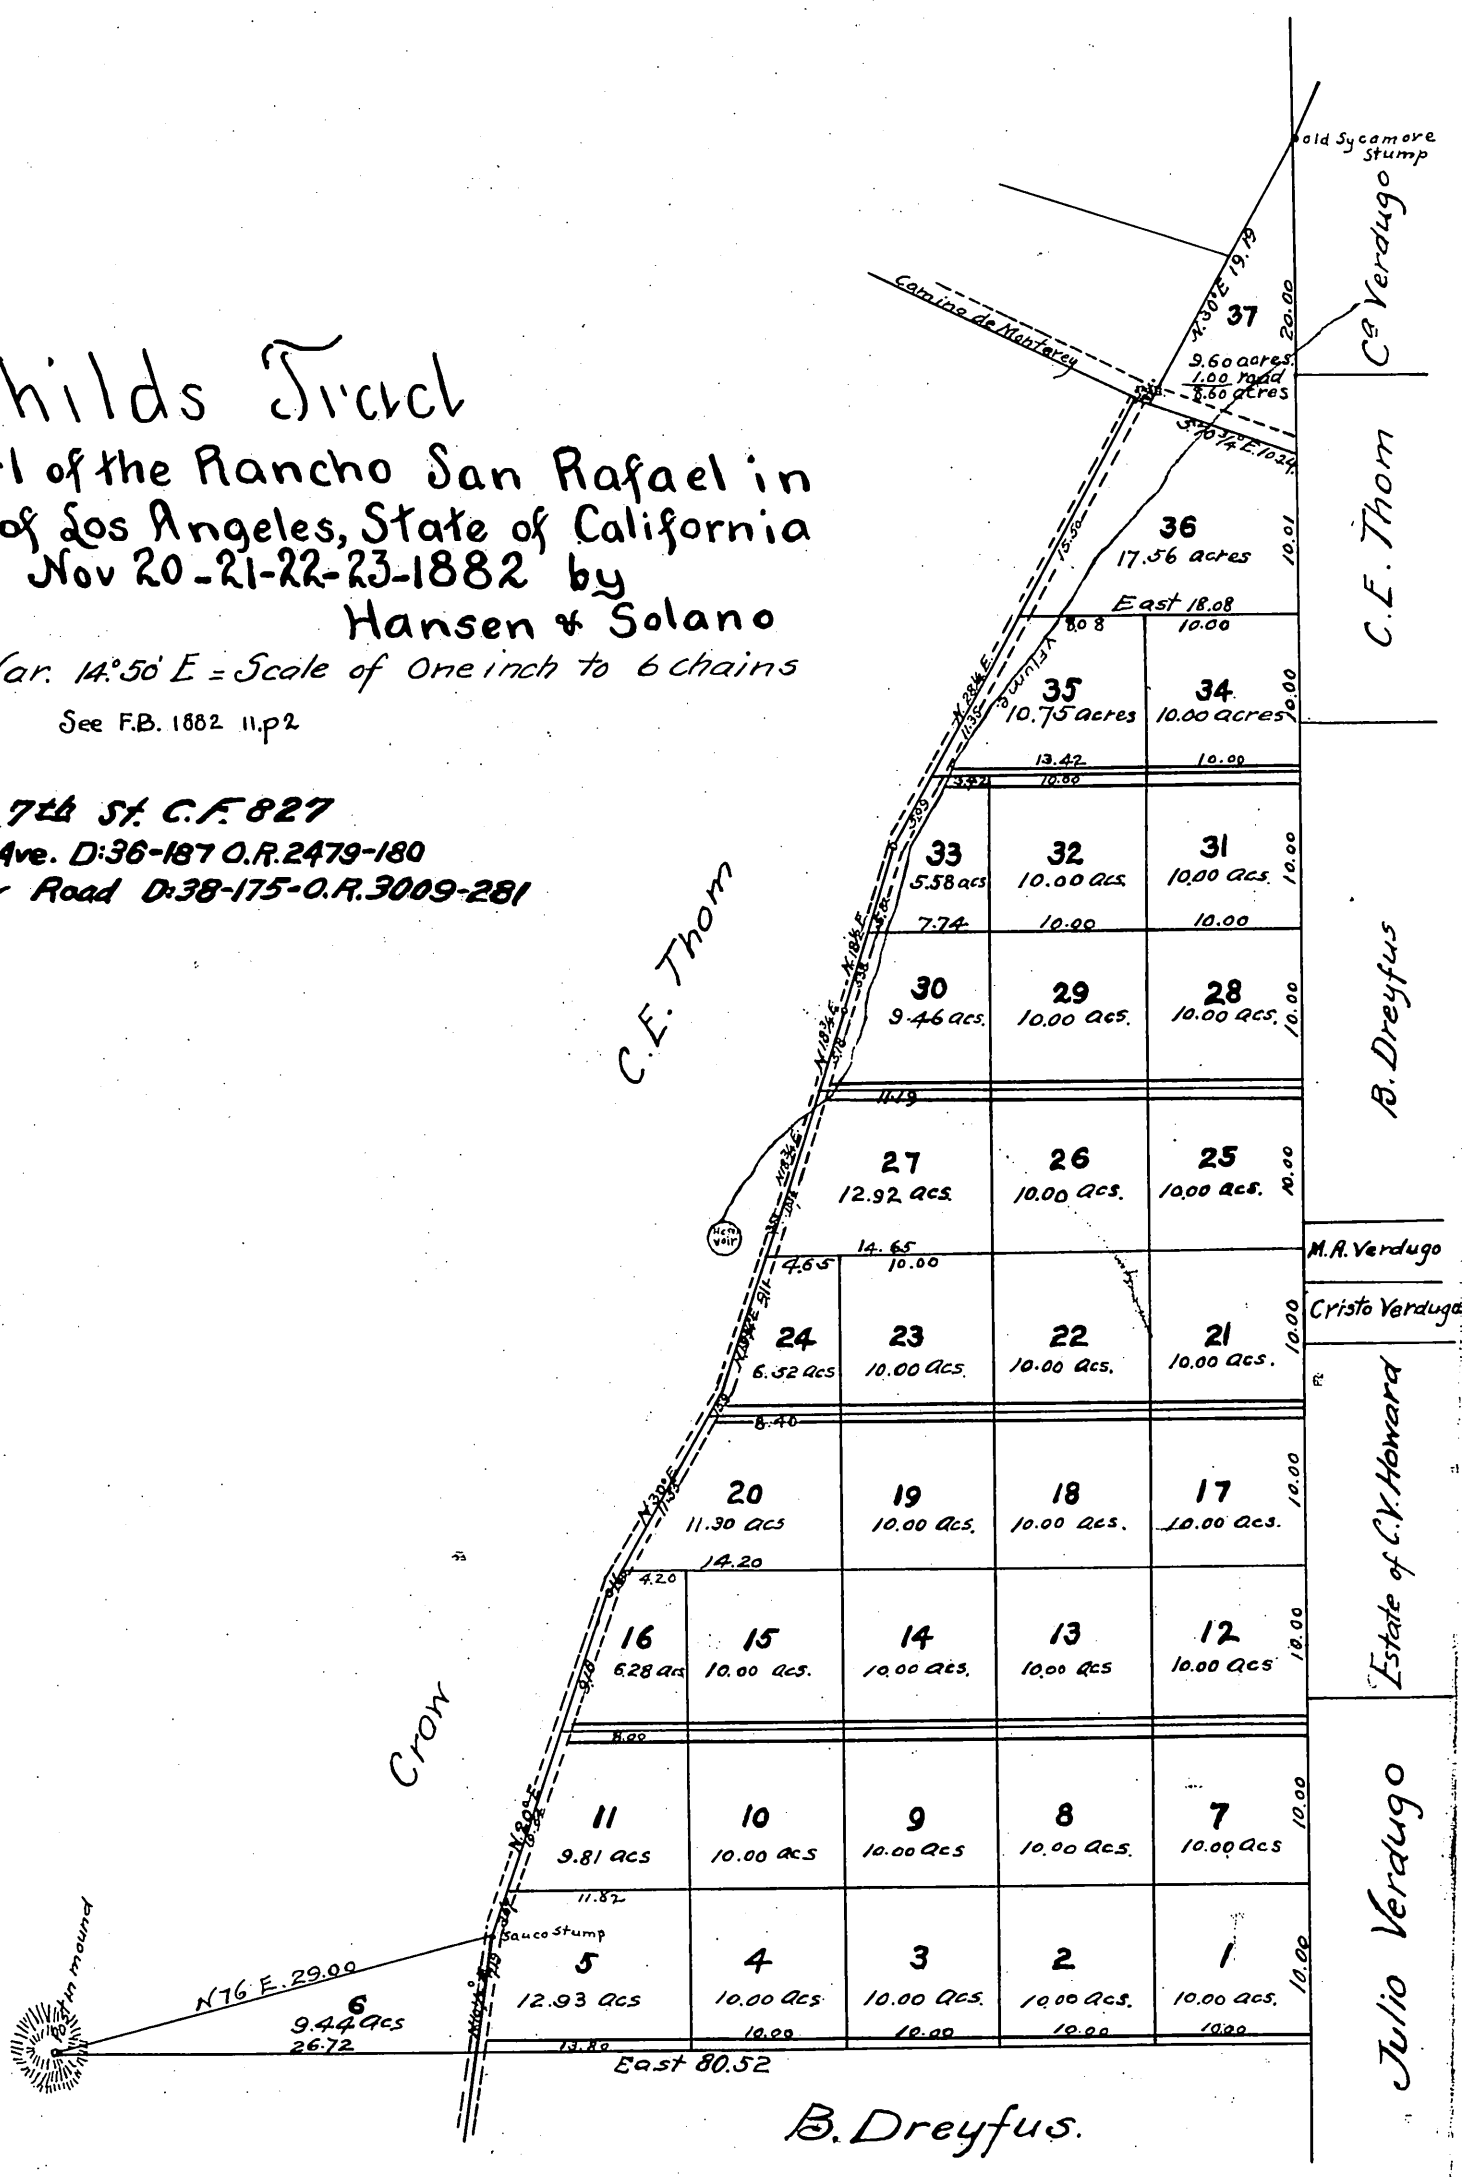

For opening Adams St. see C.F. 828.
Deed por lot 6 for street D:8-228 D:3331-61
" " " 3+4 " " D:8-234 D:3703-26
For condemnation por. Lots 3 and 11 for street see D:30-63 C.F. 887
" " " for Sycamore Canon Rd. " D:25-292 D:7147-128
Scale reduced one half.

Recorded at request of O.W. Childs Apr. 14th 1883.

Deed Lomita Ave D:8-230 D:3455-277
" " " D:8-230 D:3456-279
" " " D:8-231 D:3542-136
" " " D:8-231 D:3520-289
Vacation 3RD St Res 184 D:8-231
Deed Raleigh St por Lot 4 D:3839-254 D:8-51
" por n'ly 30' Lot 14 for St D:4714-35 D:15-54
Oak St changed to Oakwood Ave Ord 205 D:14-294
Por lot 11 deeded to City of Glendale D:33-70 R.920-275
" " 11 " " " " D:33-460 R 1321-6
Opening Raleigh St. D:33-66 Ord. 478

Compld Dft.