MR 10-47

map

of tract of land part of the estate of J.G Moerenhout.
Sec. 8. T. 2. S. R. 13. W. in Los Angeles County Cal.
Surveyed by Geo. Hansen April 25th 1874.
Re-surveyed by Hansen and Solano July 31st 1886
True courses. Var 14°45' E. Scale of one inch to 2 chains

F.B. 86.4.1.
J. Craig.

(Reduced to a scale of 4 chains to one inch
to accomadate size of this book - Recorder)

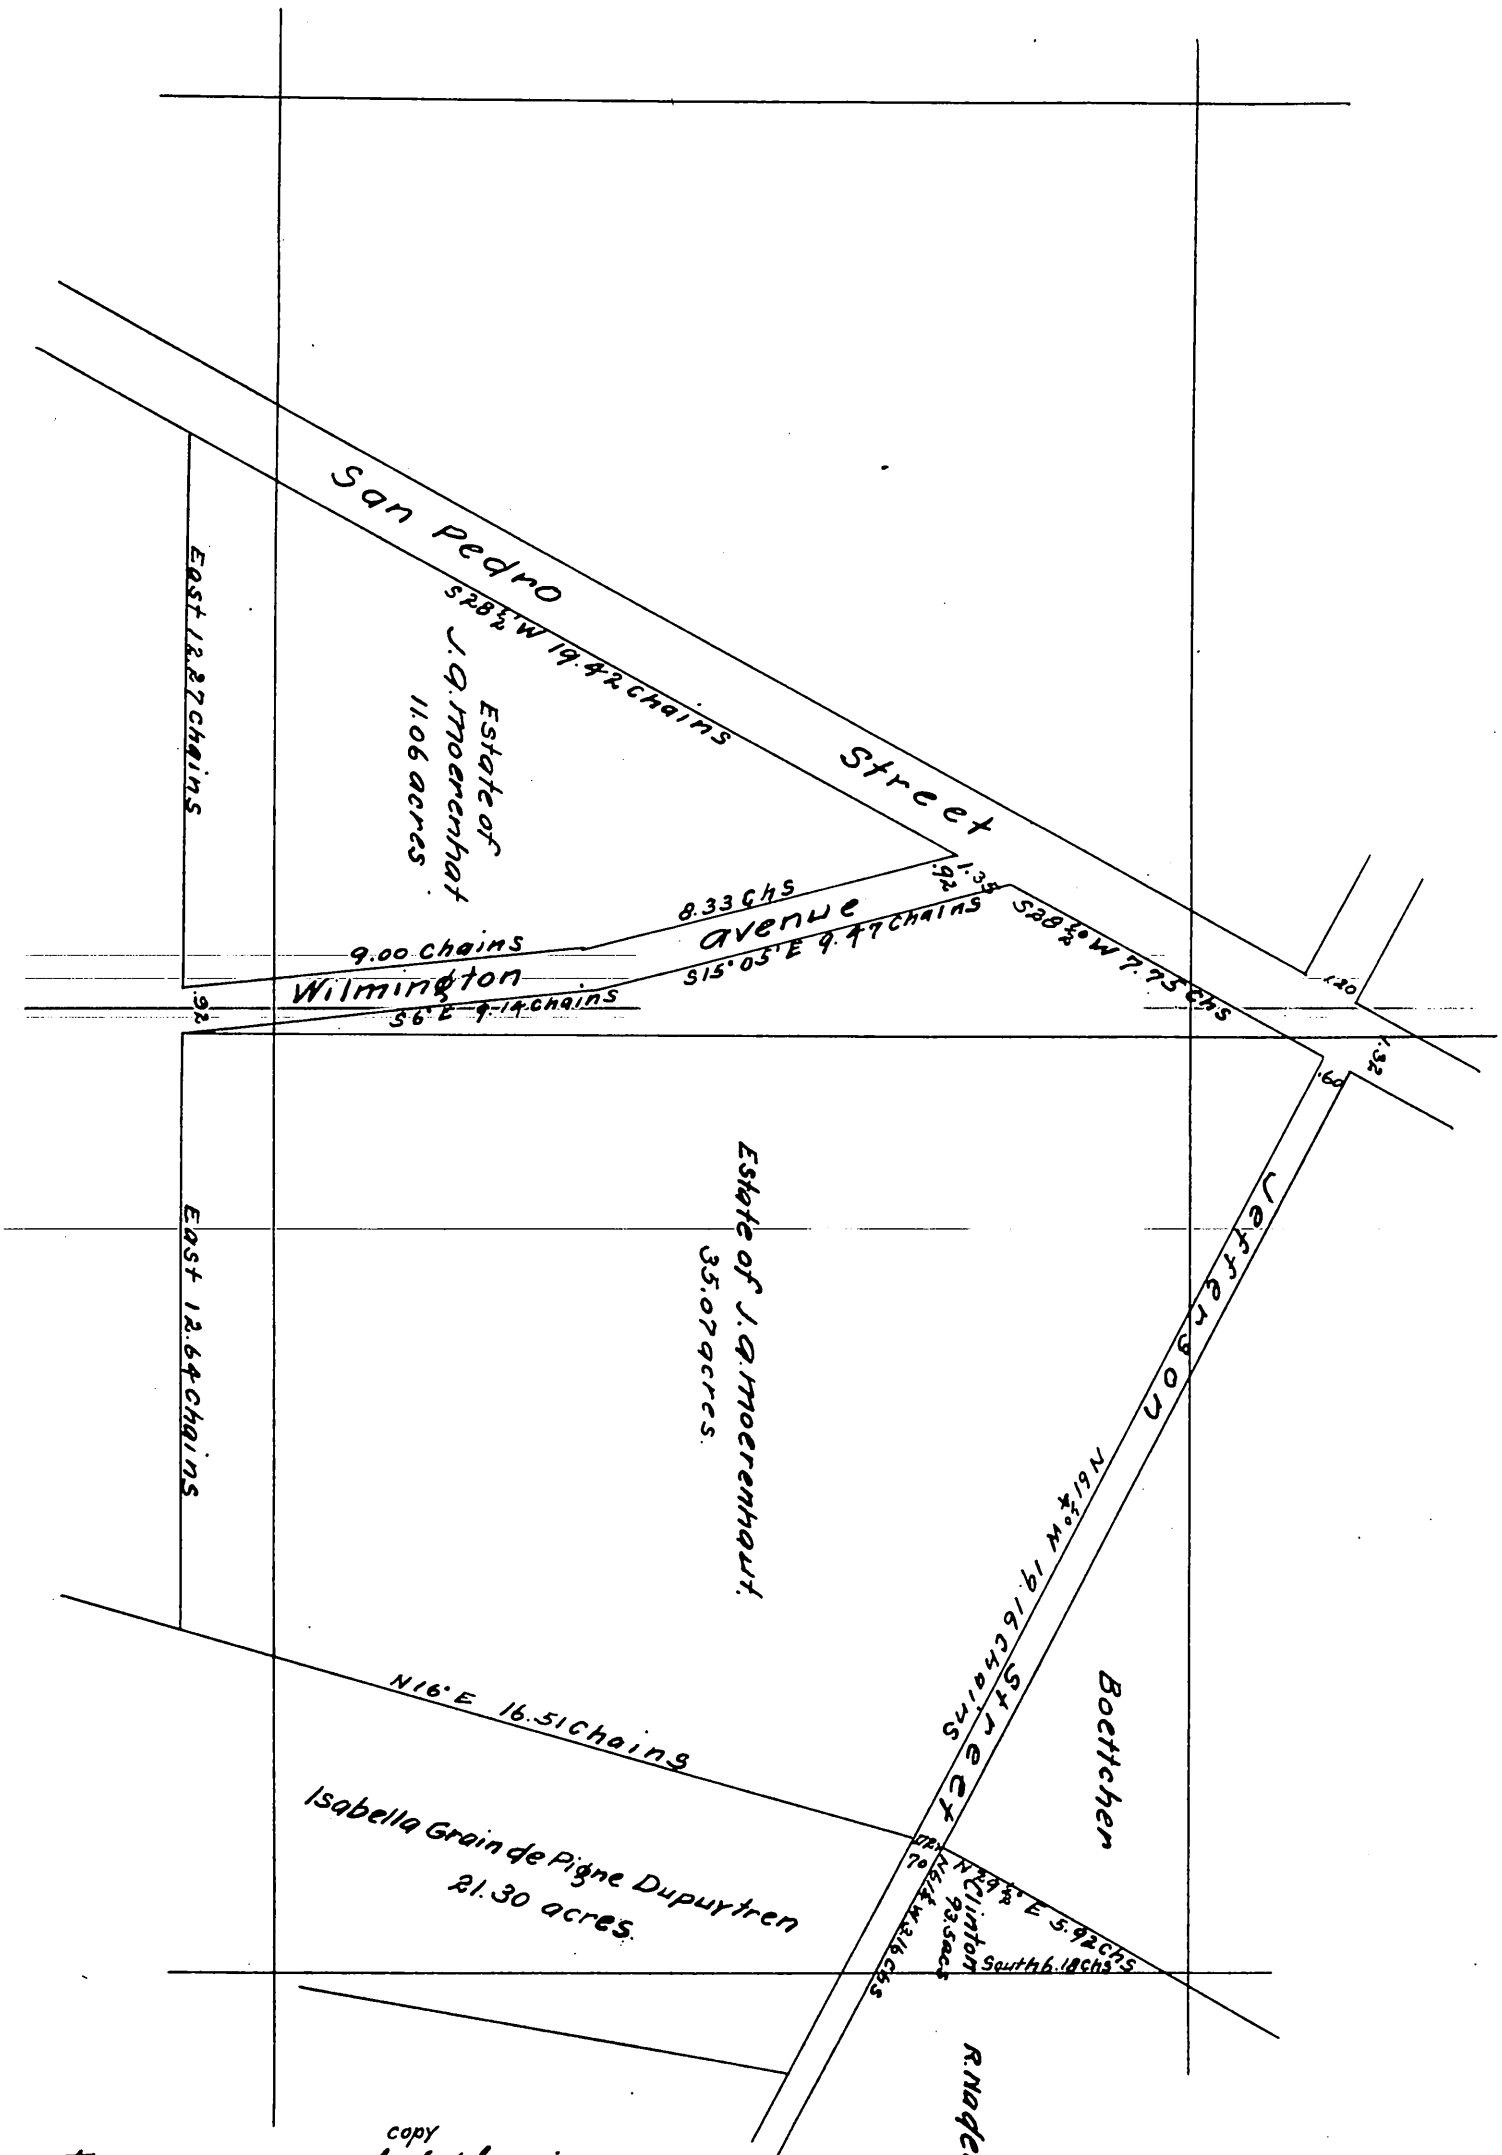

copy

a full true and correct of the original (reduced from a scale of 2 chains to the inch to a scale of 4 chains to one inch) Recorded August 4th 1886 at 1.20 P.M. at request of W.A. Clinton.
Frank A. Gibson County Recorder.
By Arthur Bray Deputy.