93

La Fuente Place

Posadena Los Angeles County California

The accompanying map correctly represents a survey and subdivision of the north 1334 ft three hundred and thirty four feet (excepting two (2) feet in width, fronting on Fair Oaks avenue extending West 660 feet at the South East corner) fronting on Fairoaks avenue and extending back that width West to the East line of Orange Grove avenue, of that piece or parcel of the Rancho San Pasqual known and designated on the map of the San Gabriel Orange Grove Association Lands "Bennett 33.31 acs Div F" which last mentioned map is recorded in the Recorders office of said Los Angeles County in Miscellaneous Record No 2 at pages 556-7-8-9 That said first mentioned survey and subdivision was made by W. Thompson Surveyor for us and at our request and we do hereby accept and adopt said survey subdivision and accompanying map under the name and style of La Fuente Place Pasadena Los Angeles Co Cal.

Pasadena Cal.
July 1st 1886

Horace B. Adams } Proprietors
Pinder F. Ward }

I, Williell Thompson Surveyor of Pasadena Los Angeles Co Cal do hereby certify that at the request of Horace B. Adams and Pinder F. Ward proprietors, I surveyed subdivided and platted the first above described tract of land into Blocks, Lots, Streets and alleys and that the following map correctly represents the said survey and subdivision

Pasadena Cal
July 1st 1886

Williell Thomson Surveyor.

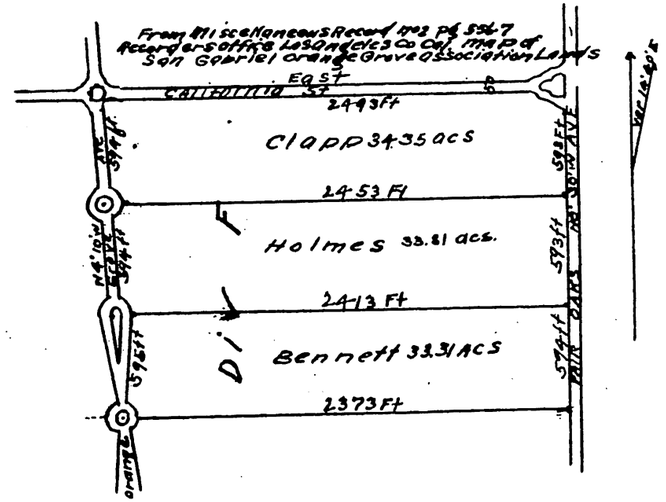

Scale 160 ft to 1 in

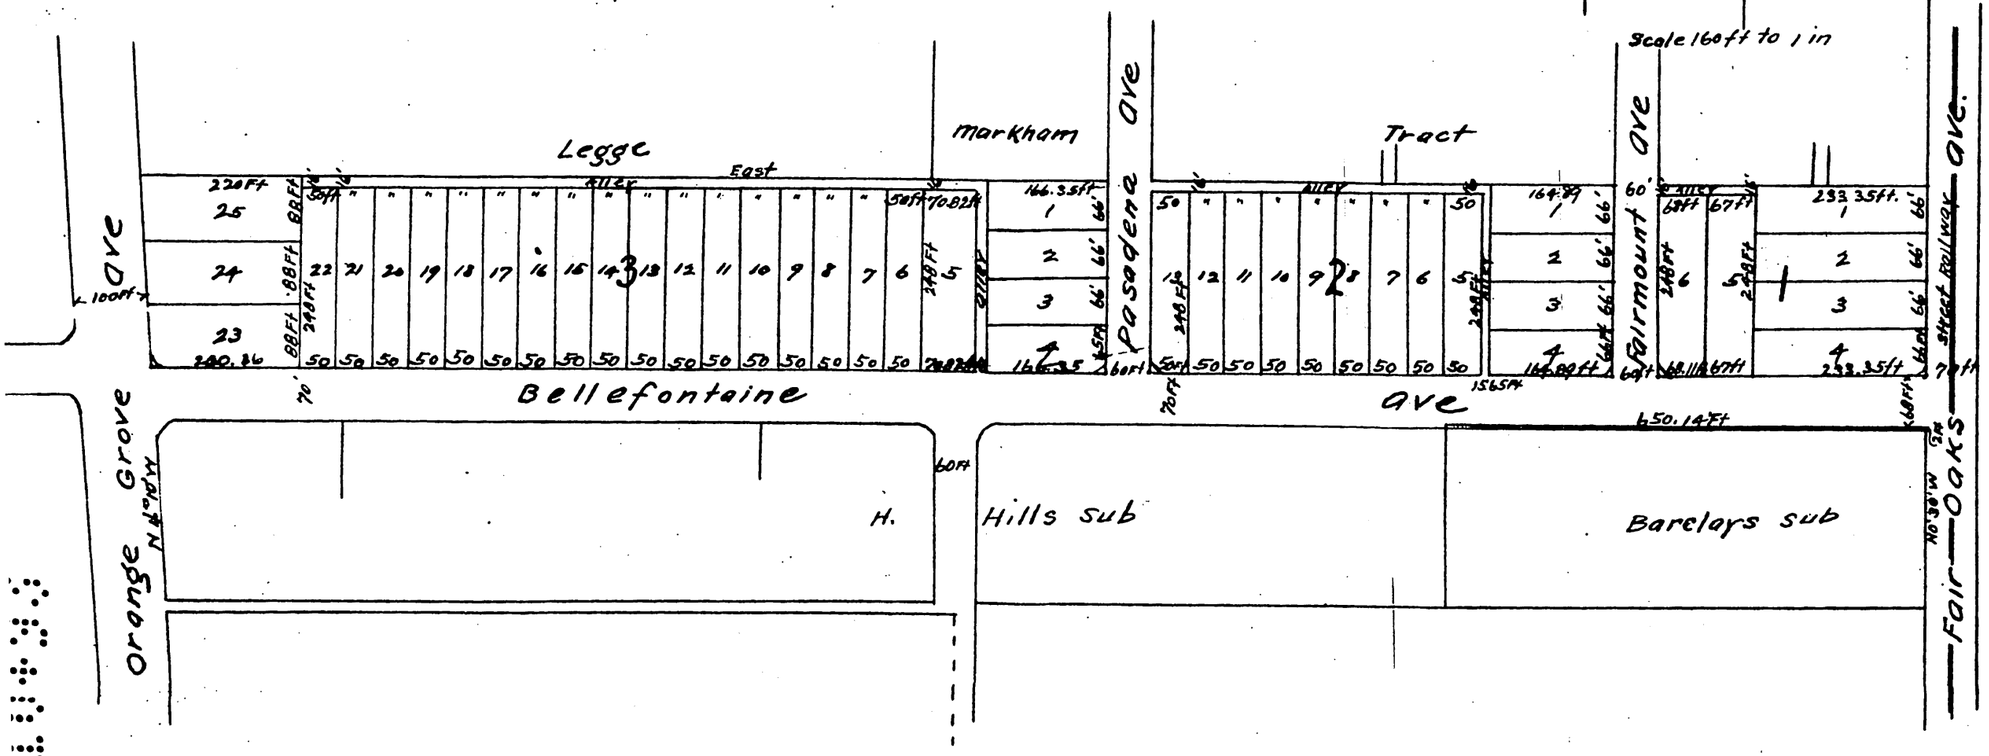

A full true and correct copy of the original (reduced to the scale of 200 feet to one inch) recorded Sept 8th 1886 at 41 Min Past 9 A.M. at request of Adams & Ward.

Frank A Gibson County Recorder
By Geo Bugbee Deputy.