12+68 68

Map
of the
Rosetta Tract
in the
City of Los Angeles
subdivided
at the request of H.J. Fleishman.
in Nov. 1886, by Geo. C. Knox.

Scale 100 ft to one inch.

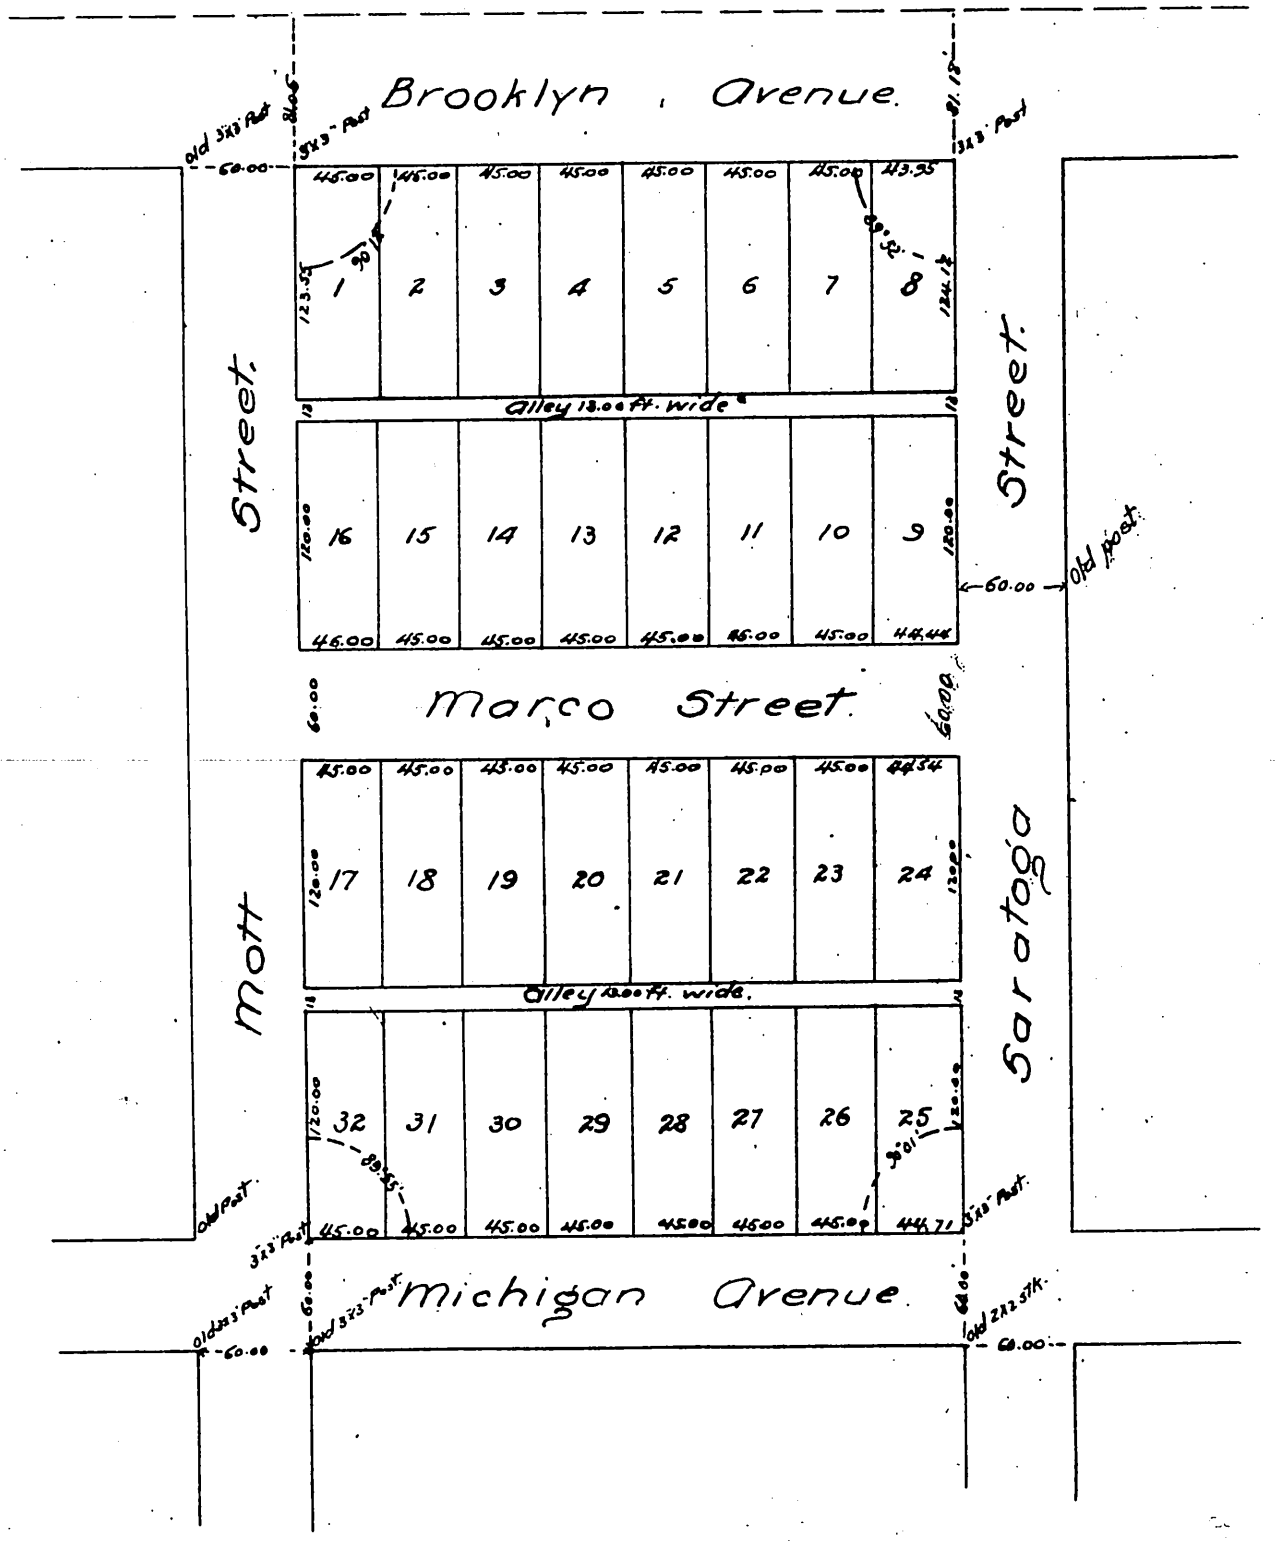

Note:
The Rosetta Tract comprises the whole of Block 7, of the Mathews and Fickett Tract, a subdivision of lots 3 and 4, Blk. 73 Hancock's Survey of 35 acre Donation Lots in the City of Los Angeles, and is a re-subdivision of said Block 7.
Fences. ——— — ——— — ——x—x—x—x—x—x—

A full, true and correct copy of the original recorded December 14, 1886 at 1 min past 1 P.M. at request of H.J. Fleishman.

Frank A. Gibson County Recorder.
By Geo. Bugbee Deputy.

12