+18+44

W. G. McGregory's Subdivision

of a portion of the land marked Lockhart in Division E of the San Gabriel Orange Grove Land and Water Association Pasadena, Cal.

Dec. 30th 1886 Riggins and Jessup Surveyors

Scale 60 ft = one inch.

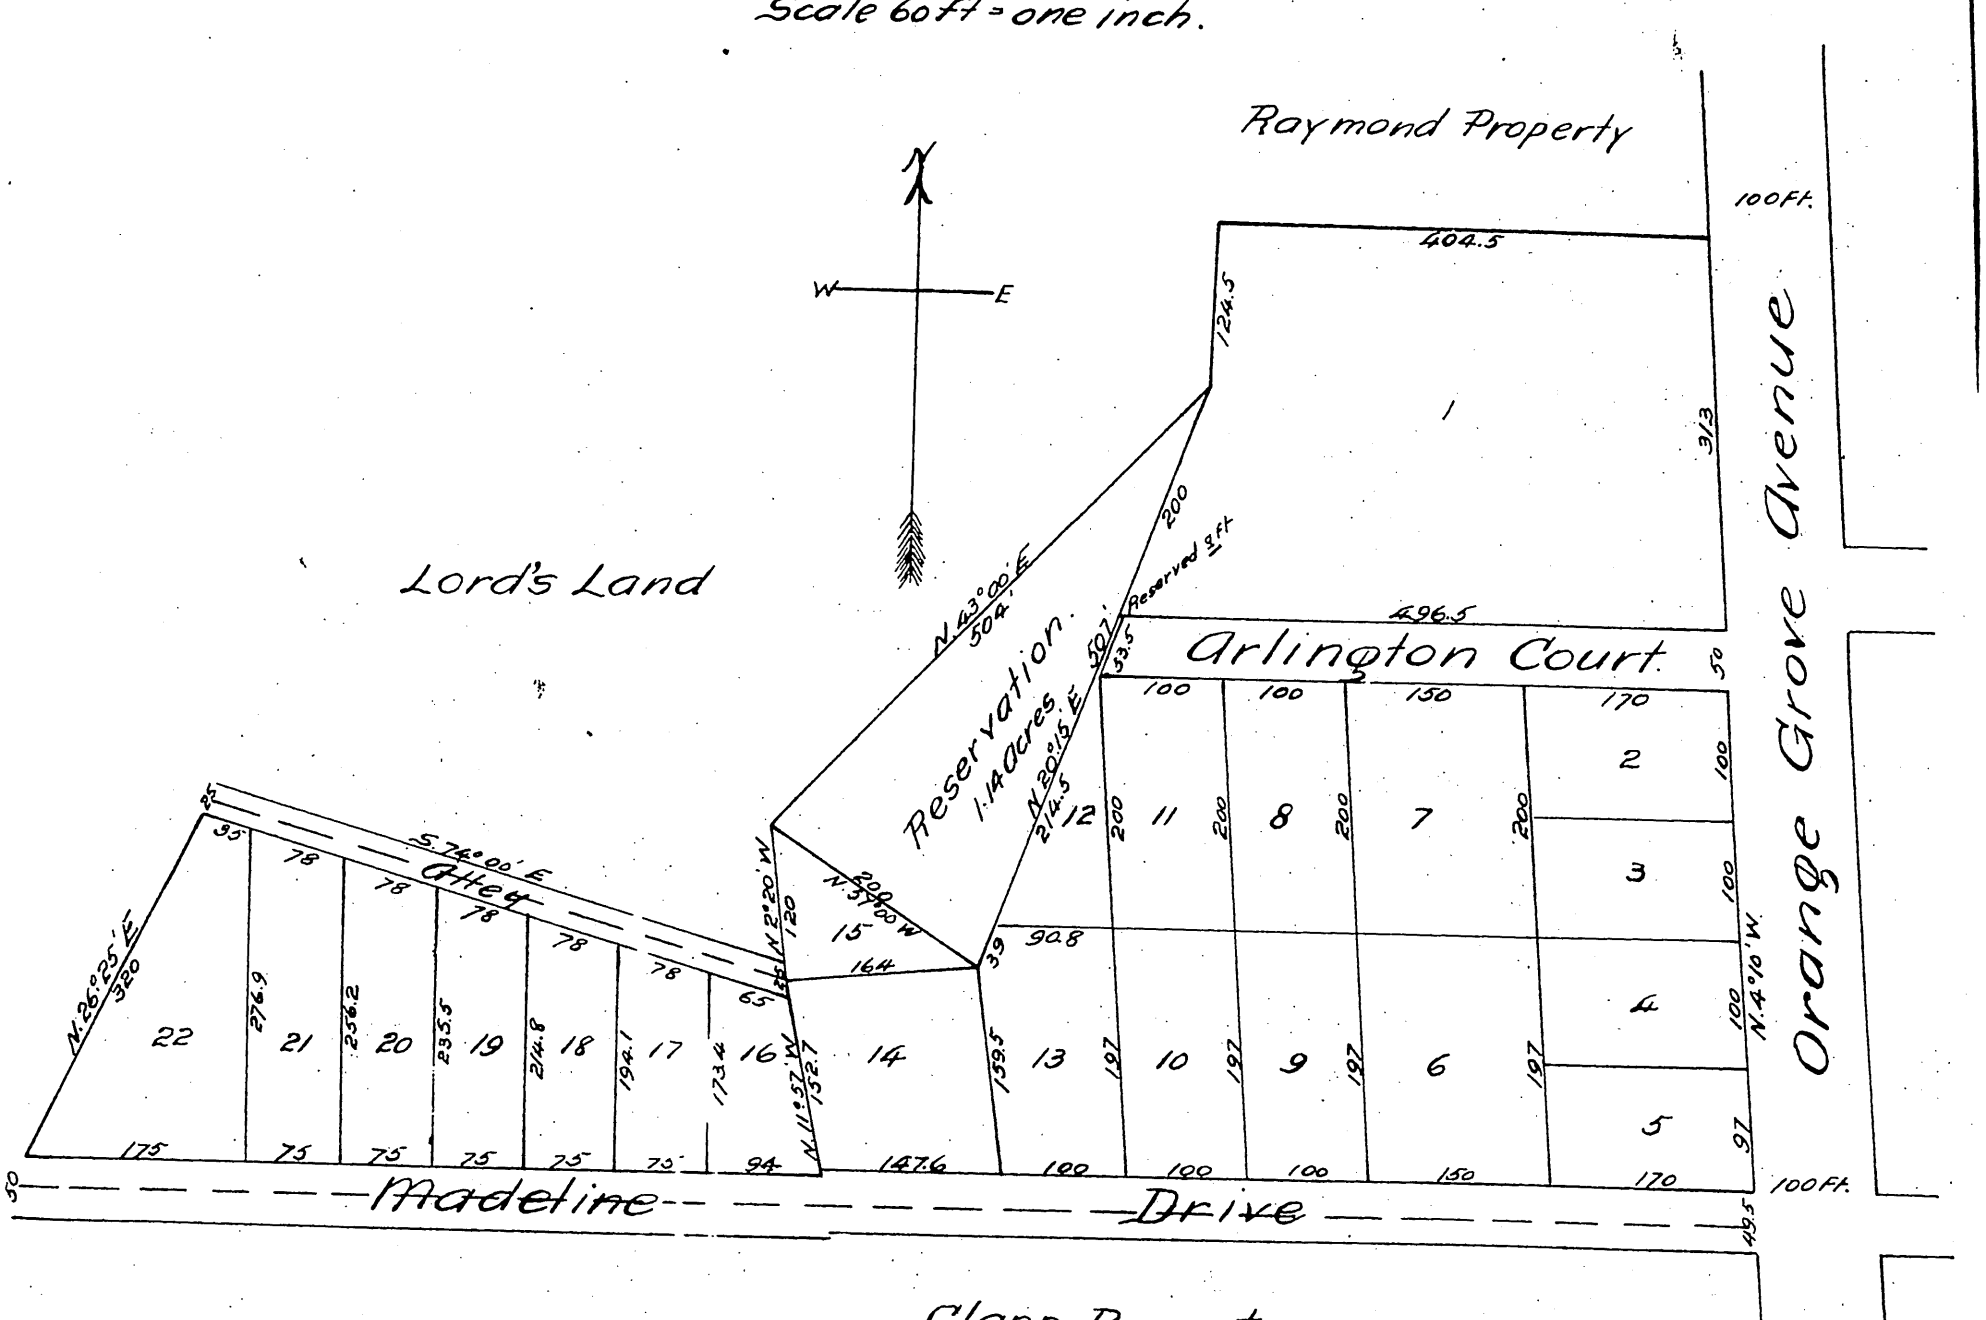

Clapp Property.

A full, true and correct copy of the original (reduced to the scale of 150 feet to one inch) recorded June 15, 1887 at 32 min past 4 PM. at request of W. G. McGregory

Frank A Gibson. County Recorder.

By George Bugbee. Deputy.

Appendix to W. G. McGregory's Map of his Subdivision of The San Gabriel Orange Grove Land and Water Association Pasadena California

The strip of land reserved across the Westerly end of Arlington Court Street is two (2) feet wide

W. G. McGregory.