Map
of H. L. Flash's
Main Street Subdivision
Los Angeles, Cal.

H. J. Stevenson Surveyor 1887
Scale 50 feet to one inch

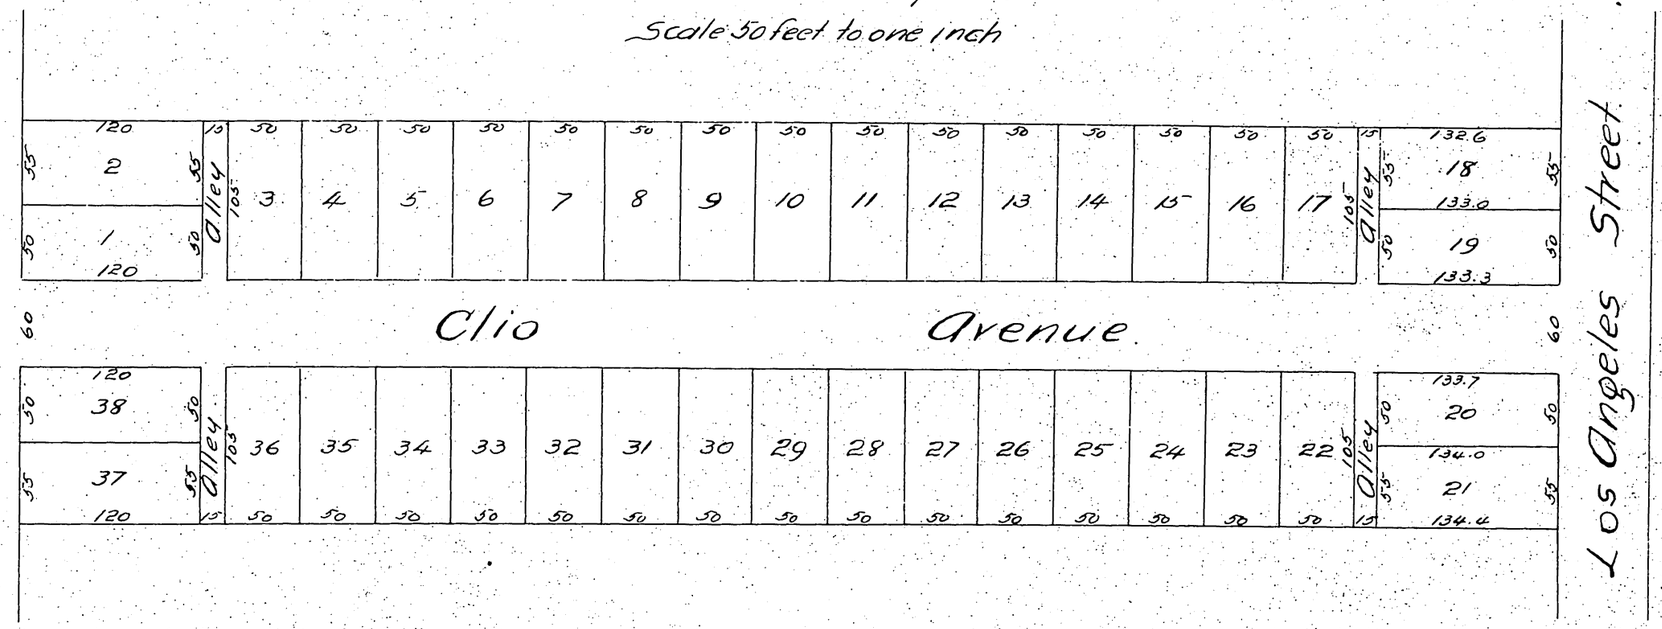

A full, true and correct copy of the original
(reduced to the scale of 100 feet to one inch)
recorded July 2, 1887 at 15 min. past 11 O M.
at request of H. L. Flash

Frank A Gibson County Recorder.
By George Bugbee Deputy.

Subdivision of miscellaneous parcels

Los Angeles Co. Cal. Surveyed in Nov 15, 1886 95 of Miscellaneous Records

I, H. L. Flash, do hereby declare that I am the party that caused the annexed Map or Plat of Subdivision of Block 15 of Ord's Survey of the Pueblo Lands of the City of Los Angeles, Cal. as surveyed in Nov 15, 1886 by H. J. Stevenson, to be made, and that said Map or Plat is a correct delineation of the boundaries of the streets, avenues, alleys and lots of said Subdivision, and that the same is made for the purpose of dedicating to the use of the public forever, the streets, avenues and alleys shown thereon.

Witness my hand and seal this 14th day of July 1888

H. L. Flash (Seal)

Book 402 page 181 of Deeds records of said County, the South line of the Plaza as shown on said Map or Plat is assumed to be the same as the South line of Block 15 of Ord's Survey as per Book A 23 (M 39) That I did make this subdivision for the purpose of dedicating to the use of the public forever the streets, avenues and alleys shown thereon. And I have hereunto set my hand and seal this 14th day of July 1888

H. L. Flash (Seal)

18

95