79

21-79

MAP

of the town

~ OF ~

East San Gabriel

Property of the San Gabriel Valley Landand Water Company Incorporated May 20th 1887

Los Angeles County California

By

J. P Culver Civil and Hydraulic Engineer June 1887

Scale 200 feet to one inch.

C. S. 7664

+21+80

80

Map
of the town of
East San Gabriel

Property of the San Gabriel Valley Land and Water Company.
Incorporated May 20th 1887 Los Angeles County
California

by J. P. Culver Civil and Hydraulic Engineer. June 1887
Scale 200 feet to one inch.

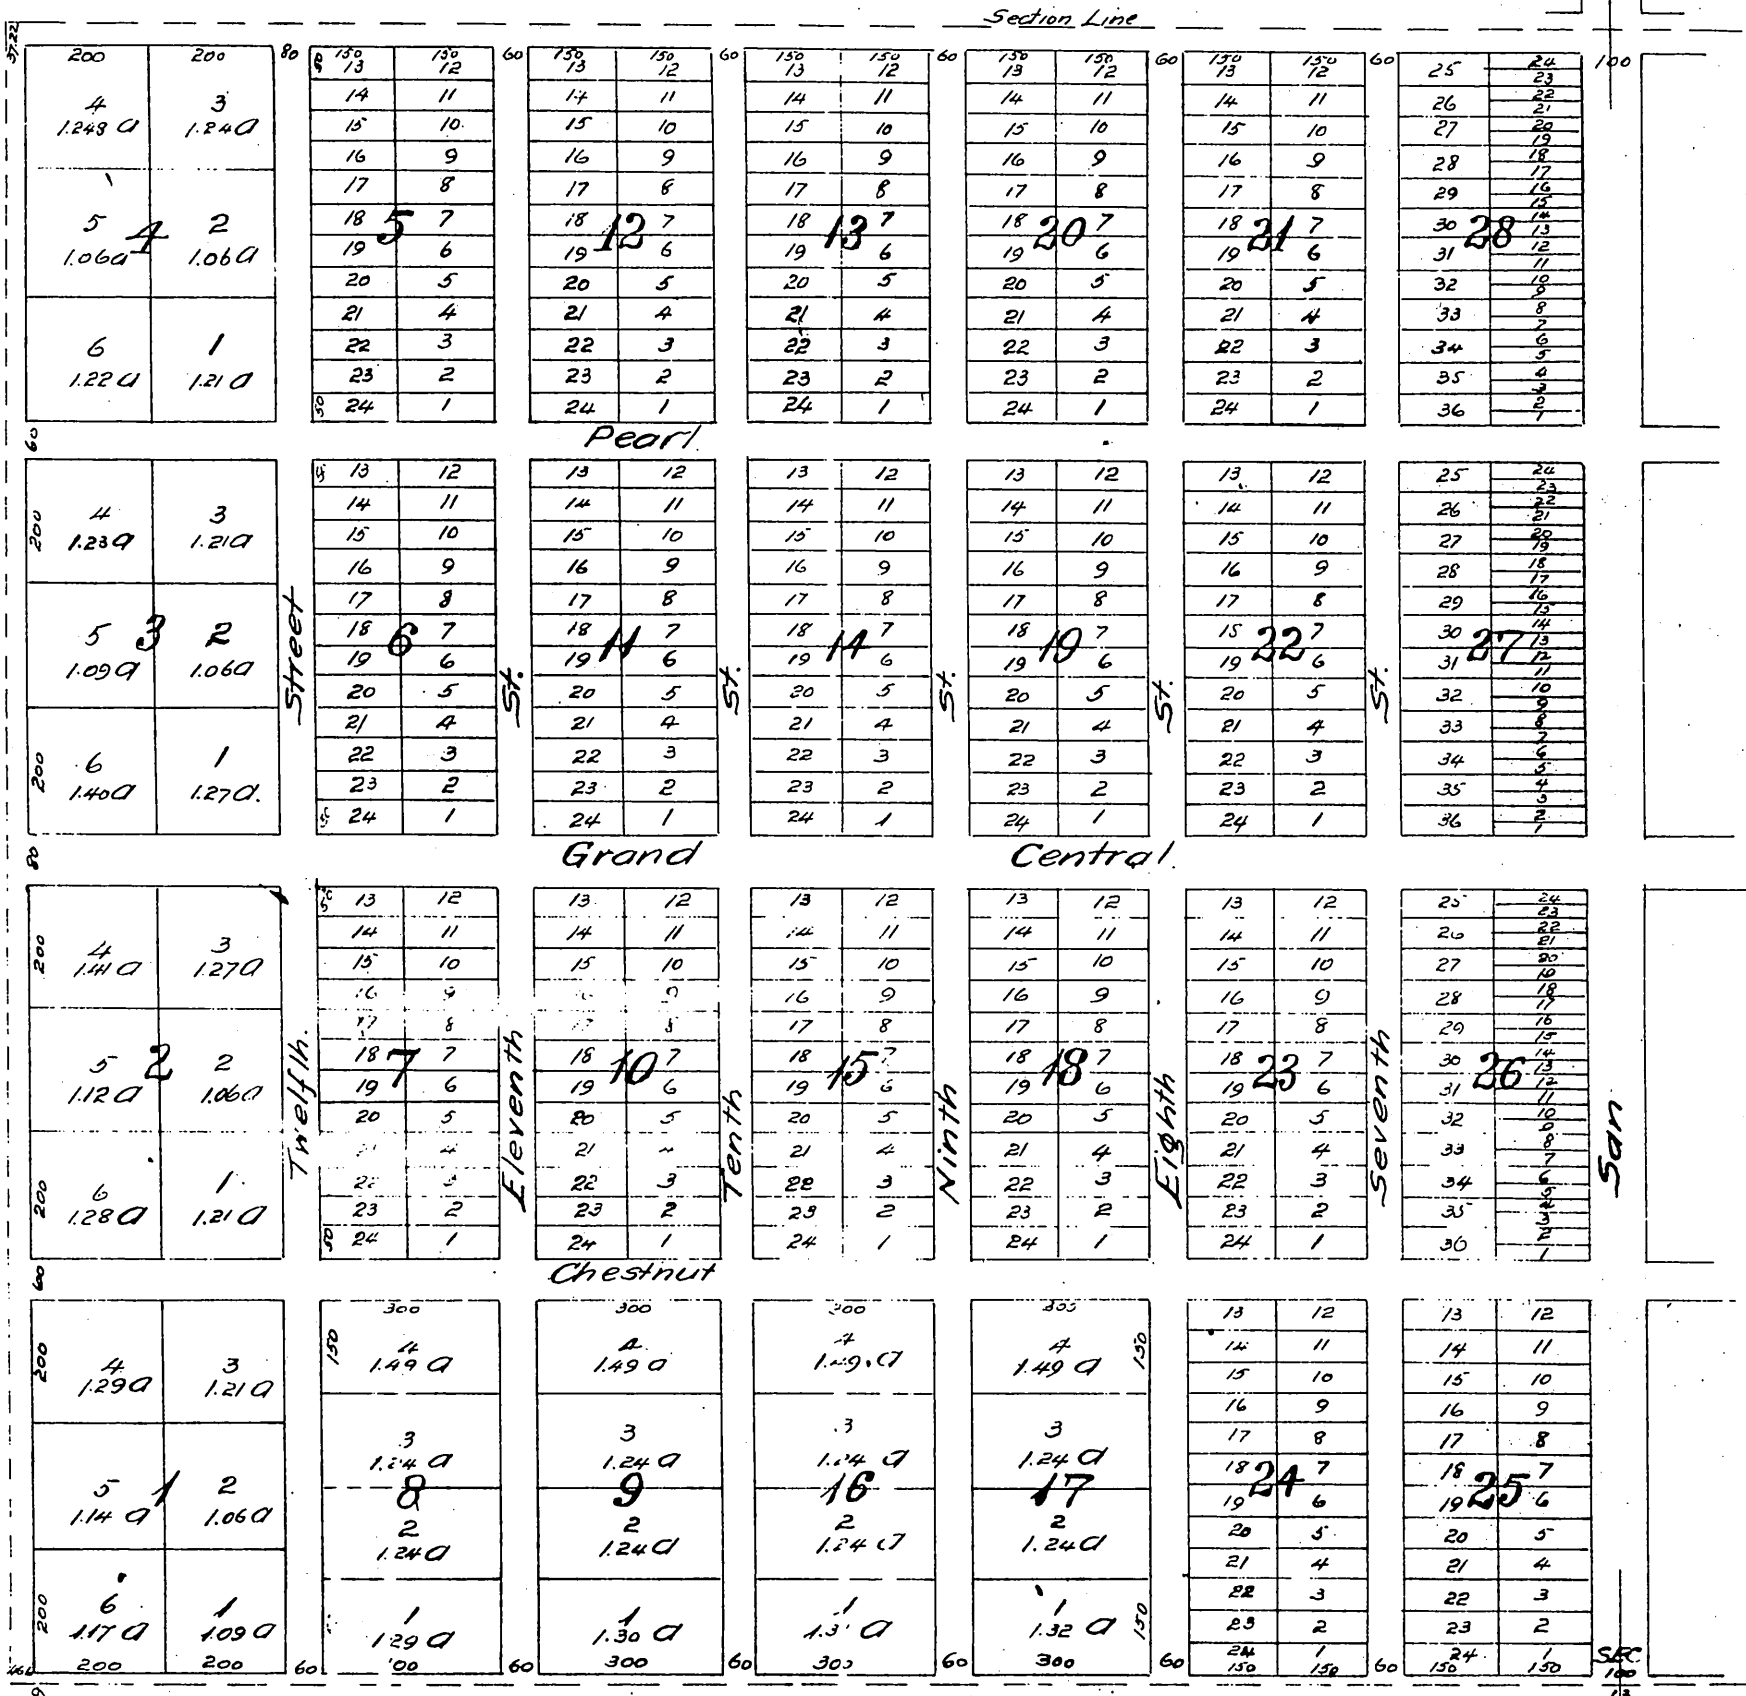

21

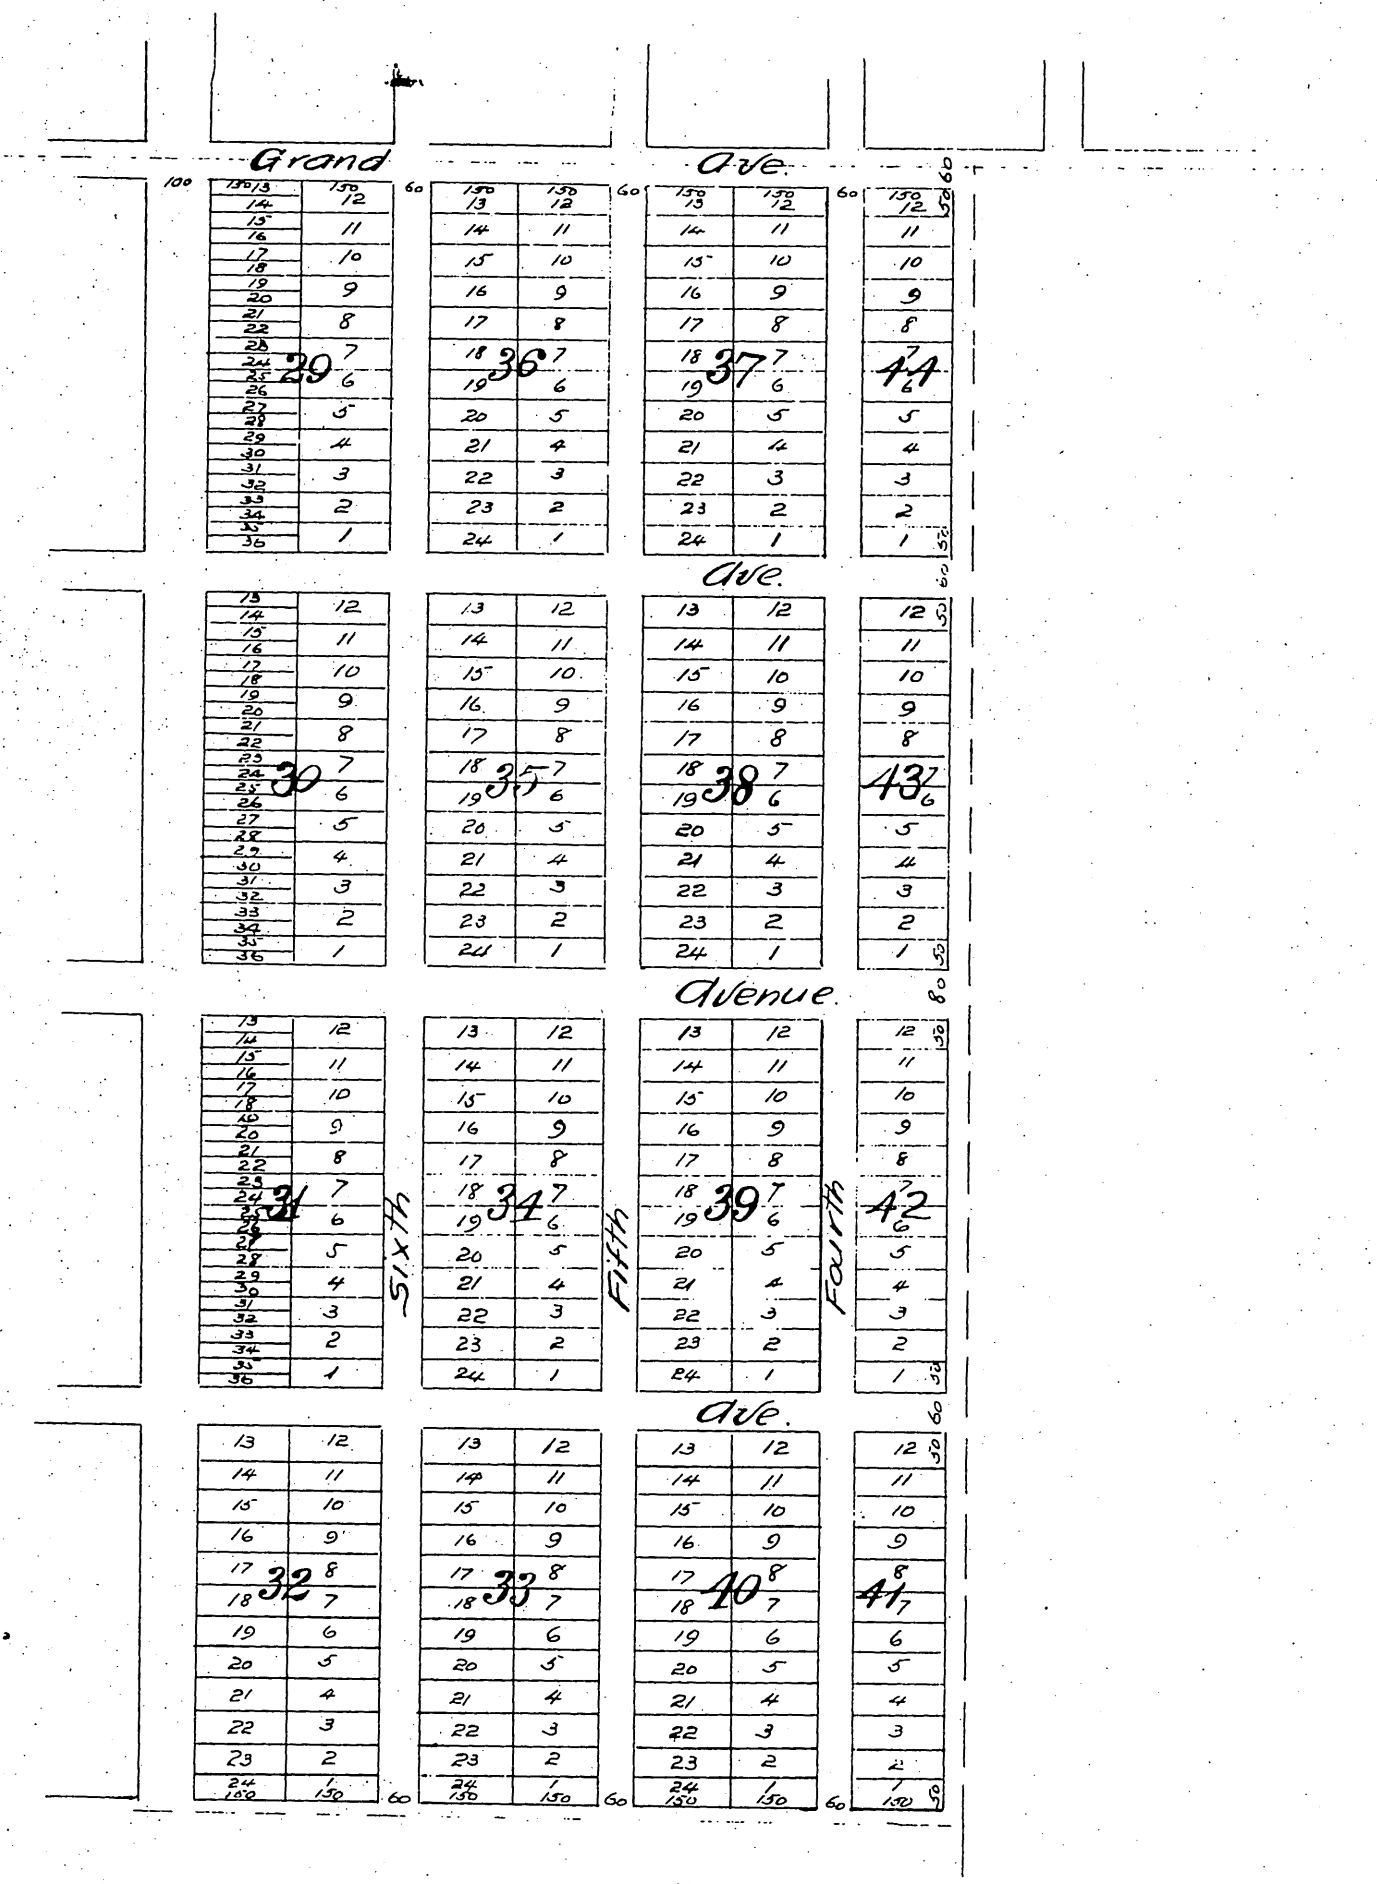
Grand Ave.
29
36
37
44
Ave.
30
35
38
43
Avenue.
31
34
39
42
Sixth
Fifth
Fourth
Ave.
32
33
40
41
Ave.

Gabriel
Santa Fe
S. P. R.R.
Commercial
Angeleno
Avenue
Spring
St.
Ave.
East
First
Second
Third
97
98
99
100
101
102
103
96
95
T 1 S. R. 12 W

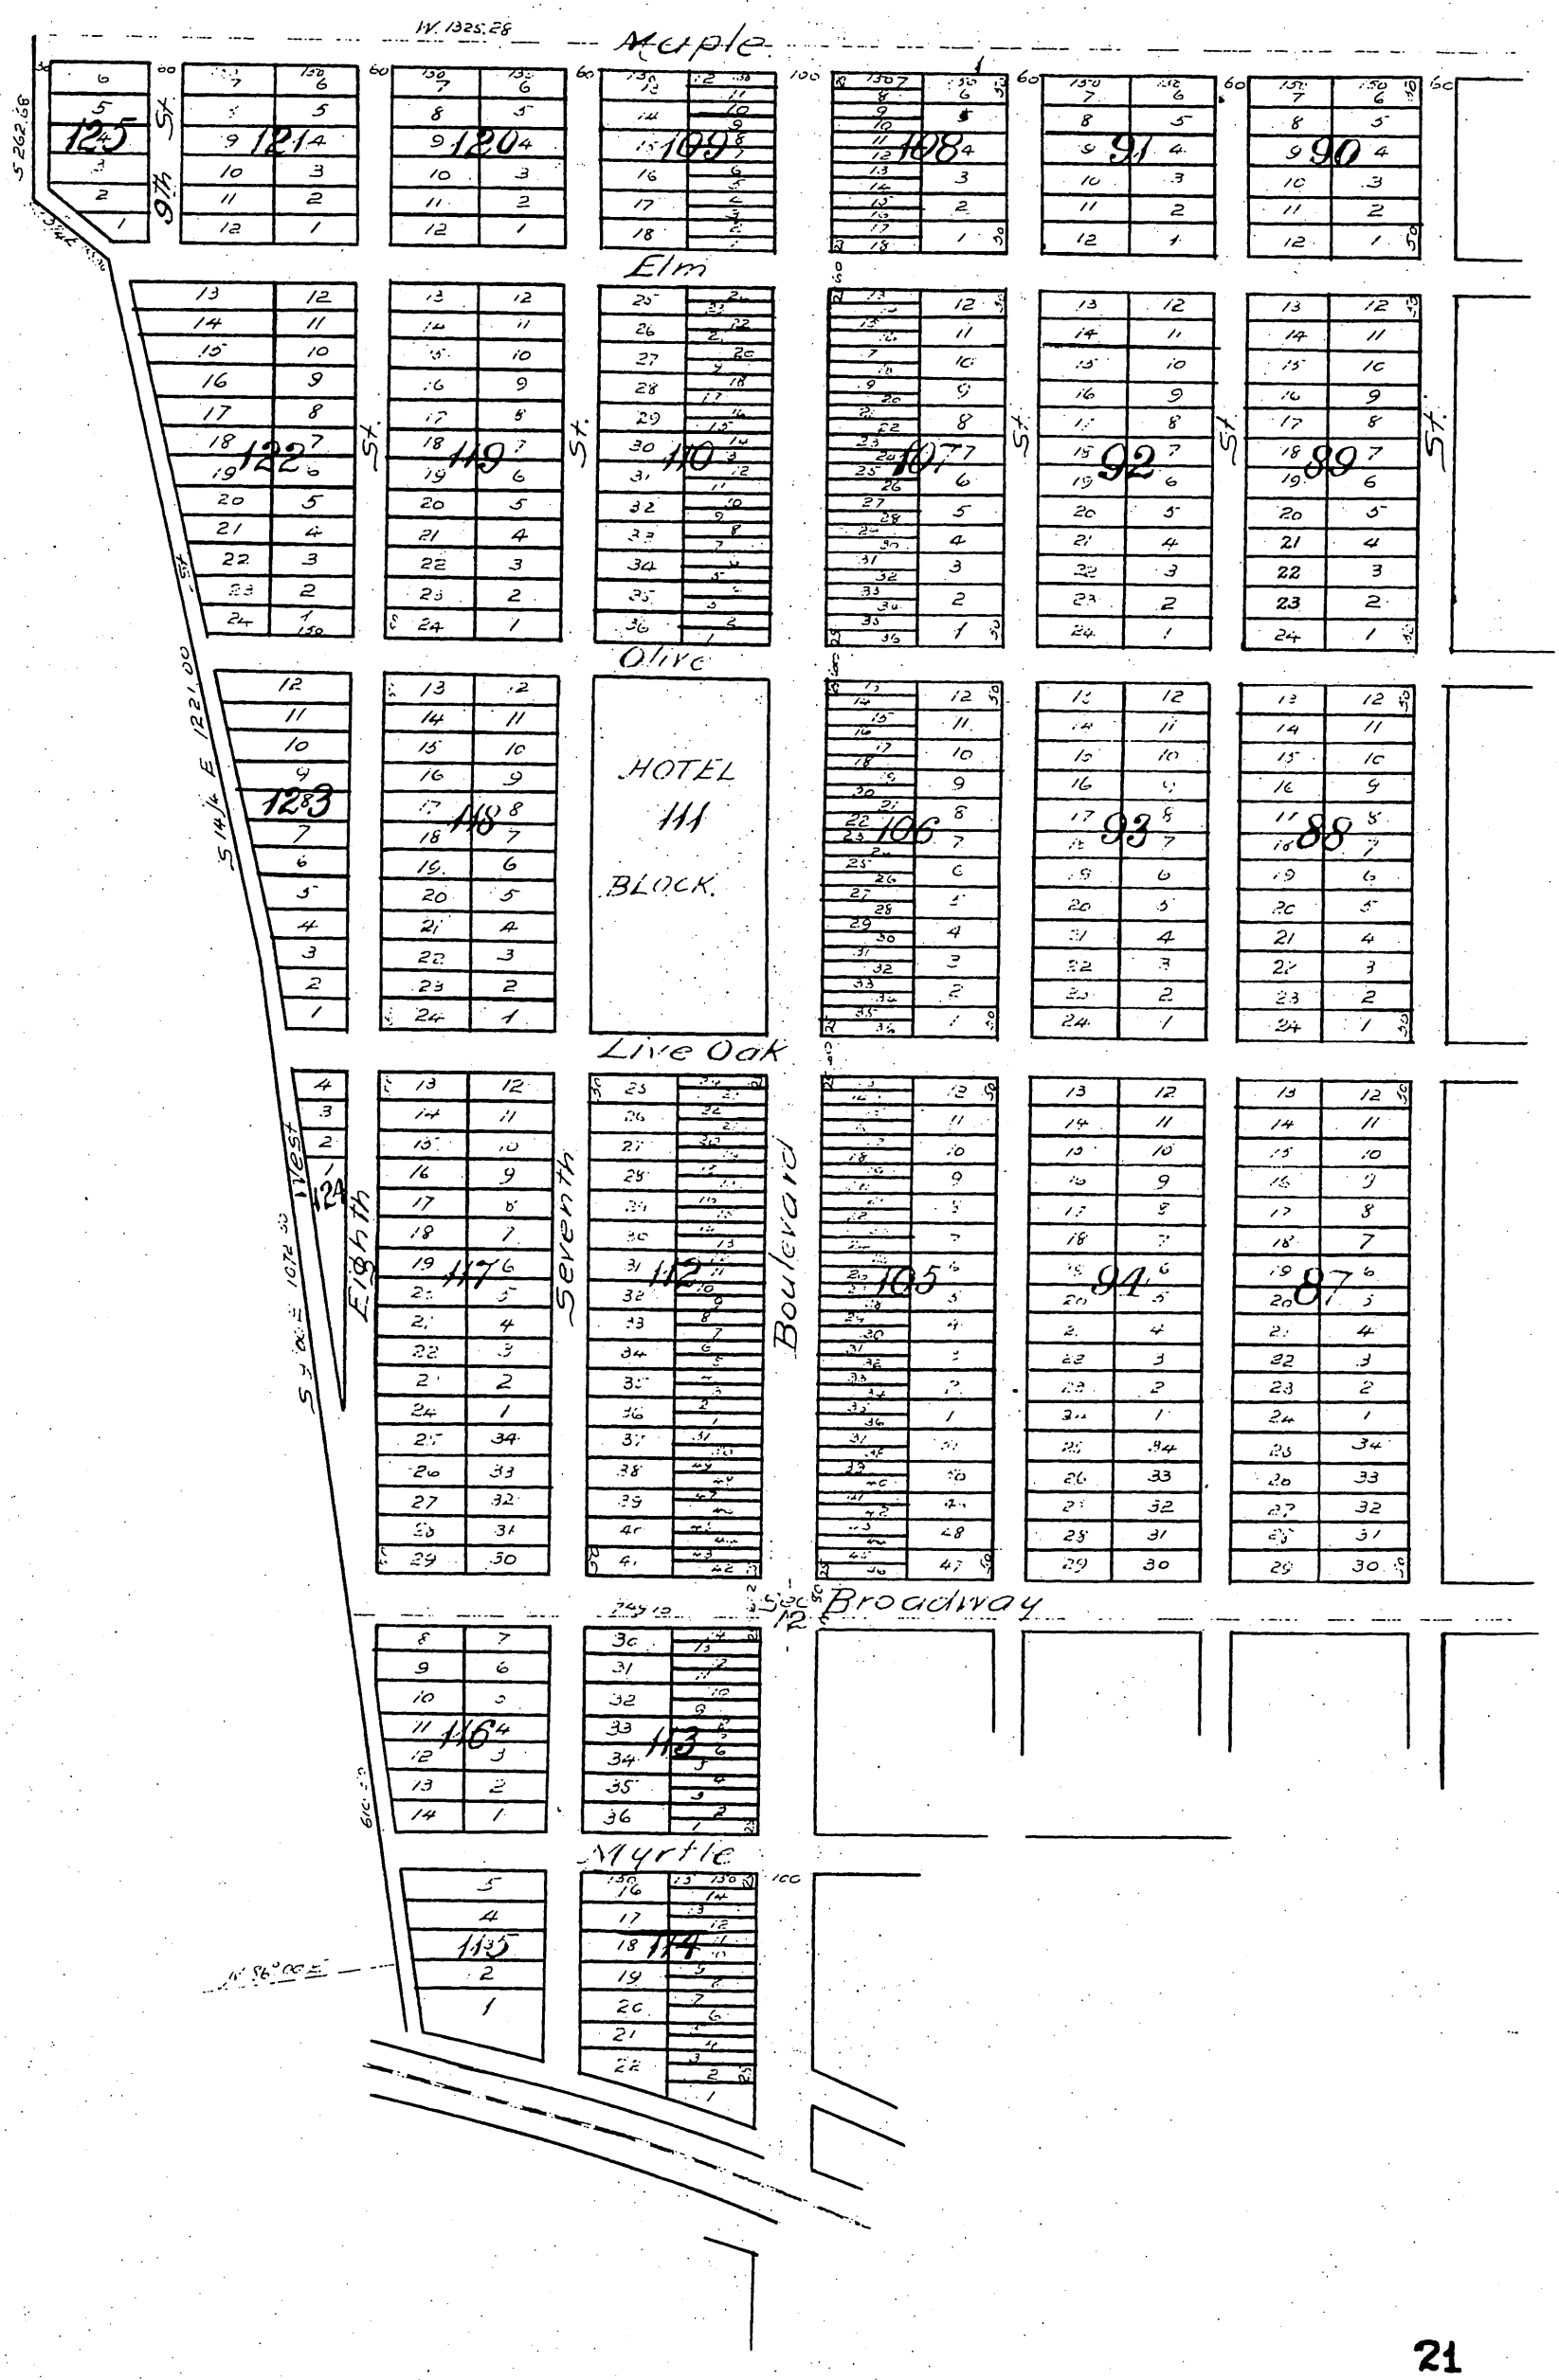
W. 1325.28
Maple
S 262.68
9th St.
125
121
120
109
108
91
90
Elm
122
119
110
107
92
89
St.
Olive
123
118
106
93
88
HOTEL
111
BLOCK.
Live Oak
124
117
112
105
94
87
Eighth
Seventh
Boulevard
Broadway
116
113
Myrtle
115
114
N 89° 00' E

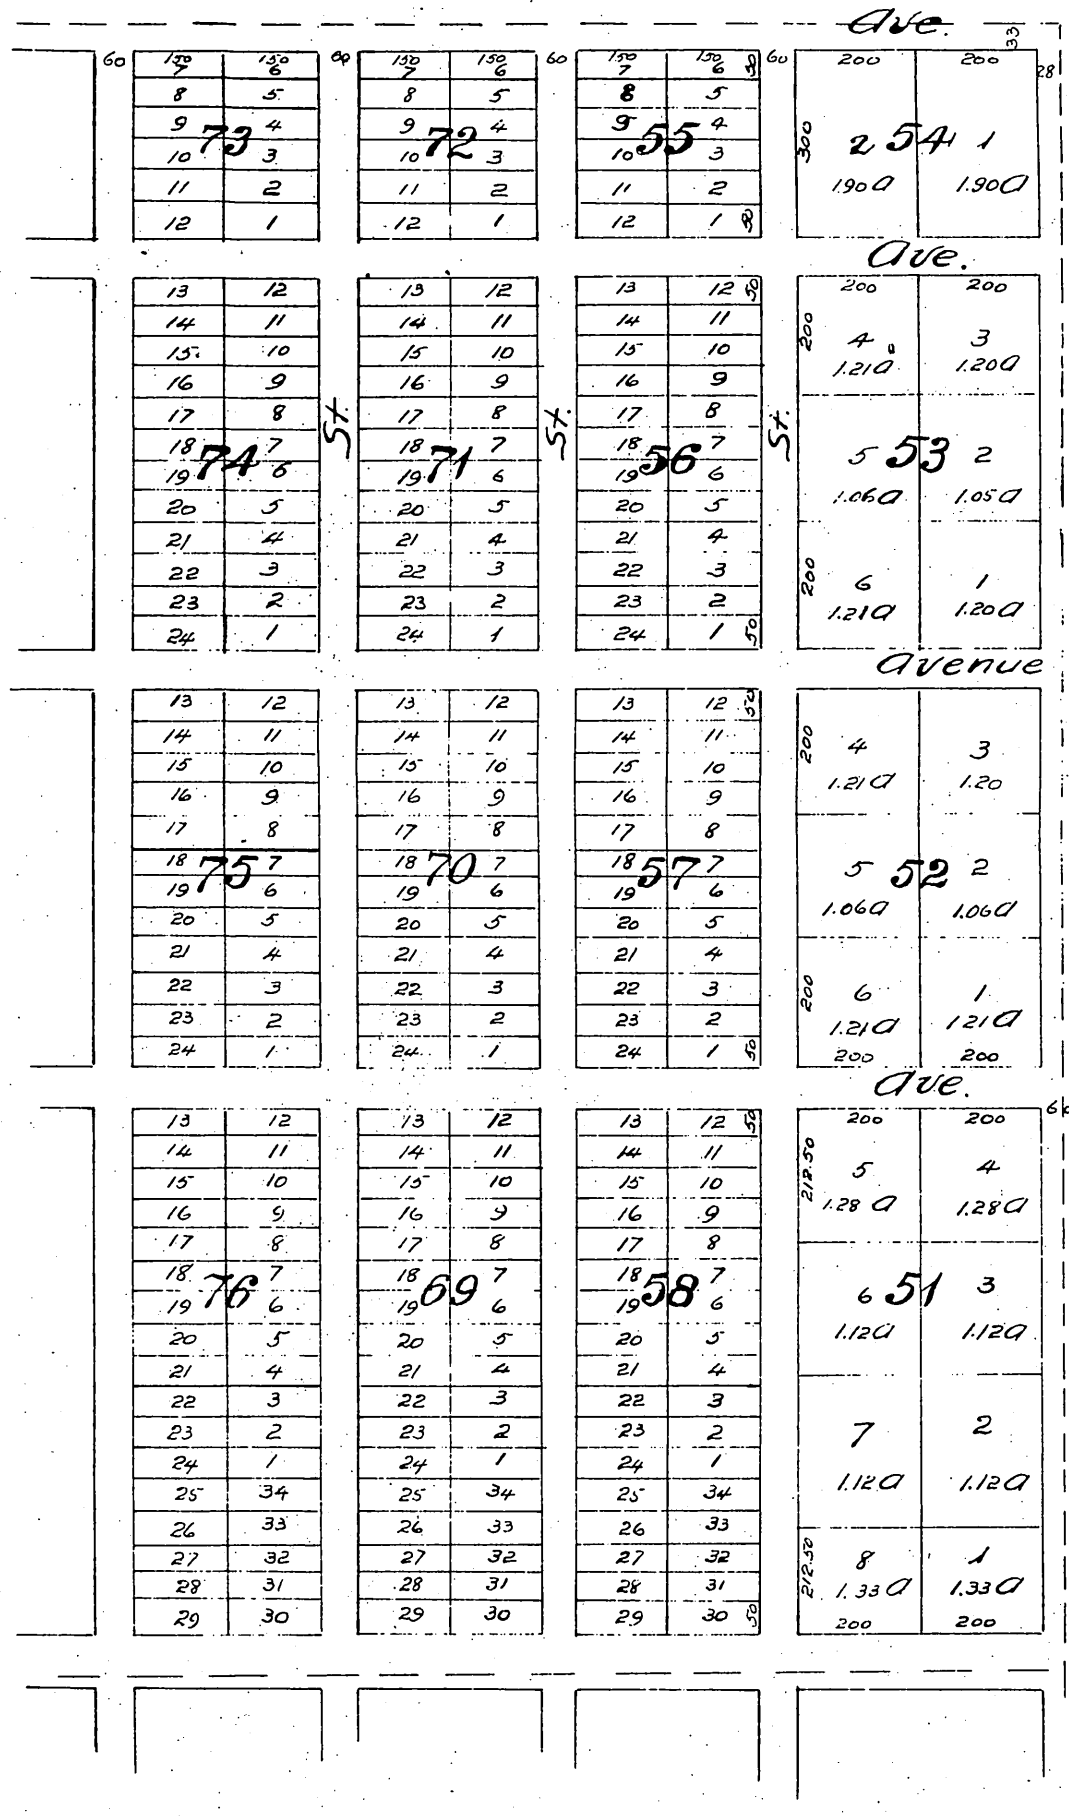

A full true and correct copy of the original (reduced to the scale of 300 feet to 1 inch) recorded August 12th 1887 at 11 50 A.M. at request of San Gabriel Valley L. & W. Co.

Frank A. Gibson. County Recorder
by Wm. E. Johnston Deputy.