MAP

of the Resubdivision of the

Widow Botiller Tract.

Embracing a lot allotted to Juana Maria Reyes de Botiller in the Partition made by Cristobal Aguilar appointed Sole, Referee by a decree of the Probate Court, of the County of Los Angeles State of California. dated March 3d 1873 as shown on a map recorded in Book 37 page 481 of deeds. Also embracing Lot No 3 allotted to said Juana Maria Reyes de Botiller in the matter of Maria Antonia Machado de Reyes Decd as shown by a map recorded in Book 1, page 258 of Miscellaneous Records.

Surveyed at request of Felipe Botiller, Tadeo Botiller and Vicente B de Ybarrondo in March 1888 by J.A. Bernal. Scale 40 ft = 1 inch.

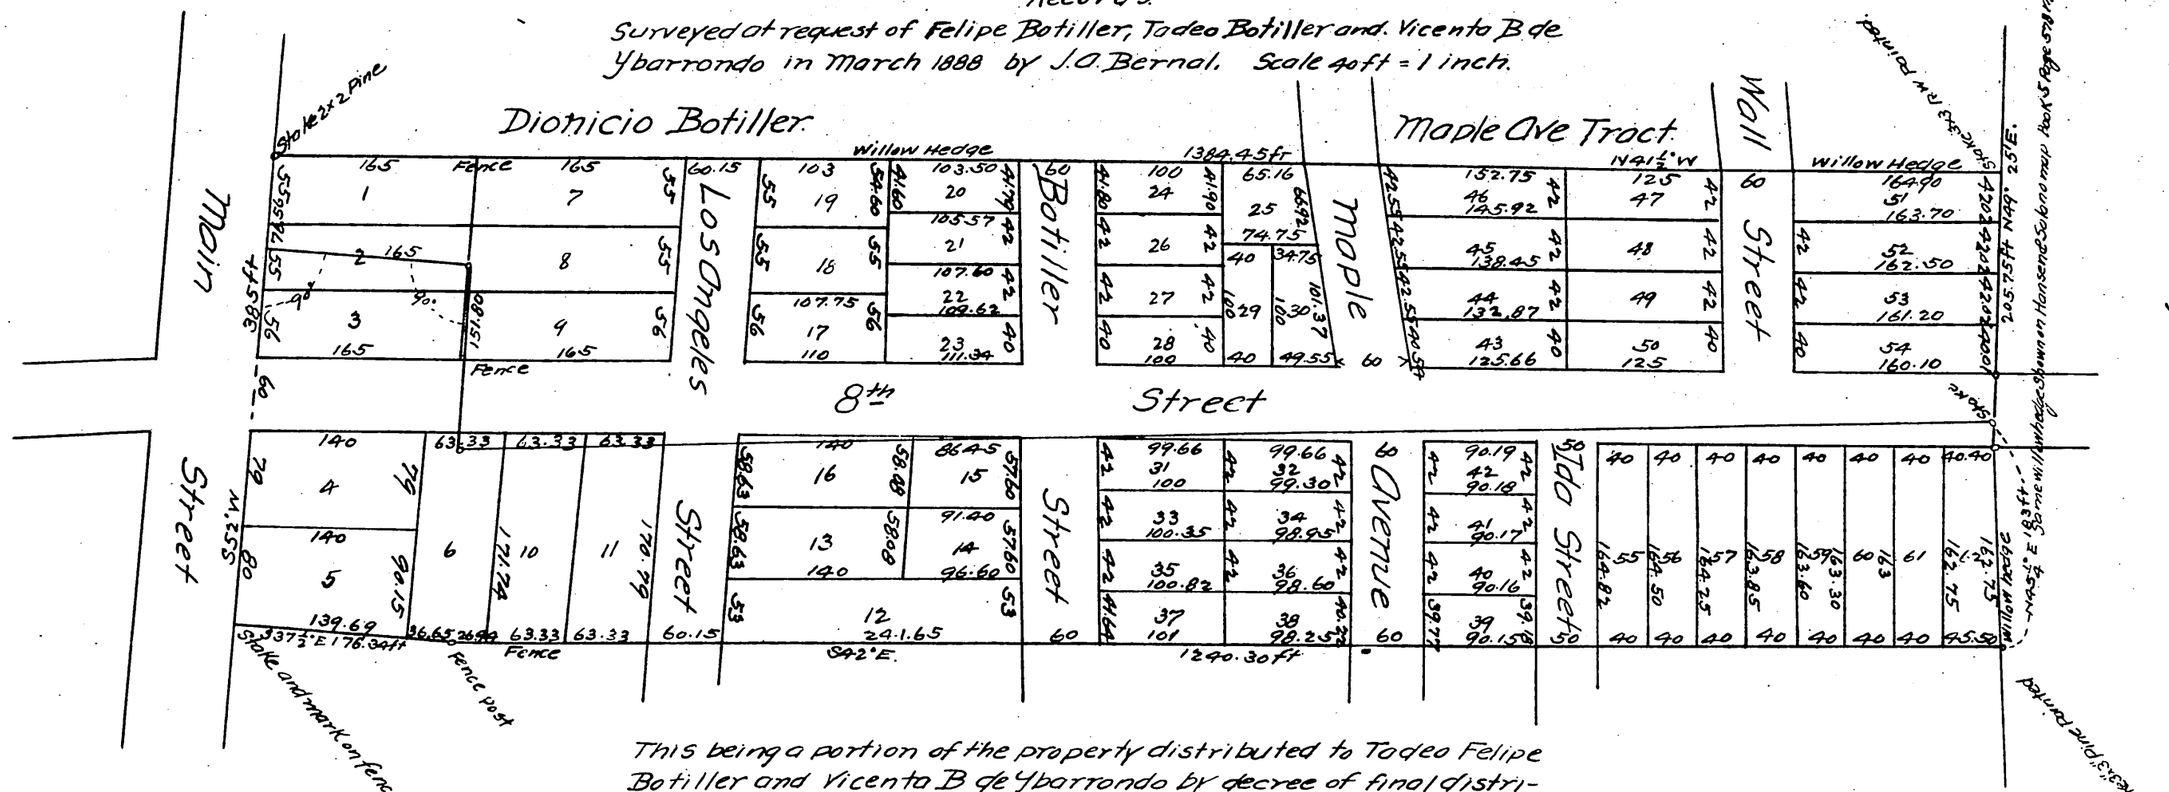

This being a portion of the property distributed to Tadeo Felipe Botiller and Vicente B de Ybarrondo by decree of final distribution in the Estate of Juana Maria Reyes de Botiller No 5743 of the files of the Superior Court entered Feb 27 1888,

A full, true and correct copy of the original (reduced to the scale of 120 feet to one inch) recorded March 15, 1888 at 21 min past 2 P.M at request of H.W. O'melveny

Frank O Gibson County Recorder.
By George Bugbee Deputy.