+37 + 39

MAP

of Lots No. 1,2,3,4,14,15,16,17,18 of

Glen Rosa Tract.

being a subdivision of lands marked "Croft" in Division "D"
of lands of the San Gabriel Orange Grove Assn.
Pasadena, Los Angeles County, Cal.
Property of Thos. Nelmes.

Original survey & map Dec. 1886 by J. M. Willard C.E.
Revised and Corrected April 1889 by Jas. E. Place C.E.

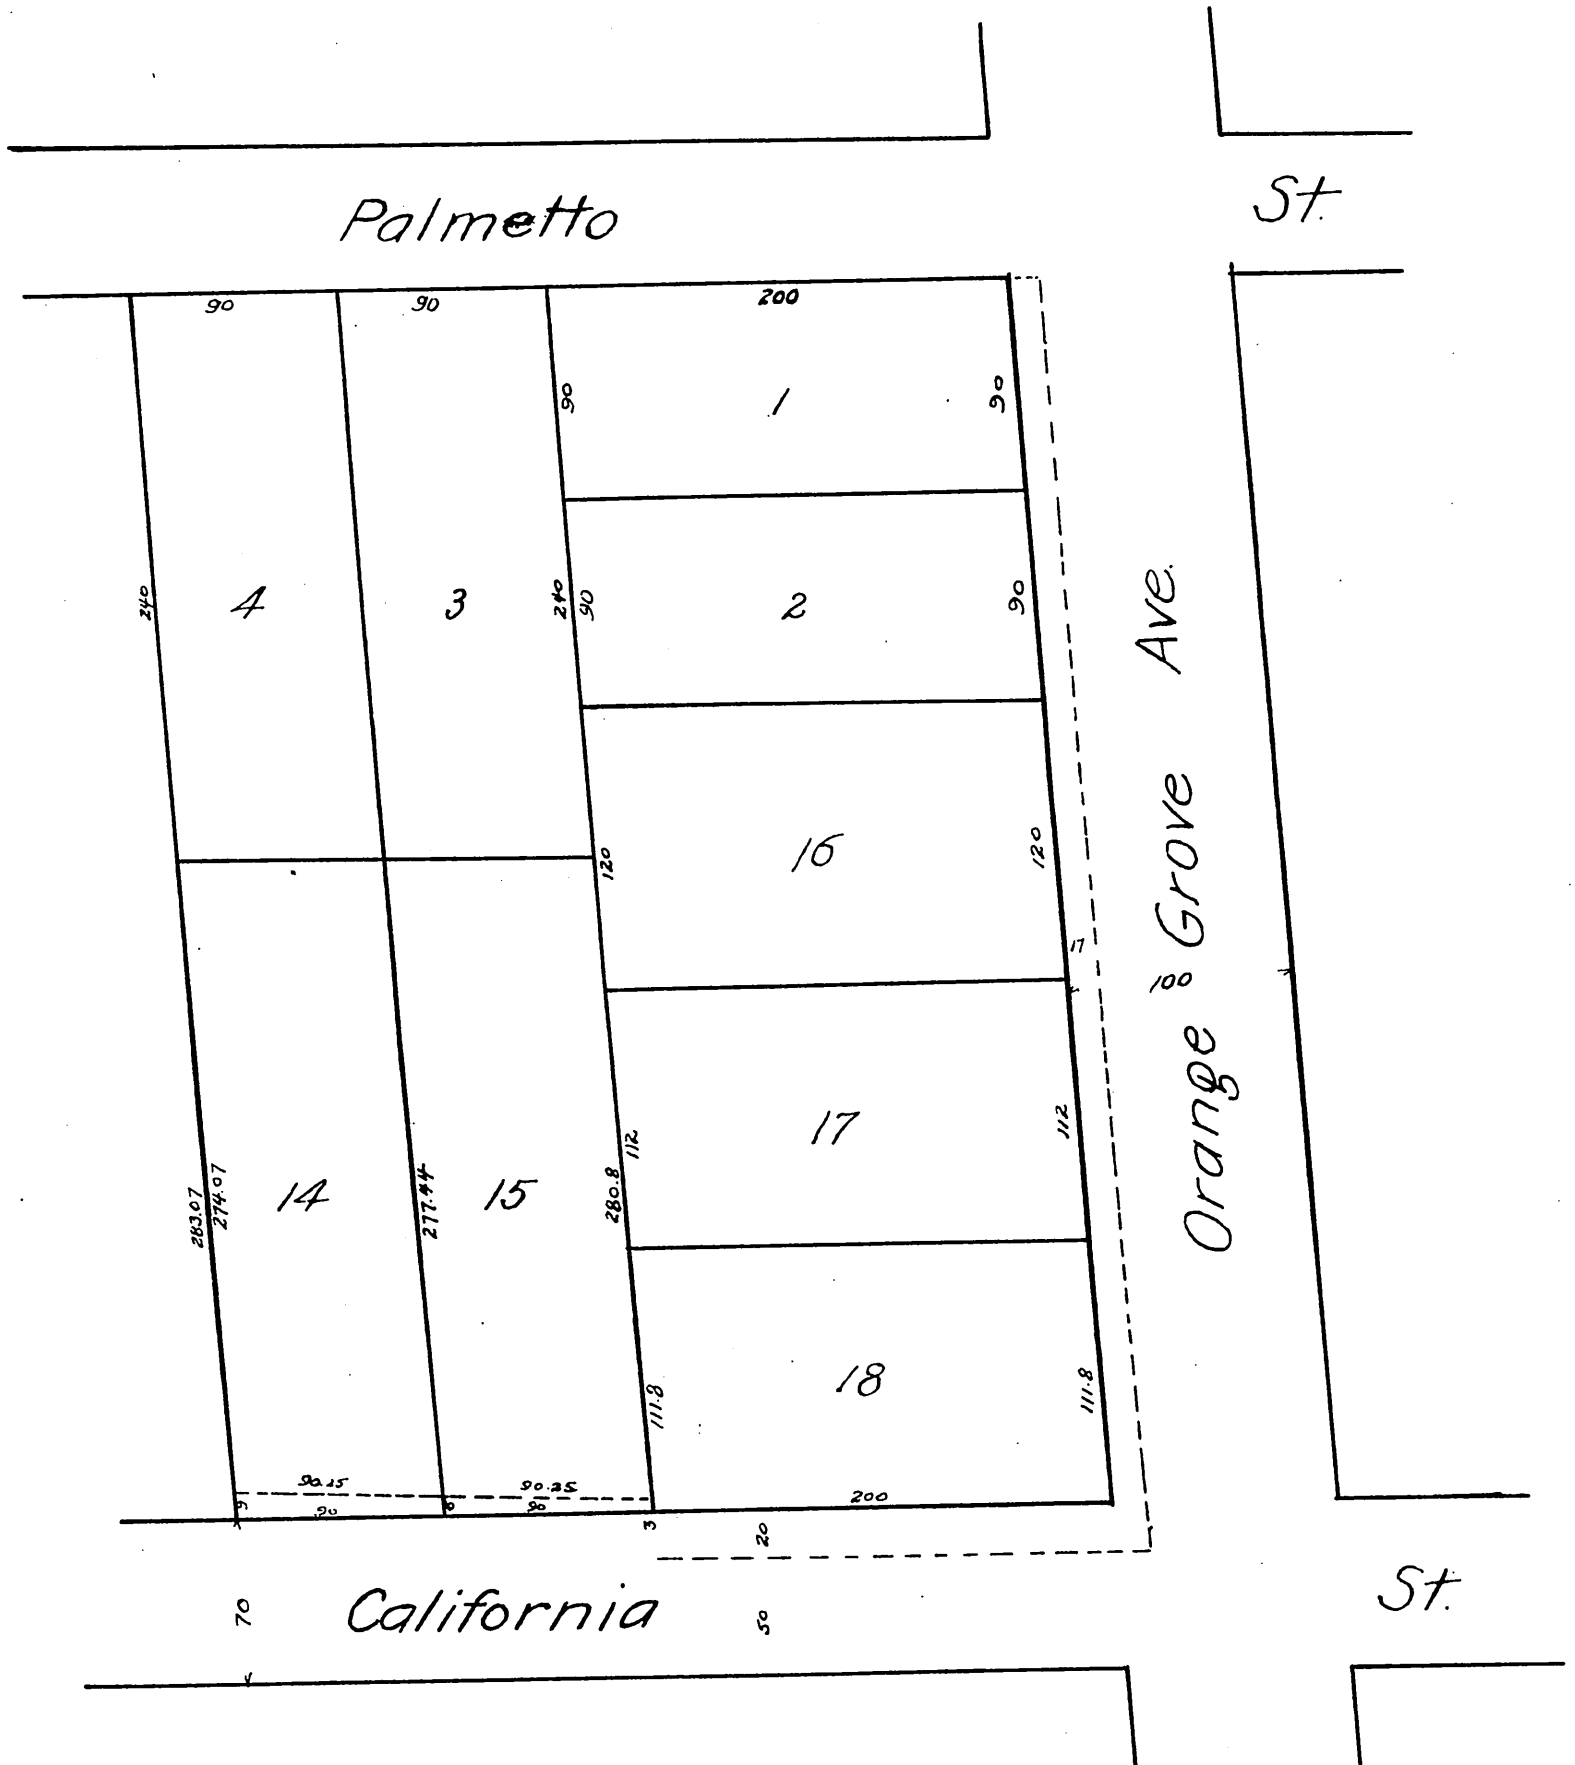

See J. M. Willard's affidavit regarding errors in original map, Recorded March 22d 1887 in Book 15 Page 31, Miscellaneous Records of Los Angeles County, Cal.

A full, true and correct copy of the original,
recorded April 26, 1889 at 45 min past 10 A M.
at request of Thos Nelmes
John W. Francis, County Recorder.
By George Bugbee Deputy.