PLAT

OF THE

H.W. Hellman Original Home Tract

Los Angeles City Cala.

The property of Herman W Hellman; and subdivided at his request in Sept. 1889, by Geo. C. Knox and Geo B. King

Scale 30 feet to one inch

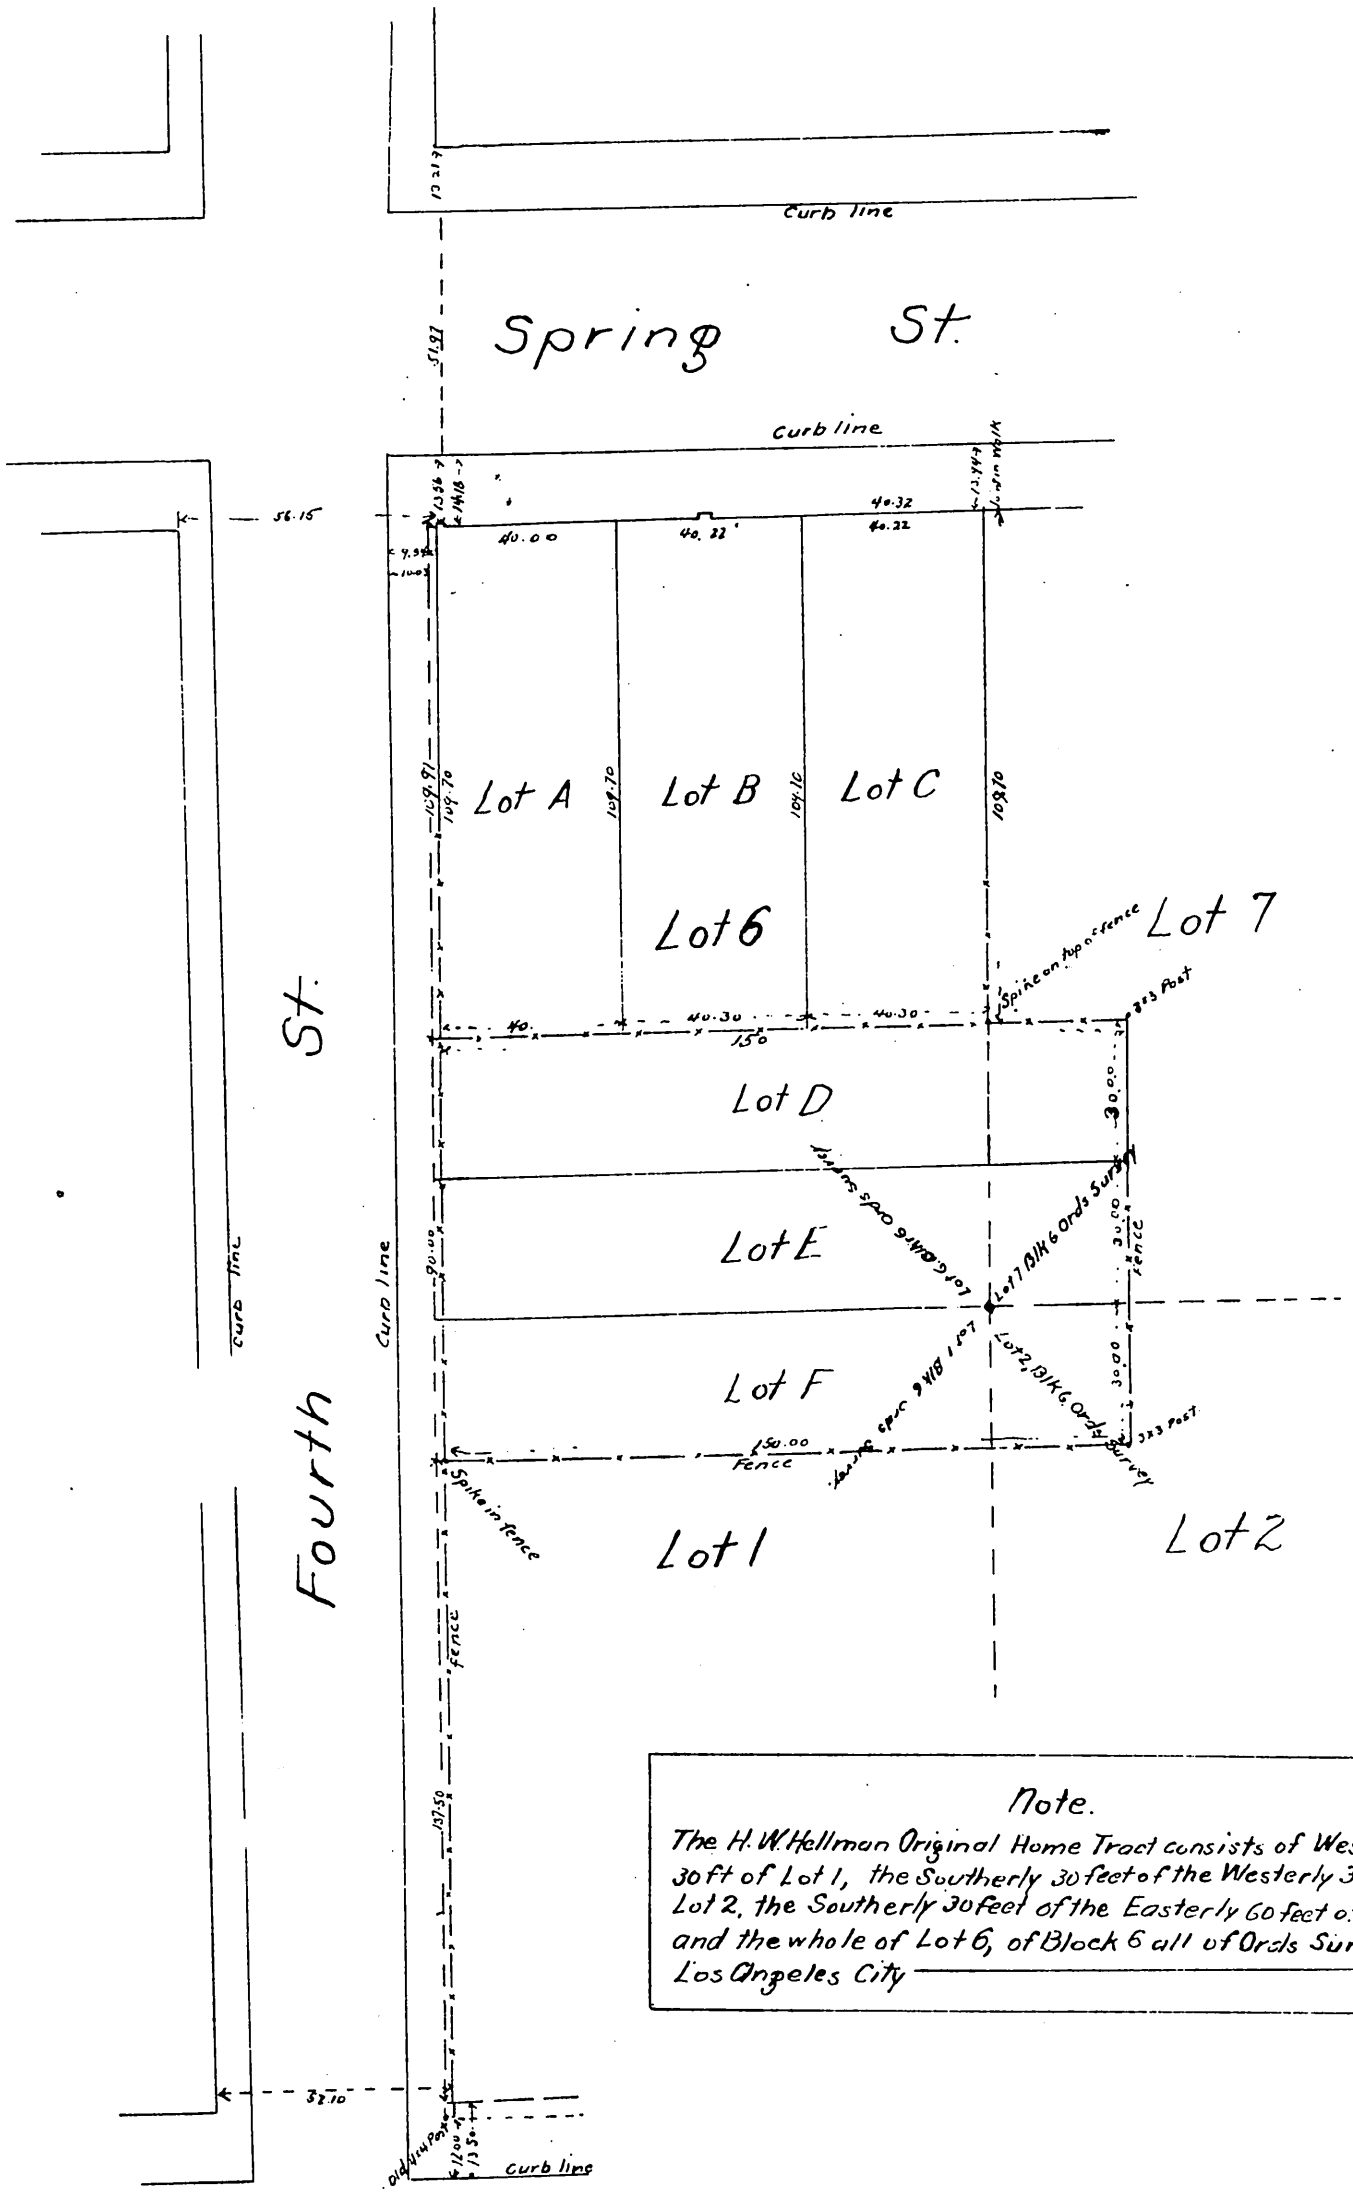

Note.

The H. W. Hellman Original Home Tract consists of Westerly 30 ft of Lot 1, the Southerly 30 feet of the Westerly 30 feet of Lot 2, the Southerly 30 feet of the Easterly 60 feet of Lot 7, and the whole of Lot 6, of Block 6 all of Ords Survey, in Los Angeles City

A full, true and correct copy of the original (reduced to the scale of 40 feet to one inch) recorded Sep. 23. 1889 at 53 min past 11 a.m. at request of H. W. Hellman

John W Francis County Recorder

By George Bugbee Deputy.