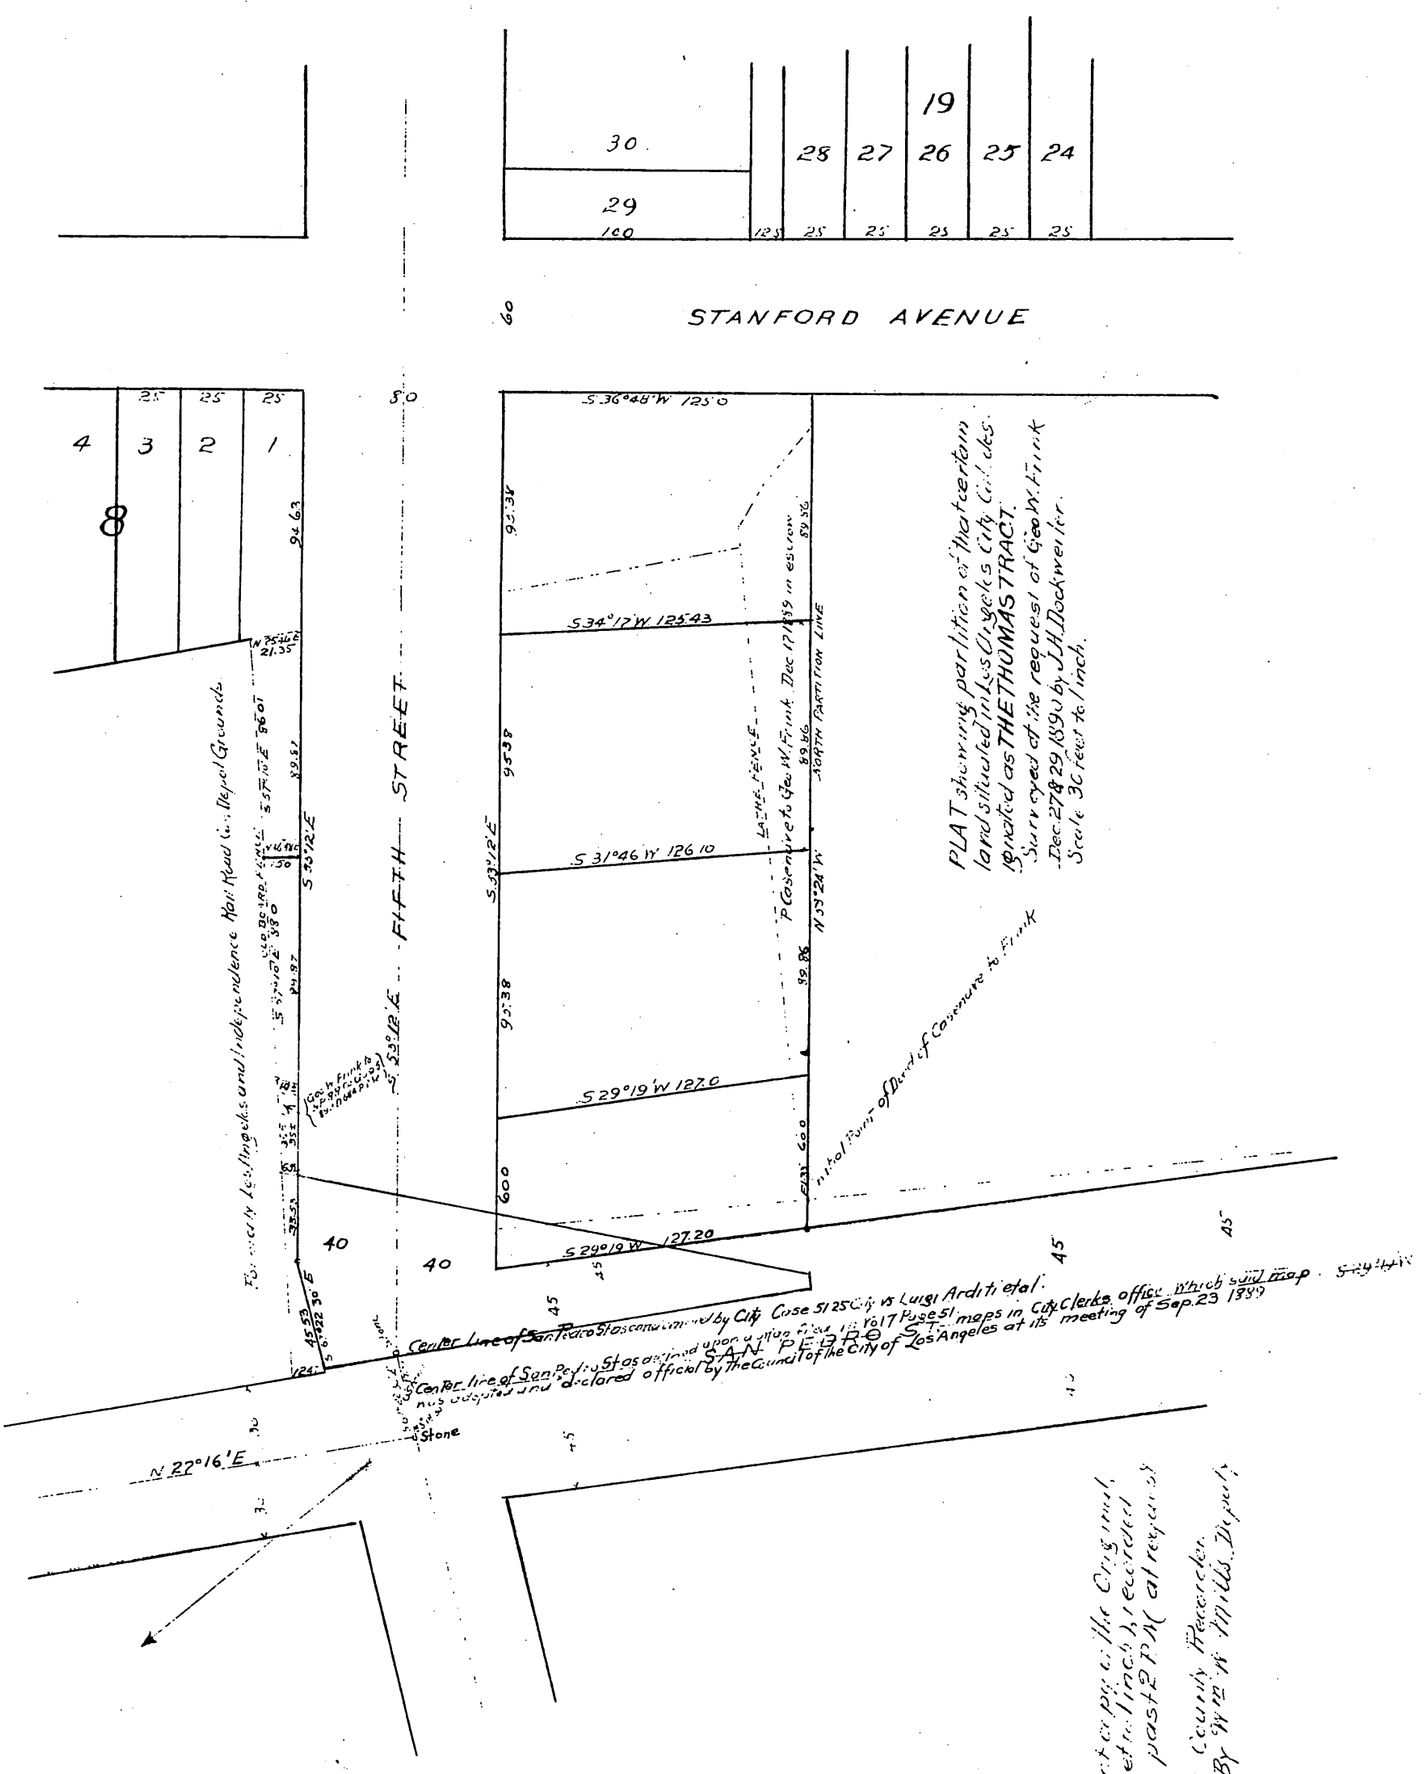
30
29
100
28
27
26
19
25
24
125
25
STANFORD AVENUE
60
FIFTH STREET
80
4
3
2
1
8
S 36°48' W 125.0
S 34°12' W 125.43
S 31°46' W 126.10
S 29°19' W 127.0
S 29°19' W 127.20
N 39°24' W
East 600
Initial Point of Deed of Conveyance to Frank
Center Line of San Pedro St as ordered by City Case 5125 City vs Luigi Arditi et al.
SAN PEDRO ST.
N 22°16' E
Stone
PLAT showing partition of Waterfall Tract
land situated in Lots 6 & 7 Weeks & City Lands
Subdivided as THE THOMAS TRACT.
Surveyed at the request of Geo. W. Frank
Dec. 27 & 29, 1890 by J.H. Dockweiler.
Scale 30 feet to 1 inch.
Filed for record at the request of
Geo. W. Frank, Dec. 29 1891 at 46 min past 2 P.M.
J.C. Kelly, County Recorder.
By W. W. Mills, Deputy.