+43+46

46

MAP
OF
Clements Tract

as surveyed by order of the Referees in Case No. 15796, Superior Court of Los Angeles County, Cal. Being a part of Heyman Tract in San Antonio Ranch, Los Angeles Co, Cal by W. B Nicholson Nov. 1891.

Scale 5 chs, 1 in.

State of California } SS
County of Los Angeles } No 15196

I, J. H. Ward, County Clerk of said County and Ex officio Clerk of the Superior Court of said County do hereby certify the foregoing to be a full, true and correct copy of the original map filed in the case of James Clements, Plaintiff, vs William Clements et al Defendants, by the Referees in partition and accompanying their Report as such Referees, on file in my office, which said map so filed is the Referees' Map referred to in the final Decree in Partition in said action on file in my office and that I have carefully compared said map with the original.

In Witness Whereof, I have hereunto set my hand and affixed the Seal of the Superior Court, this 6th day of January 1892.

J. H. Ward
Clerk
By V. H. Smith
Deputy

SUPERIOR COURT LOS ANGELES COUNTY CALIFORNIA
Seal

Filed Jan. 6 1892
J. H. Ward
Clerk
By C. C. Keyes
Deputy.

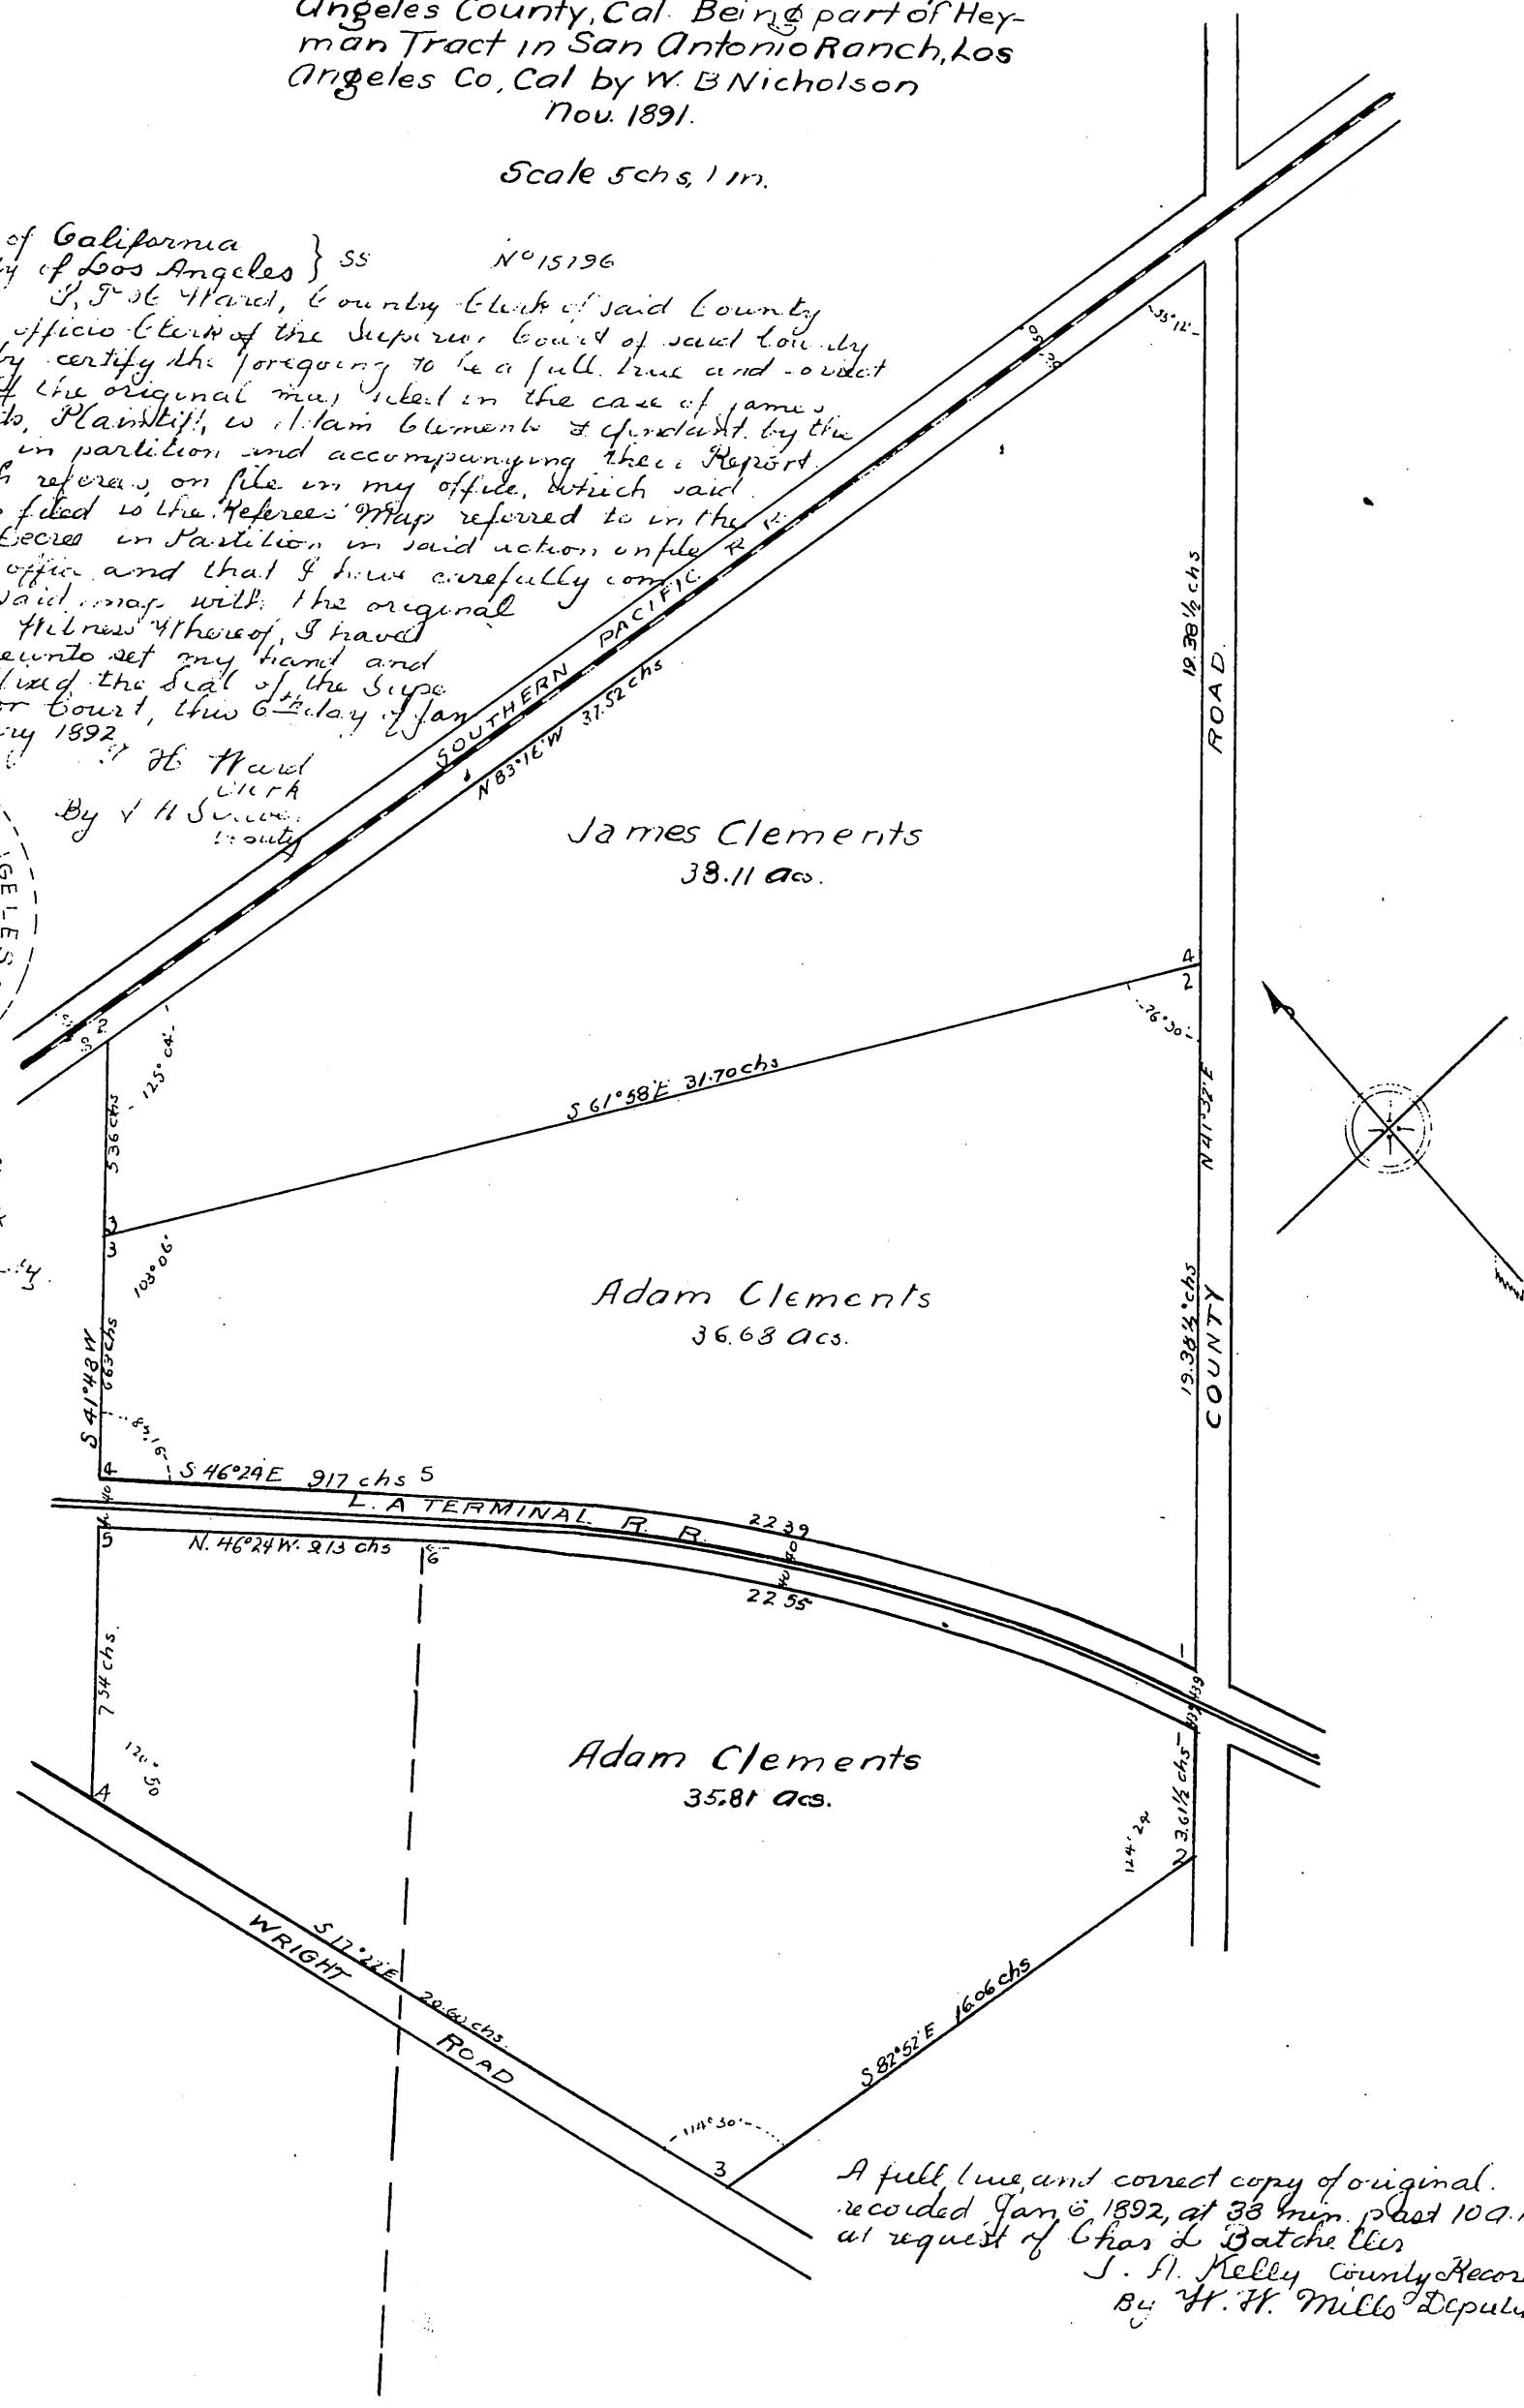

A full, true and correct copy of original recorded Jan 6 1892, at 38 min. past 10 A.M. at request of Chas L Batcheller
J. H. Kelly County Recorder.
By W. W. Mills Deputy