MAP OF SANTA MONICA TRACT. SANTA MONICA CAL.

being Lots H, I, and part of Lot G of Vawter's Subdivision of a portion of Lucas Tract.

Subdivided for Abbott Kinney & F.G. Ryan by Wright & Nicholson

March 1893

Scale 1 in = 100 Ft.

Hanna & Webb
General Agents
204 South Spring St
Los Angeles Cal.

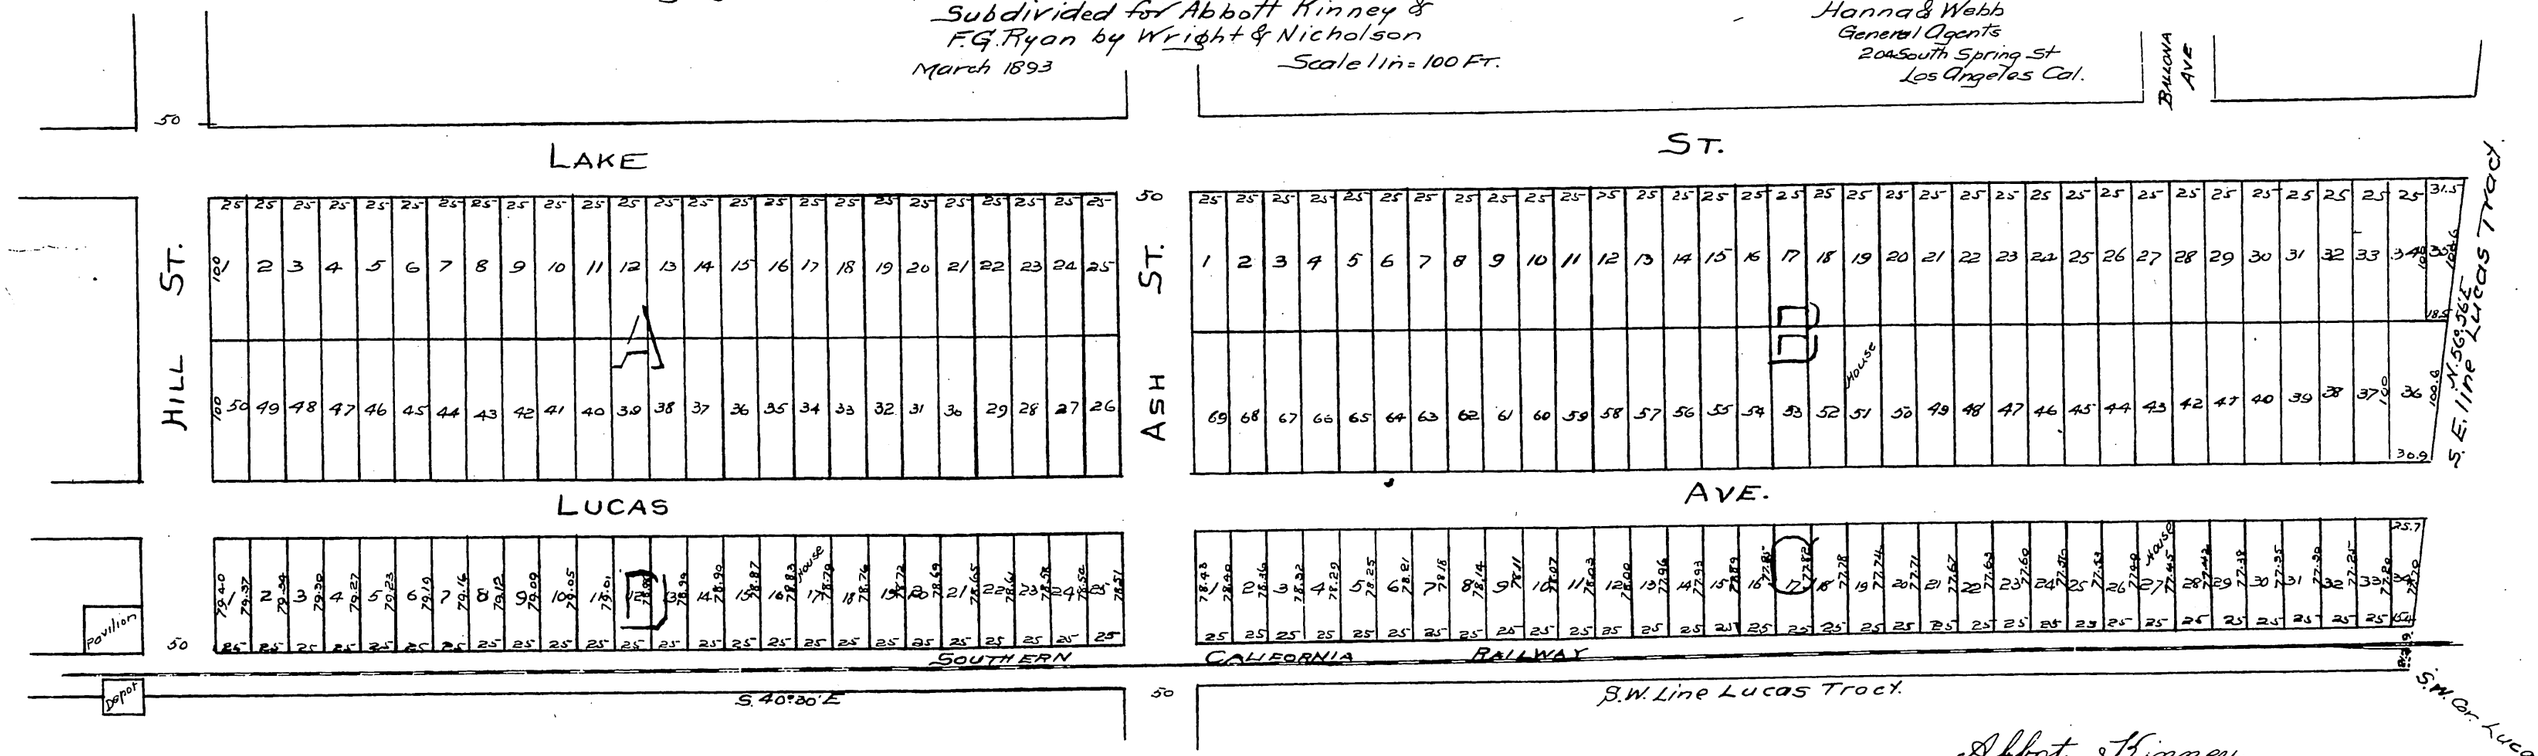

STATE OF CALIFORNIA } ss.
COUNTY OF LOS ANGELES }

On this 8th day of May A.D. one thousand eight hundred and ninety three before me H.R. Hanna a Notary Public in and for said Los Angeles County residing therein duly commissioned and sworn, personally appeared Abbot Kinney & F.G. Ryan known to me to be the persons described in and whose names are subscribed to the annexed instrument and they acknowledged that they executed the same.

In Witness Whereof I have hereunto affixed my signature with the name of my office and my official seal, at my office in the City of Los Angeles, County of Los Angeles State of California, the day and year in this certificate first above written

H.R. Hanna.
Notary Public in and for the County of Los Angeles State of California
204 N Spring Street.

H.R. HANNA NOTARY PUBLIC SEAL LOS ANGELES CO. CAL.

Abbot Kinney.
Francis G. Ryan.

A full, true and correct copy of original recorded May 8 1893 at 21 min. past 2 p.m. at request of Kinney and Ryan.
Arthur Bray
County Recorder.
By W.W. Mills Deputy.

PACIFIC OCEAN.