+53+82

82

Plat of
A. W. SEPULVEDA'S
SUBDIVISION

of Lot 4 of Block 1 San Pedro. Chas. T. Healey's Survey of 1882.

SCALE 100 FEET TO 1 INCH.

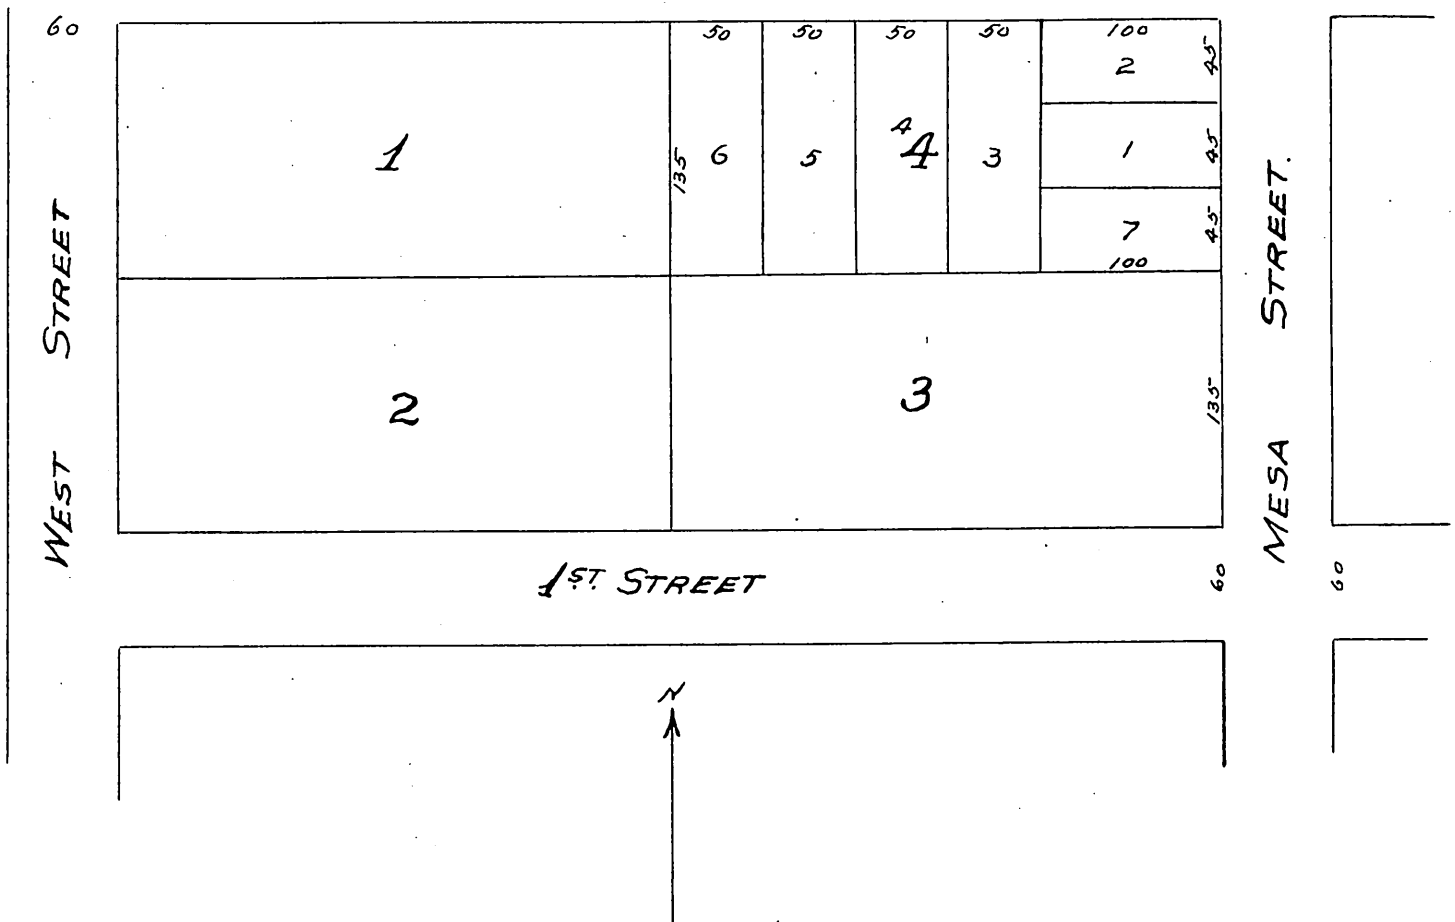

I the undersigned do hereby declare that I am the owner of the lands shown in the accompanying map, and that said map properly represents the dimensions, courses and distances from initial points.

Mesreir E+R. de Sepulveda
her mark.

A. W. Sepulveda ,
Witness.

STATE OF CALIFORNIA } SS.
COUNTY OF LOS ANGELES }

On the 5th day of January A.D. one thousand eight hundred and ninety three before me Geo. H. Peck, Jr. a Notary Public in and for said County of Los Angeles State of California residing therein duly commissioned and sworn personally appeared Meria E.R. de Sepulveda personally known to me to be the persons whose name is subscribed to the foregoing instrument and she acknowledged to me that she executed the same.

In Witness Whereof I have hereunto set my hand and affixed my official seal, the day and year in This Certificate first above written

Geo. H. Peck. Jr.

NOTARY PUBLIC, IN AND FOR LOS ANGELES COUNTY, STATE OF CALIFORNIA.

GEORGE H PECK JR. NOTARY PUBLIC LOS ANGELES CO. CAL.
Seal

A full true and correct copy of original recorded Jan 6th 1894 at 51 min past 10 a.m. at request of L. A. Abst Co

Arthur Bray.
COUNTY RECORDER.

By W. W. Mills DEPUTY.

53