Map of H. N. ELLIOTT'S NINTH STREET TRACT

in the City of Los Angeles, California
April 7th 1894
Scale 100 ft to the inch.

I the undersigned do hereby declare that I am the owner of the Land shown on the accompanying map, and that said map correctly represents the subdivision of my land into Lots and Blocks, showing dimensions, courses and distances from initial points.

H. N. Elliott.

STATE OF CALIFORNIA } SS
COUNTY OF LOS ANGELES }

On this 7th day of April, in the year of our Lord one thousand eight hundred and ninety four before me Theodore A. Simpson, a NOTARY PUBLIC in and for said County of Los Angeles, State of California, residing therein duly commissioned and sworn personally appeared H. N. Elliott personally known to me to be the person whose name is subscribed to the foregoing instrument, and he acknowledged to me that he executed the same. In Witness Whereof I have hereunto set my hand and affixed my official seal the day and year in this certificate first above written

Theodore A. Simpson
NOTARY PUBLIC
in and for Los Angeles County State of California.

THEODORE A. SIMPSON NOTARY PUBLIC LOS ANGELES CO CAL. Seal.

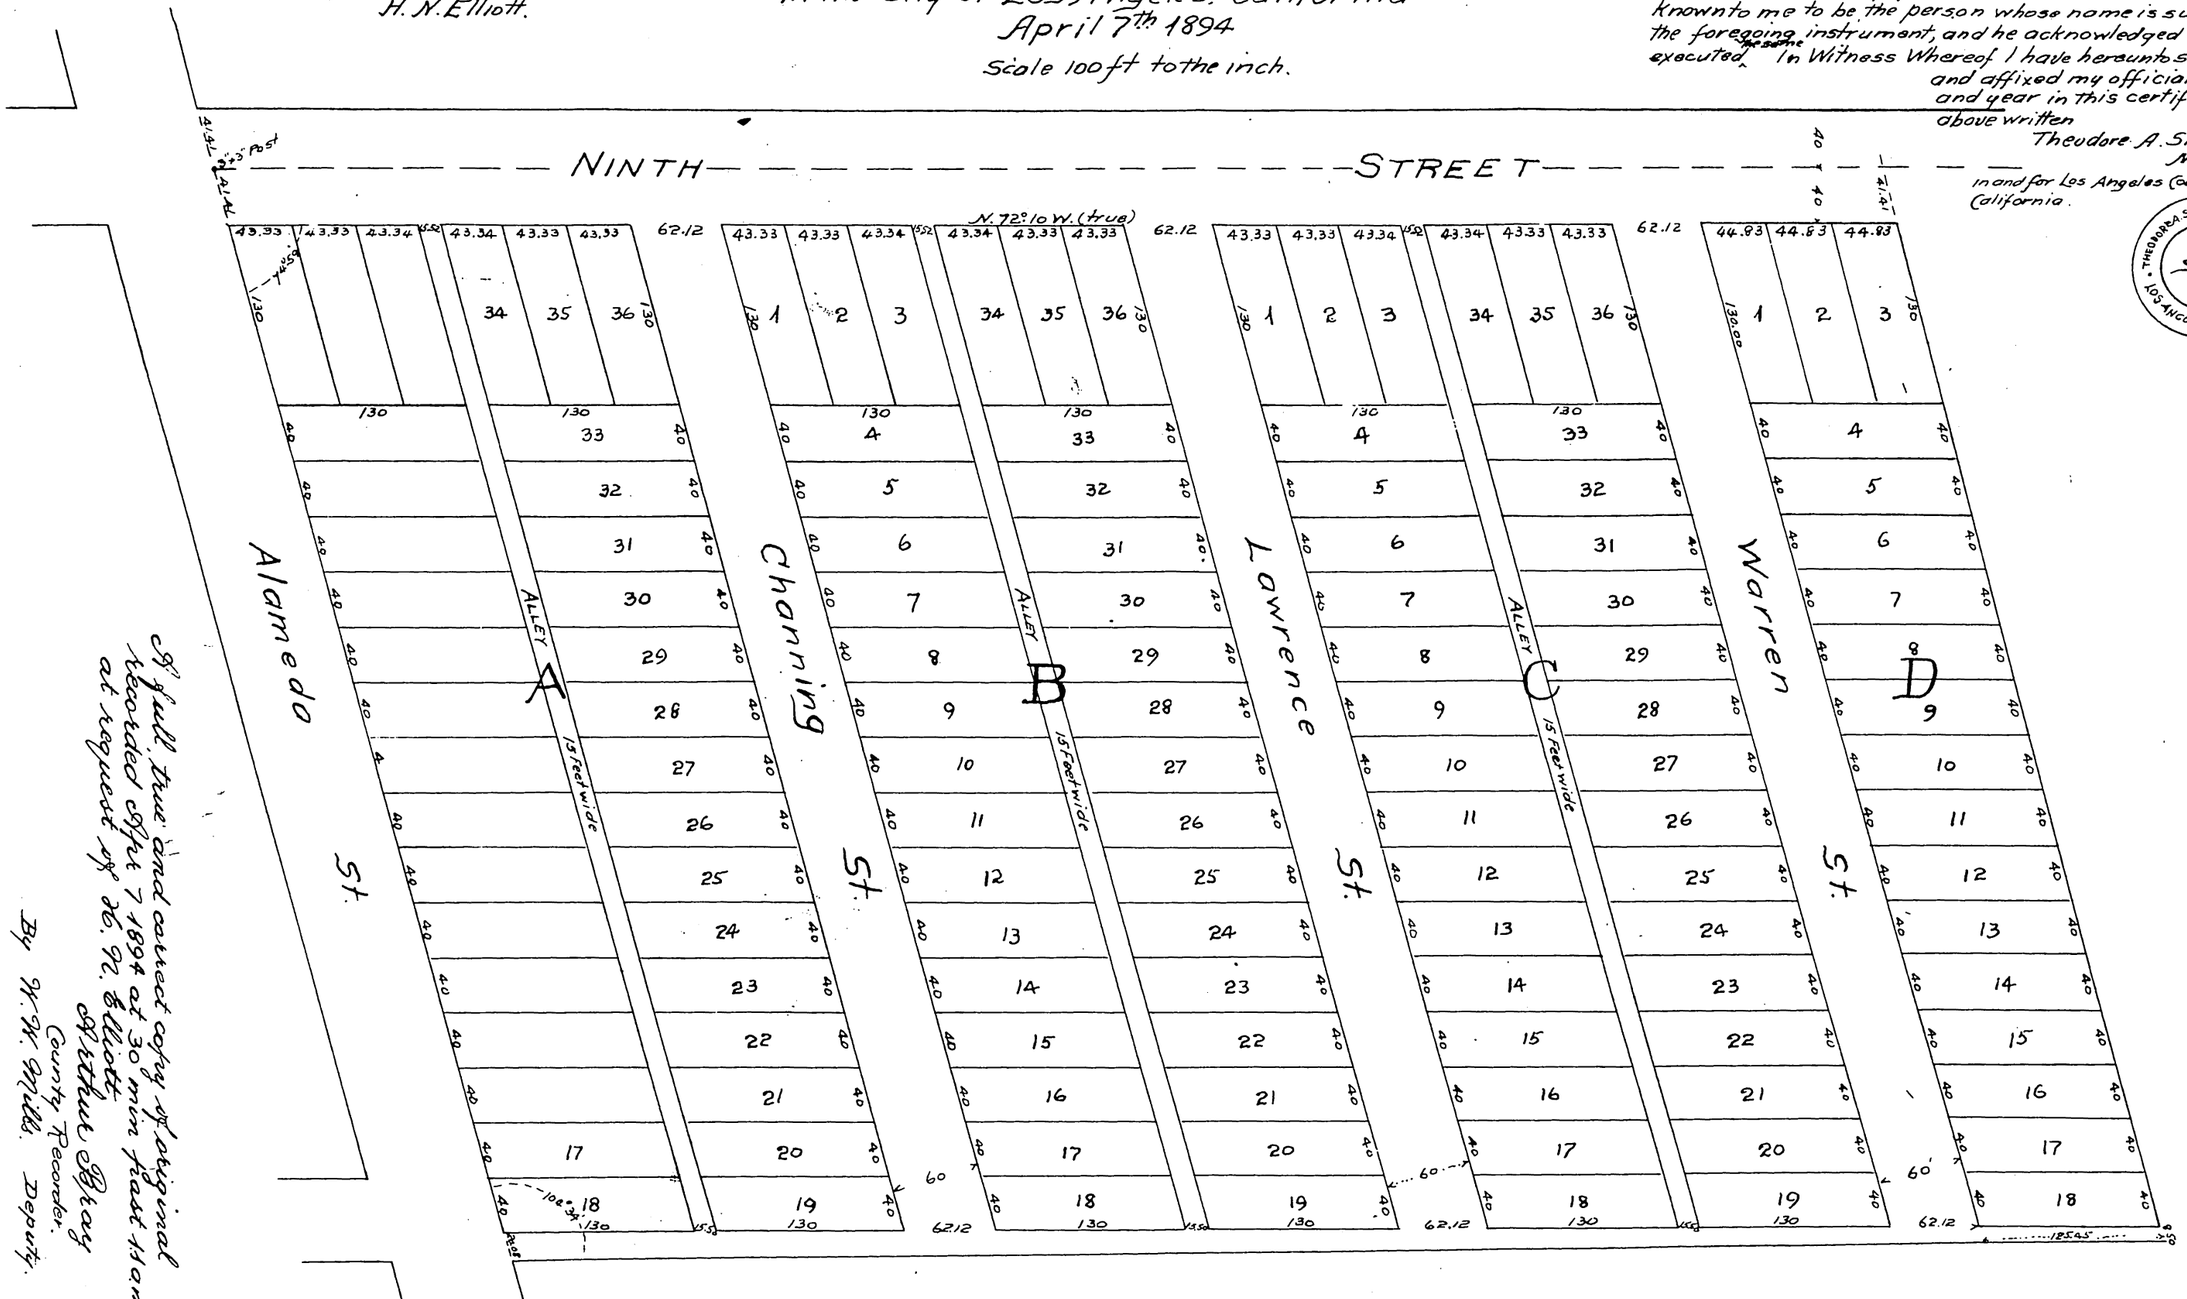

A full, true and correct copy of original recorded Apr 7 1894 at 30 min past 11 a.m. at request of H. N. Elliott
Arthur Bray
County Recorder.
By W. W. Mills. Deputy.