54-73

Lincoln Avenue Syndicate Tract

a Subdivision of Block "D" and north A portion of I of Subdivision of Lands belonging to J. H. Painter and B. F Ball

Los Angeles County
California

Scale 100 Feet To one inch

Note By Recorder: Scale of original as platted 200 feet to one inch

In Re Vacation of Ramona Ave in Syndicate Tract in Lincolon avenue Tract

This bearing the time regularly set by order of this board, and publication of notice thereof for hearing herein G. A. Gibbs Esq, attorney for petitioners appears and is sworn and examined, and no protest having been filed upon motion of Supervisor Hanley duly seconded and carried, it is ordered that Ramona Avenue between the south line of Fig Street and the north line of Idaho Street be and the same is hereby vacated and abandoned and the land therein contained revert to acreage upon the filing in the office of the County Recorder of Los Angeles County of a map showing all property as affected by this order.

Seal of the Board of Supervisors.

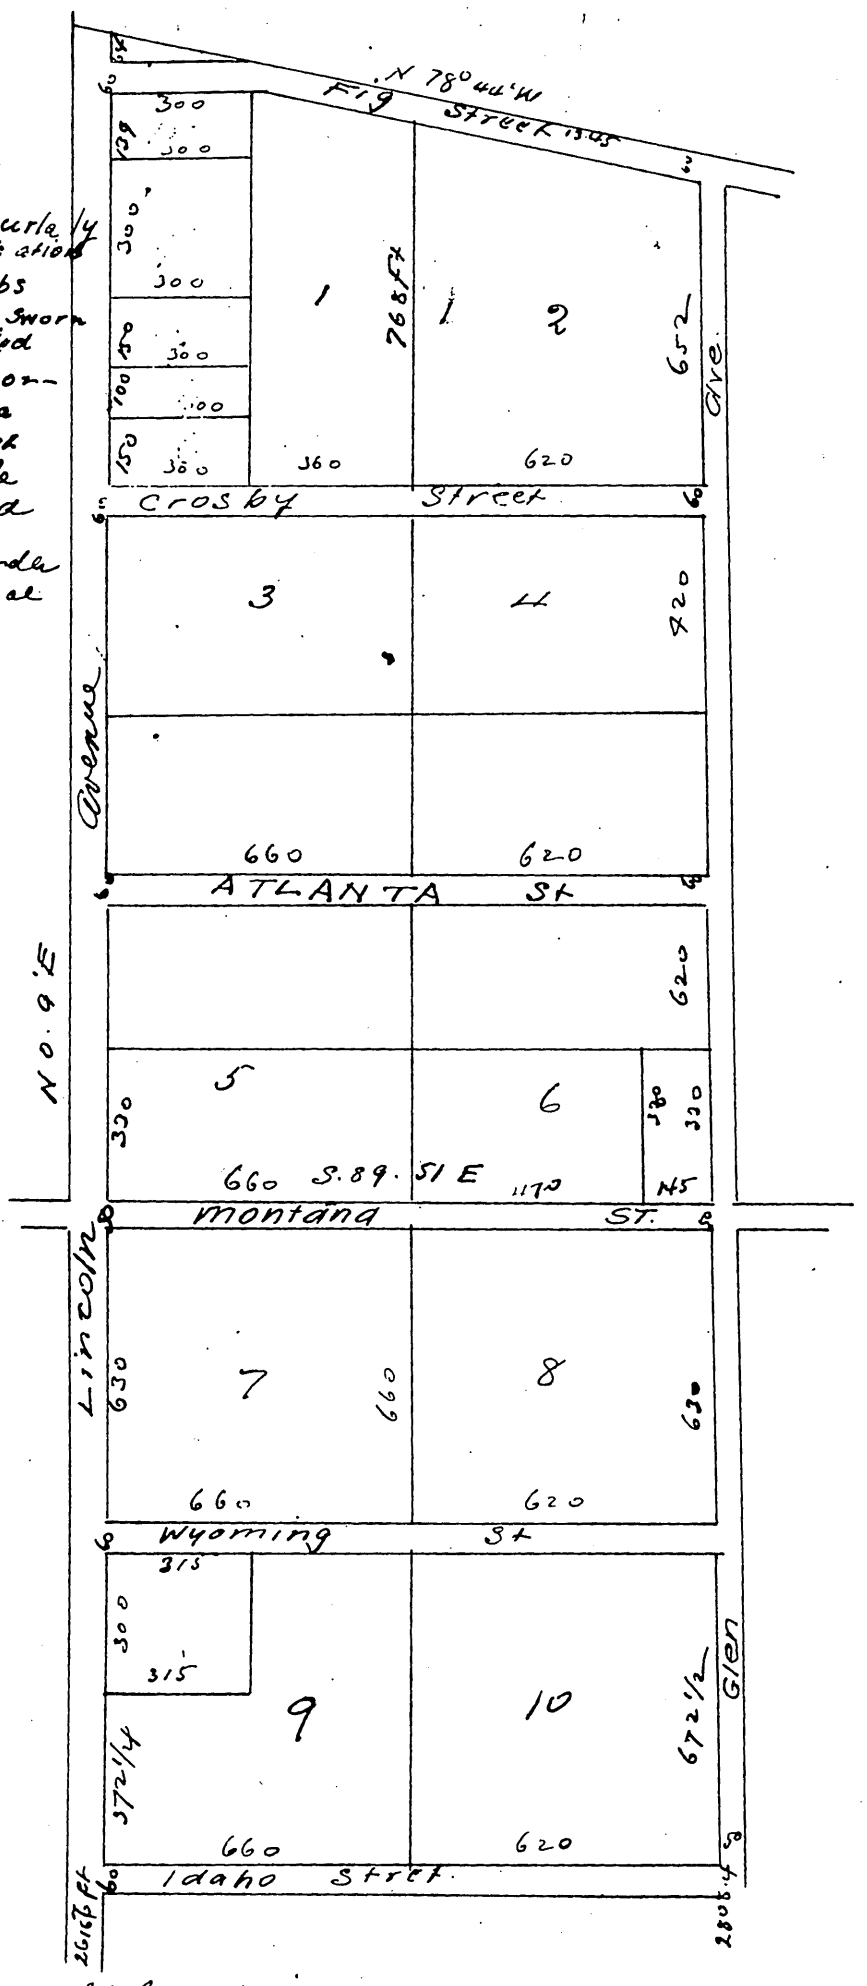

A full true and correct copy of the original (scale reduced to 400 feet to one inch) recorded Oct 24 1894 at 53 min past 10 a m at request of G. A Gibbs

Arthur Bray Co Recorder
by WW. Mills Deputy.