Blk 83

Le Roi
in Rancho San Rafael

Map Showing Vacation of a portion of Fisks Subdivision of a part of Lot 83 of Wolfs Subdivision of part of Rancho San Rafael as shown upon map recorded in Book 12 Page 73 of Miscellaneous Records of Los Angeles County. State of California.

This Map being Field in pursuance of an order made by the Honorable Board of Supervisors of Los Angeles County Cal, Dated February 15th 1895 in releversion of Lots in Fisks Subdivision of a part of Lot 83 of Wolfs Sub of part of Rancho San Rafael and recorded in the Minutes of said Board in Book 19 page 297

Scale 80 ft to one inch

J.A. Bernal
Draughtsman

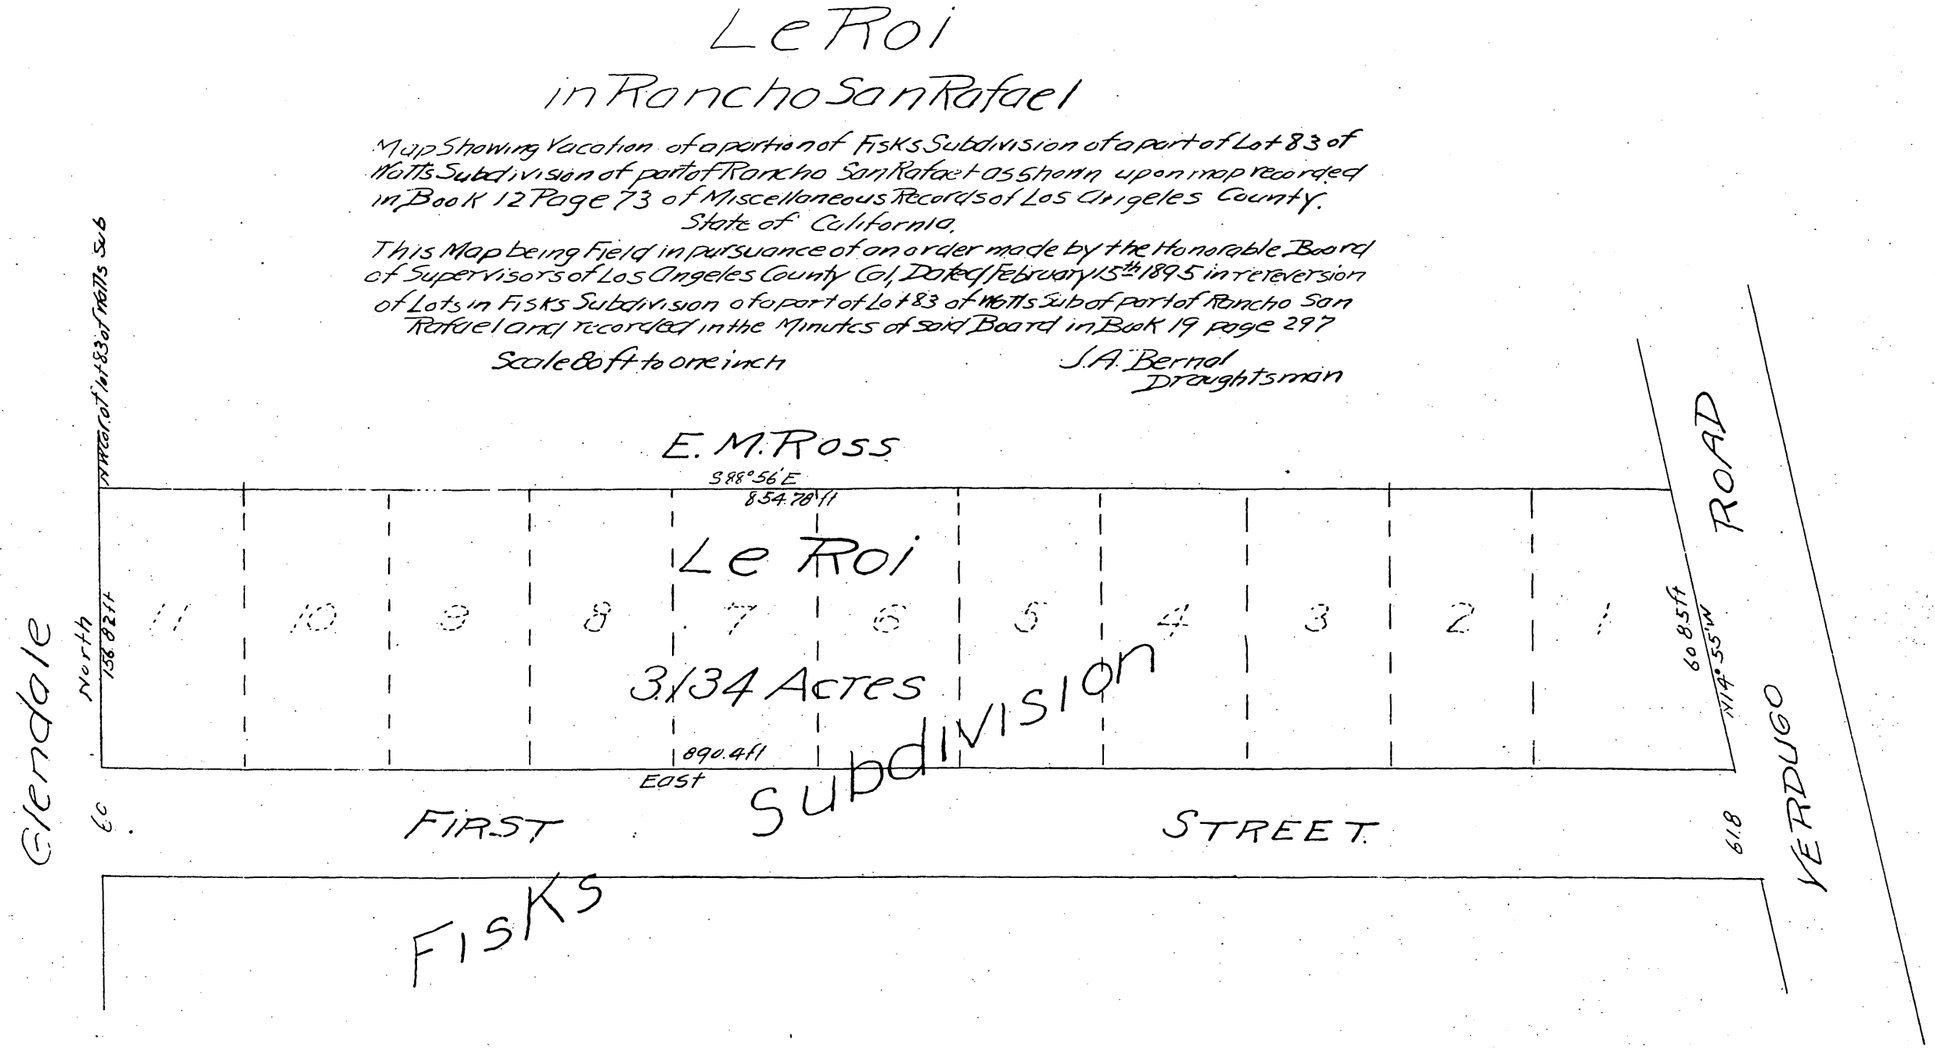

Examined
James J. Field

A full true and correct copy of the original
Recorded Mar 30, 1897 at 31 min past 4 PM
at request of owner
E.C. Hodgman County Recorder
By E.T. Wright Co Surveyor.