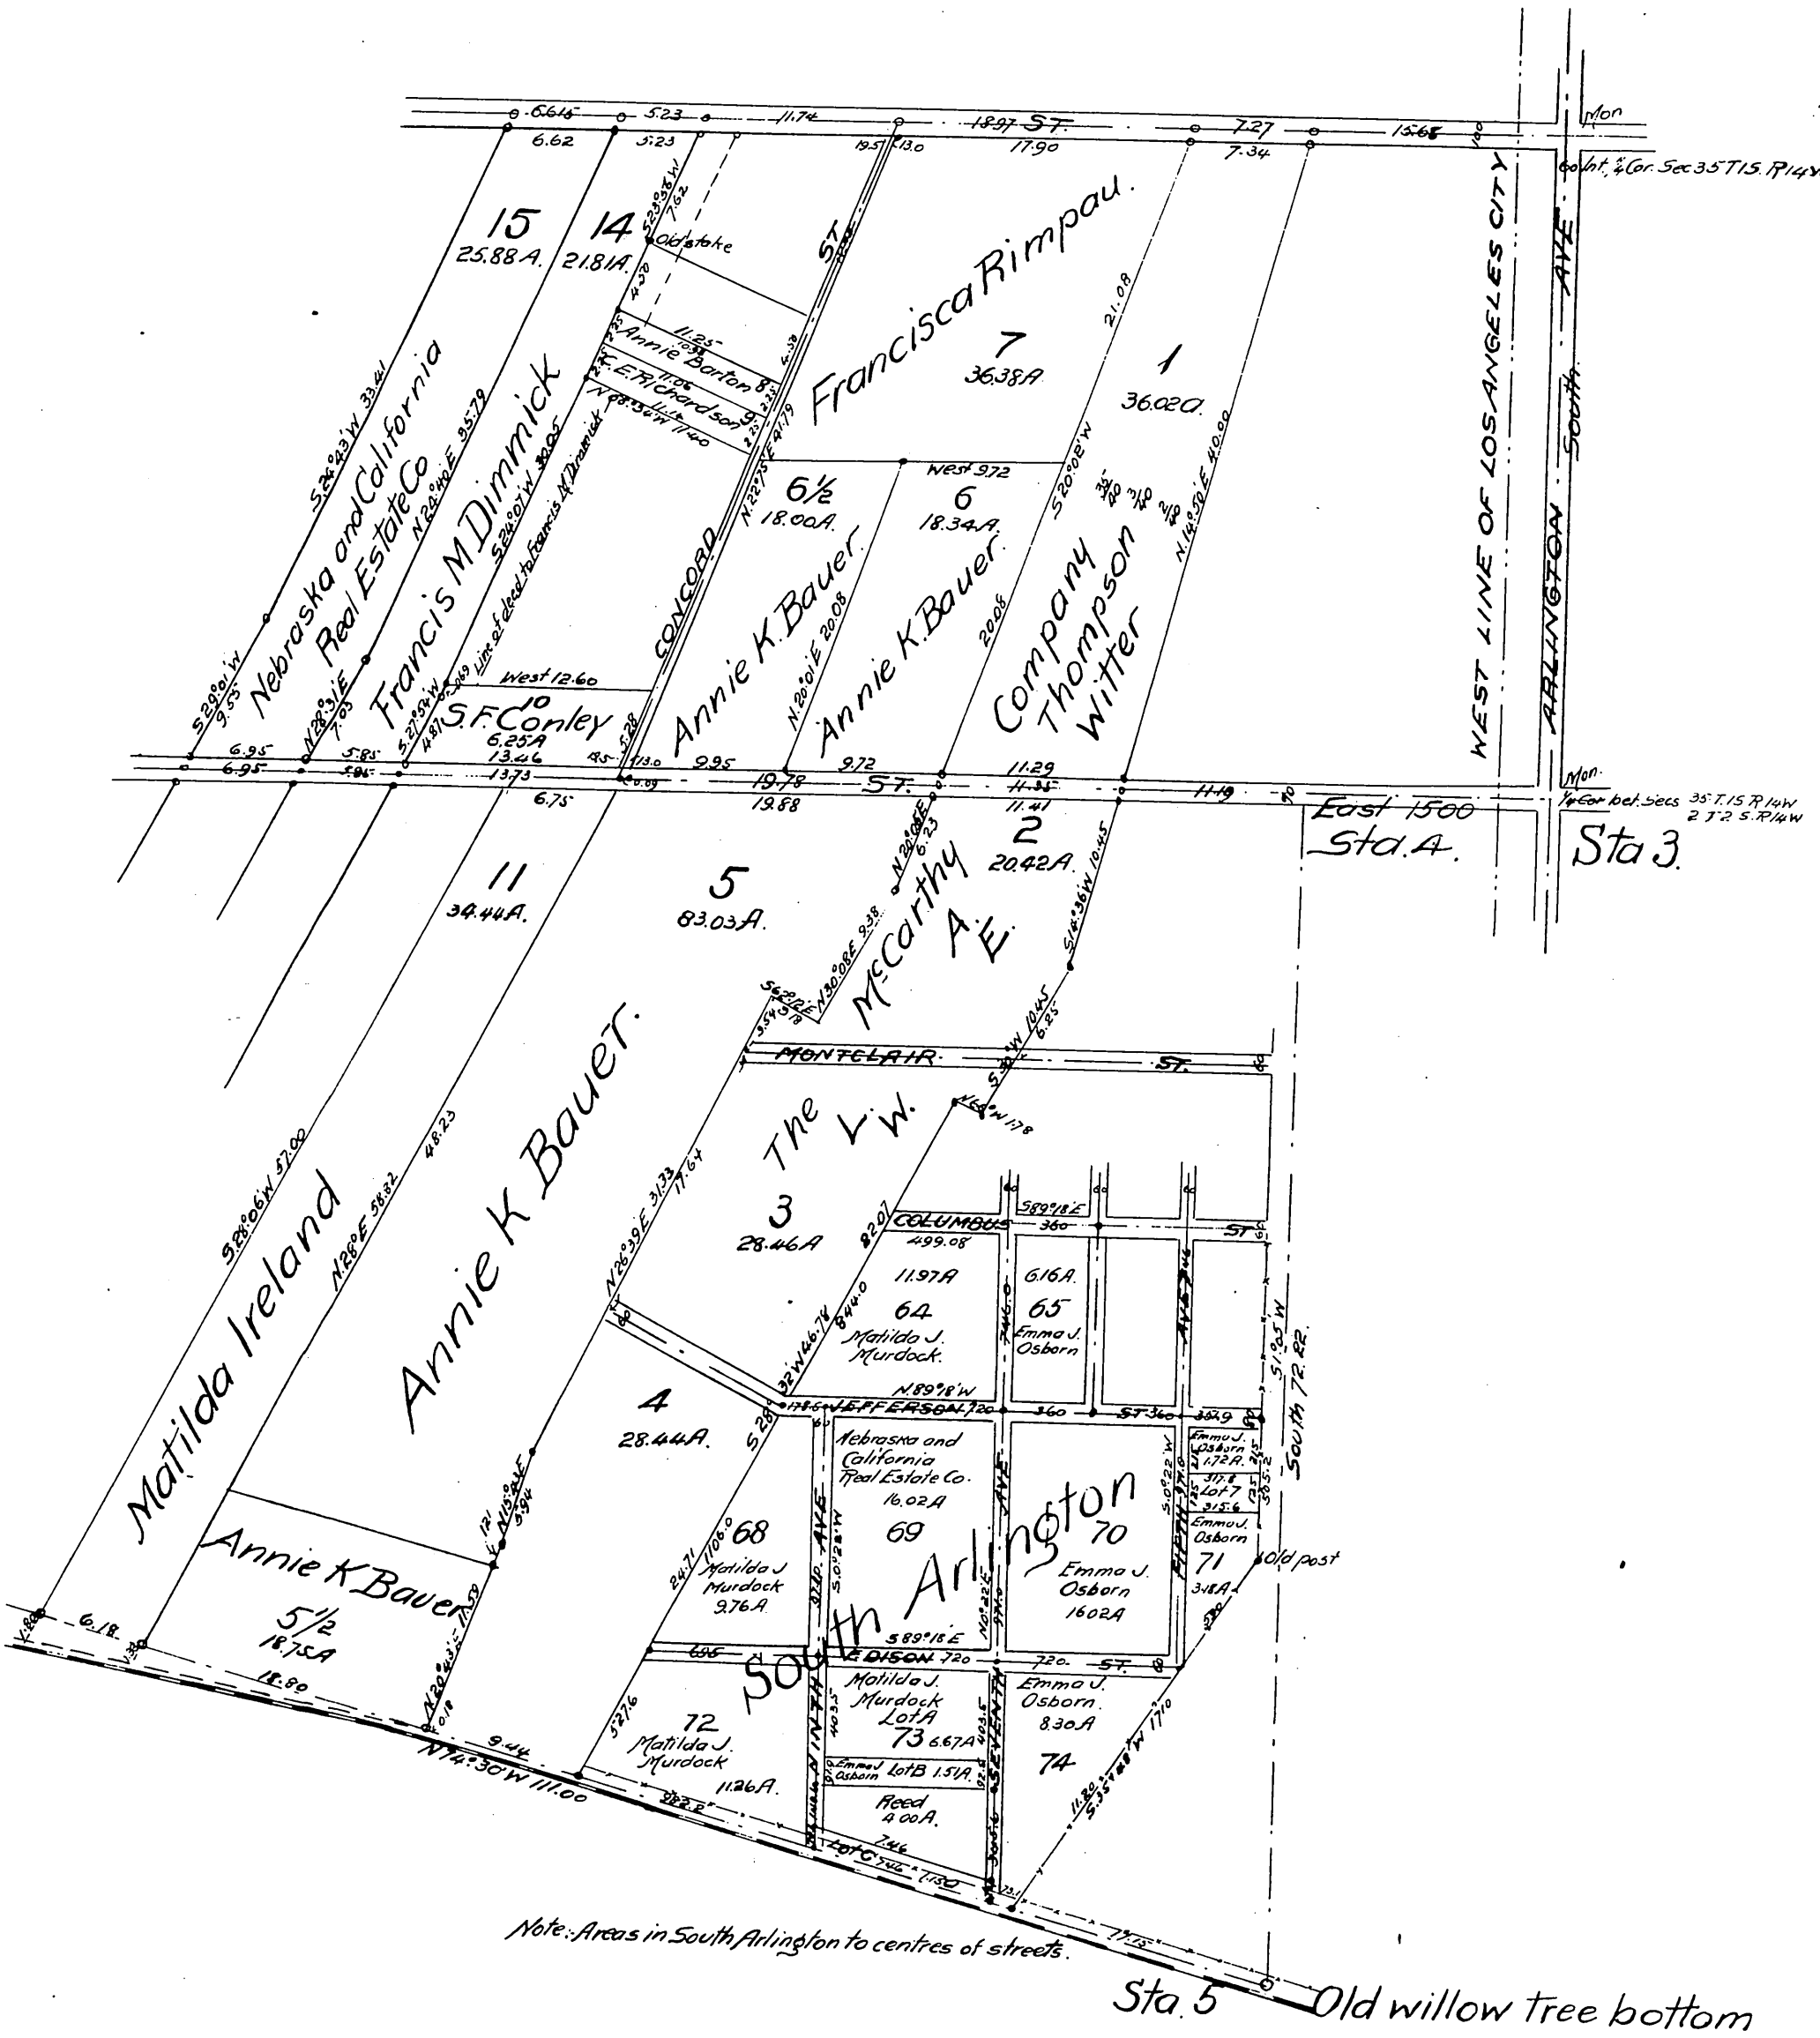
Francisca Rimpau
Nebraska and California Real Estate Co
Francis M Dimmick
Annie K Bauer
Matilda Ireland
Annie K Bauer
Annie K Bauer
Company Thompson Witter
The L. W. McCarthy A.E.
South Arlington
Nebraska and California Real Estate Co. 16.02A
Emma J. Osborn 16.02A
Matilda J. Murdock 9.76A
Matilda J. Murdock Lot A 6.67A
Emma J. Osborn 8.30A
Reed 4.00A
Emma J. Osborn Lot B 1.51A
Matilda J. Murdock 11.26A
Matilda J. Murdock 11.97A
Emma J. Osborn 6.16A
Annie Barton
E. E. Richardson
S. F. Conley
Line of deed to Francis M. Dimmick
West 12.60
West 9.72
Old stake
Old post
Old willow tree bottom
Sta. 3
Sta. 5
East 1500 Sta. A.
WEST LINE OF LOS ANGELES CITY
ARLINGTON AVE. South
CONCORD ST.
MONTCLAIR ST.
COLUMBUS ST.
JEFFERSON ST.
EDISON ST.
SEVENTH AVE.
EIGHTH AVE.
Note:-Areas in South Arlington to centres of streets.