+78+26+27

26-

A full, true and correct copy of the original
(Scale reduced to 5 chs. to one inch)
Recorded Jan. 15- 1900 at 10 A.M.
at request of F.A. Coffman

R. D. Wade. County Recorder

By Jos. H. Smith.
Co. Sur. and ex-officio Dep. Co. Rec.

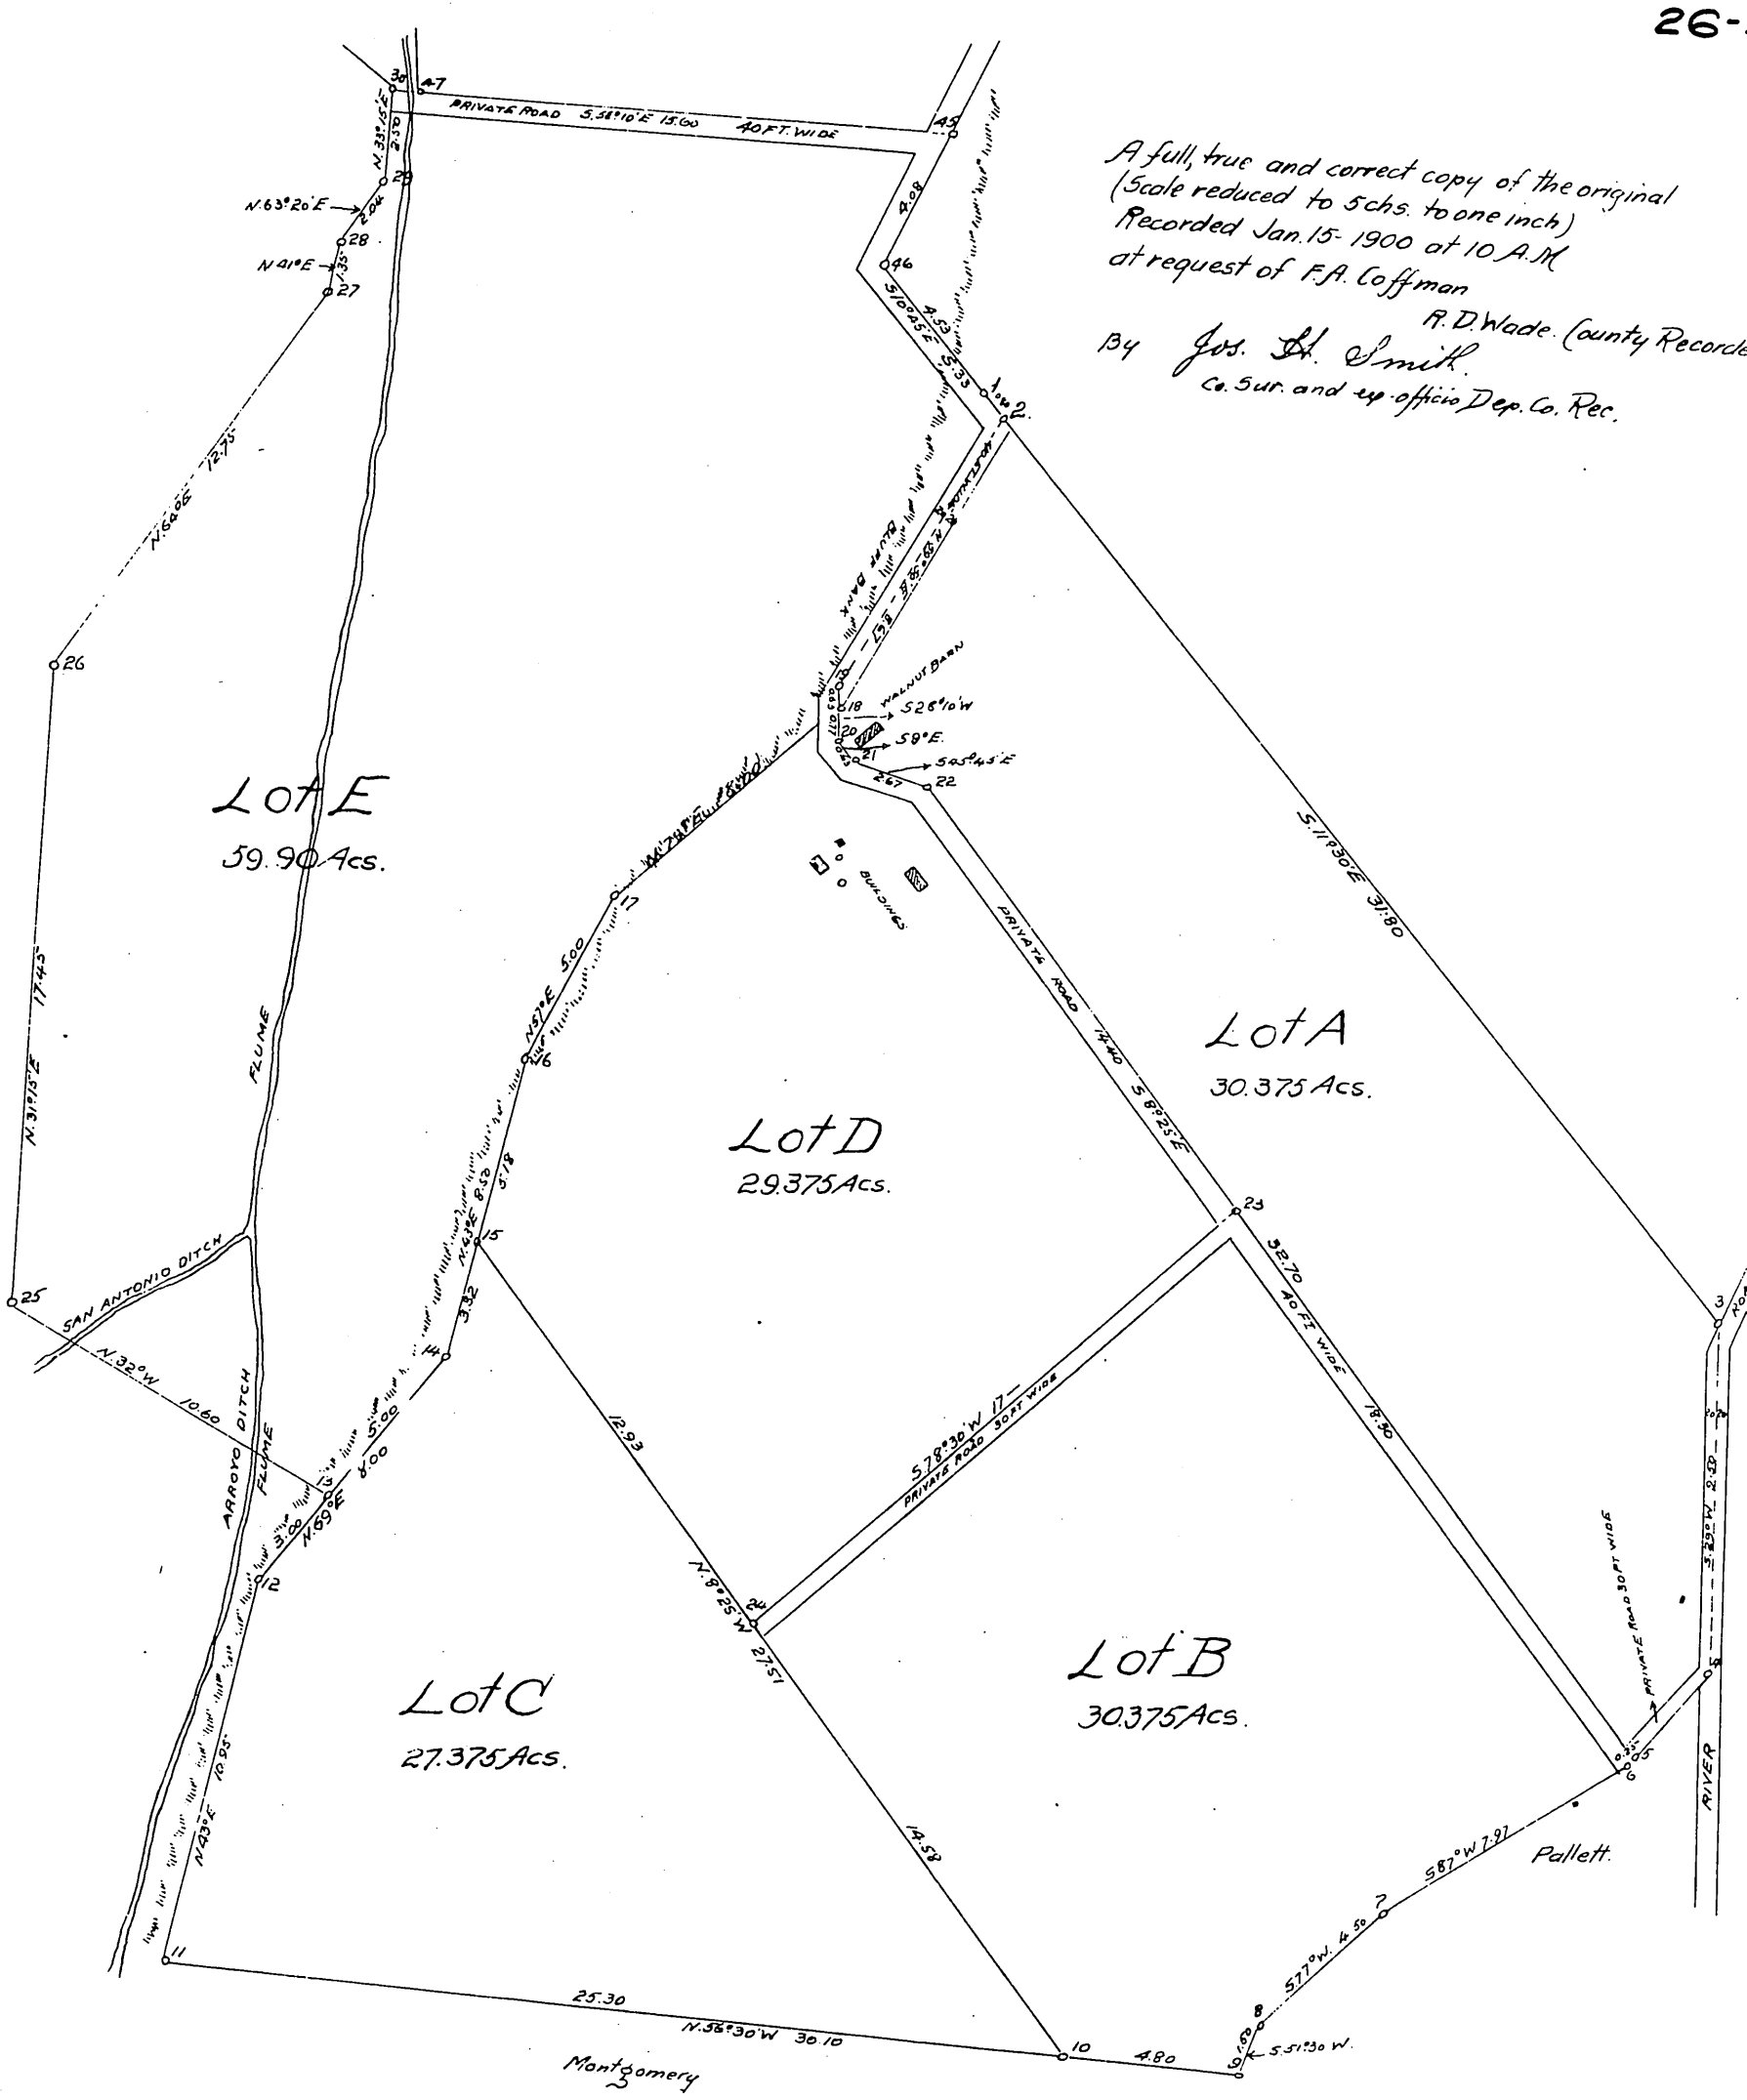

Owners:—
Martha J. White.
Frank A. Coffman.
Edgar E. Coffman.
Harry L. Coffman
by Nellie N. Coffman.
his attorney in fact.

	Lot A	30 37.5 A.
Sta	Course	Dist
2	S.11°30'E	31.80
3	S.29°W.	9.50
4	S.71°30'W	3.50
5	N.8°25'W	32.70
22	N.45°45'W.	2.67
21	N.9°W.	0.63
20	N.28°10'E	1.40
19	N.59°50'E	8.67
	Lot B	30 37.5 A
10	N.8°25'W	14.58
24	N.78°30'E	17.56
23	S.8°25'E	18.30
5	S.71°30'W	0.25
6	S.87°W	7.97
7	S.77°W	4.50
8	S.57°30'W	1.50
9	N.56°30'W	4.50
	Lot C	27 37.5 A
11	N.43°E	10.95
12	N.69°E	8.00
14	N.49°E	3.32
15	S.8°25'E	27.51
10	N.56°30'W	25.30

	Lot D.	29 37.5 A
Sta	Course	Dist.
18	S.28°10'W.	0.77
20	S.9°E	0.63
21	S.45°45'E	2.67
22	S.8°25'E	14.40
23	S.78°30'W	17.56
24	N.8°25'W.	12.93
15	N.43°E	5.18
16	N.57°E	5.00
17	N.79°E	8.00
	Lot E	59 90 A
1	S.11°30'E	0.80
2	S.59°50'W	8.67
19	S.28°10'W.	0.63
18	S.79°W	8.00
17	S.57°W	5.00
16	S.43°W	8.50
14	S.69°W	5.00
13	N.82°W	10.60
25	N.31°15'W	17.45
26	N.64°E	12.75
27	N.41°E	1.35
28	N.63°20'E	2.04
29	N.33°15'E	2.50
30	S.58°10'E	15.60
45	S.46°20'W.	4.08
46	S.10°45'E.	4.53

	Lot F.	59 90 A
Sta.	Course	Dist
40	S.27°30'W	16.5
41	S.62°45'E	10.00
42	S.62°45'E	0.75
43	S.27°30'W	17.12
44	S.46°20'W	11.82
45	N.58°10'W	14.85
47	N.25°30'E	10.40
48	N.6°10'E	19.73
49	S.62°45'E.	15.85
	Lot G.	29 90 A.
39	S.27°30'W	18.35
40	N.62°45'W.	15.85
49	N.6°10'E	11.60
50	S.62°45'E	7.34
51	N.6°10'E	8.00
38	S.62°45'E	15.40

	Lot H.	37 90 A.
Sta	Course	Dist.
37	S.62°45'E	14.24
38	S.6°10'W	8.00
51	N.62°45'W	7.34
50	S.6°10'W	31.33
48	S.25°30'W	10.40
47	N.58°10'W	0.75
30	N.25°45'W	2.13
31	N.34°E	4.88
32	N.44°15'W	6.20
33	N.27°24'W	2.55
34	N.8°21'E	9.58
35	N.14°E	15.50
36	N.5°25'E	14.41

78