55-56

Map of a replat of a portion of the subdivision of the lands of St. Paul's School located in the City of Los Angeles County of Los Angeles. State of California.

said replat being a subdivision of Lots 55 to 63 inclu-sive of the subdivision of the lands of St. Paul's School also of a strip of land one foot in width lying between the East line of Lot 1 Block 37 Hancock's Survey and the East line of Lots 55½, 56½, 57½, 58½, 59½ and 60½ of the subdivison of the lands of St. Paul's School and extending from the Easterly prolongation of the Southerly line of said Lot 55½ to the Southerly line of said Lot 61.

Plotted by V. J. Rowan Surveyor.
February 1900.
Scale 60 feet to one inch.
True Courses. Var 14°30' East.

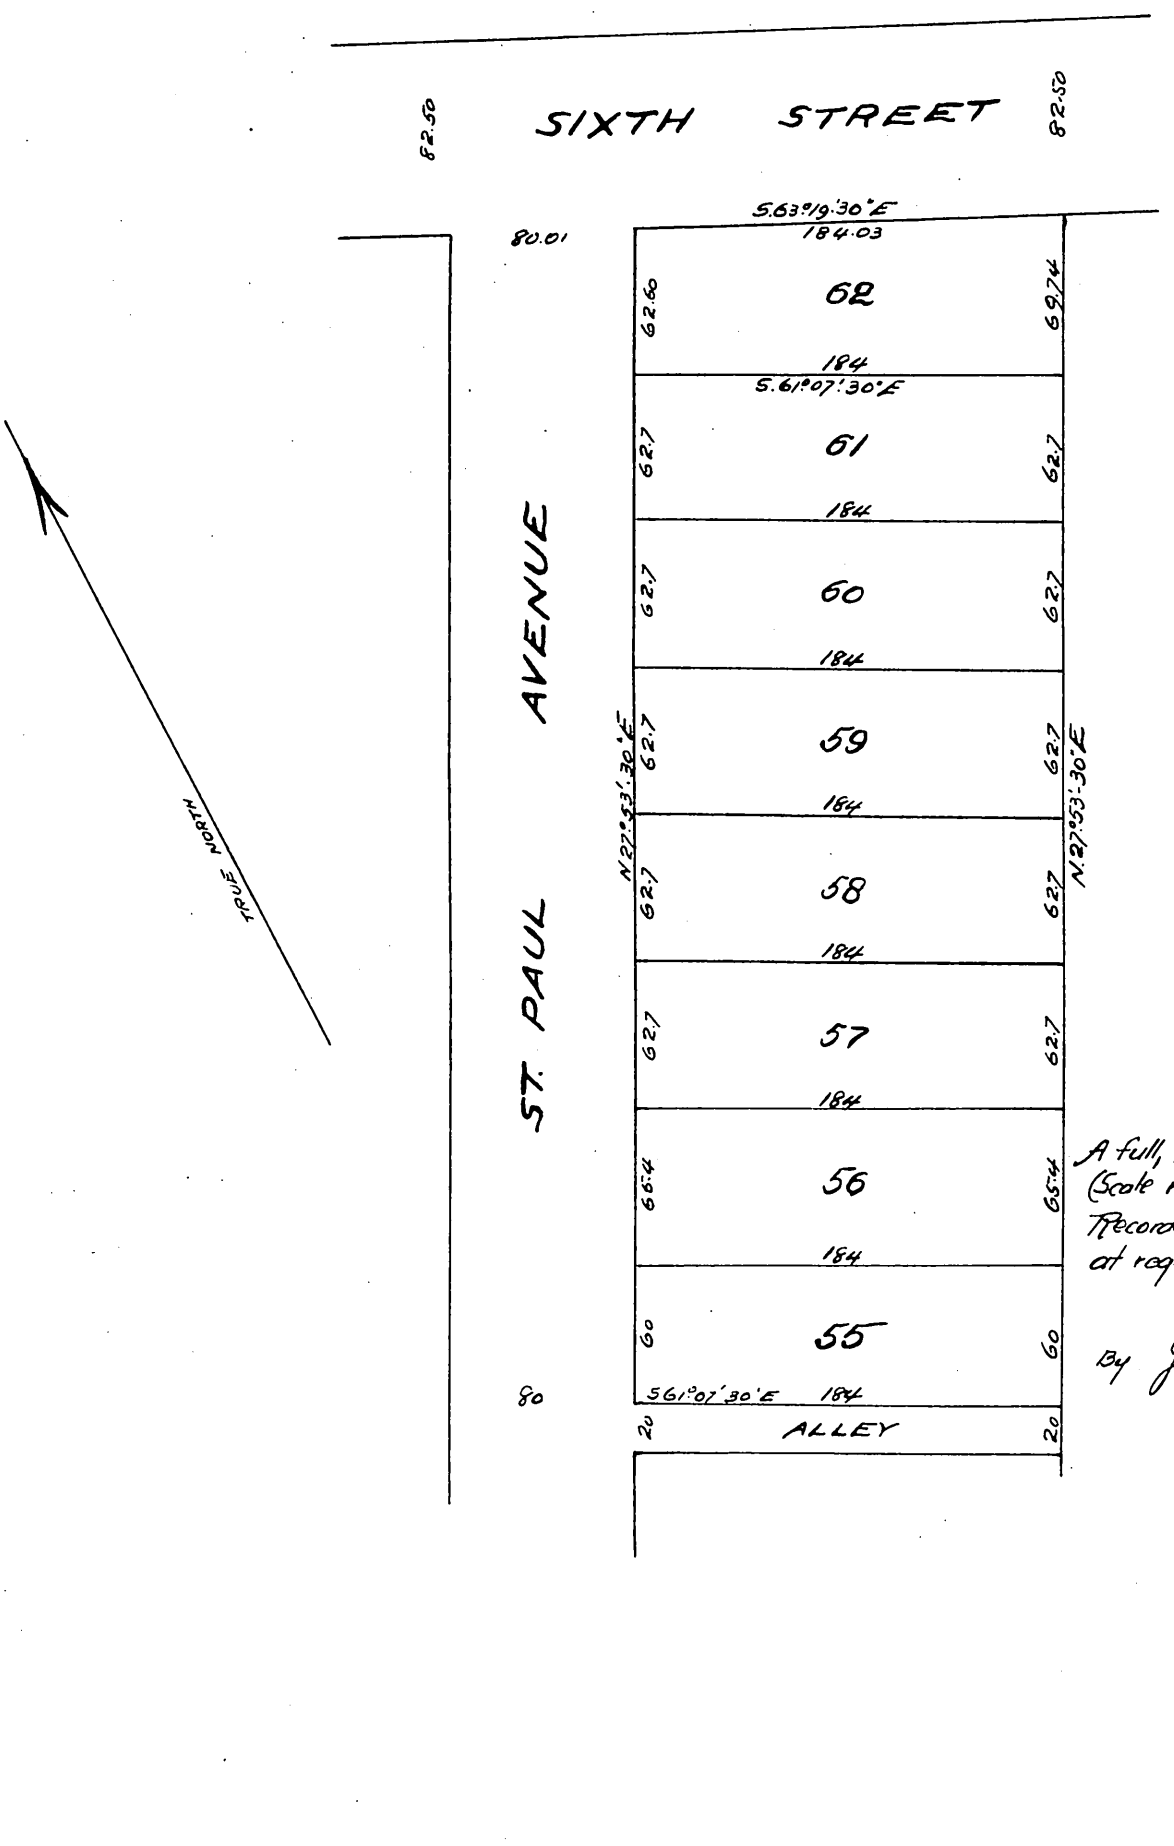

A full, true and correct copy of the original
(Scale reduced to 80 feet to one inch)
Recorded Mar. 22-1900 at 13 Min past 2 P.M.
at request of T. I & T. Co
R. D. Wode - County Recorder.
By Jas. H. Smith.
C. Surv. and ex officio Dep. Co. Rec.

78