+78+73

Colorado Street Subdivision

74
~~73~~

of a portion of

Tract marked Mrs. Vawter 42.31 Acres in Division B San Gabriel Orange Grove Association Lands as recorded in Book 2 Page 556 Miscellaneous Records of Los Angeles County State of California

W. B. Clapp Surveyor

Scale 1 in - 50 ft.

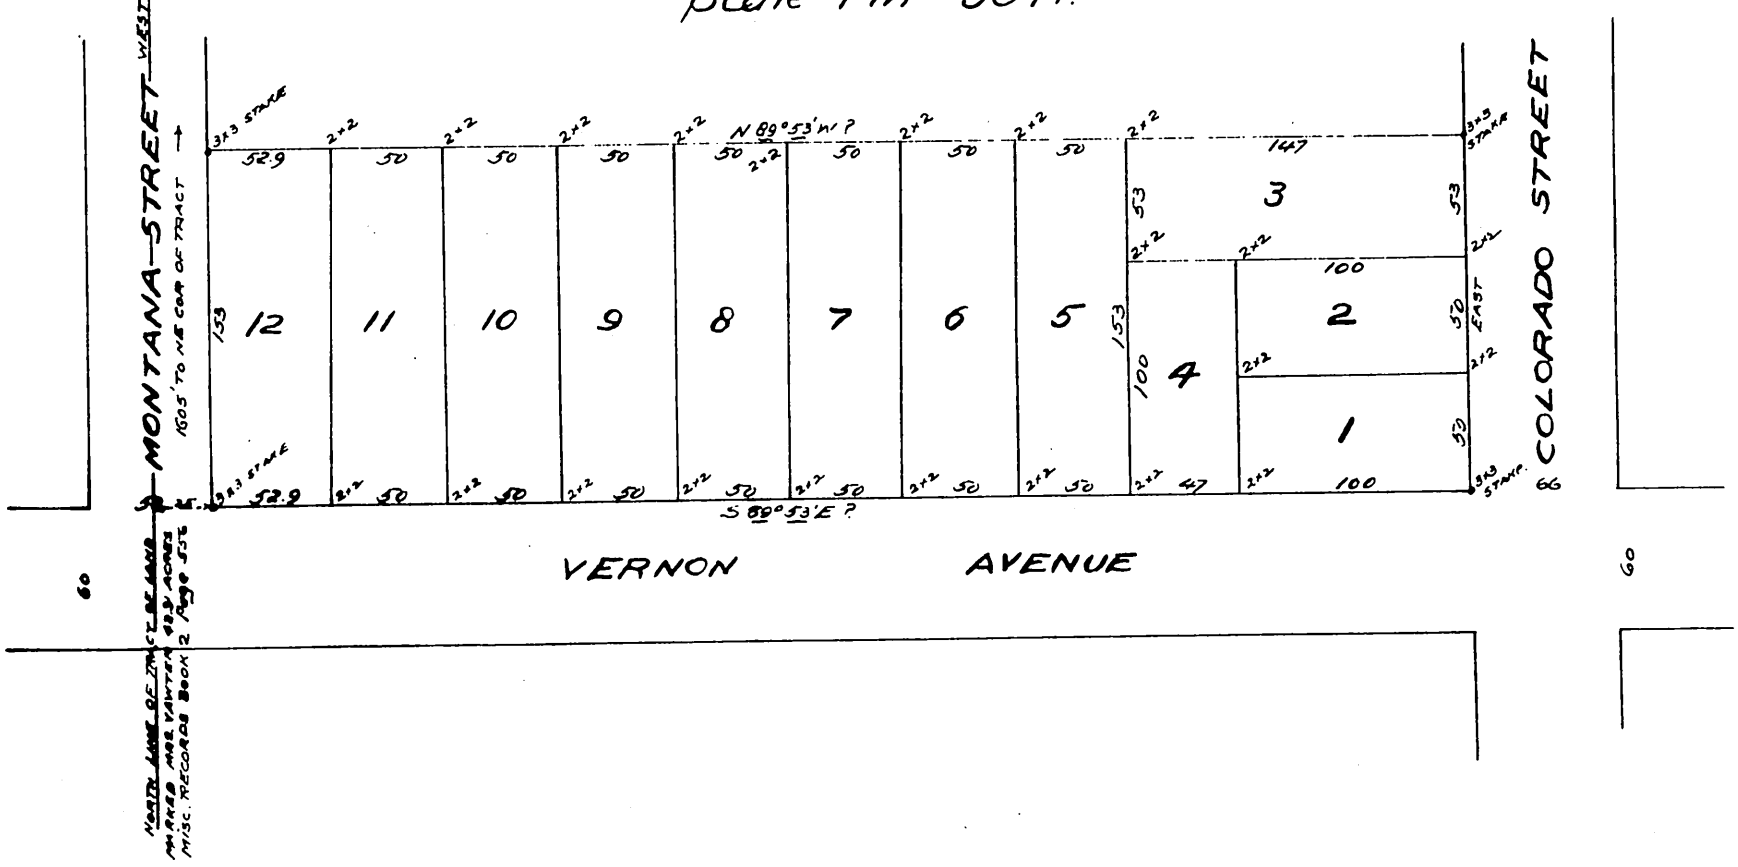

I dedicate for public use the streets and alleys as shown on this map.

B. O. Kendall.

Guardian of the Estate of Jeanne C. Carr. an incompetent person.

A full, true and correct copy of the original, (Scale reduced to 80 feet to one inch) Recorded Jul. 30. 1900 at 10 Min. past A P.M. at request of B. O. Kendall.

R. D. Wade. Co. Recorder

By Jos. H. Smith. Co. Sur. and ex-officio Dep. Co. Rec.

78