CITY OF IRWINDALE

SHEET 1 OF 1 SHEET

MAP OF POSSESSARY AND AGREEMENT LINES

IN A PORTION OF THE N.E. 1/4, SECTION 9, T.1 S.-R.10 W., S.B.M. (IN THE CITY OF IRWINDALE)

JOHN A. LAMBIE - COUNTY ENGINEER SURVEYED SEPT.-OCT. 1958

PREPARED PURSUANT TO SEC. 27559 (GOVERNMENT CODE)

FILED AT REQUEST OF CITY OF IRWINDALE AUG. 25, 1964 41 MIN. PAST 2 P.M.
BOOK 4 PAGE 87 OF OFFICIAL MAPS
LOS ANGELES COUNTY, CALIF
RAY E. LEE COUNTY RECORDER
BY R. Jones Deputy

For report on boundary lines see F.D. 9456. For survey determination of possessary and agreement lines see C.S.B-2660-1 & 2.

Bearings are based on the bearing of Arrow Highway shown FREE on C.S.B-2112.

RESOLUTION NO. 64-6-406

A RESOLUTION OF THE CITY COUNCIL OF THE CITY OF IRWINDALE APPROVING A MAP SUPPLEMENTARY TO THAT POSSESSORY BOUNDARY LINE MAP RECORDED MARCH 6, 1963, AND APPROVING AGREEMENT WITH ALEXANDER C. FRAIJO

THE CITY COUNCIL OF THE CITY OF IRWINDALE DOES HEREBY RESOLVE:

WHEREAS, pursuant to Resolution No. 63-11-356 of the City Council of the City of Irwindale, a certain possessory boundary line map was on March 6, 1963, recorded in Book 4 pages 58 through 61 of Official Book of Maps in the Office of the County Recorder of Los Angeles County, California; and

WHEREAS, on said original map Parcel 33 is set forth as a single lot of land, but in fact is owned as follows:

(a) The easterly 176 feet thereof, excepting the southerly 30 feet thereof, by Alexander C. Fraijo; and

(b) All the remainder thereof by the City of Irwindale;

and it is desirable that such separate ownerships be truly delineated on a map supplemental to such original map, and such a supplemental map has been prepared by the Los Angeles County Engineer, a copy of which is attached hereto and made a part hereof;

NOW, THEREFORE, BE IT RESOLVED:

That such supplemental map be and it hereby is approved; and the City Manager of the City of Irwindale is hereby authorized and directed to cause said map to be recorded in the Office of the County Recorder of said County pursuant to Sections 11652--11658 of the Business and Professions Code of California.

That the execution of a certain written agreement entitled Supplemental Agreement by Alexander C. Fraijo and the City of Irwindale, dated March 11, 1964, relating to said Parcel 33, is hereby ratified and confirmed.

Adopted and Approved this 16th day of March, 1964

Richard H. Diaz
Mayor
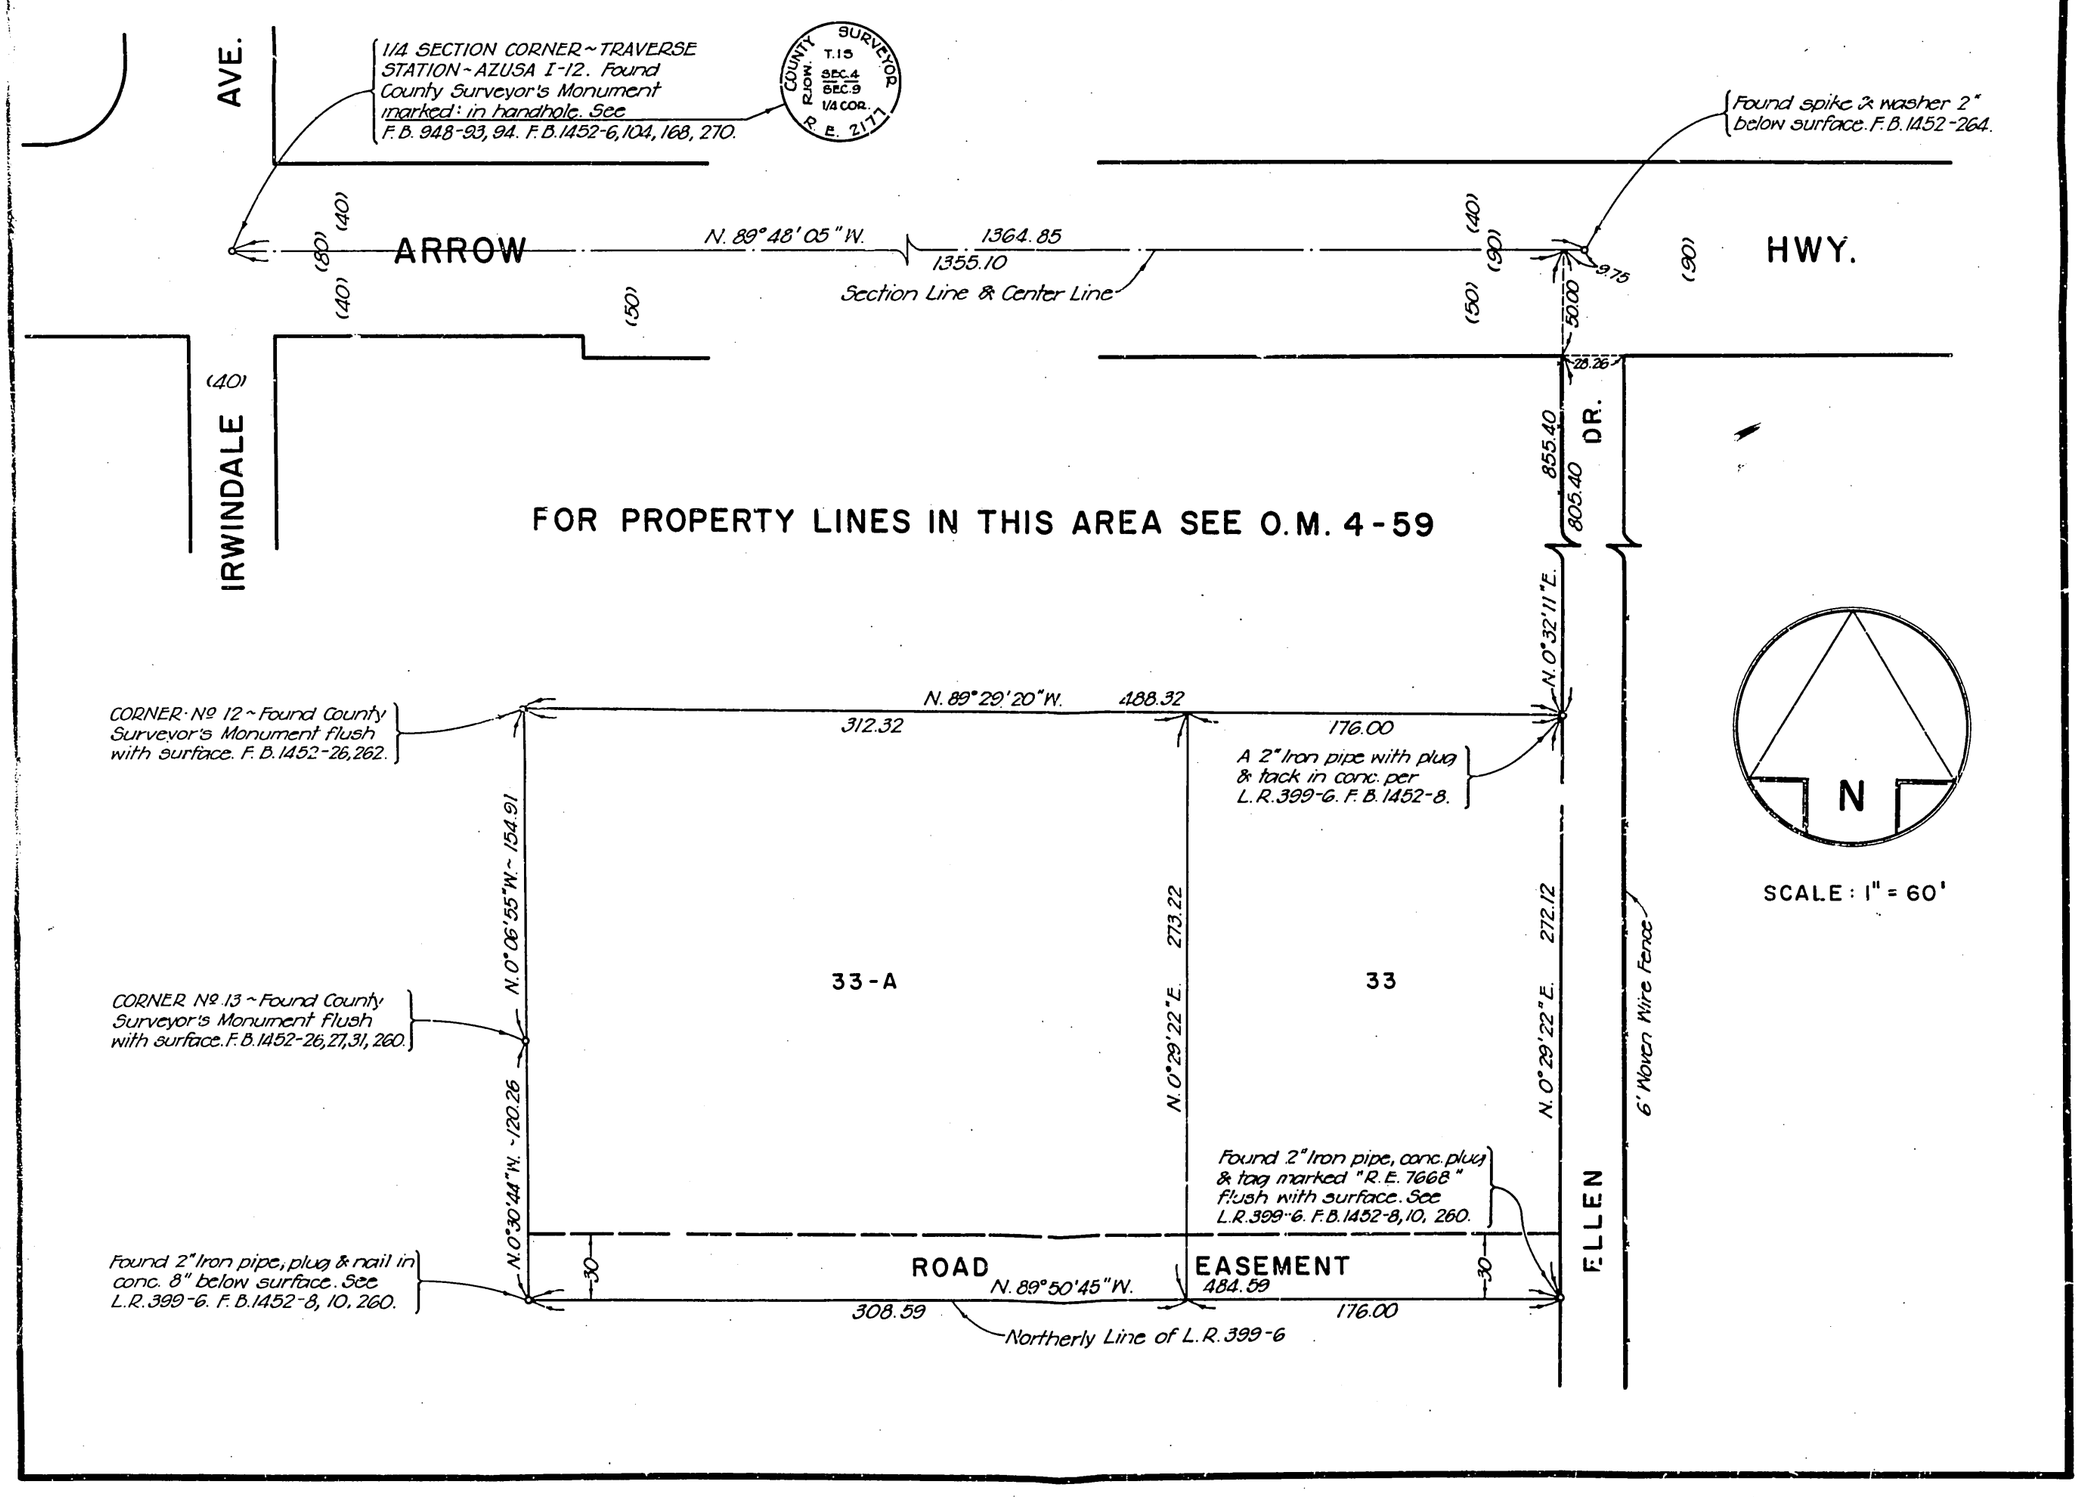
ATTEST: Lee B. Young
City Clerk