36

# WILLIAM R. STAATS
# TO
# CITY OF PASADENA

ORM-4450 — 338

36

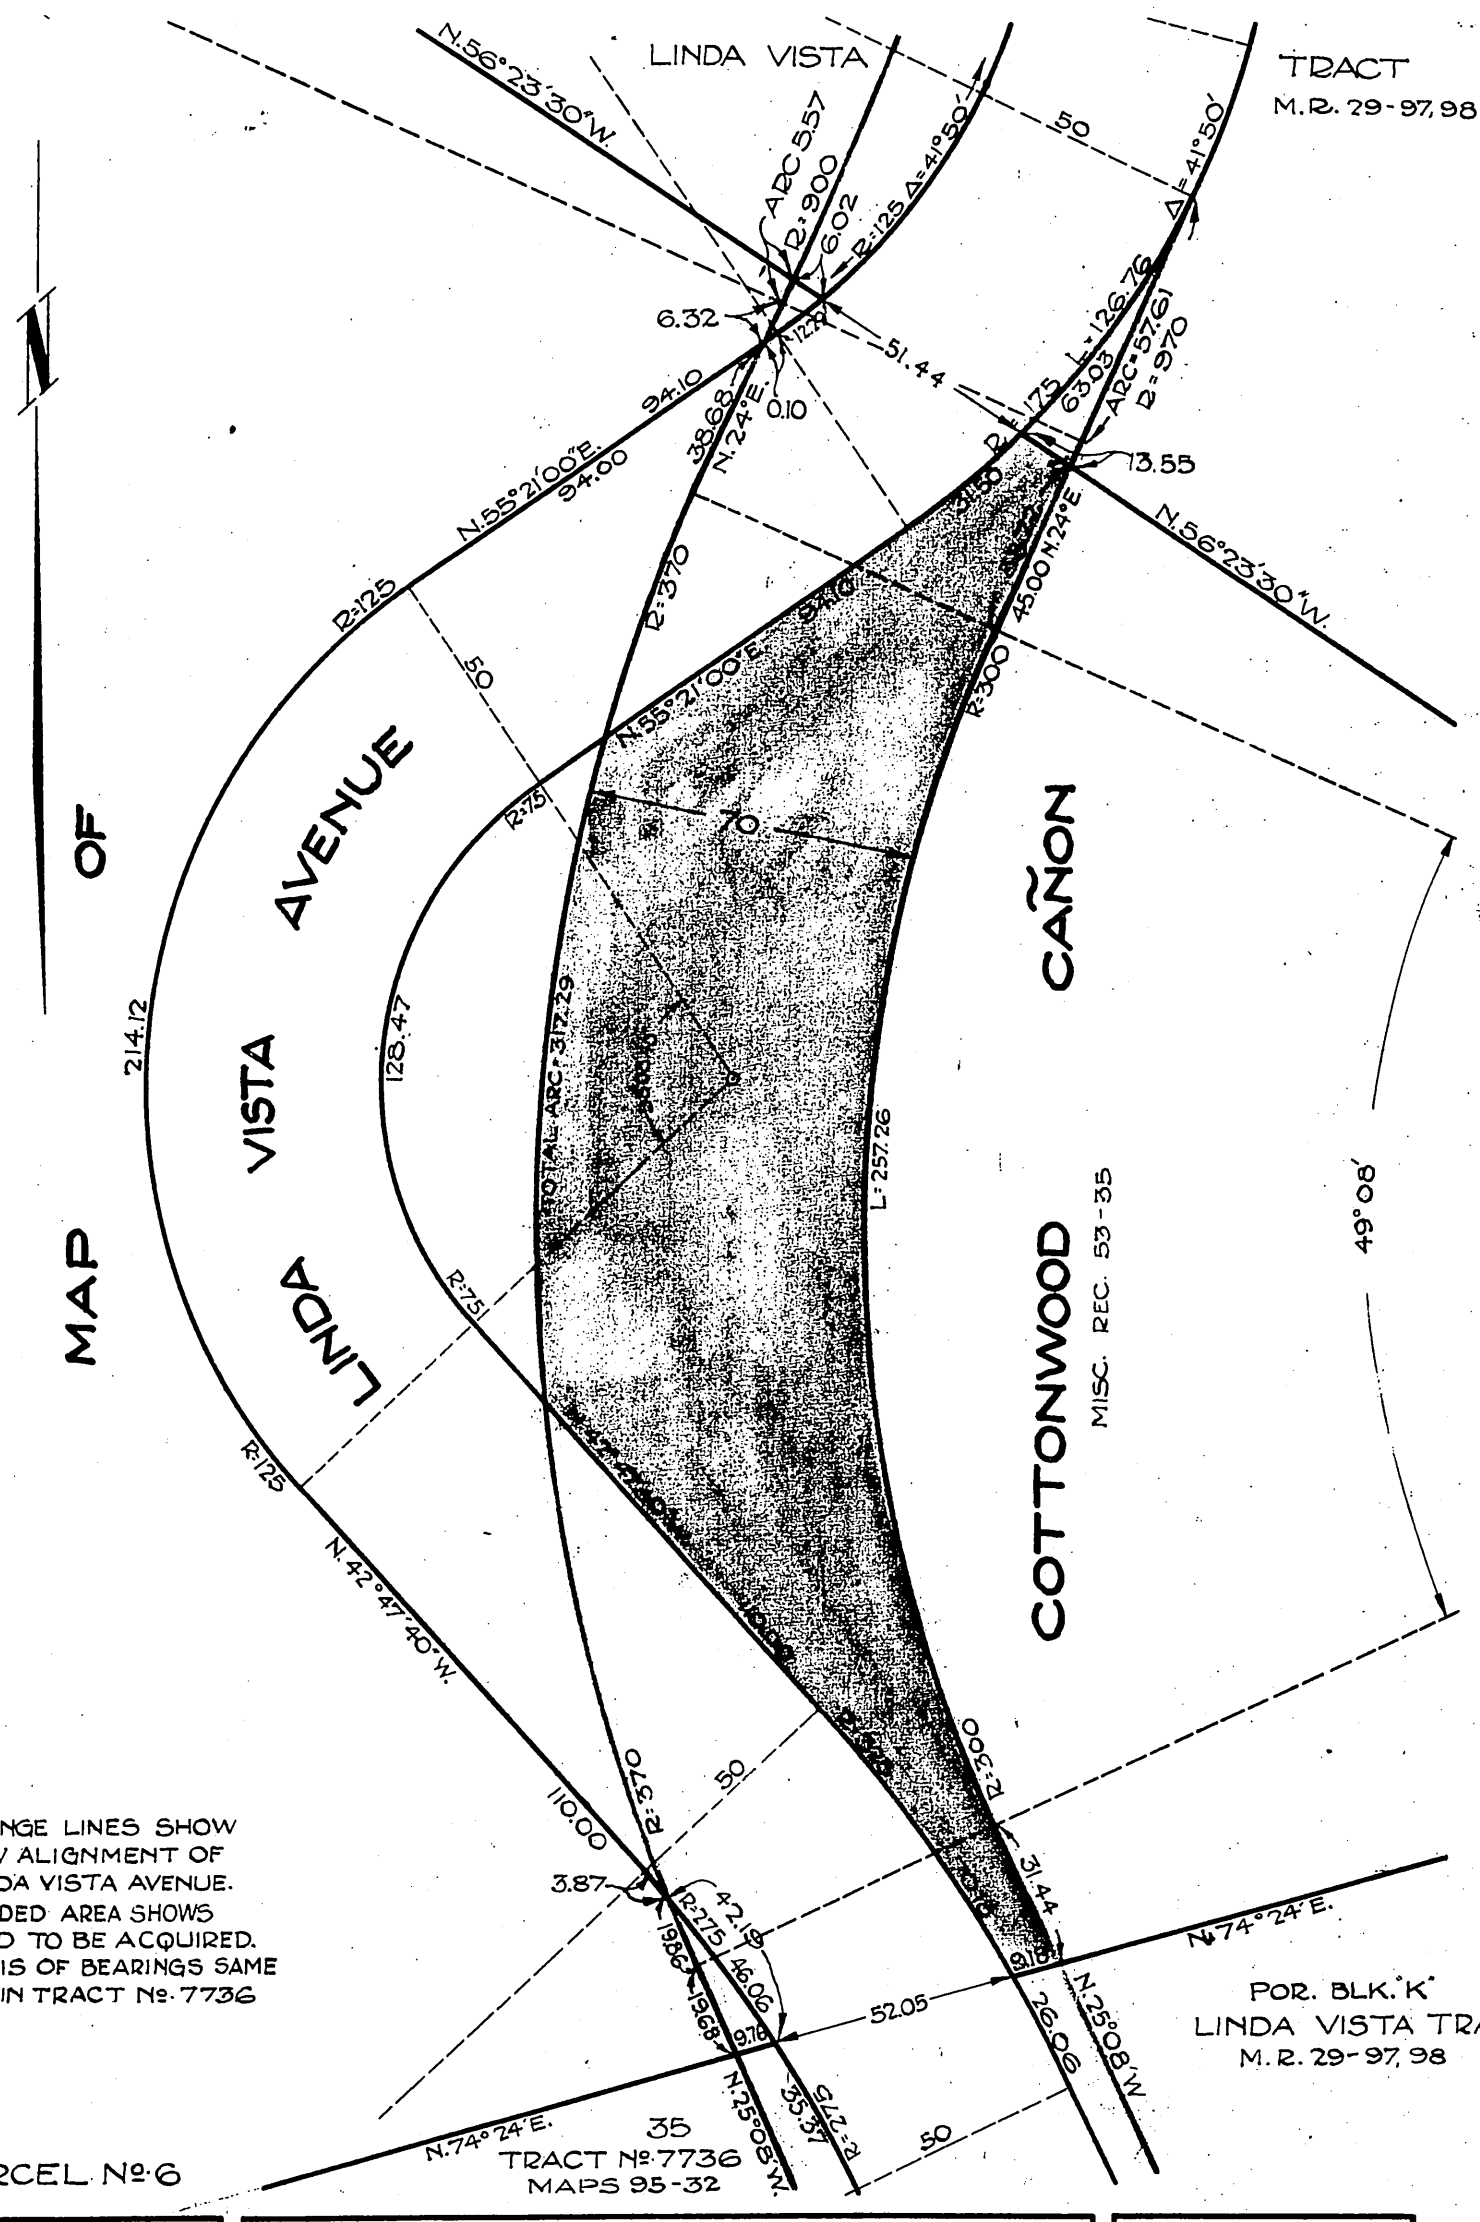


DRAWN BY B.H.
CHECKED BY
FIELD BOOKS 231 (R-43)
J.H. Allen
DEPUTY CITY ENGINEER
APPROVED W.C. Earle
CITY ENGR & SUP'T OF STREETS

## CITY OF PASADENA

OFFICE OF CITY ENGINEER & SUPERINTENDENT OF ST'S.

LAND TO BE ACQUIRED FOR

## WIDENING OF LINDA VISTA AVENUE

DATE MAY 1925
SCALE 1"=40'
DRAWING NUMBER
G-395

D:51-100
Sht 41
A-79

COMP. F.C.K.
L.C.

RECORDED NOV. 9, 1925

O.R. 4450