ORM 4467-280

280 Et. Seq.
Sht 16
A-123

SAN JOAQUIN DIV.
DRAWING AC-2663

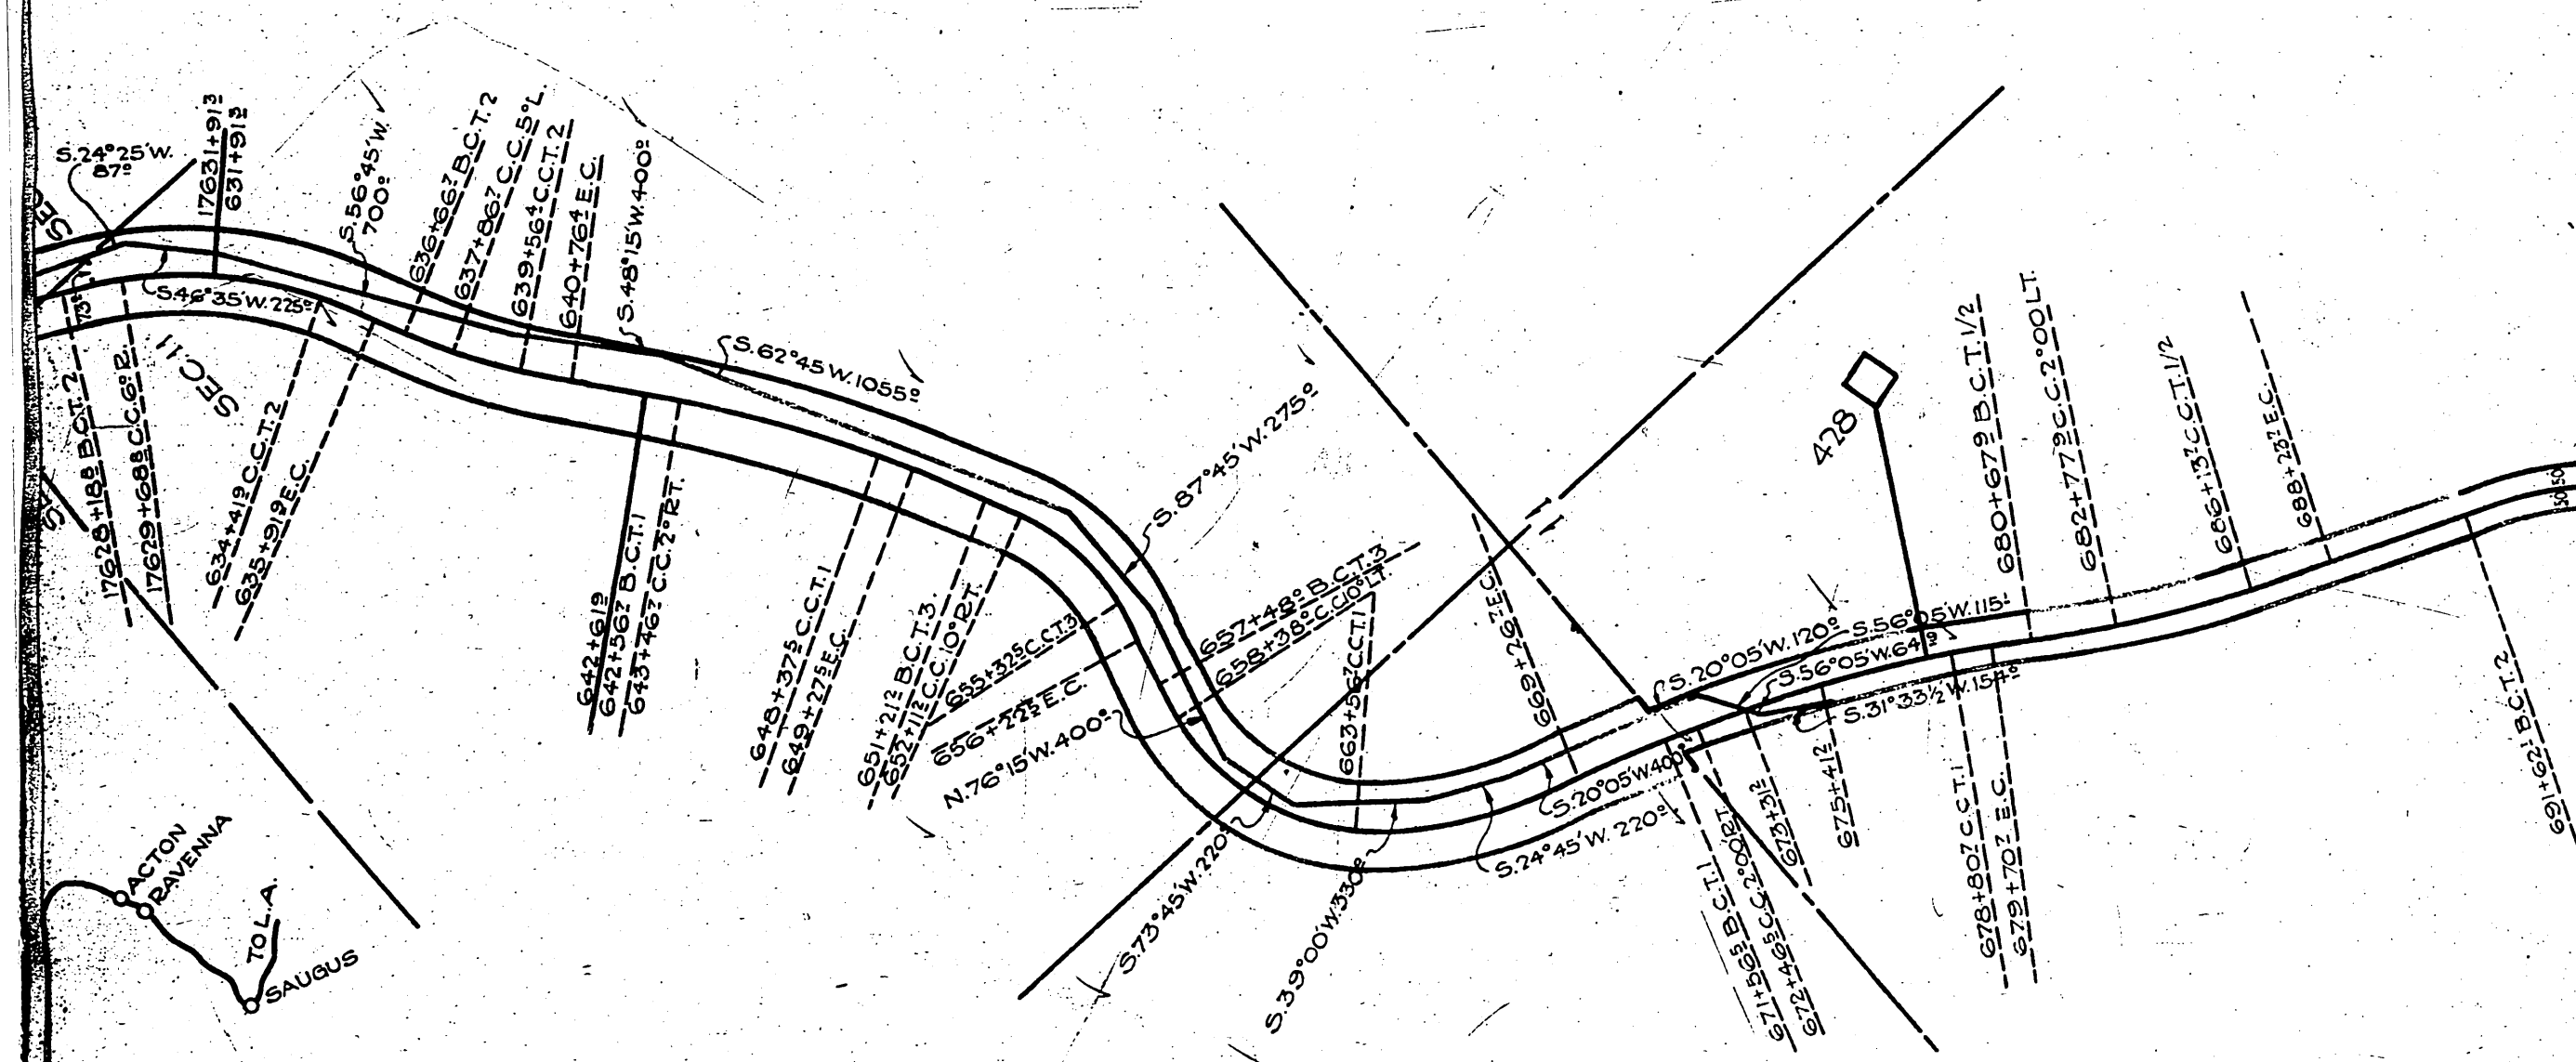

LOCATION PLAN
NO SCALE

LEGEND
RED —— ENCROACHMENT
BROWN —— RIGHT OF WAY

SOUTHERN PACIFIC COMPANY
ACTON-RAVENNA
LOS ANGELES CO. SOLEDAD CANYON ROAD
ENCROACHMENT OVER SECTIONS 1, 12 & 11. T. 4N., R13W. S.B.B. & M.
SCALE 1"=400' B.G. NOV. 3, 1924
FIELD BOOK 547 P16
REV. DEC. 18 '24

B-46-21

Recorded Aug. 28, 1925, O.R. 447

ORM 4467-280