PACIFIC ELECTRIC RAILWAY COMPANY
TO
CITY OF LOS ANGELES

ORM-7208—38
34

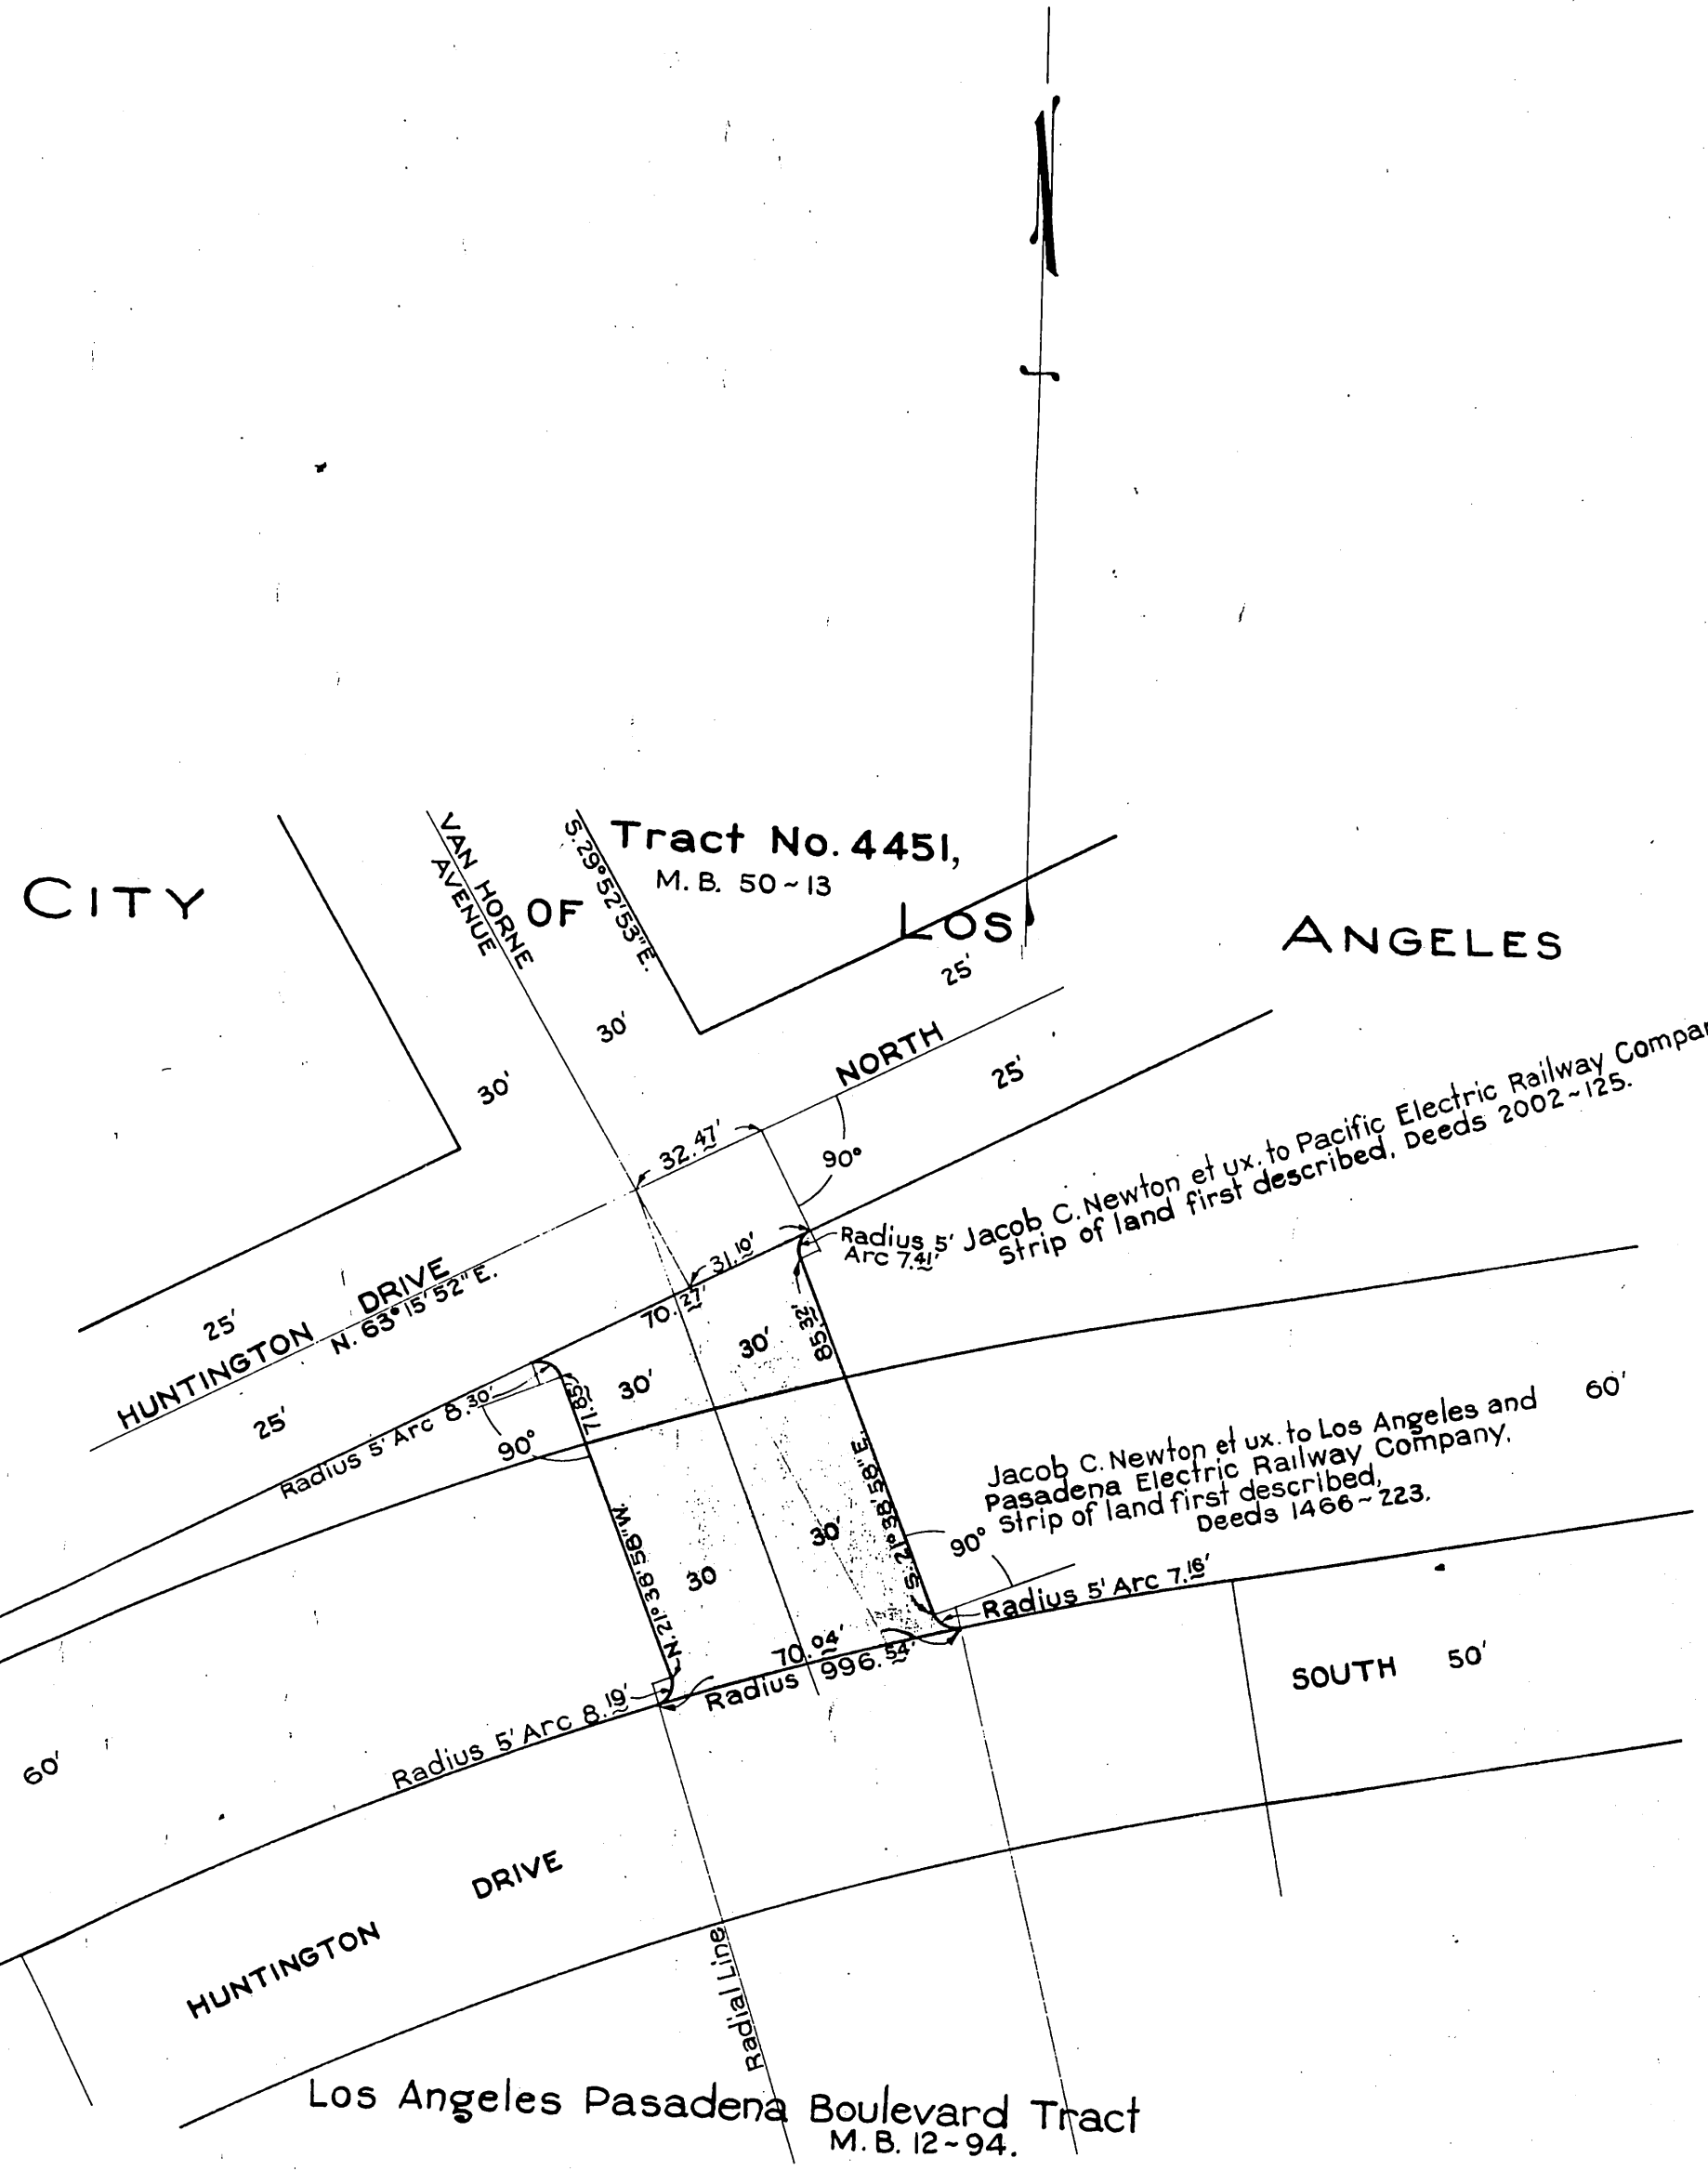

PACIFIC ELECTRIC RAILWAY
Office of Chief Engineer
Pasadena Short Line at
VAN HORNE AVE.
Highway easement
Scale: 1"= 40' S.P.B. 11~10~1927.
Por. shown in red established as Van Horne Ave. Ord. 64704 Comp. L.C. C.S.

C. E. K. 1472

SHT. ~~5~~ 8
D: 65-231.

RECORDED JUNE 20, 1928.

O.R. 7208