Patent dated 29, August, 1872.

C.L.J. OK Asst.

PLAT

of the Rancho

TOPANGA MALIBU SEQUIT

finally confirmed to

MATTHEW KELLER

Surveyed under instructions from the

U. S. SURVEYOR GENERAL

by

G. H. Thompson, Dep. Surr.

August 1870.

Containing 13,315 70/100 Acres.

Scale 80 Chs. to an inch

Magnetic Variation 14°28' East.

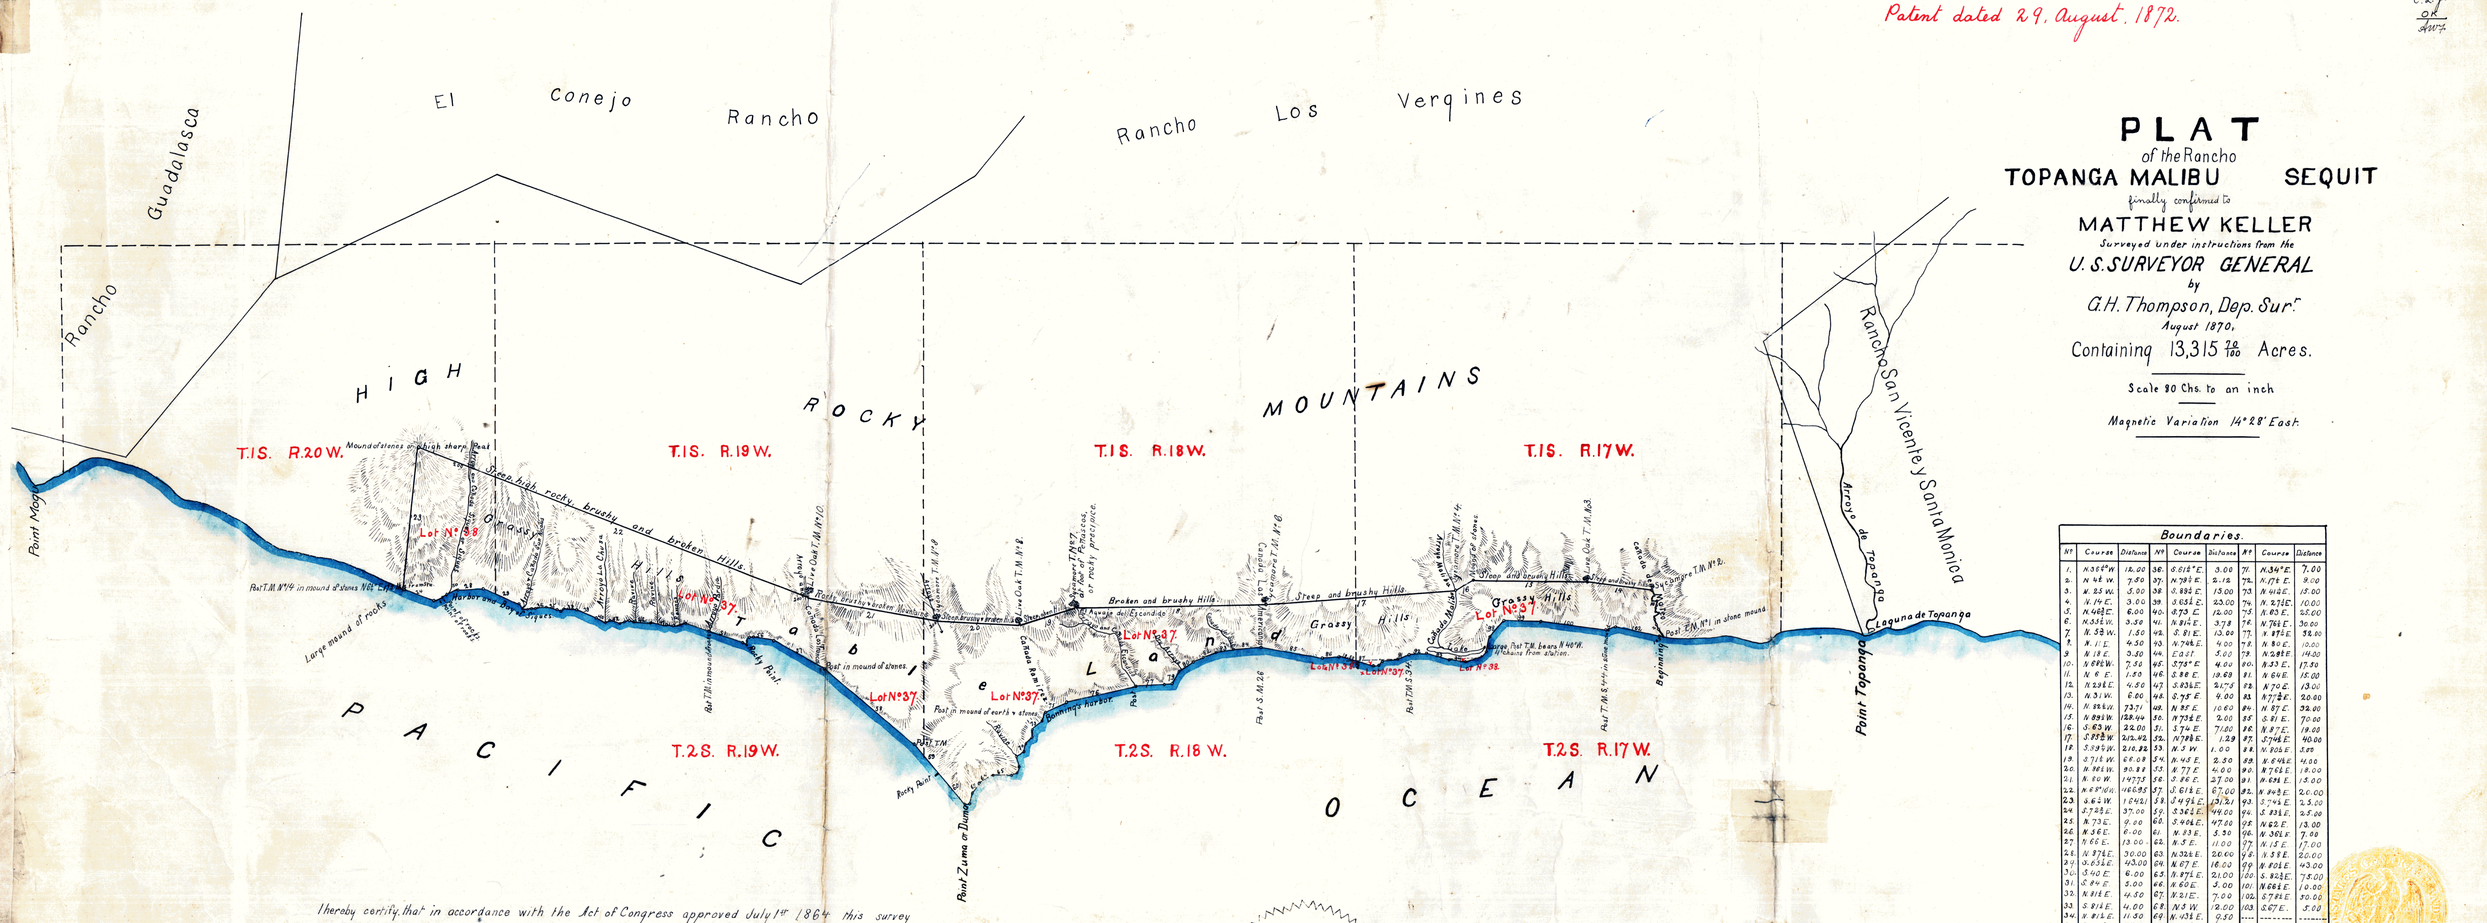

Boundaries.

N°	Course	Distance	N°	Course	Distance	N°	Course	Distance
1.	N 36° W	16.00	36.	S 61° E	3.00	71.	N 34° E	7.00
2.	N 46 W.	7.00	37.	N 79½ E.	5.18	72.	N 17½ E.	8.00
3.	N. 25 W.	5.00	38.	S. 83½ E.	13.00	73.	N 41° E.	15.00
4.	N. 14° E.	3.00	39.	S 65½ E.	23.00	74.	N. 27½ E.	10.00
5.	N. 46½ E.	6.00	40.	S. 73. E.	12.00	75.	N. 83 E.	22.00
6.	N. 35½ W.	9.50	41.	N. 81½ E.	3.78	76.	N. 76½ E.	30.00
7.	N. 53 W.	1.50	42.	S. 81 E.	13.00	77.	N. 87½ E.	52.00
8.	N. 11 E.	4.50	43.	N. 74½ E.	4.00	78.	N. 80 E.	10.00
9.	N 18 E.	9.50	44.	East	5.00	79.	N. 28½ E.	14.00
10.	N. 6½ W.	7.50	45.	S. 75° E.	4.00	80.	N. 33 E.	17.50
11.	N. 6 E.	1.50	46.	S. 86 E.	19.69	81.	N. 64 E.	15.00
12.	N. 29½ E.	4.50	47.	S. 83½ E.	21.75	82.	N. 70 E.	13.00
13.	N. 31 W.	6.00	48.	S. 75 E.	4.00	83.	N. 77½ E.	20.00
14.	N. 18½ W.	23.71	49.	N. 87 E.	10.60	84.	N. 87 E.	32.00
15.	N. 89½ W.	128.44	50.	N. 77½ E.	2.00	85.	S. 81 E.	70.00
16.	S. 63 W.	22.00	51.	S. 74 E.	7.60	86.	N. 87 E.	19.00
17.	S. 88½ W.	215.42	52.	N. 79½ E.	1.29	87.	S. 74½ E.	40.00
18.	S. 39½ W.	218.82	53.	N. 3 W.	1.00	88.	N. 80½ E.	5.00
19.	S. 71½ W.	66.08	54.	N. 45 E.	2.50	89.	N. 69½ E.	4.50
20.	N. 86½ W.	90.88	55.	N. 77 E.	4.00	90.	N. 76½ E.	18.00
21.	N. 80 W.	19.75	56.	S. 26 E.	27.00	91.	N. 69½ E.	13.00
22.	N. 69° W.	468.85	57.	S. 61½ E.	67.00	92.	N. 80½ E.	20.00
23.	S. 66 W.	124.21	58.	S. 49½ E.	131.21	93.	S. 74½ E.	23.00
24.	S. 73½ E.	37.00	59.	S. 36½ E.	44.00	94.	S. 83½ E.	25.00
25.	N. 73 E.	9.00	60.	S. 49½ E.	47.00	95.	N. 62 E.	13.00
26.	N. 34 E.	6.00	61.	N. 33 E.	5.50	96.	N. 30½ E.	7.00
27.	N. 66 E.	13.00	62.	N. 5 E.	11.00	97.	N. 15 E.	17.00
28.	N. 87½ E.	30.00	63.	N. 32½ E.	26.00	98.	N. 58 E.	20.00
29.	S. 65½ E.	43.00	64.	N. 67 E.	16.00	99.	N. 80½ E.	43.00
30.	S. 40 E.	6.00	65.	N. 87½ E.	21.00	100.	S. 82½ E.	75.00
31.	S. 8 W. E.	5.00	66.	N. 60 E.	5.00	101.	N. 68½ E.	10.00
32.	N. 81½ E.	4.50	67.	N. 21 E.	7.00	102.	S. 78½ E.	30.00
33.	S. 9½ E.	4.00	68.	N. 3 W.	12.00	103.	S. 67 E.	5.00
34.	N. 8½ E.	11.50	69.	N. 43½ E.	9.50	----	-------	-------
35.	S. 64½ E.	15.00	70.	N. 21½ E.	10.00	----	-------	-------

I hereby certify that in accordance with the Act of Congress approved July 1st 1864 this survey and plat were advertised in the "Los Angeles Star" published in the County of Los Angeles, for four weeks, the date of the first publication being the 17th day of December 1870, also in the "Alta California", published in the City and County of San Francisco, for four weeks, the date of the first publication being the 7th day of December 1870. This plat remained in this Office subject to inspection during ninety days from the date of the first publication.

J. R. Hardenbergh.

U. S. Surv. Gen. Cal.

Seal.

0 510

The field notes of the Rancho Topanga Malibu Sequit Finally confirmed to Mathew Keller, from which this Plat has been made, have been examined and approved, and are on file in this Office.

U. S. Survevor General's Office,
San Francisco, California.
August 7th 1871.

J. R. Hardenbergh.

U. S. Surv. Gen. Cal.

Approved August 19, 1872.

Willis Drummond

Commissioner of the General Land Office.

DEPARTMENT OF THE INTERIOR,
GENERAL LAND OFFICE,
Washington, D. C., January 2 6, 19 0.
I hereby certify that this is a true copy of the plat of official survey of the lands therein described on file in this office.

Recorder, General Land Office.

433

Notes D-37